
No.	Revision	Date
A	hatched area corrected to match extent of proposals	03/25
A	hatched area corrected to match extent of proposals	09/25

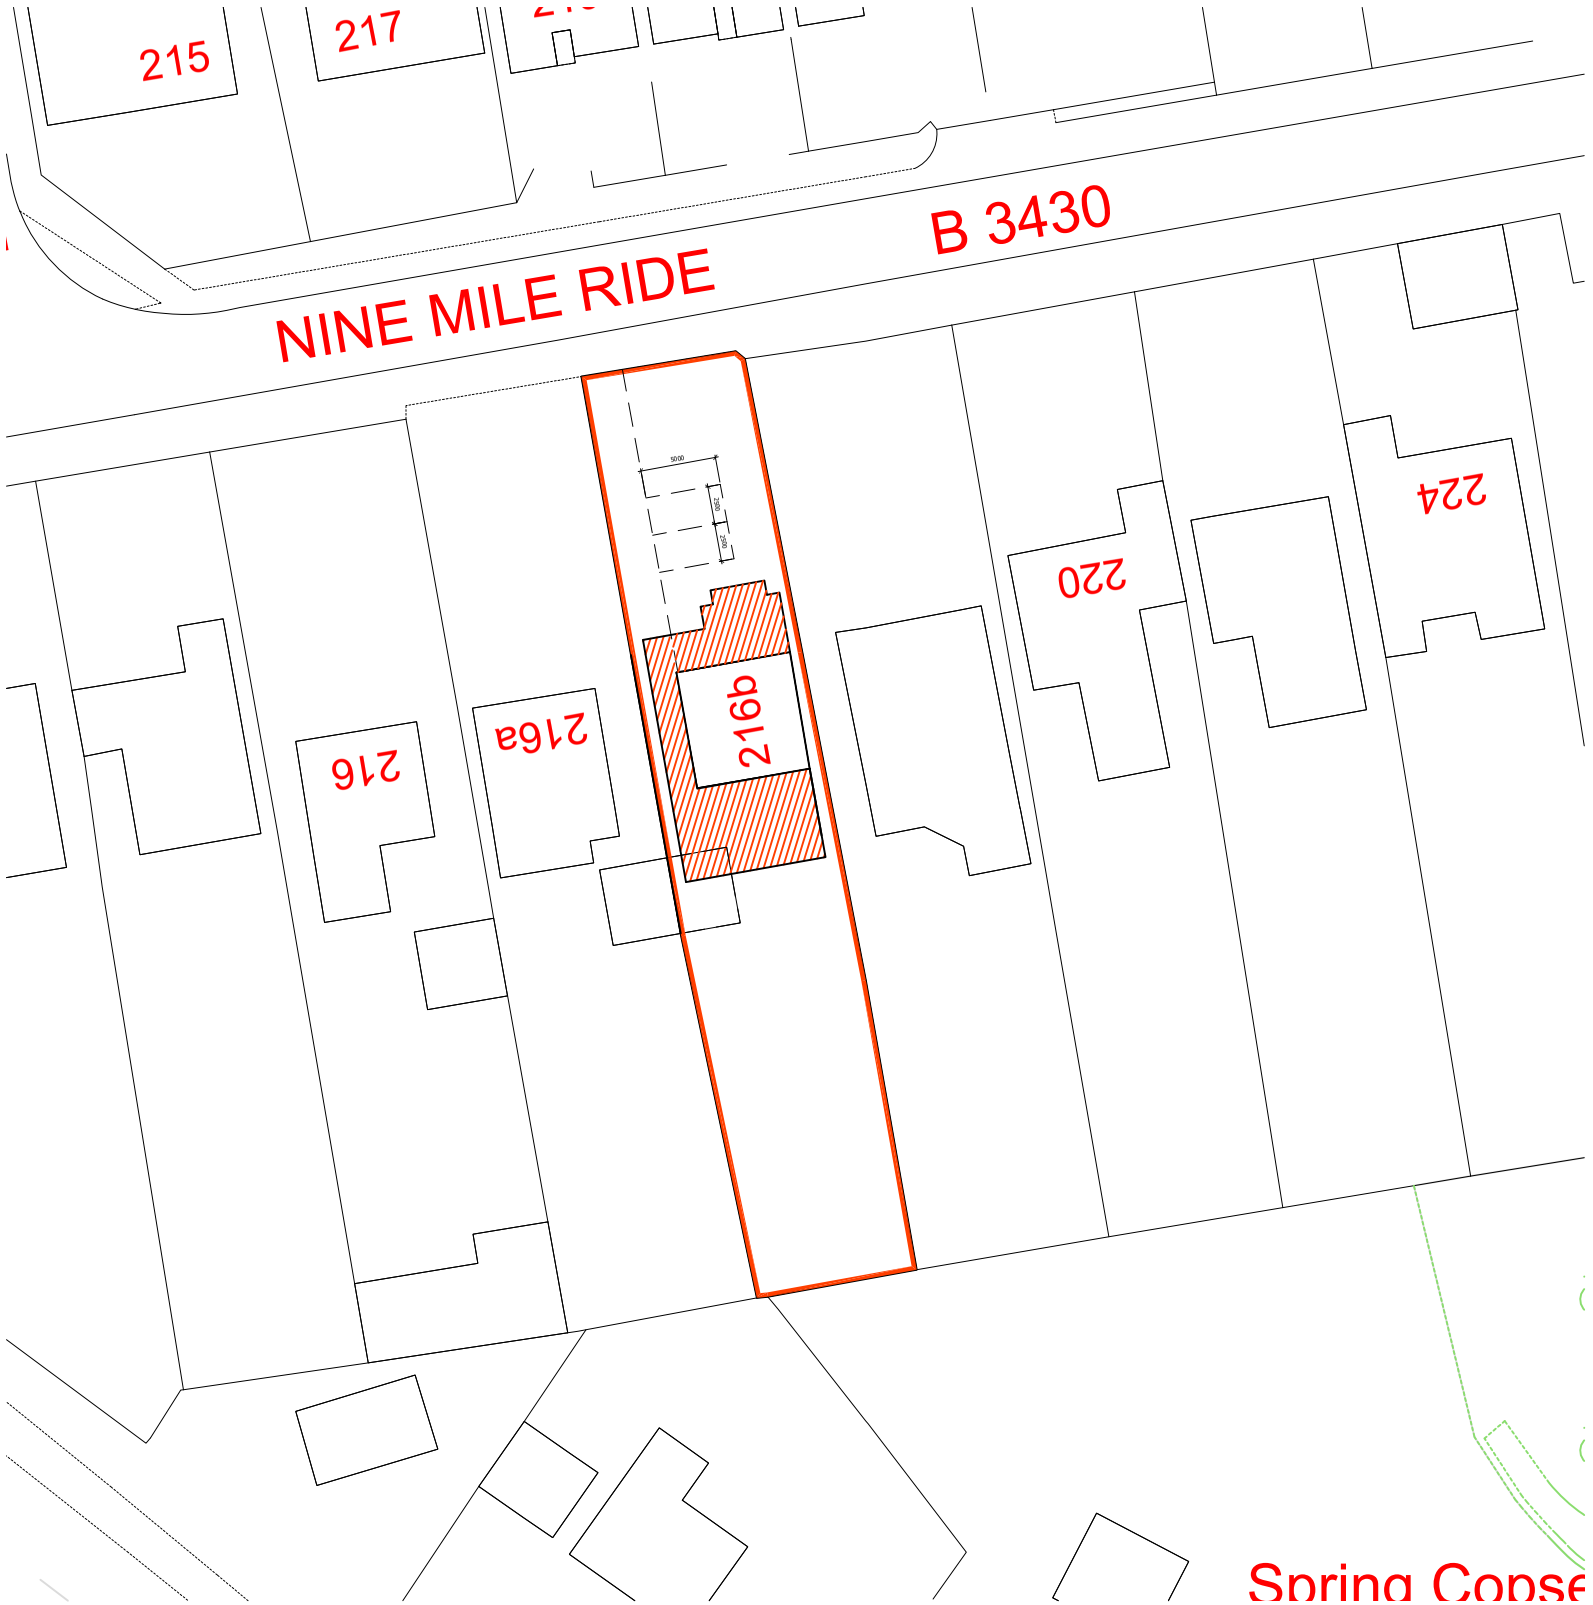

BLOCK PLAN 1:500



LOCATION PLAN 1:250

© Crown copyright and database rights [2025] Ordnance Survey 0100031673

RAMMURTI DESIGN LTD
ARCHITECTURAL & PLANNING SERVICES
268 TILEHURST ROAD, READING RG30 2NE
TEL/FAX:01189510628 MOB:07799883574

0 5m 15m 25m 50m
10m 20m 30m 40m

0 10m 50m 100m

Proposed double storey extension to front elevation, with part demolition of shared garage and replacement with side and rear single storey extensions to existing dwelling

at 216b Nine Mile Ride, Finchampstead RG40 3QD
for Mrs Rupinder Sood

BLOCK AND LOCATION PLANS

Scale: 1/500 & 1/1250
Date: JANUARY 2025

NMR216b:001 Rev B