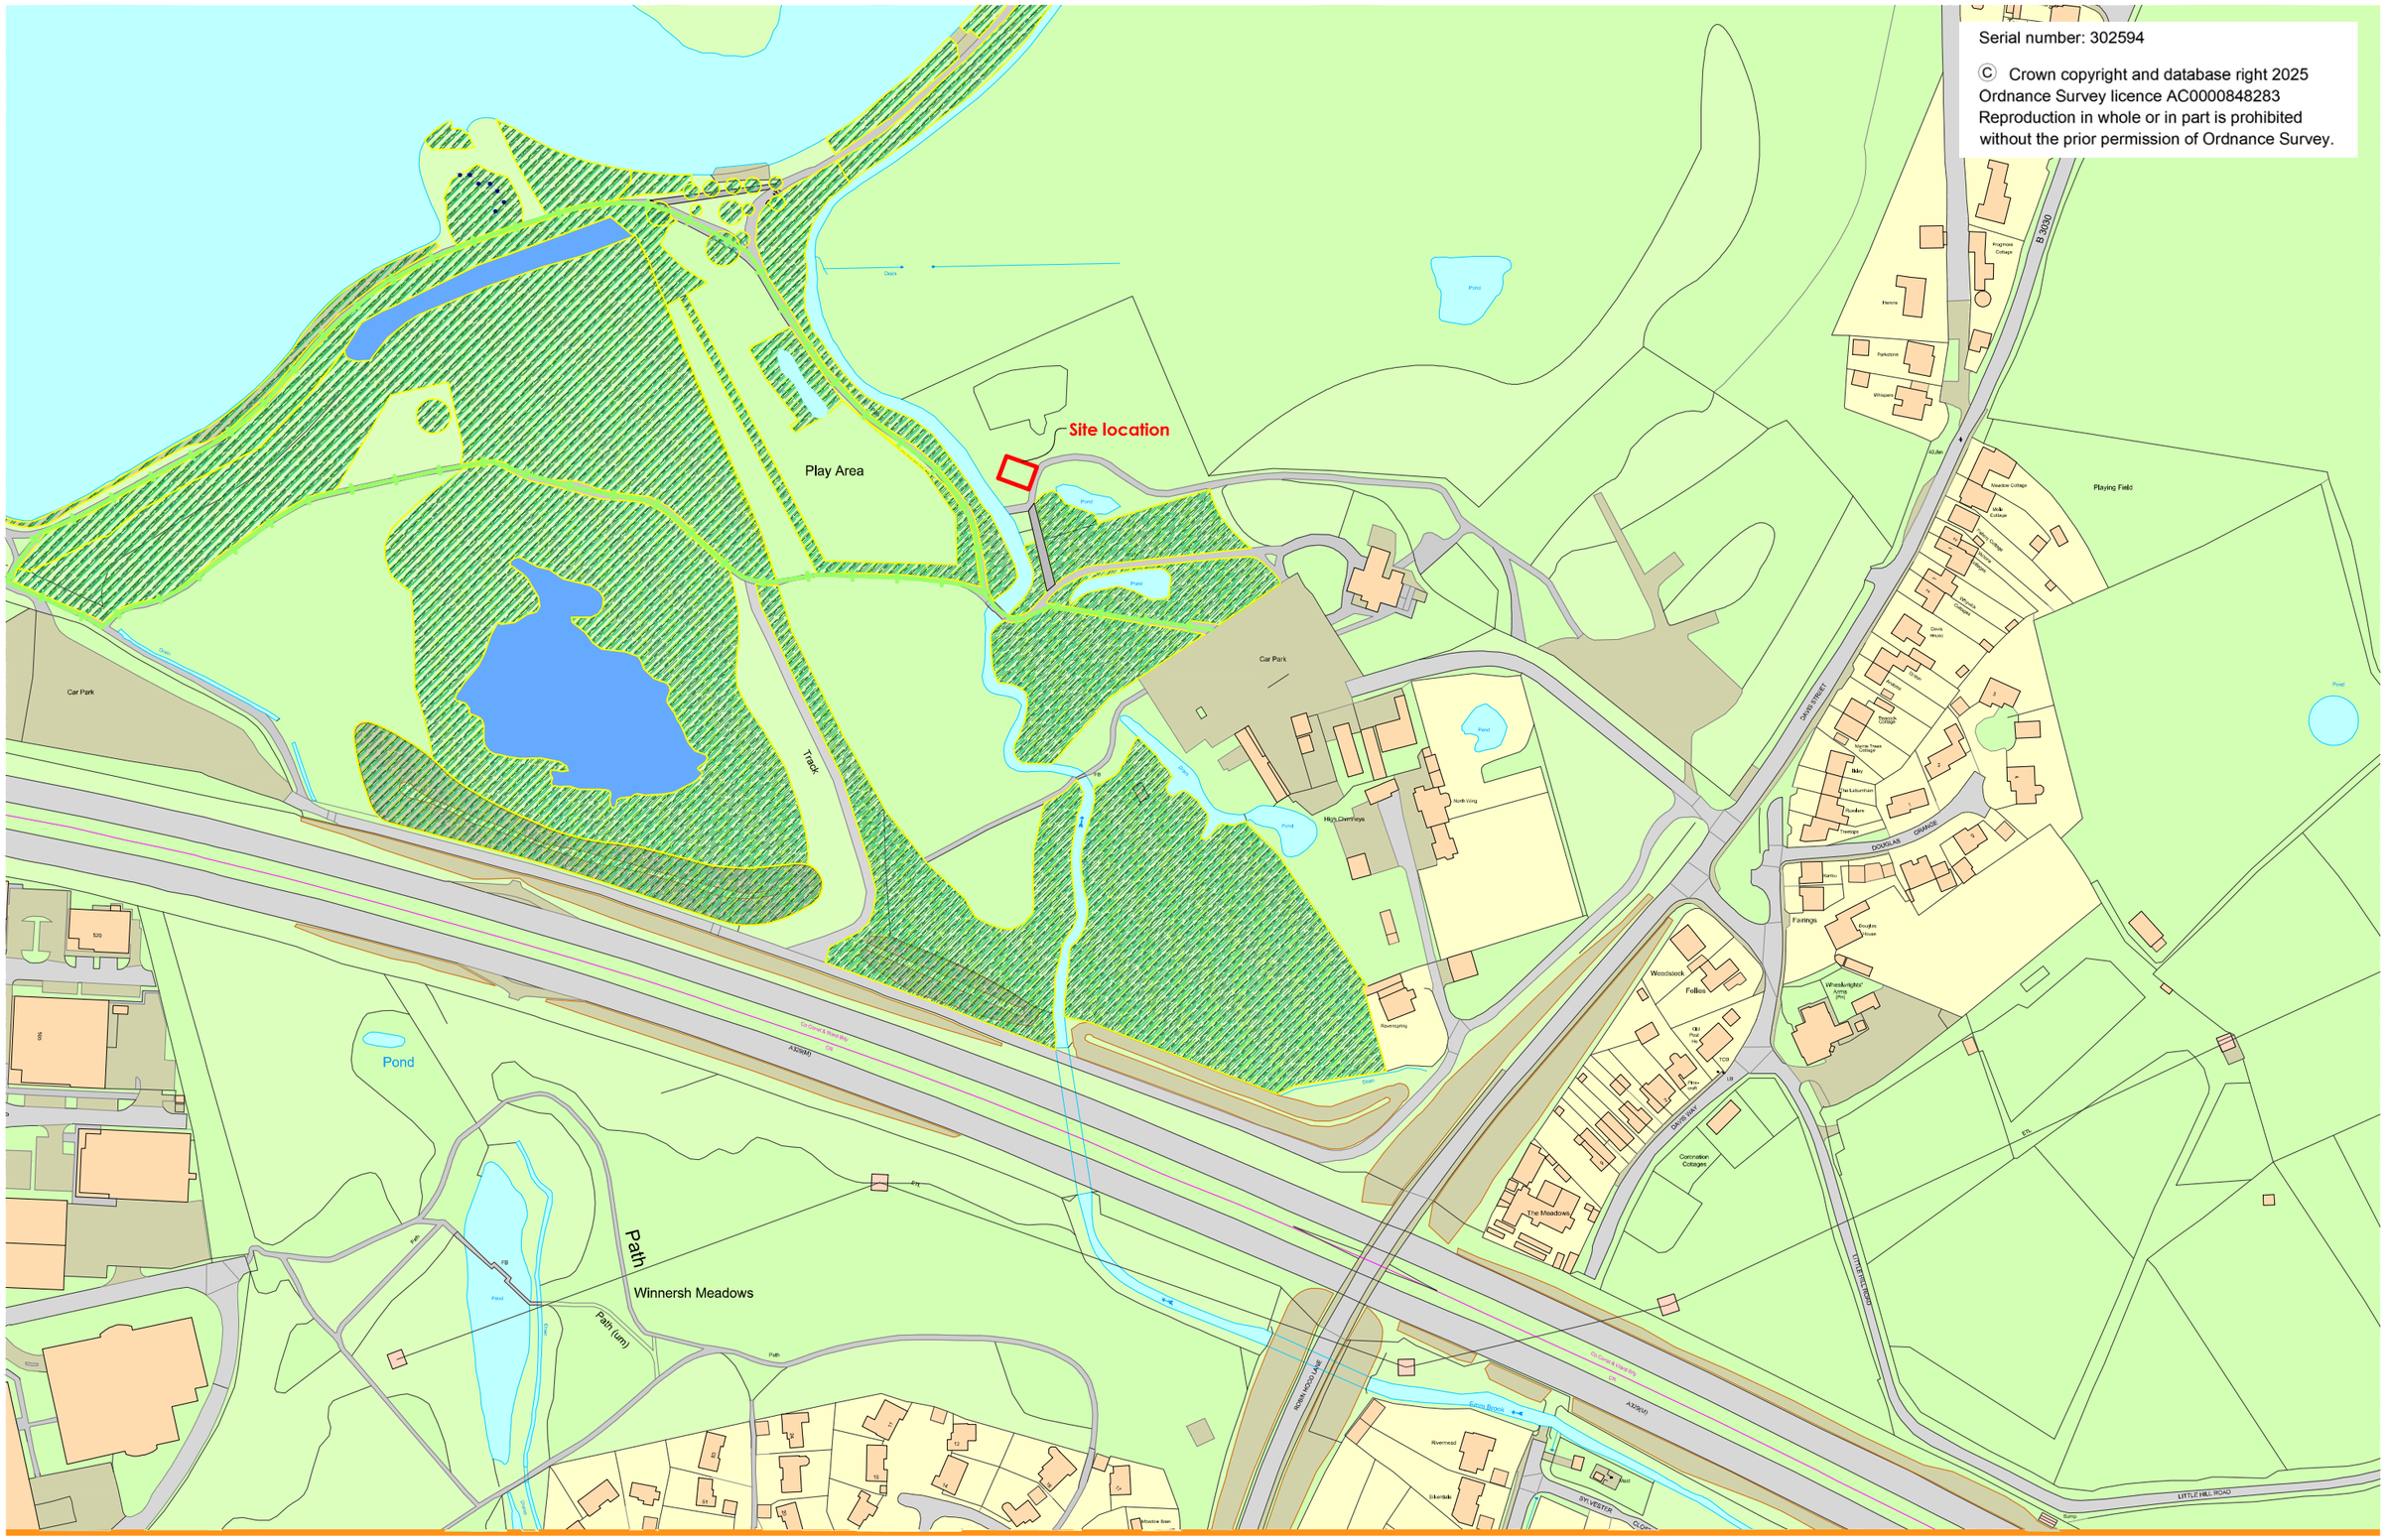

CARPENTER OAK

Site Location Plan

Scale 1:2500 @ A3

P01
V.3

0m 50m 100m