




GROUND
FLOOR PLAN
1:50

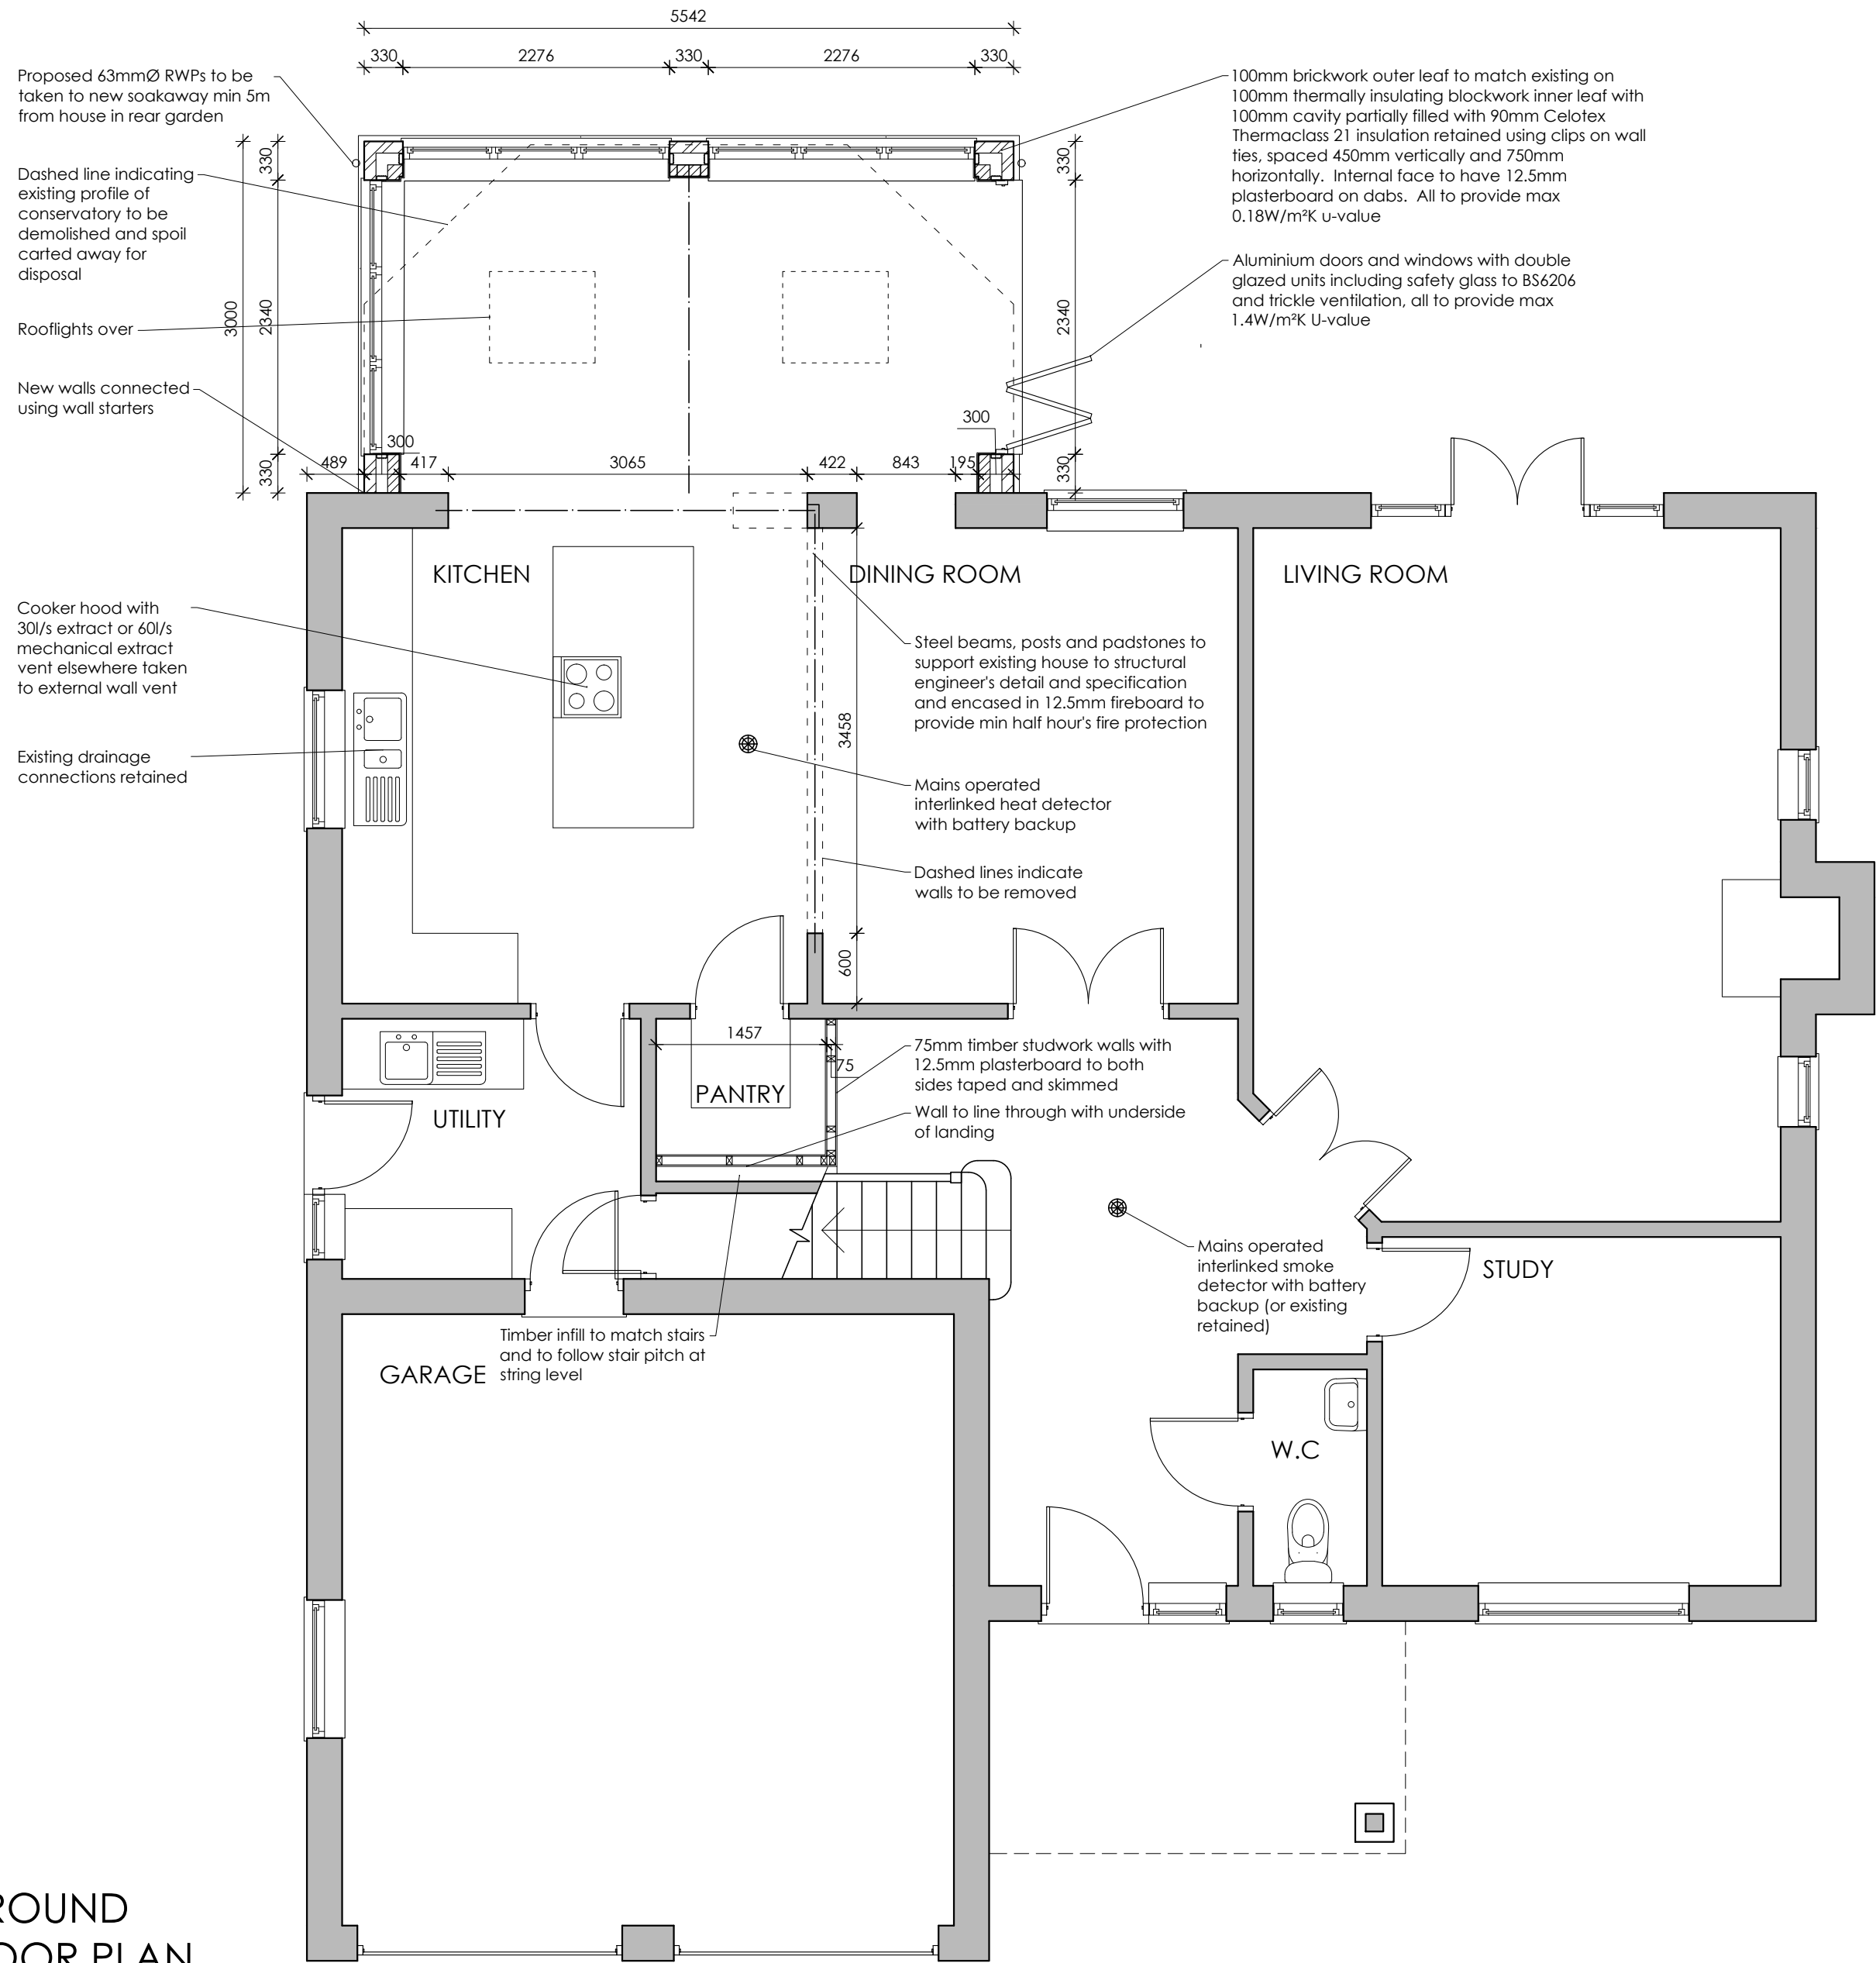

FOUNDATION
PLAN
1:50

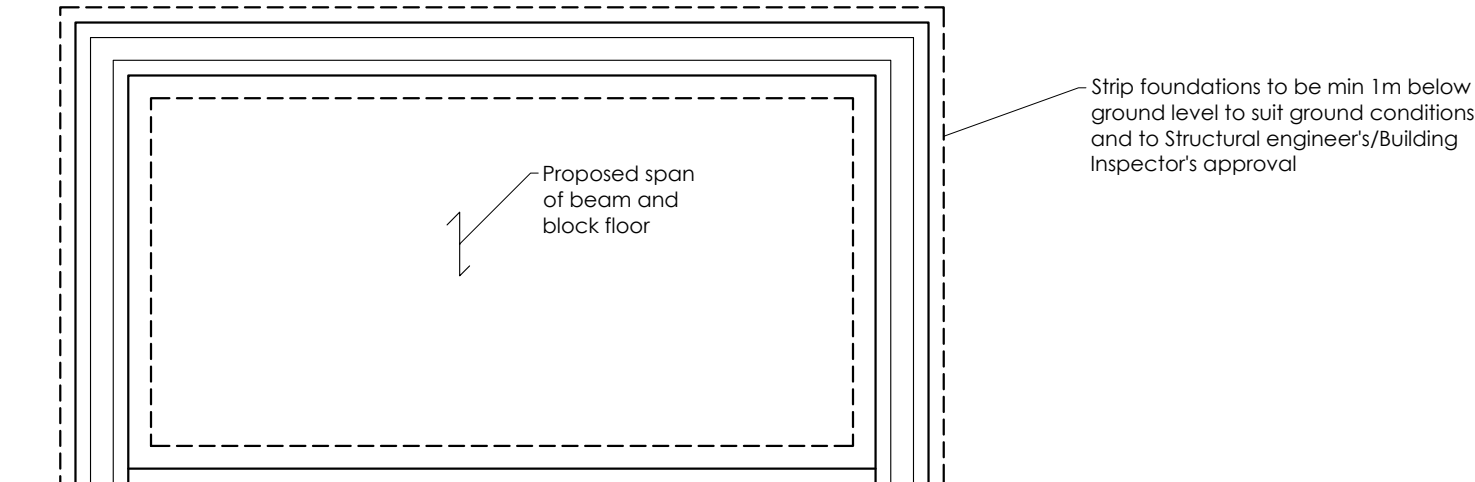

BLOCK PLAN
1:500

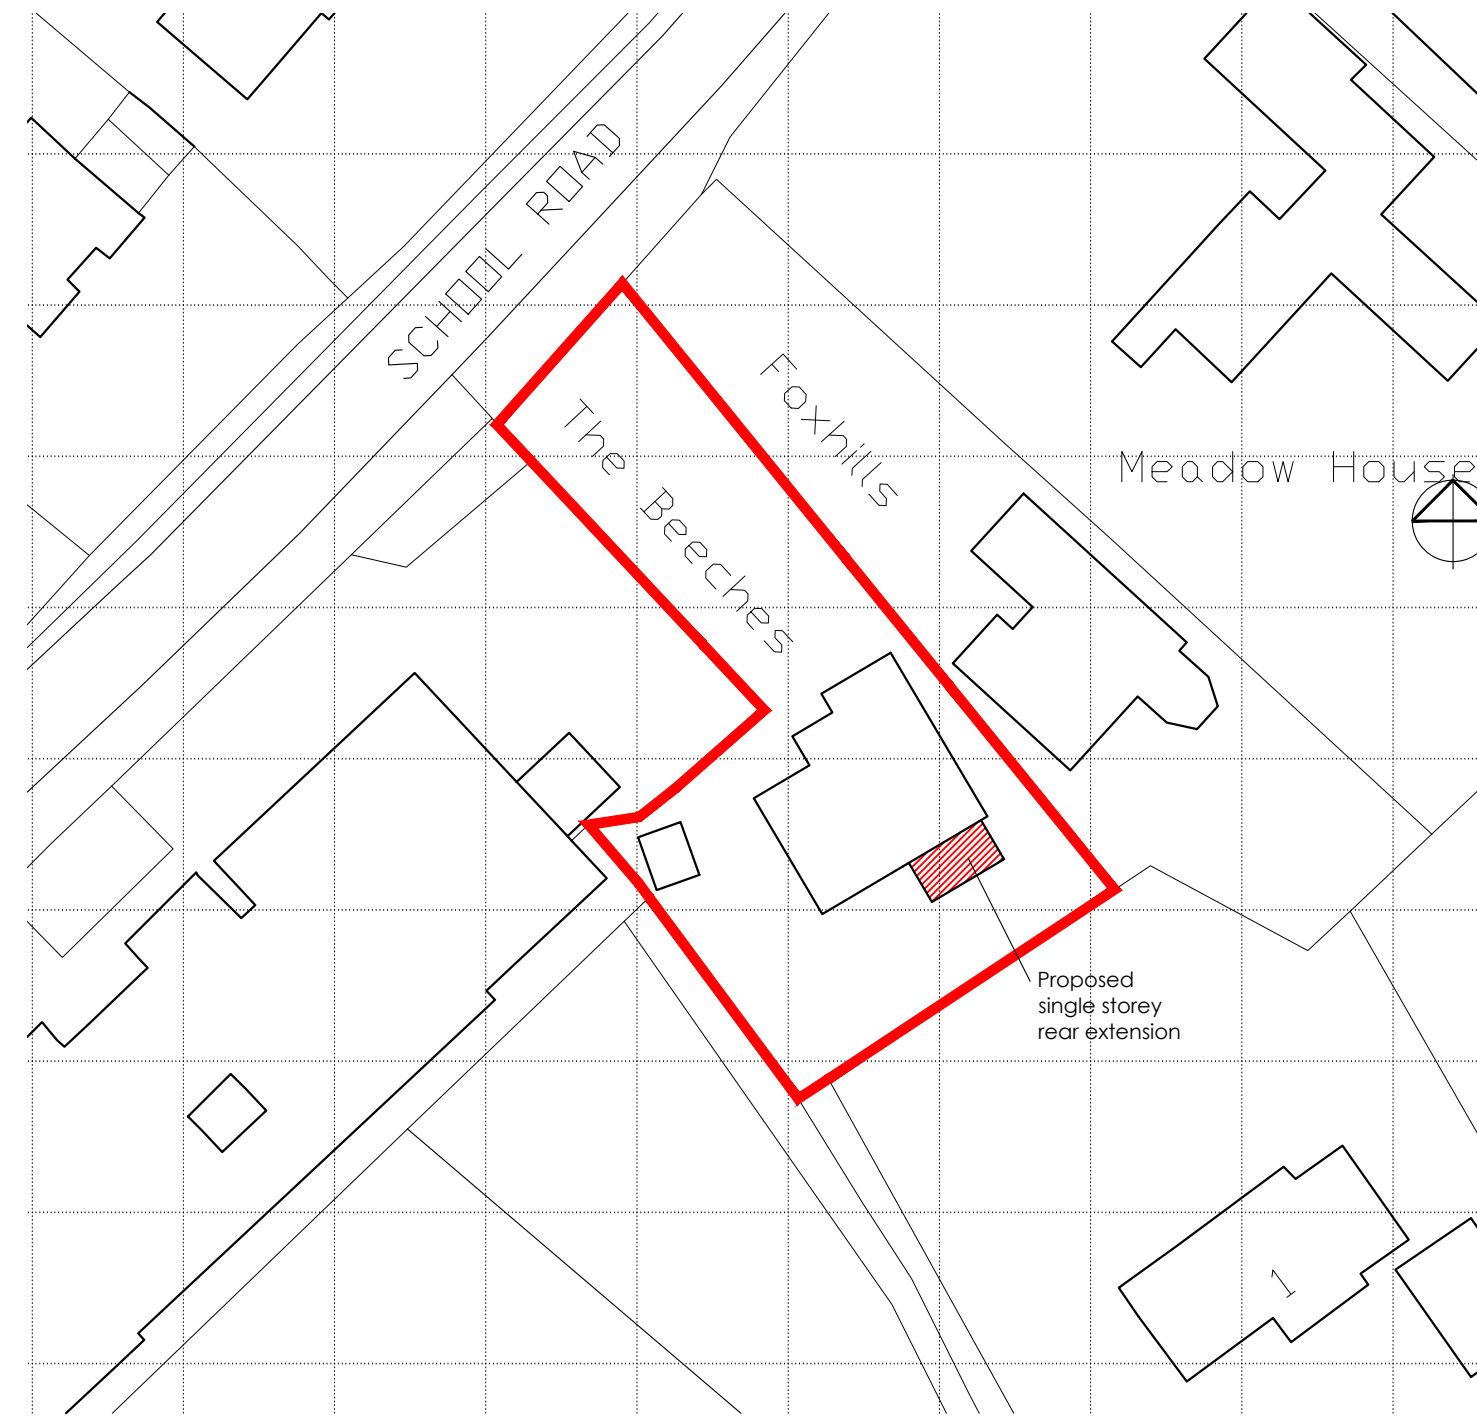

SITE PLAN
1:200

