


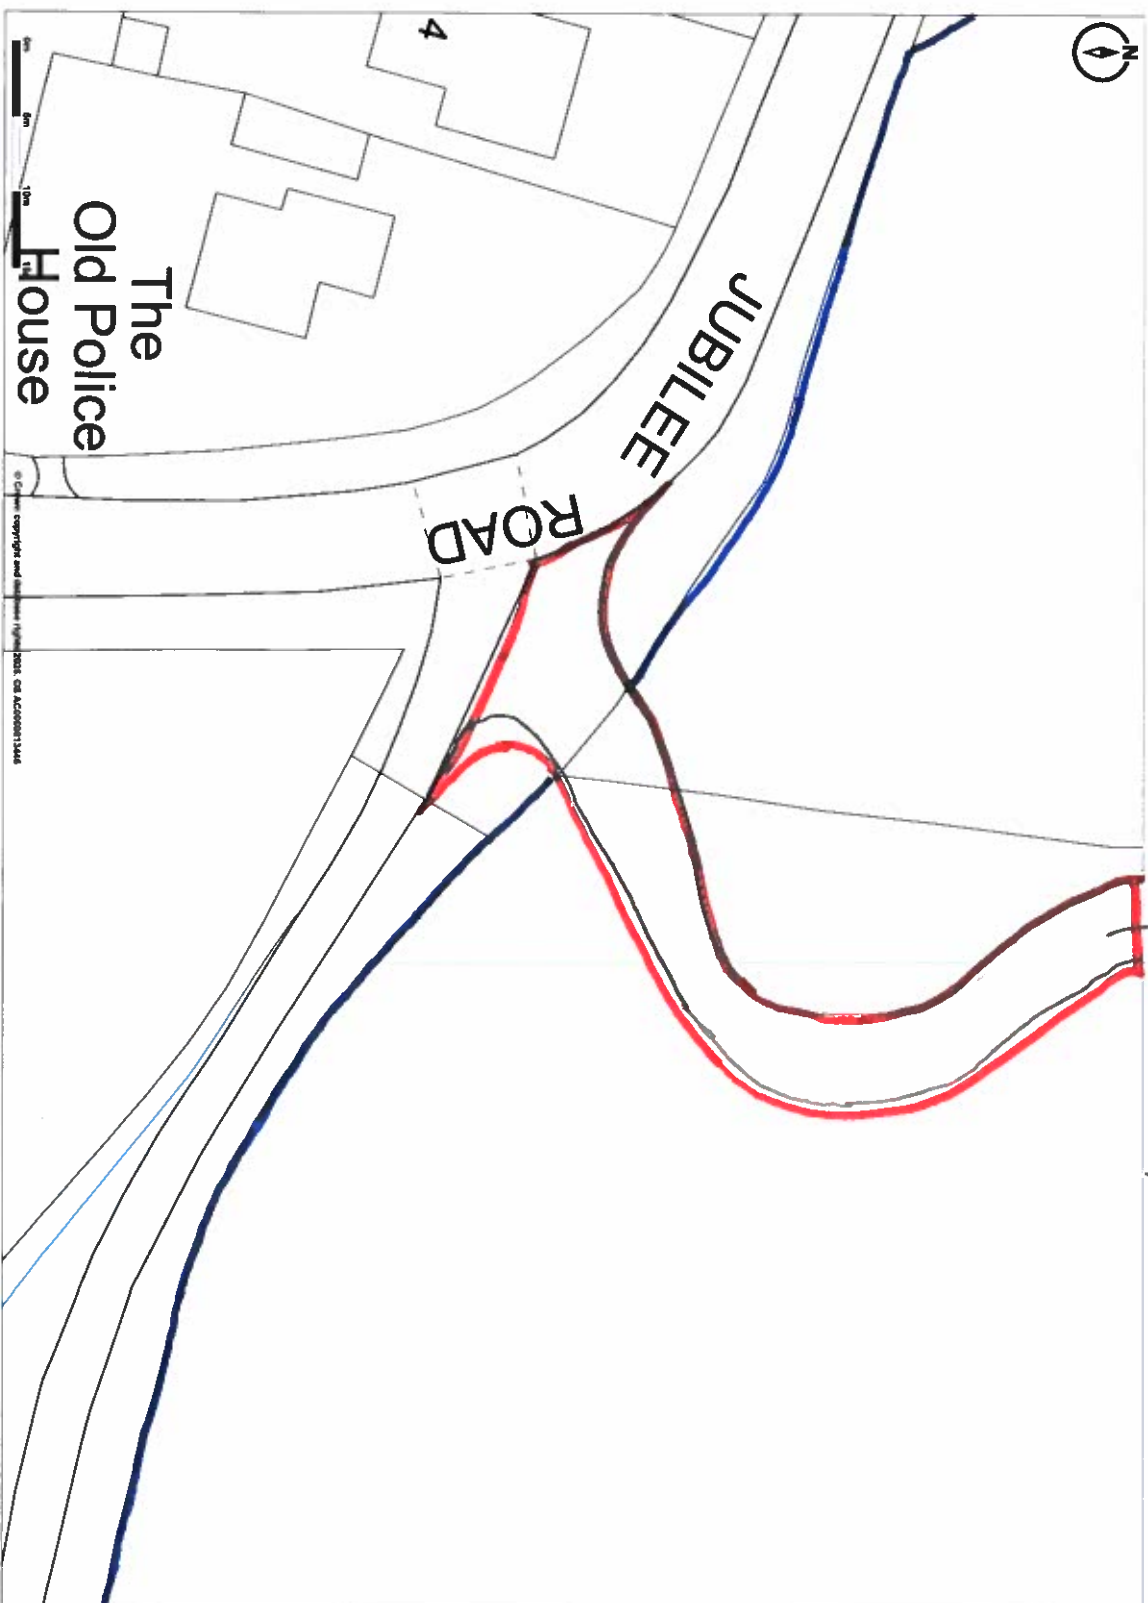

Promap

LANDMARK INFORMATION

© Crown copyright and database rights 2020, OS, AC0000813445
Printed Scale - 1:500, Paper Size - A4

proposed site plan - WCF PS01
- August 2026