




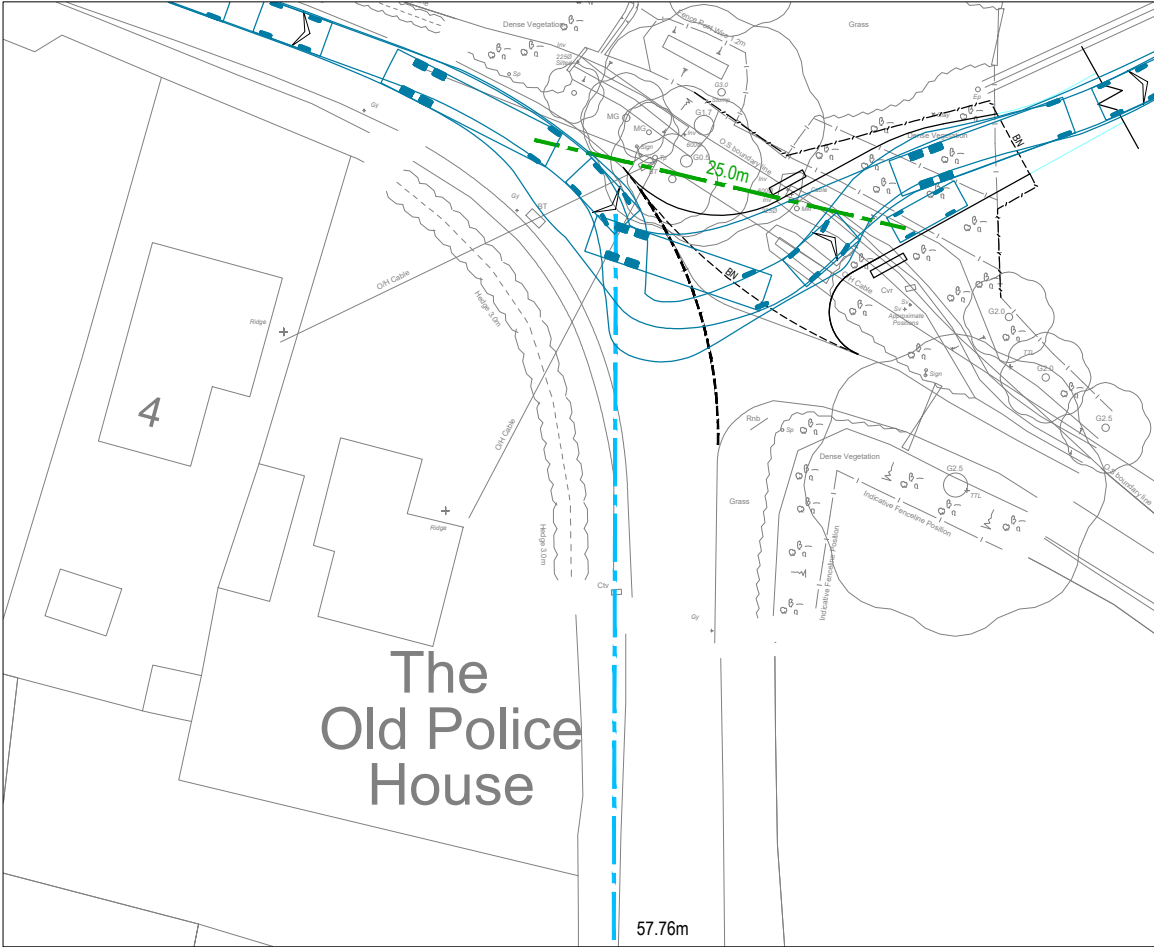

LEFT-TURN - ENTRY

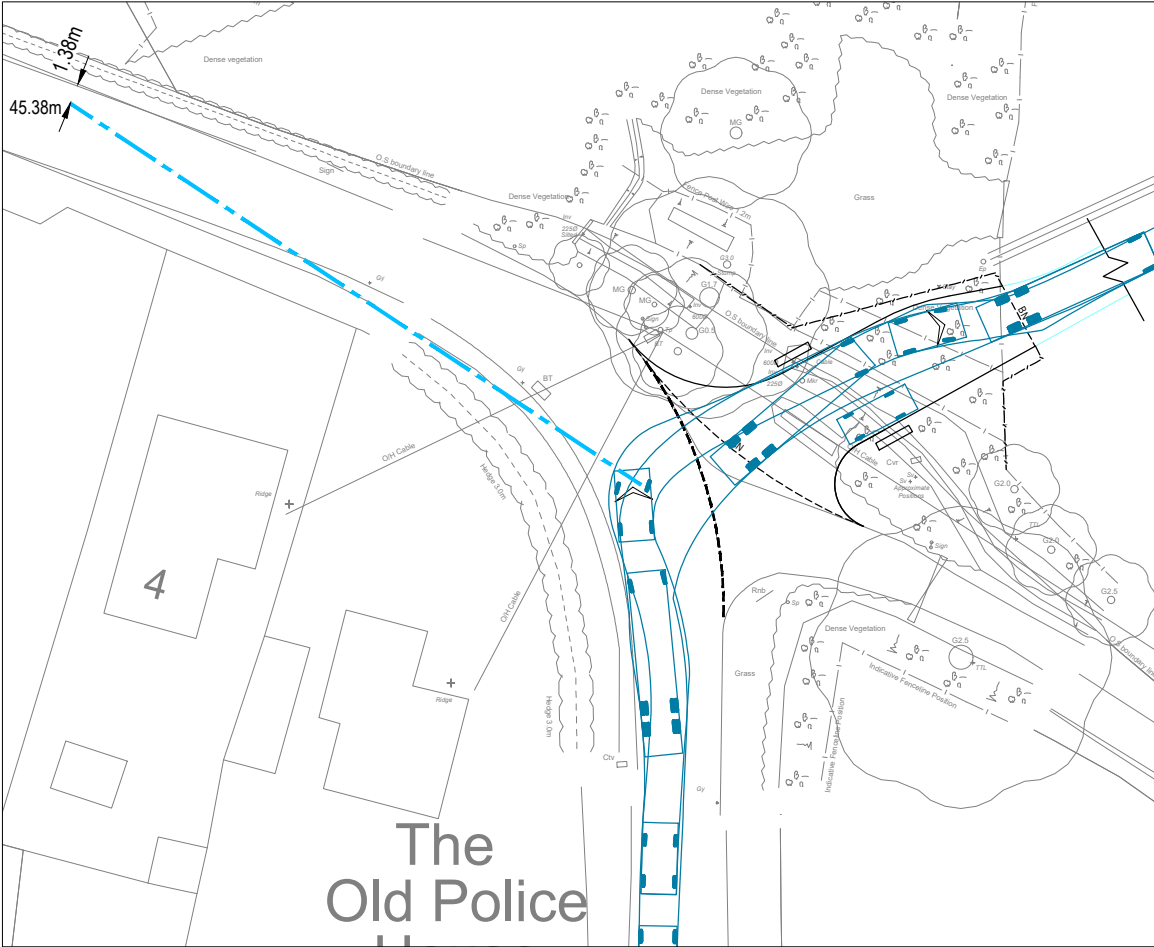

RIGHT-TURN - ENTRY

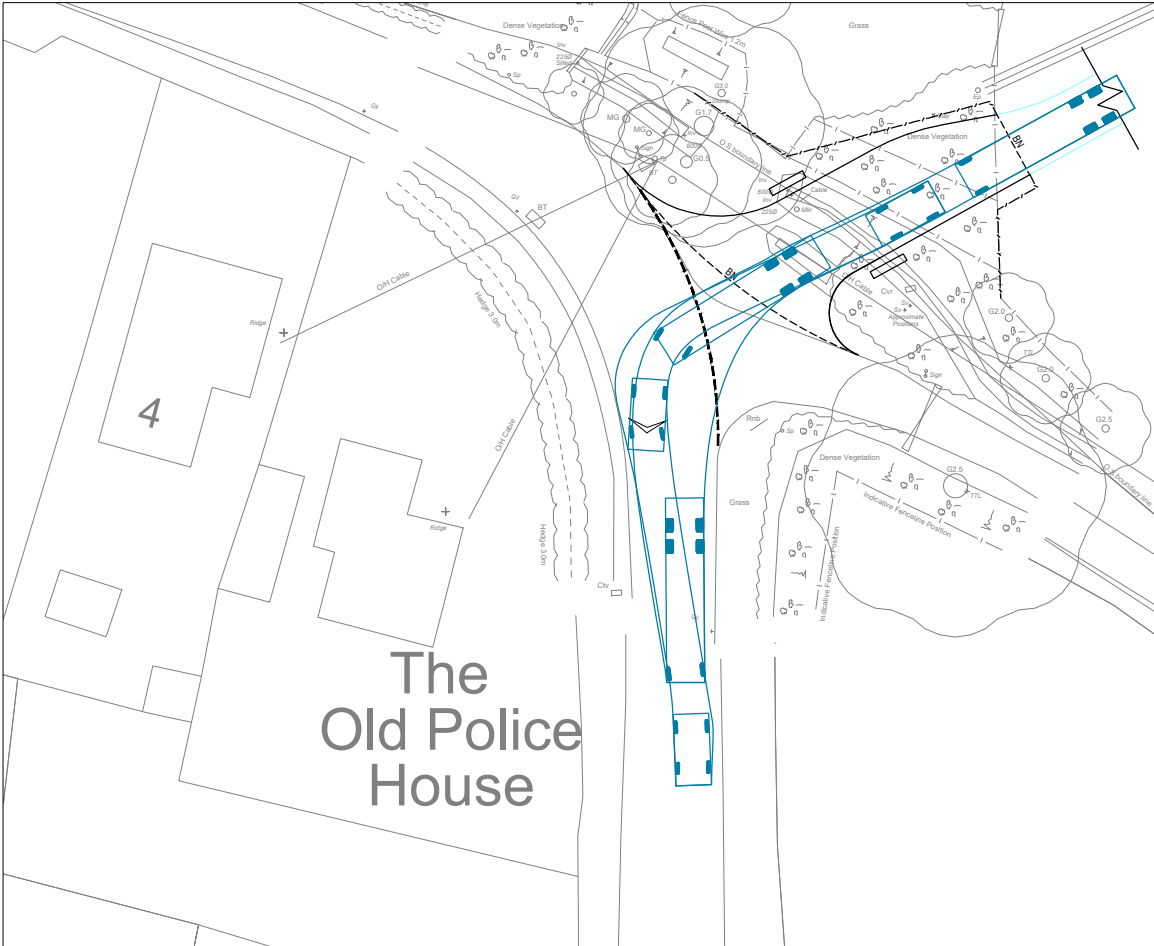

LEFT-TURN - EXIT



RIGHT-TURN - EXIT

NOTES

1. This drawing is to be read in conjunction with all relevant documents and specifications.
 2. Dimensions are not to be scaled.
- Source:Mapmatic's drawing number 6246 001 Rev 2
AndersonOrr drawing number 23046-SKP1013-D
- © Crown copyright and database rights 2024 OS 100018363.

KEY



Tractor and hay wagon - forward gear



A2	Kerb line revised.	30/01/26	TH	AM
A1	Issued for APPROVAL.	08/10/25	TH	AM
Rev.	Description	Date	By	Chkd

**Glanville**
Survey > Plan > Engineer

 Civil Engineering

 Structural Engineering

 Transport Planning

 Highways Engineering

 Building Surveying

 Geomatics

Hertfordshire

Oxfordshire

Cambridgeshire

Bristol

Client :	Tony and Rosaline Nasser		
Project :	Warren Crest Farm, Wick Hill Lane Wokingham RG40 3PY		
Title :	Swept Path Analysis Tractor and Hay Wagon		
Engineer : J. Cooper	Date : October 2025		
Director : T. Foxall	Scale : 1:500 @ A3		
Status :	APPROVAL		
Drawing No.	8250668/4201		Rev A2