



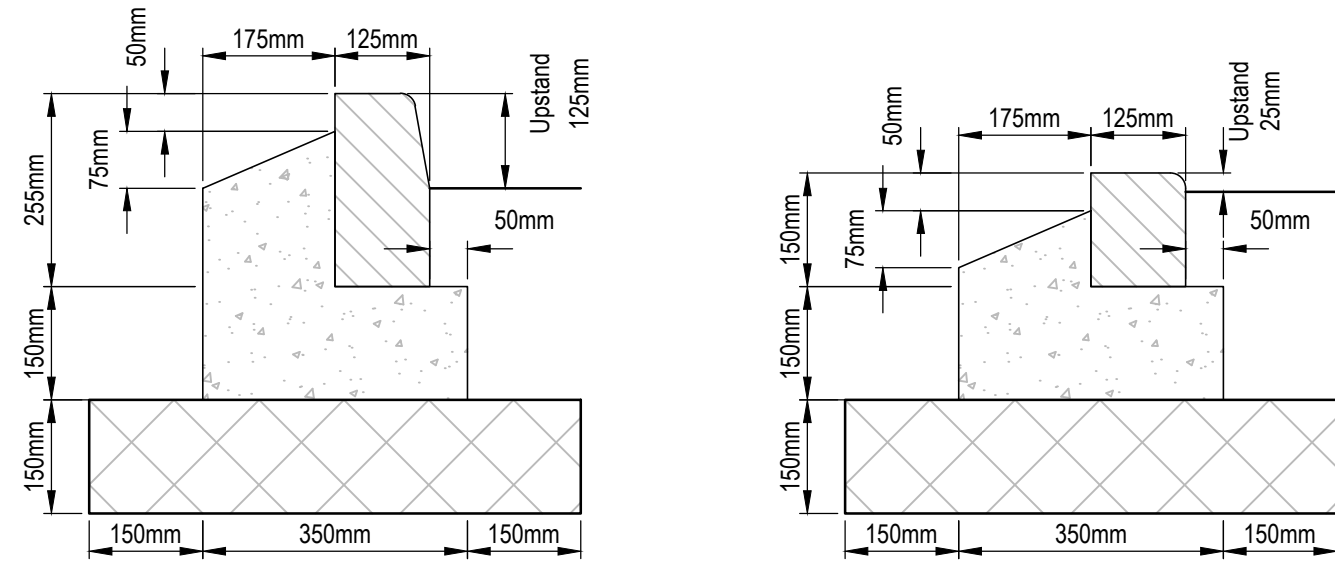


TYPICAL KERB TYPE HB2 / CONSERVATION
Scale 1:10

TYPICAL KERB TYPE BN
Scale 1:10

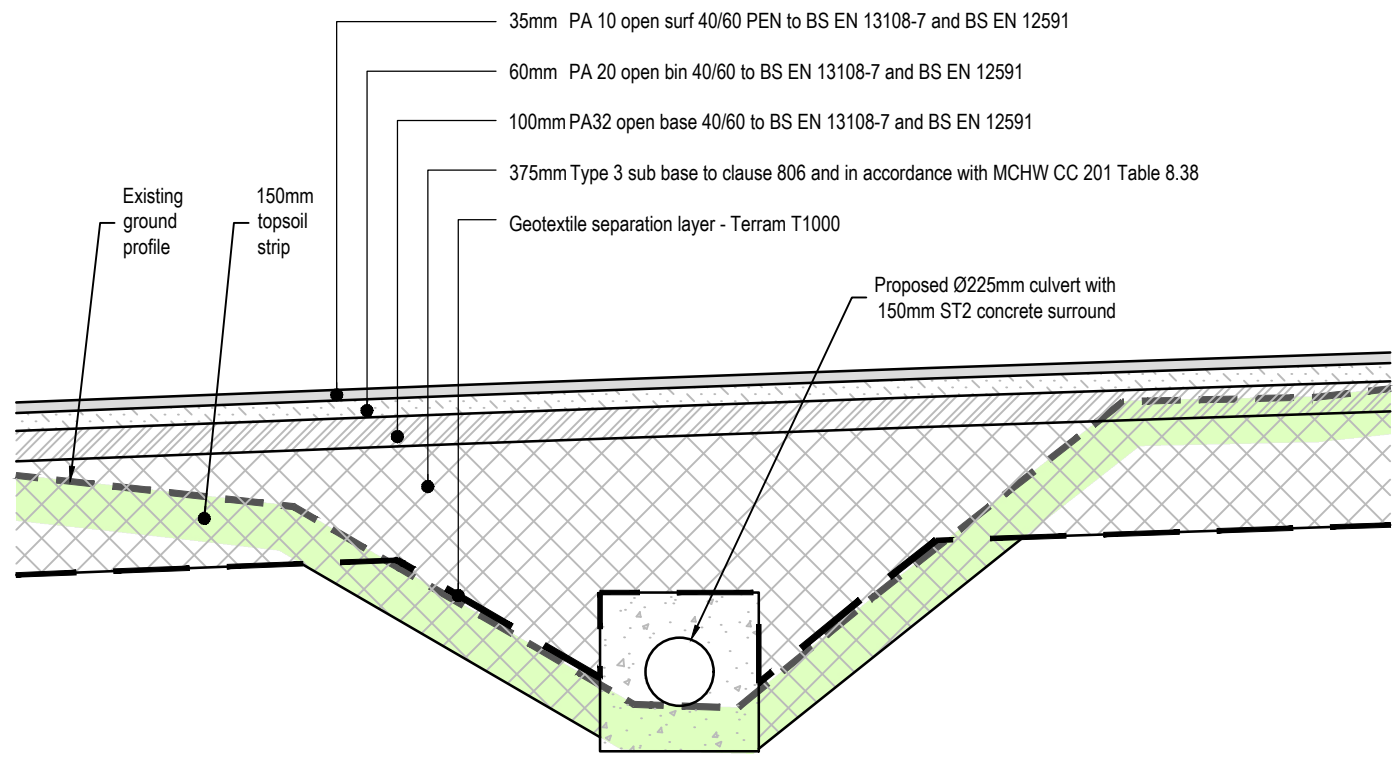

CROSS SECTION OF PIPED DITCH
SECTION B-B
1:25 @ A1


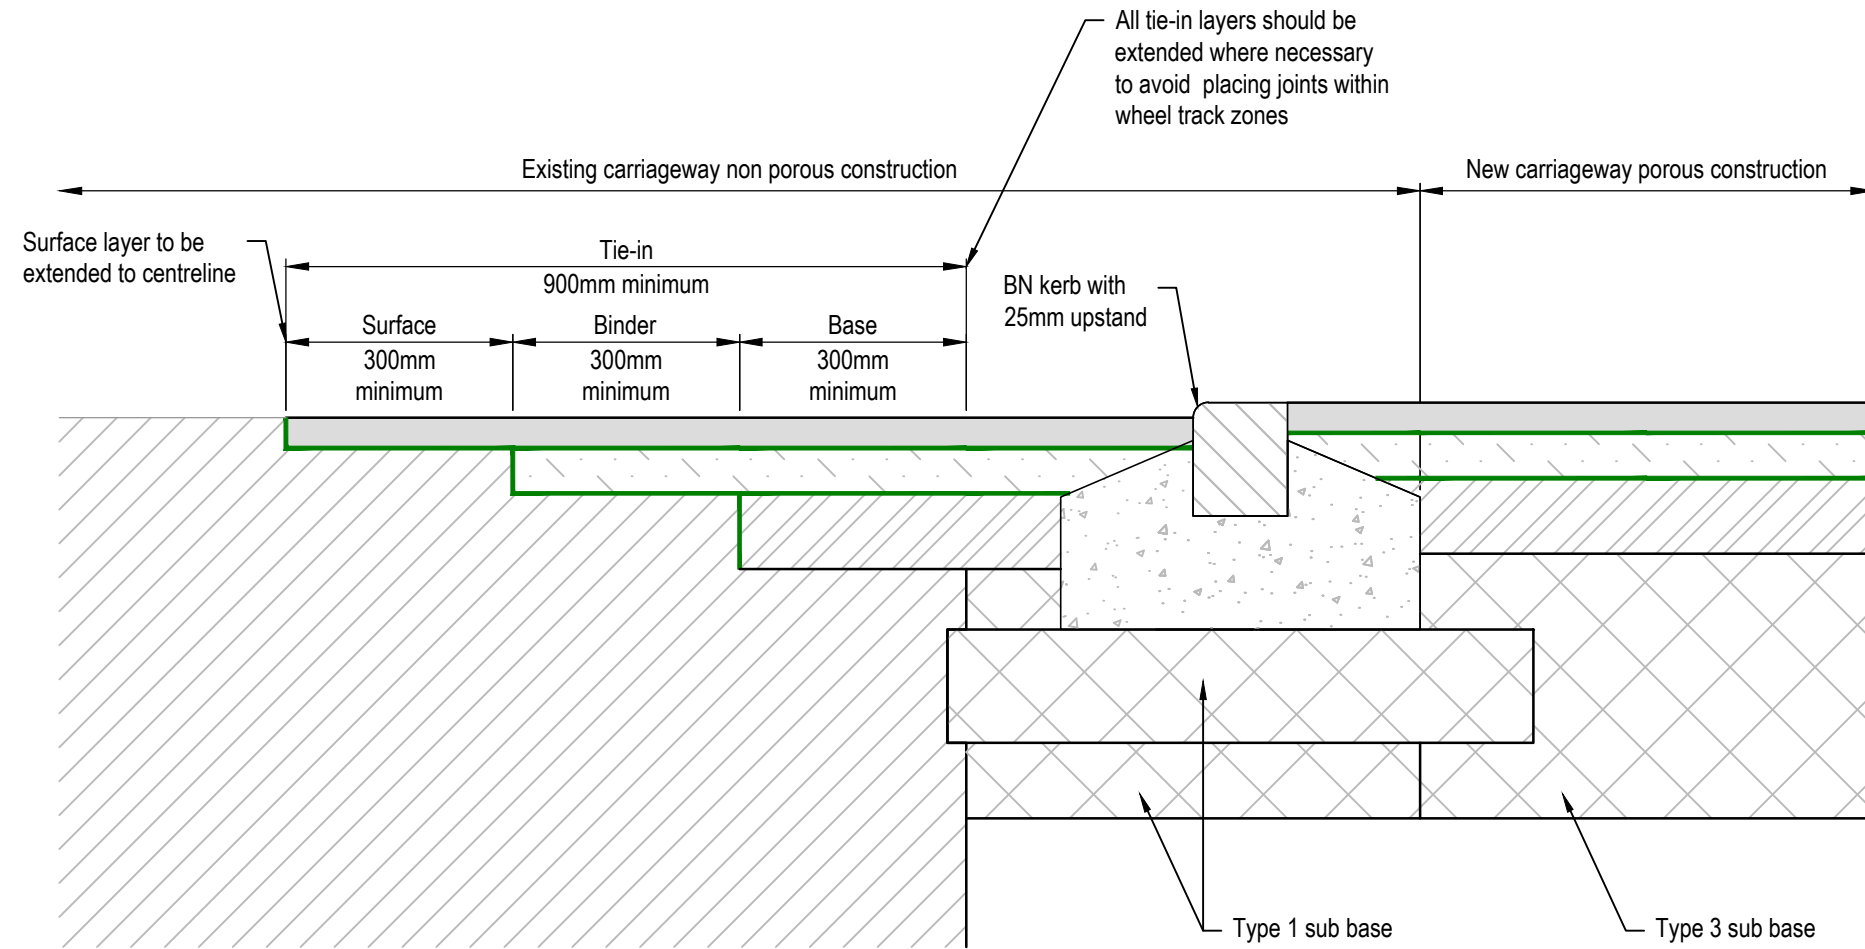


TYPICAL CARRIAGEWAY TO CARRIAGEWAY TIE-IN DETAIL
Scale 1:10

NOTES

- See drawing 8250668/4301 for general notes.
- Dimensions not to be scaled.

KEY

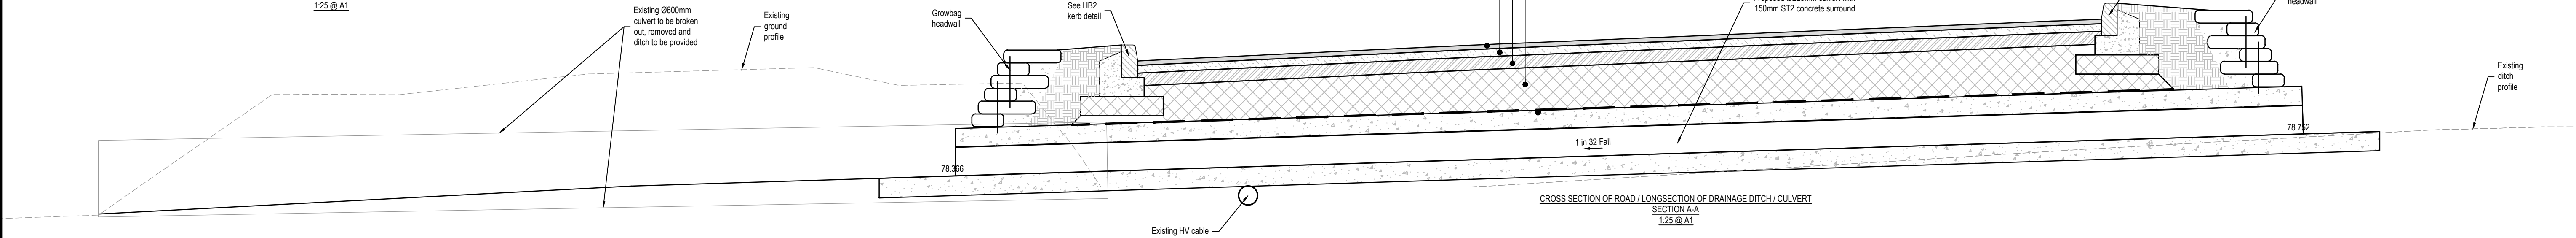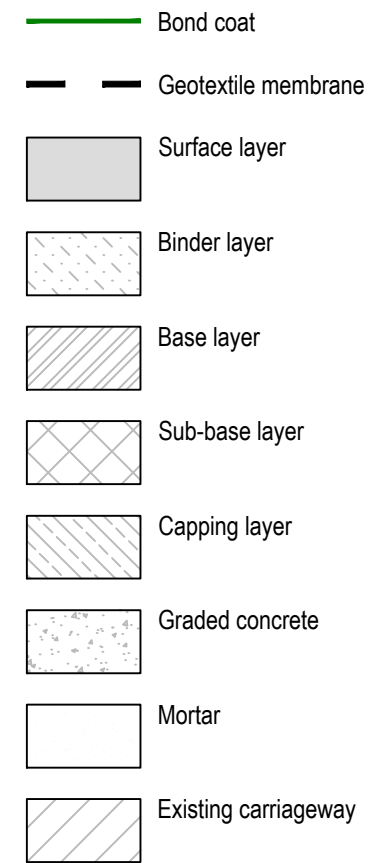


CROSS SECTION OF ROAD / LONGSECTION OF DRAINAGE DITCH / CULVERT
SECTION A-A
1:25 @ A1



Scheme Ref.	Warren Crest Farm
Sign Ref.	S11
TSRGD Ref.	S20-2
Letter colour	WHITE
Background	RED
Border	WHITE
Mount Height	1500
Material	Class RA2 (12899-1:2007)

Scheme Ref.	Warren Crest Farm
Sign Reference	S12.1
Diag No.	S12.1
TSRGD Ref.	S2-2-9
Height	750 mm
Mount Height	2130
Material	Class RA2 (12899-1:2007)
* Area reduced for rounded corners.	

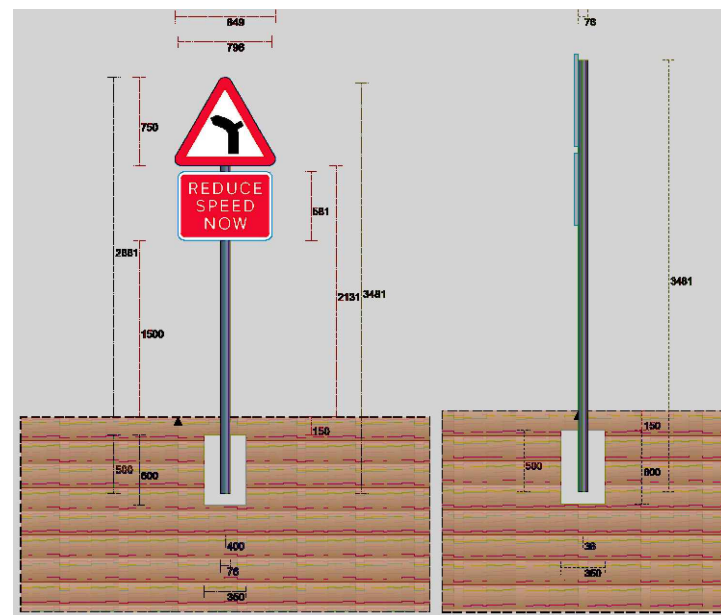


SIGN REF A
NOT TO SCALE

POST(S) & FOUNDATIONS	
Scheme Reference	Warren Crest Farm
Proposal Name	S1
Author	Alex Moeller
Description	
Illumination	No
Mounting Height	1500mm
Wind Class	BSEN1991
Environ Name	England within 5 km
Number	1
Post Manufacturer	(Unspecified)
Post Model	Steel Round Post/Generic/S27SCHS
Post Type	Steel/S275/S275J2H/A570
Post Size	76.1mm diam x 3.2mm thickness.
Centres	-
Length	Total = 3481.3mm, above ground = 2831mm
No. of Foundations	1
Foundation Volume	0.058m³
Foundation Width	350.0mm diameter
Foundation Length	Circular
Foundation Depth	600.0mm
Foundation Material	ST2
Earth Cover	150.0mm
Reinforcement	N/A

Scheme Ref.	Warren Crest Farm
Sign Ref.	S11
TSRGD Ref.	S20-2
Letter colour	WHITE
Background	RED
Border	WHITE
Mount Height	1500
Material	Class RA2 (12899-1:2007)

Scheme Ref.	Warren Crest Farm
Sign Ref.	S11
TSRGD Ref.	S20-2
Letter colour	WHITE
Background	RED
Border	WHITE
Mount Height	1500
Material	Class RA2 (12899-1:2007)

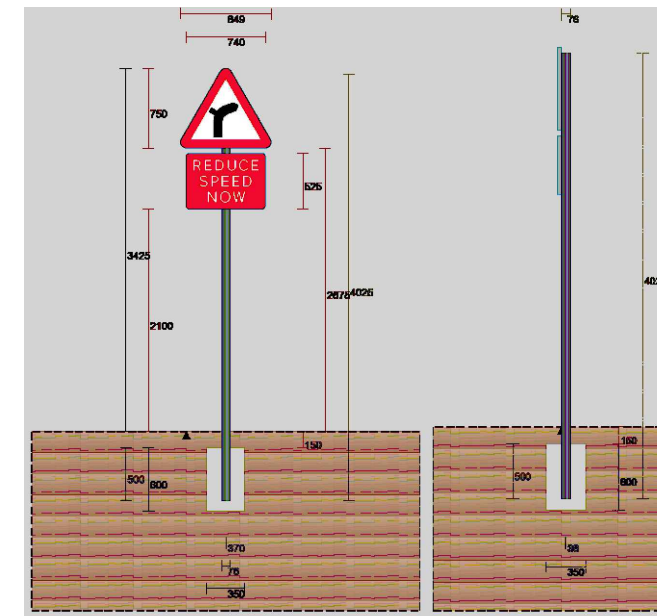

SIGN REF B
NOT TO SCALE

POST(S) & FOUNDATIONS	
Scheme Reference	Warren Crest Farm
Proposal Name	S2
Author	Alex Moeller
Description	
Illumination	No
Mounting Height	2100mm
Wind Class	BSEN1991
Environ Name	England within 5 km
Number	1
Post Manufacturer	(Unspecified)
Post Model	Steel Round Post/Generic/S27SCHS
Post Type	Steel/S275/S275J2H/A570
Post Size	76.1mm diam x 3.2mm thickness.
Centres	-
Length	Total = 4025.0mm, above ground = 3375mm
No. of Foundations	1
Foundation Volume	0.058m³
Foundation Width	350.0mm diameter
Foundation Length	Circular
Foundation Depth	600.0mm
Foundation Material	ST2
Earth Cover	150.0mm
Reinforcement	N/A

A2	Section B-B added.	20/02/2026	AH	AM
A1	Issued for APPROVAL	28/11/2025	TH	AM
Rev.	Description	Date	By	Chkd



Client :		Tony and Rosaline Nasser	
Project :		Warren Crest Farm, Wick Hill Lane Wokingham RG40 3PY	
Title :		S.278 Highway Works Typical Details	
Engineer :		A. Moeller	
Director :		M. Ford	
Status :		APPROVAL	
Drawing No.		8250668/4302	
Rev		A2	