
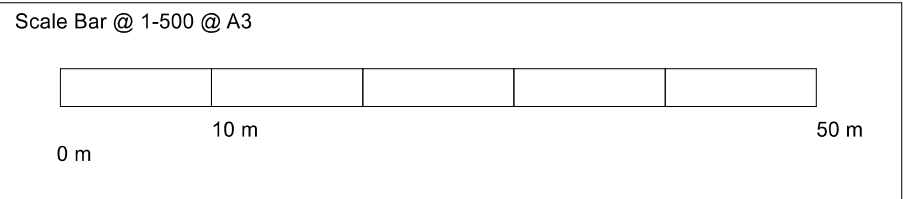


Existing Plan

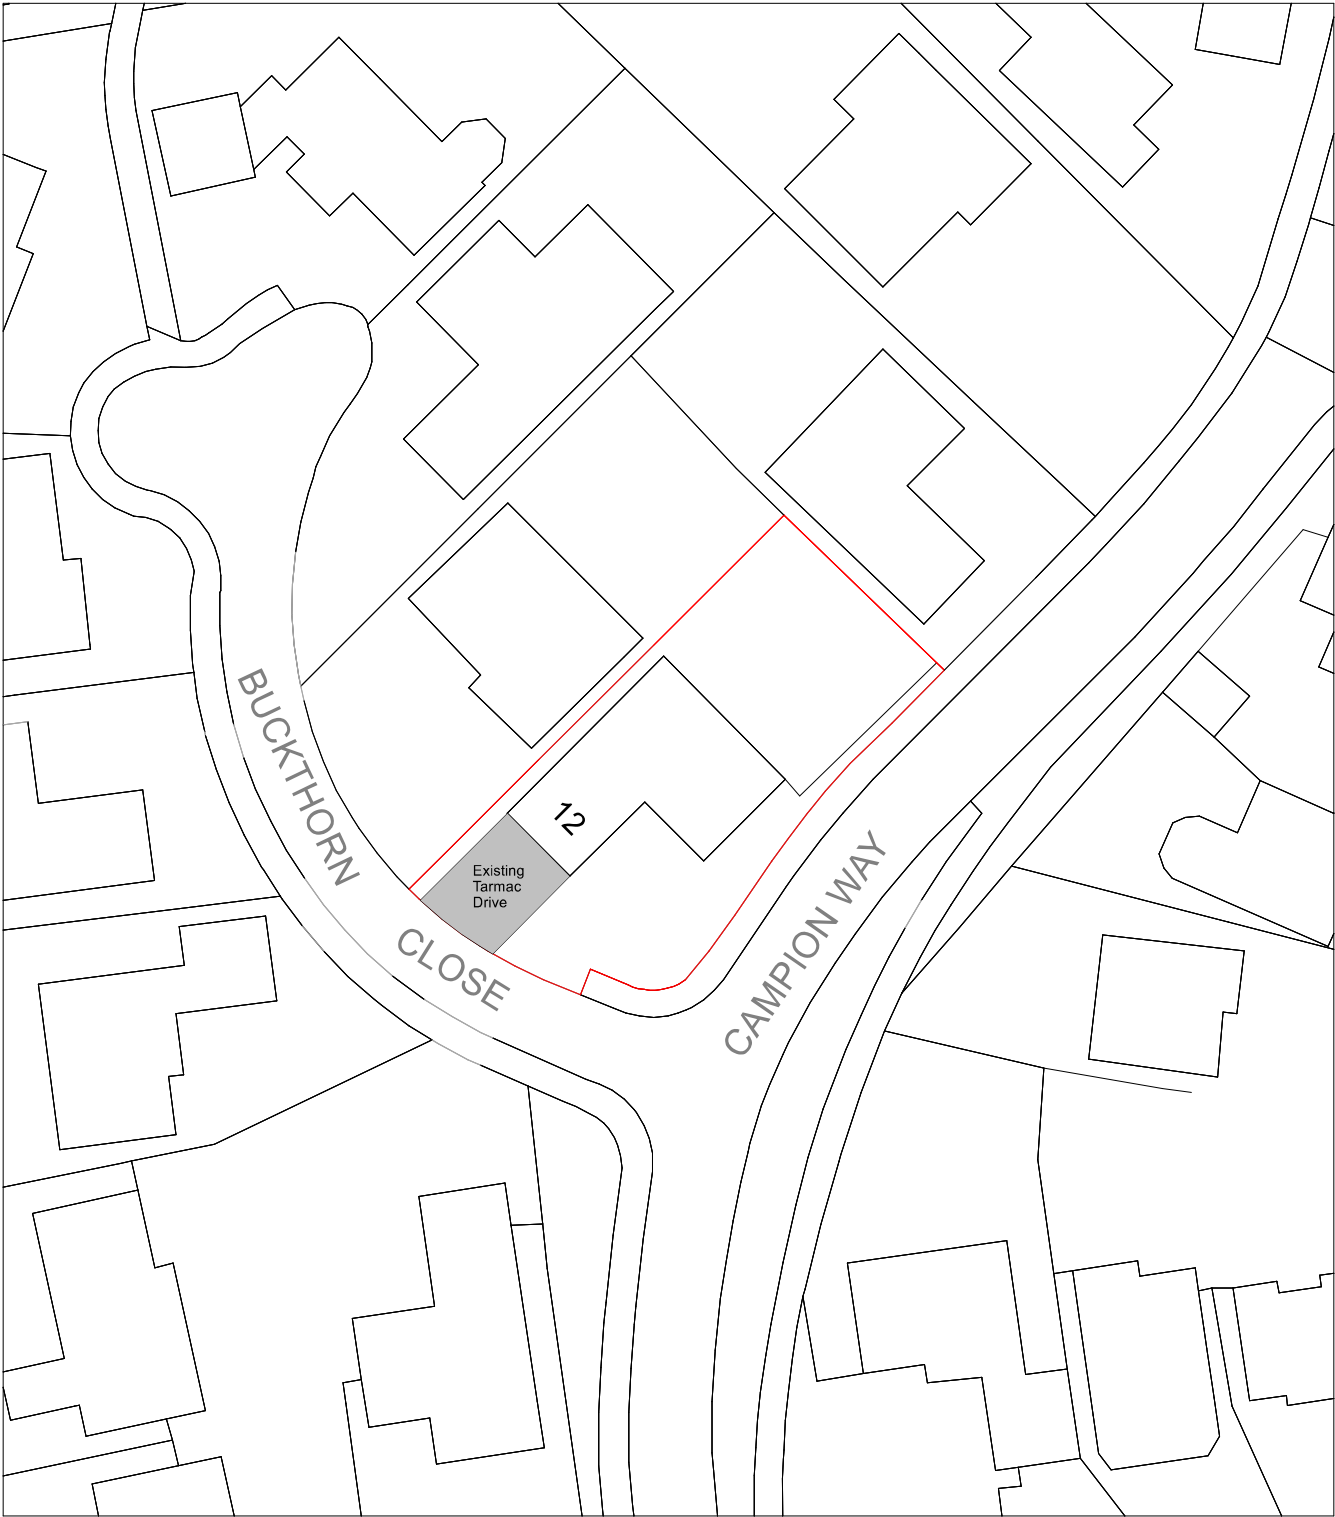

[Cantley Design](#)

Cantley Design

Project
Driveway Extension
12 Buckthorn Close
Wokingham
RG40 5YD

Existing Plan

Client
Mr R. Edmonds

Drawing No.
20/9/2025/RDO/nco/PP

Date
October 2025

Drawn by
Bob Owles

Scale
1:500
Checked by
NCO

Page Size - A3

Cantley Drawing Services
20 Cantley Crescent
Wokingham
RG41 1NX
0781 803 2212