NOTE
Any discrepancies between this drawing, specialist contractor's drawings and client's specification should be notified imediently. All specialist contractors must visit site and be responsible for their own dimensions

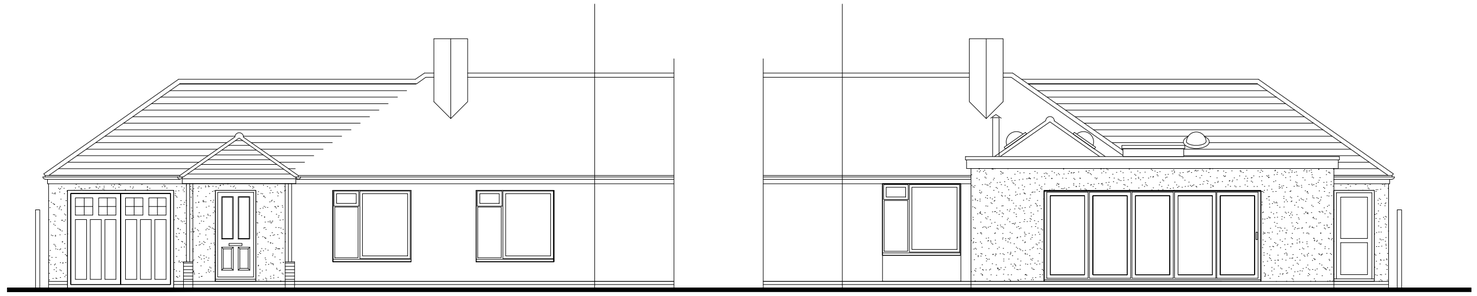

FRONT ELEVATION



REAR ELEVATION

Prop House 158.5m2
Prop Garage 16.1m2
Total area 174.6m2 or 96.1m2 increase

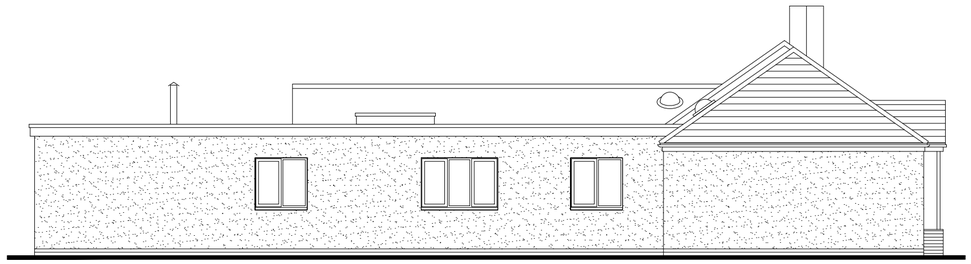

SIDE ELEVATION

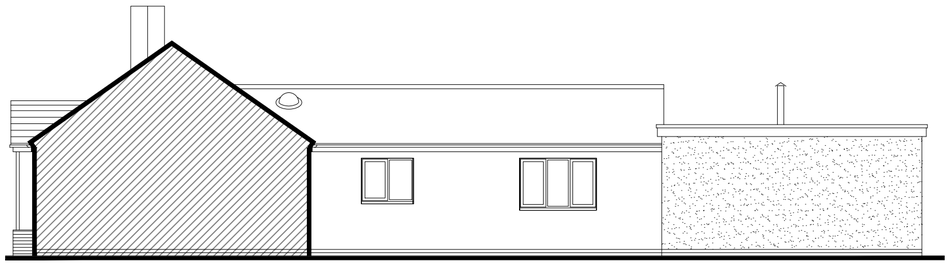

SIDE ELEVATION

0 1 2 3 4 5 6 7
Scale m

| REV. | DATE | COMMENTS |
|---|---|---|

PROJECT
544 Wokingham Road,
Earley,
RG6 7JB

PROJECT TITLE
Demolition of existing garage, proposed single storey rear/side extension with replacement garage to form larger home

DRAWING TITLE
PROPOSED PLAN & ELEVATIONS


**Planning & Technical Services**
28 Shepherds Hill, Earley, Reading,
Berkshire, RG6 1BB
mob: 07714 100537
e-mail: steve@sk-tec.co.uk


CLIENT
Mr N Larsson

| SCALE | DATE |
|---|---|
| 1:100 (A2) | May 26 |

| DRG. No. | REV. |
|---|---|
| 26/974-02 | A |