



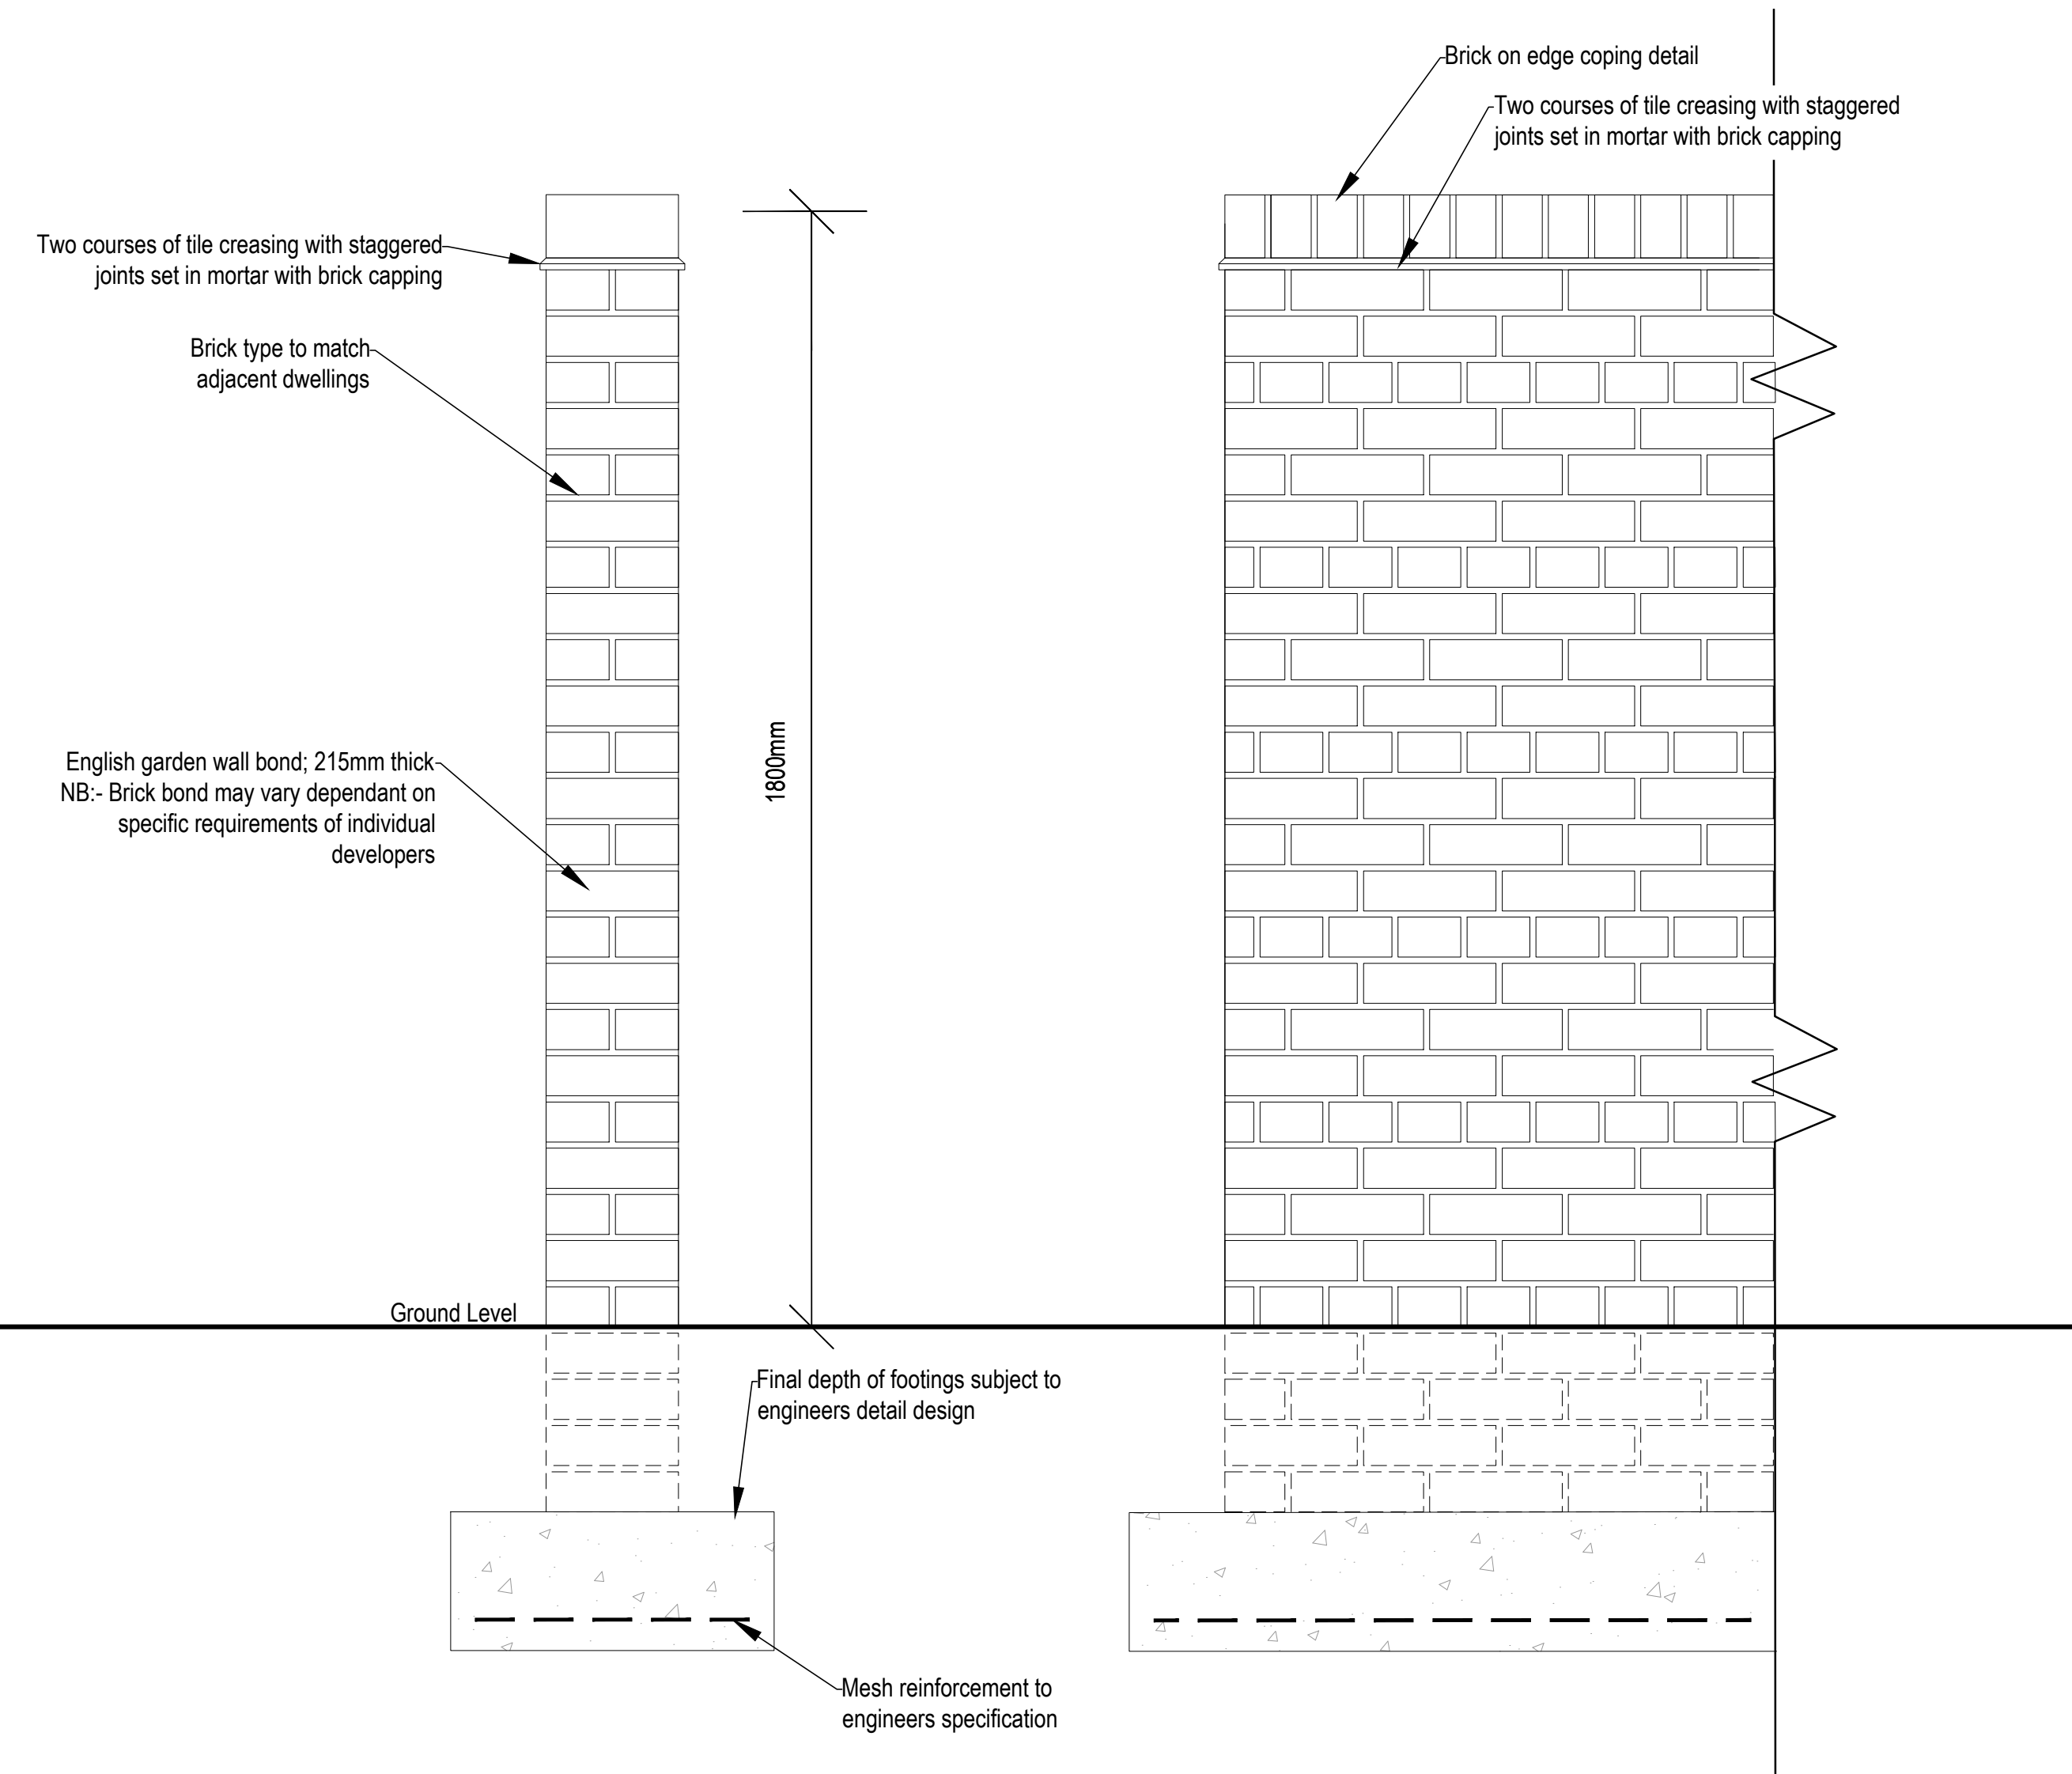


D01 1.8m high brick wall

1:10 @ A1

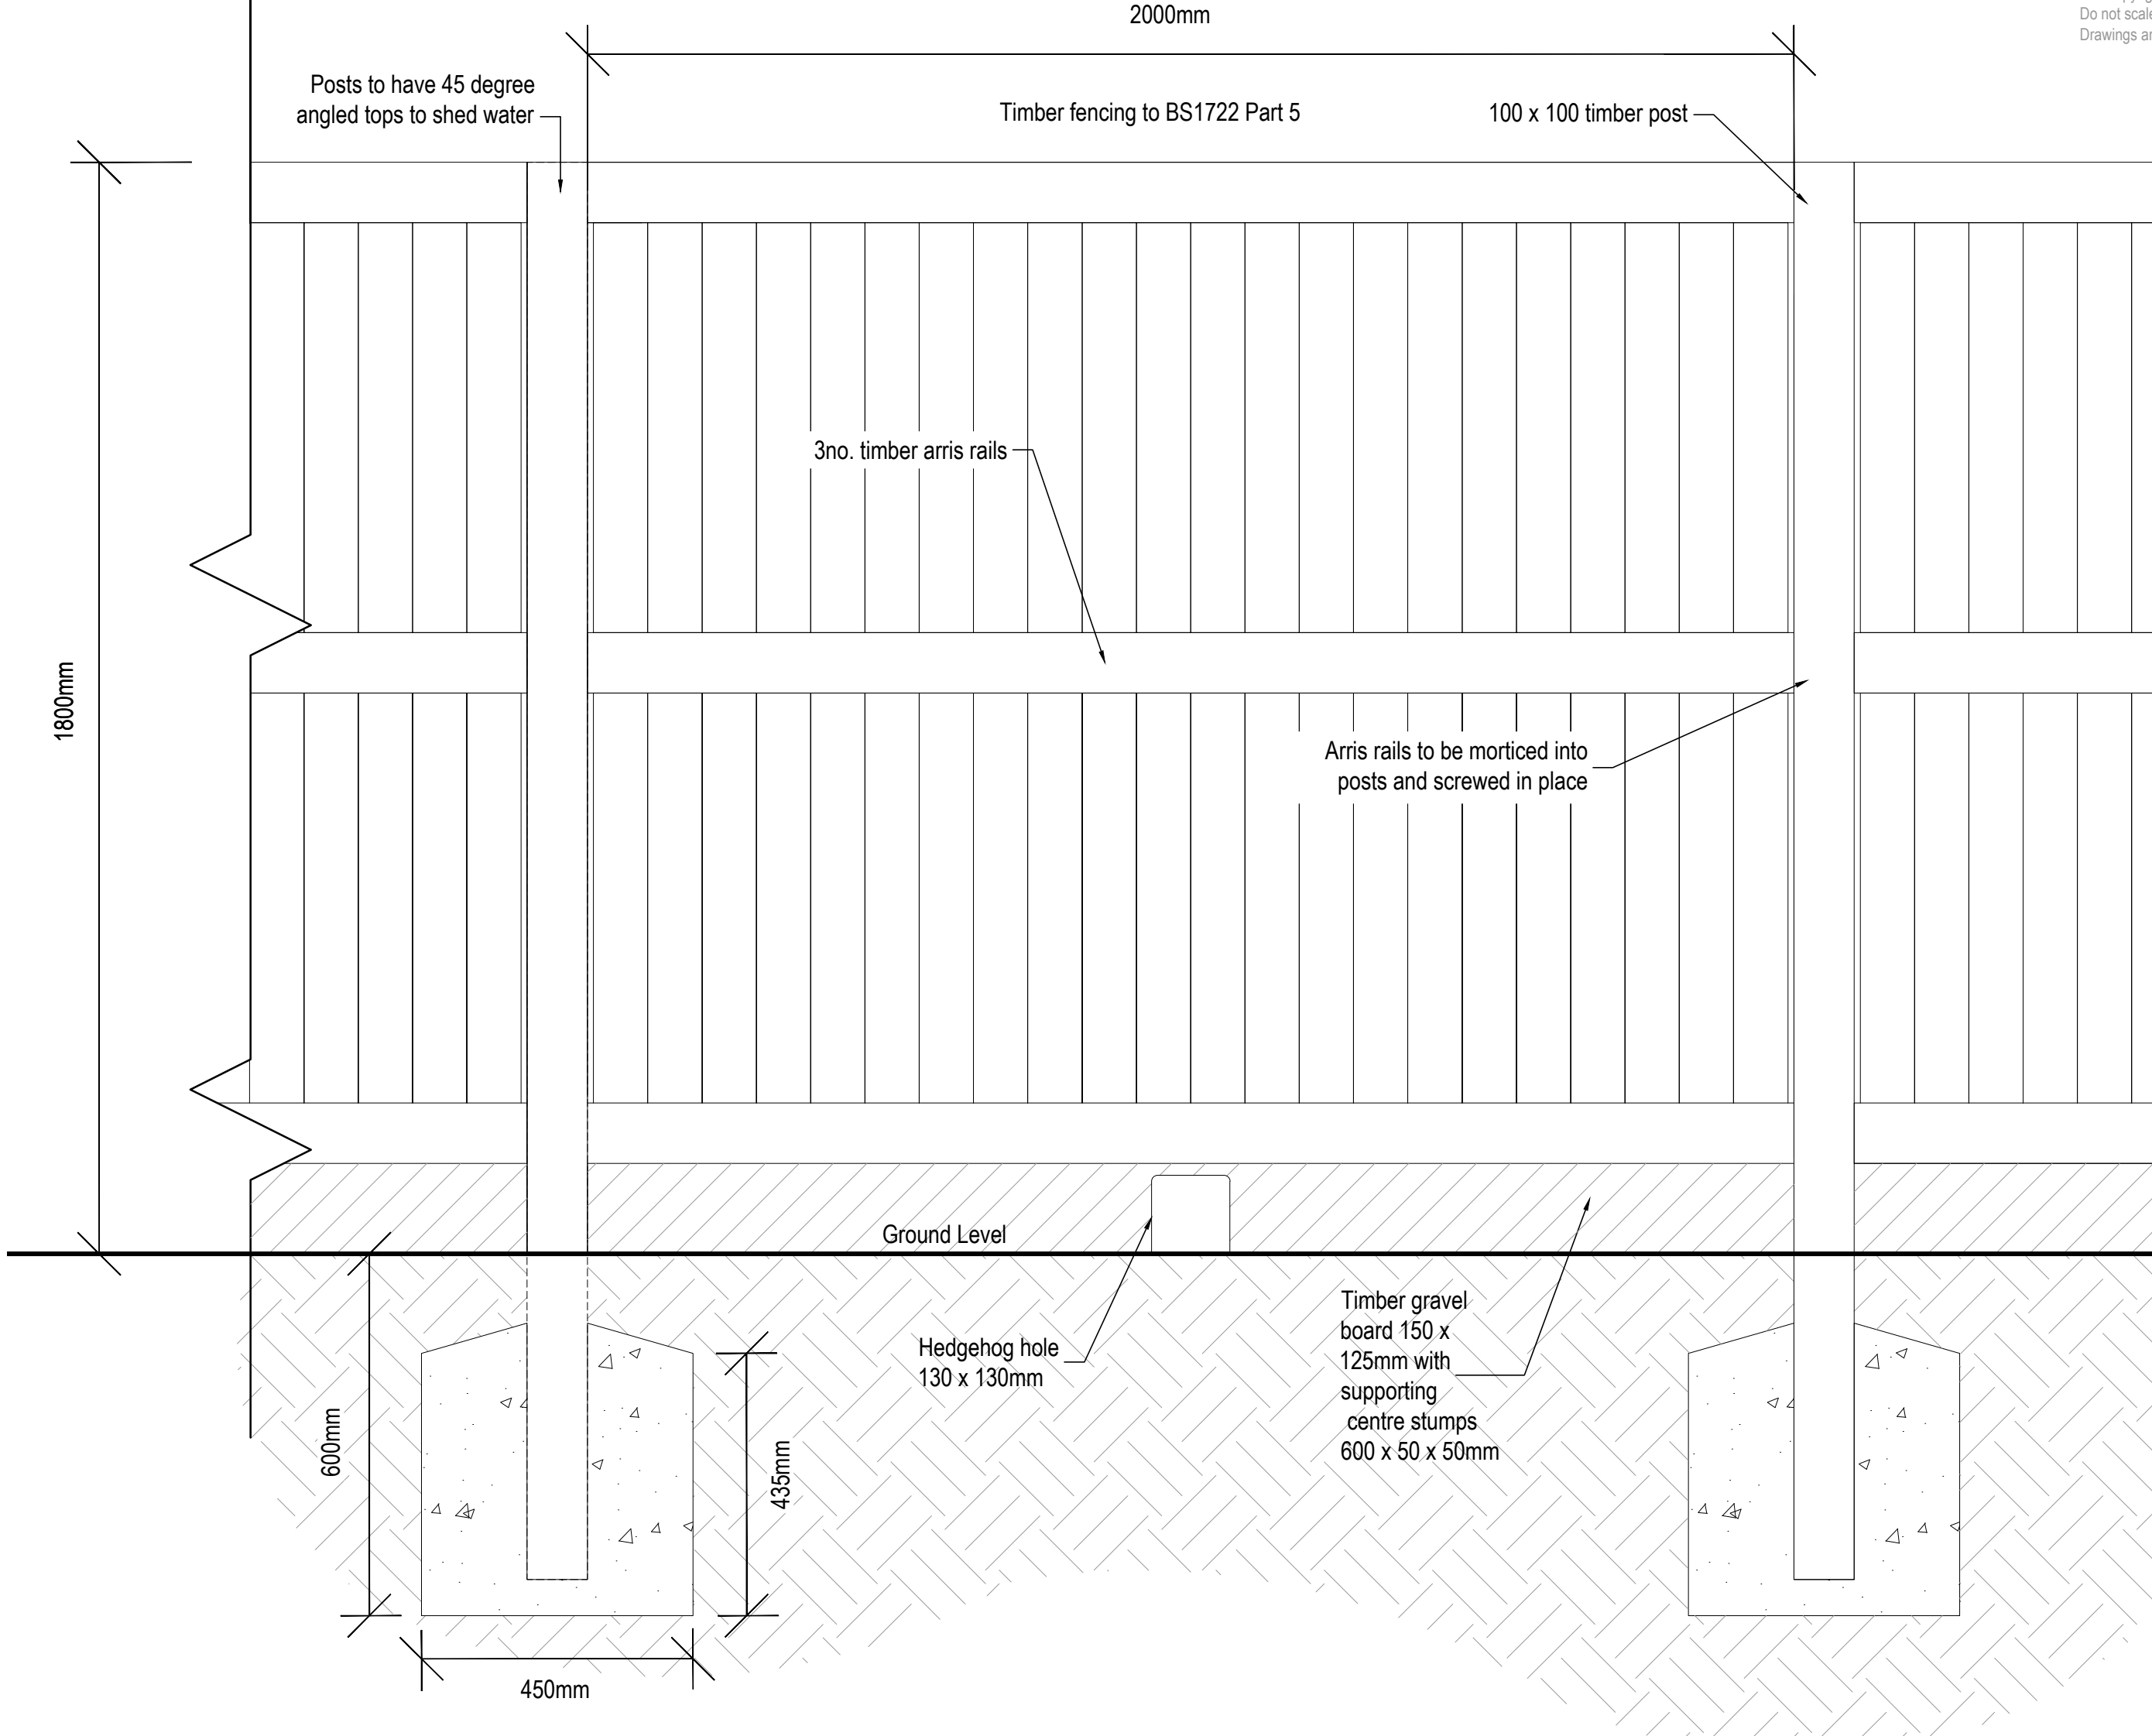


D02 1.8m high close-boarded timber fence

1:10 @ A1

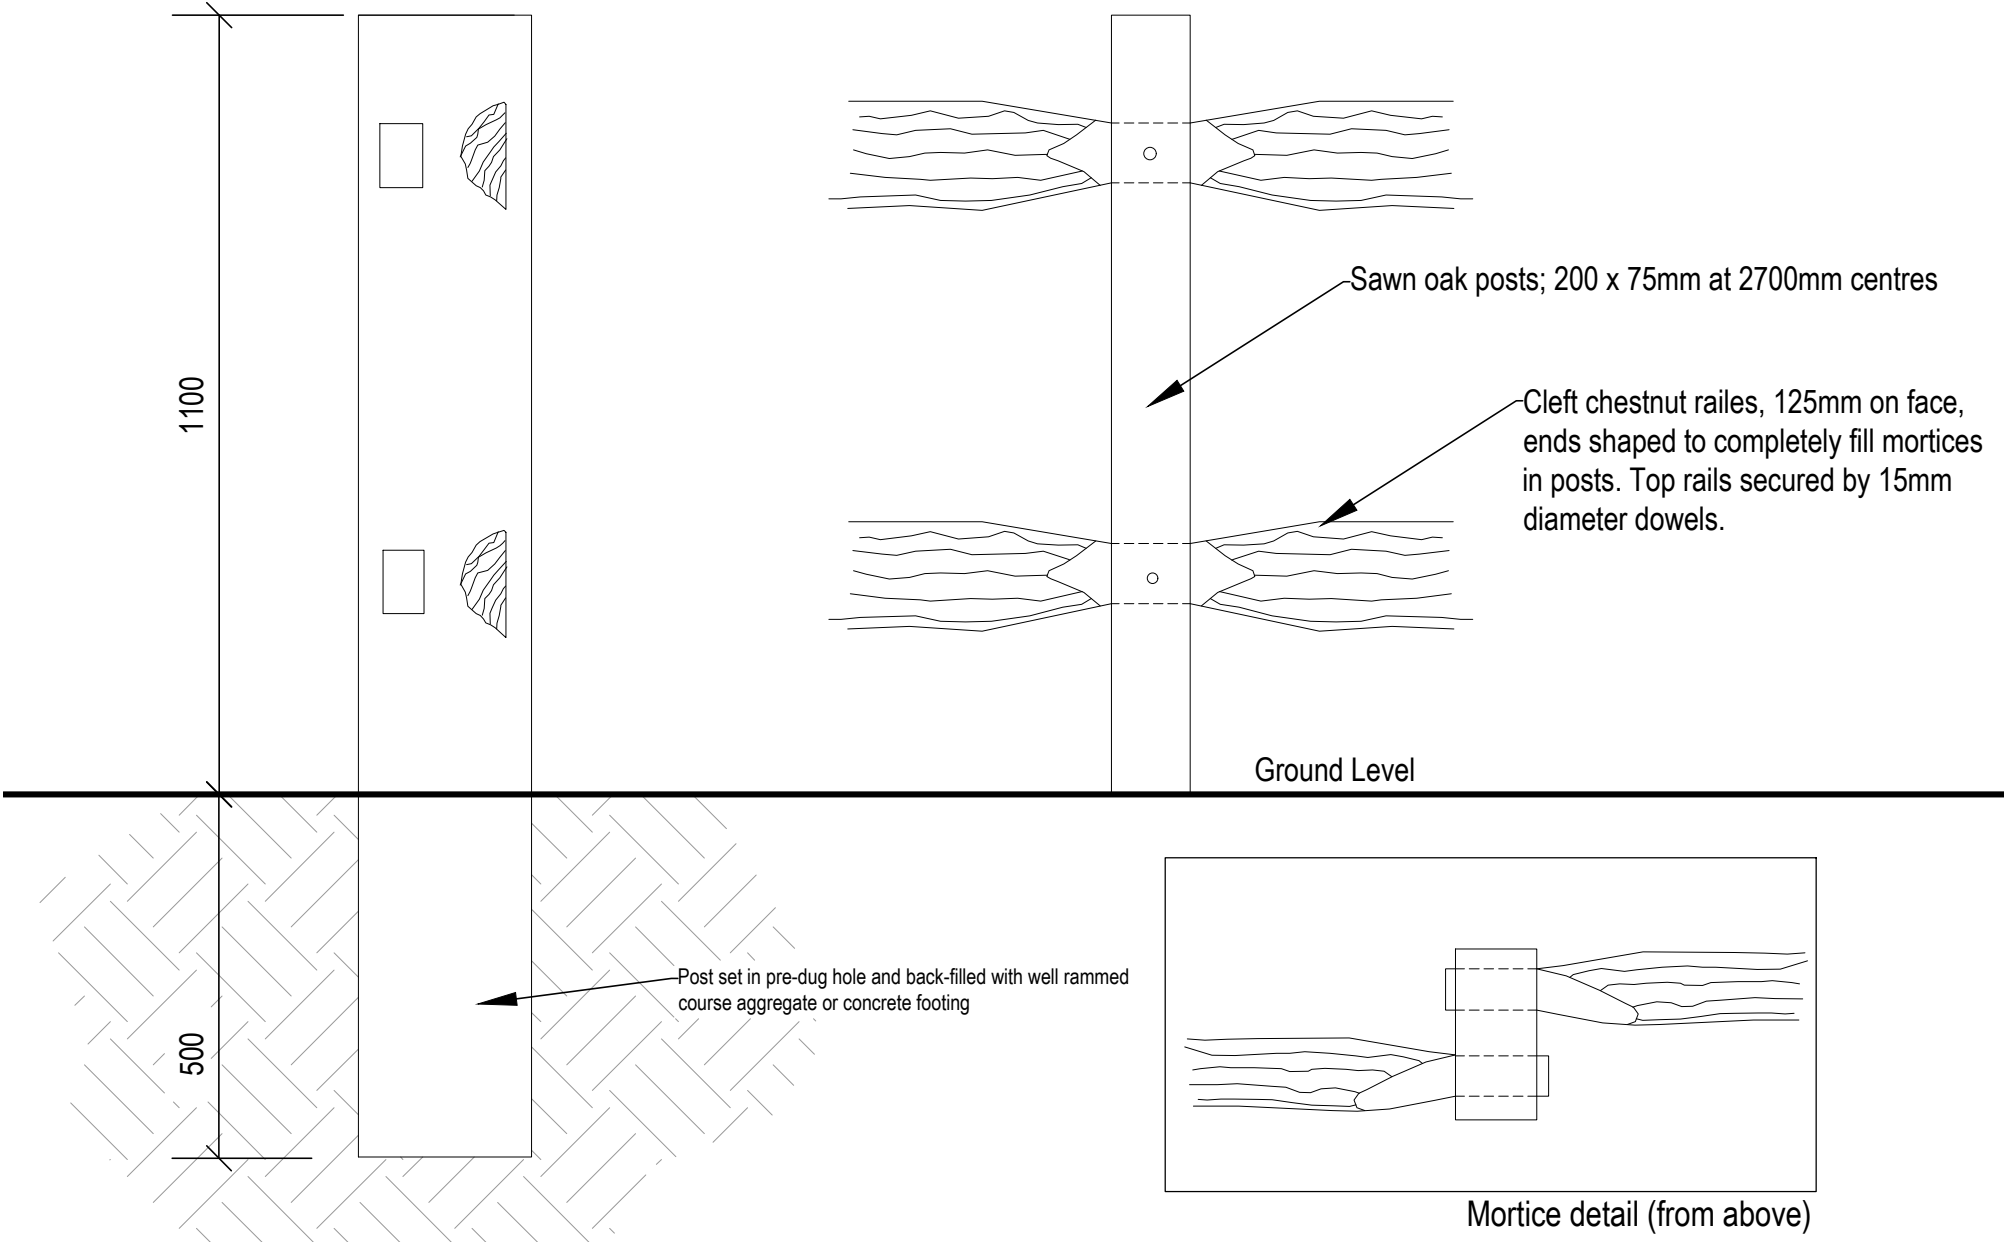


D03 1.1m high rustic post and rail timber fence

1:10 @ A1

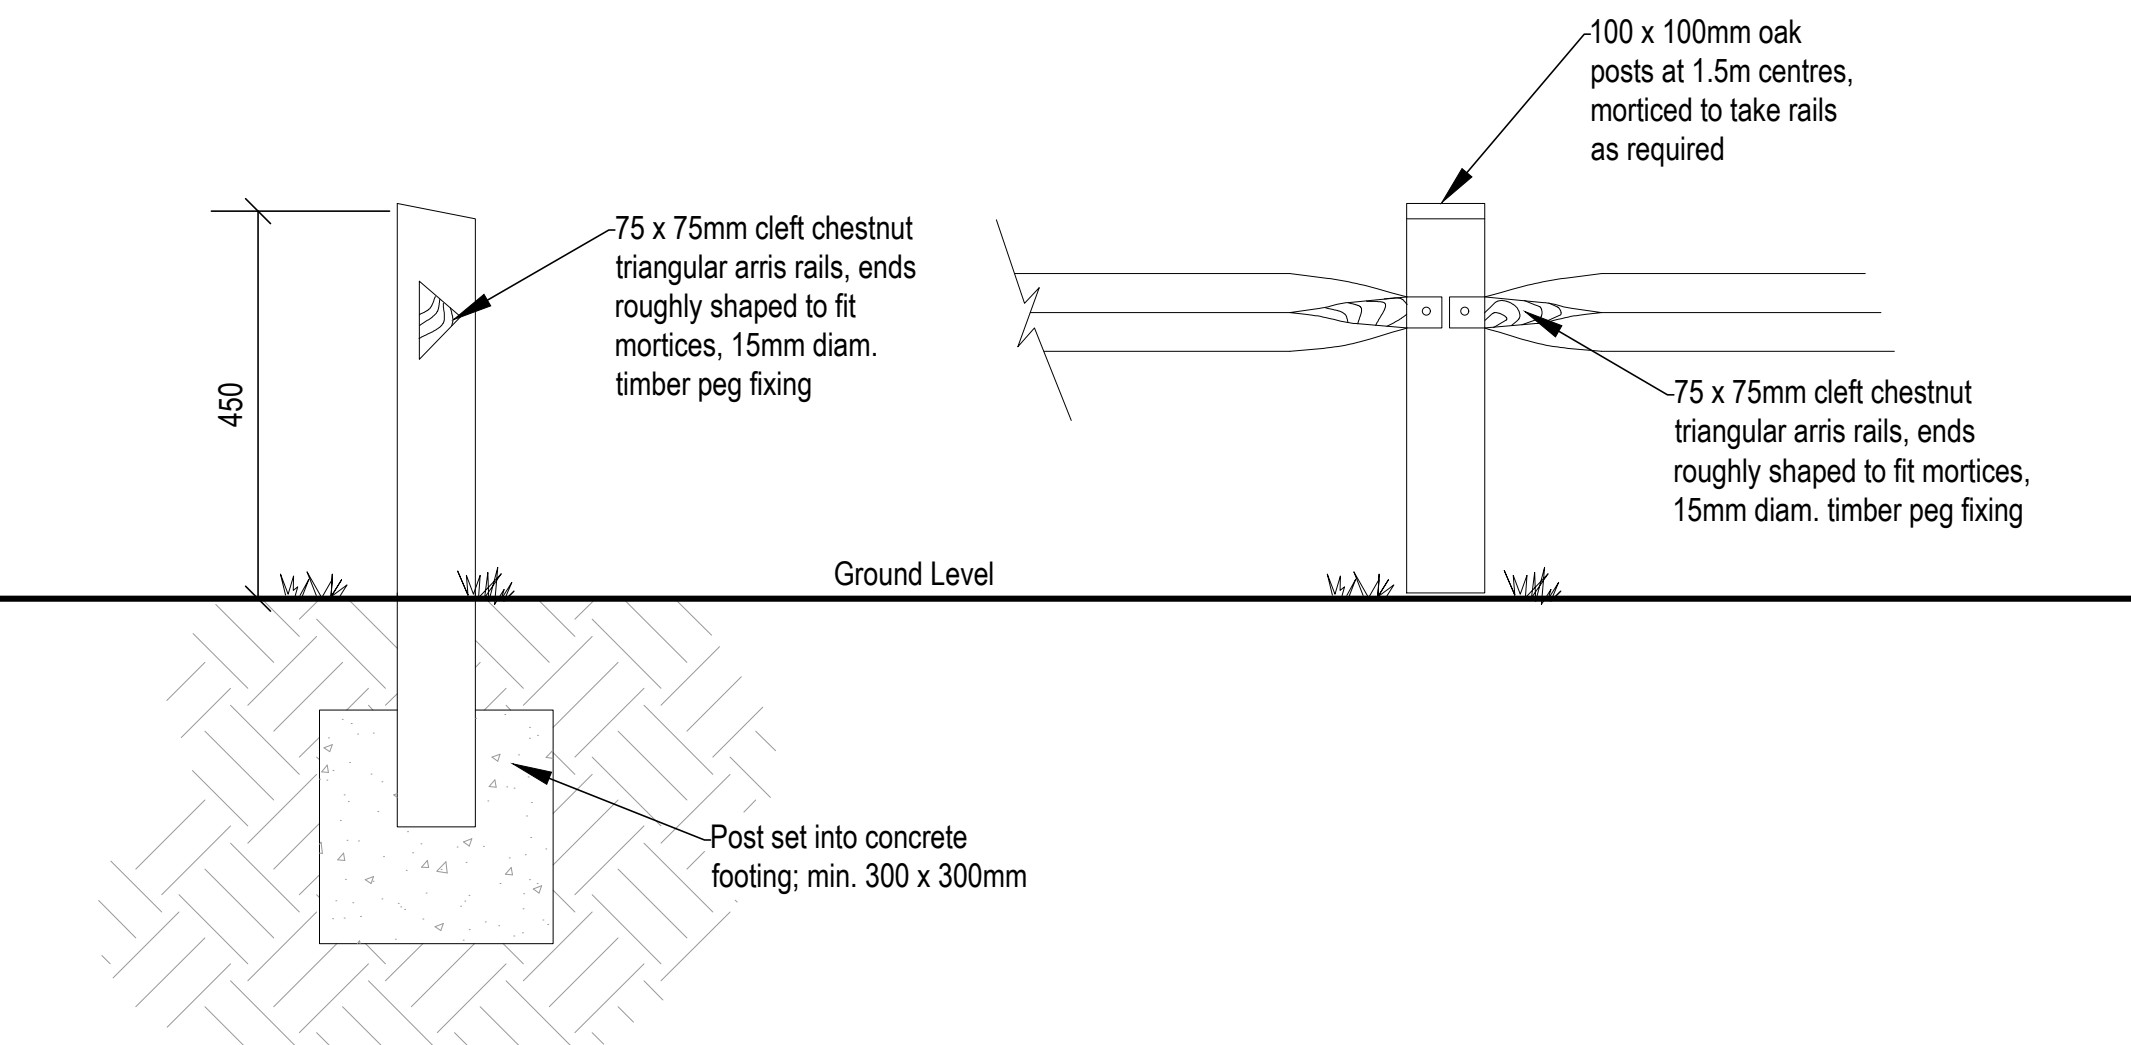

D04 450mm high rustic timber knee rail

1:10 @ A1

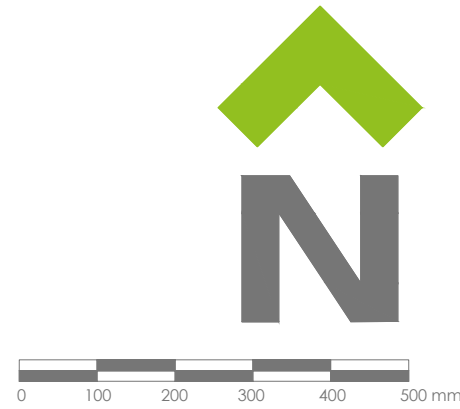

A	10/11/23	AL	Hedgehog hole added to Closeboard Fence detail
Rev	Date	By	Description

CSA

environmental

Dixies Barns, High Street,
Ashwell, Hertfordshire SG7 5NT

t

e

w

01462 743647

ashwell@csaenvironmental.co.uk

csaenvironmental.co.uk

Project

Land west of Trowes Lane,
Swallowfield

Title

Boundary Design Details
Sheet 1

Client

Croudace Homes

Scale

1:10 @ A1

Drawn

GC

Date

Feb 2023

Checked

-

Drawing No.

CSA/5643/125

Rev

A