


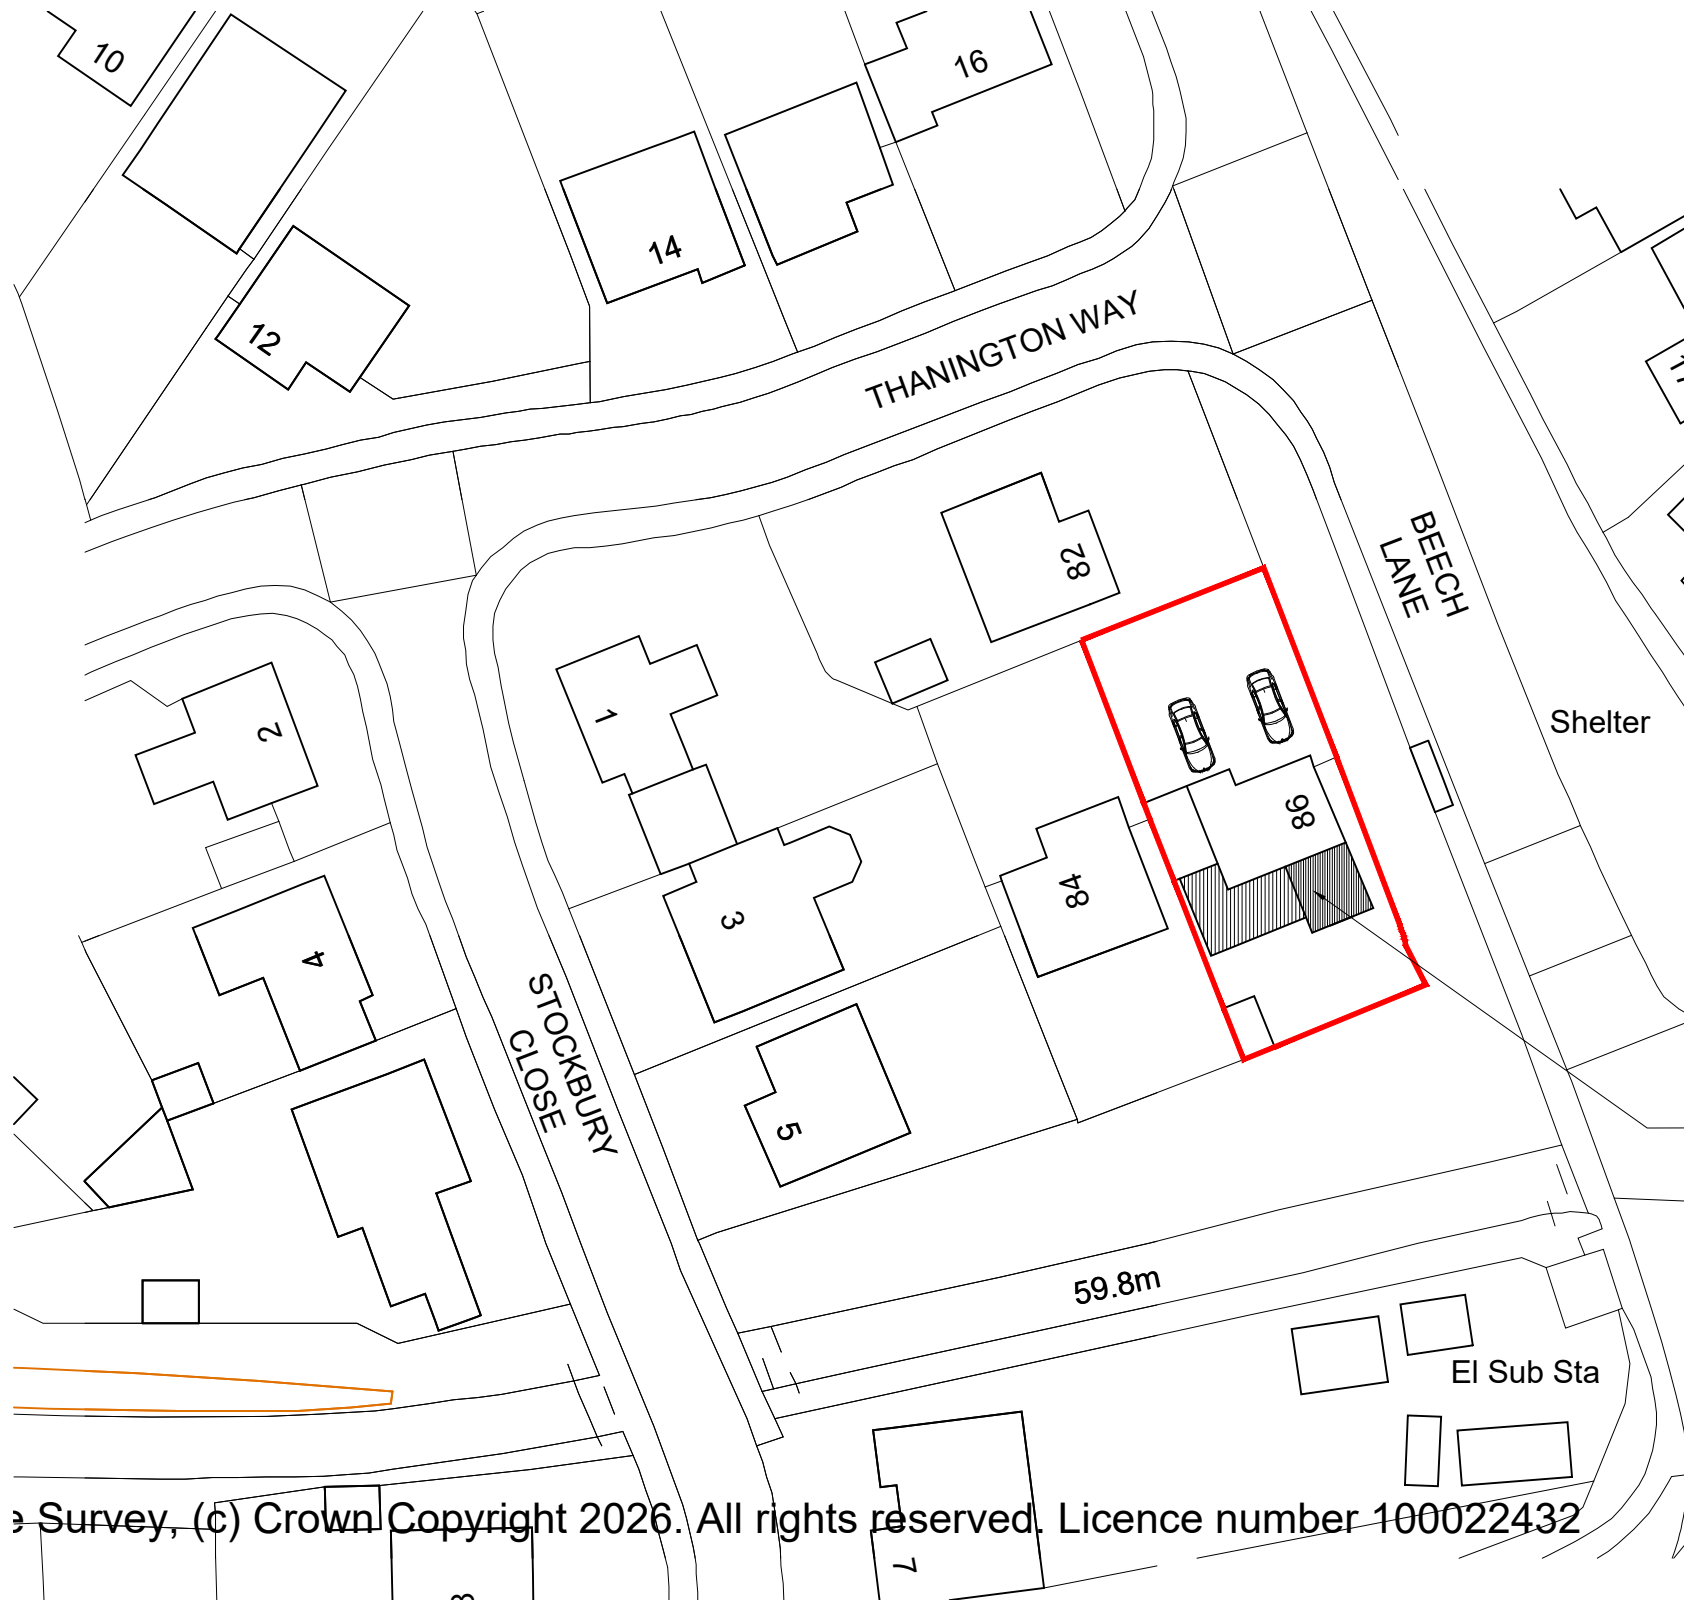


## BLOCK PLAN

SCALE 1 : 500

### NOTES

© SK Design consultants - THIS DRAWING AND DESIGN REMAINS THE COPYRIGHT AND INTELLECTUAL PROPERTY OF SK CONSULTANTS AND SHALL NOT BE COPIED IN ANY FORMAT WITHOUT APPROVAL.



THIS DRAWING IS TO BE READ IN CONJUNCTION WITH ALL OTHER DRAWINGS AND DOCUMENTS PROVIDED. THE CONTRACTOR MUST CHECK ALL DIMENSIONS ON SITE BEFORE PLACING ORDERS FOR MATERIALS OR SHOP FABRICATIONS OR COMMENCING WORKS ON SITE. ANY DISCREPANCIES SHOULD BE NOTIFIED BEFORE PROCEEDING.

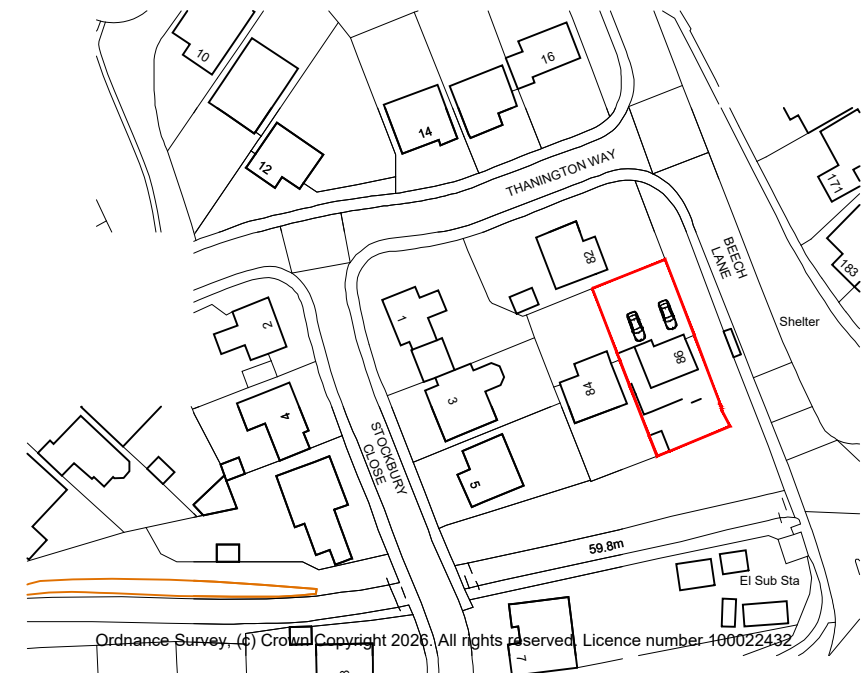

Hatched area  
denotes new extension.

## LOCATION PLAN

SCALE 1 : 1250

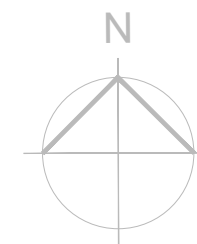 

Client:  
Mr Lakshmana Vaddi and Mrs uma.lade

Project:  
Single storey rear extension +  
a new pitched roof to the existing rear roof

Location:  
86 Beech Lane, Earley Reading, RG6 5QE

Drawing Title:  
LOCATION & BLOCK PLAN

Date:  
AUG 2026

Sheet Size:  
A3

Drawn:  
SK

Drawing No:  
**P1779- 01**

Revision:  
.

SK Design Consultants  
22 Netley close  
Caversham  
Reading RG4 6SR  
Tel : 07821111602