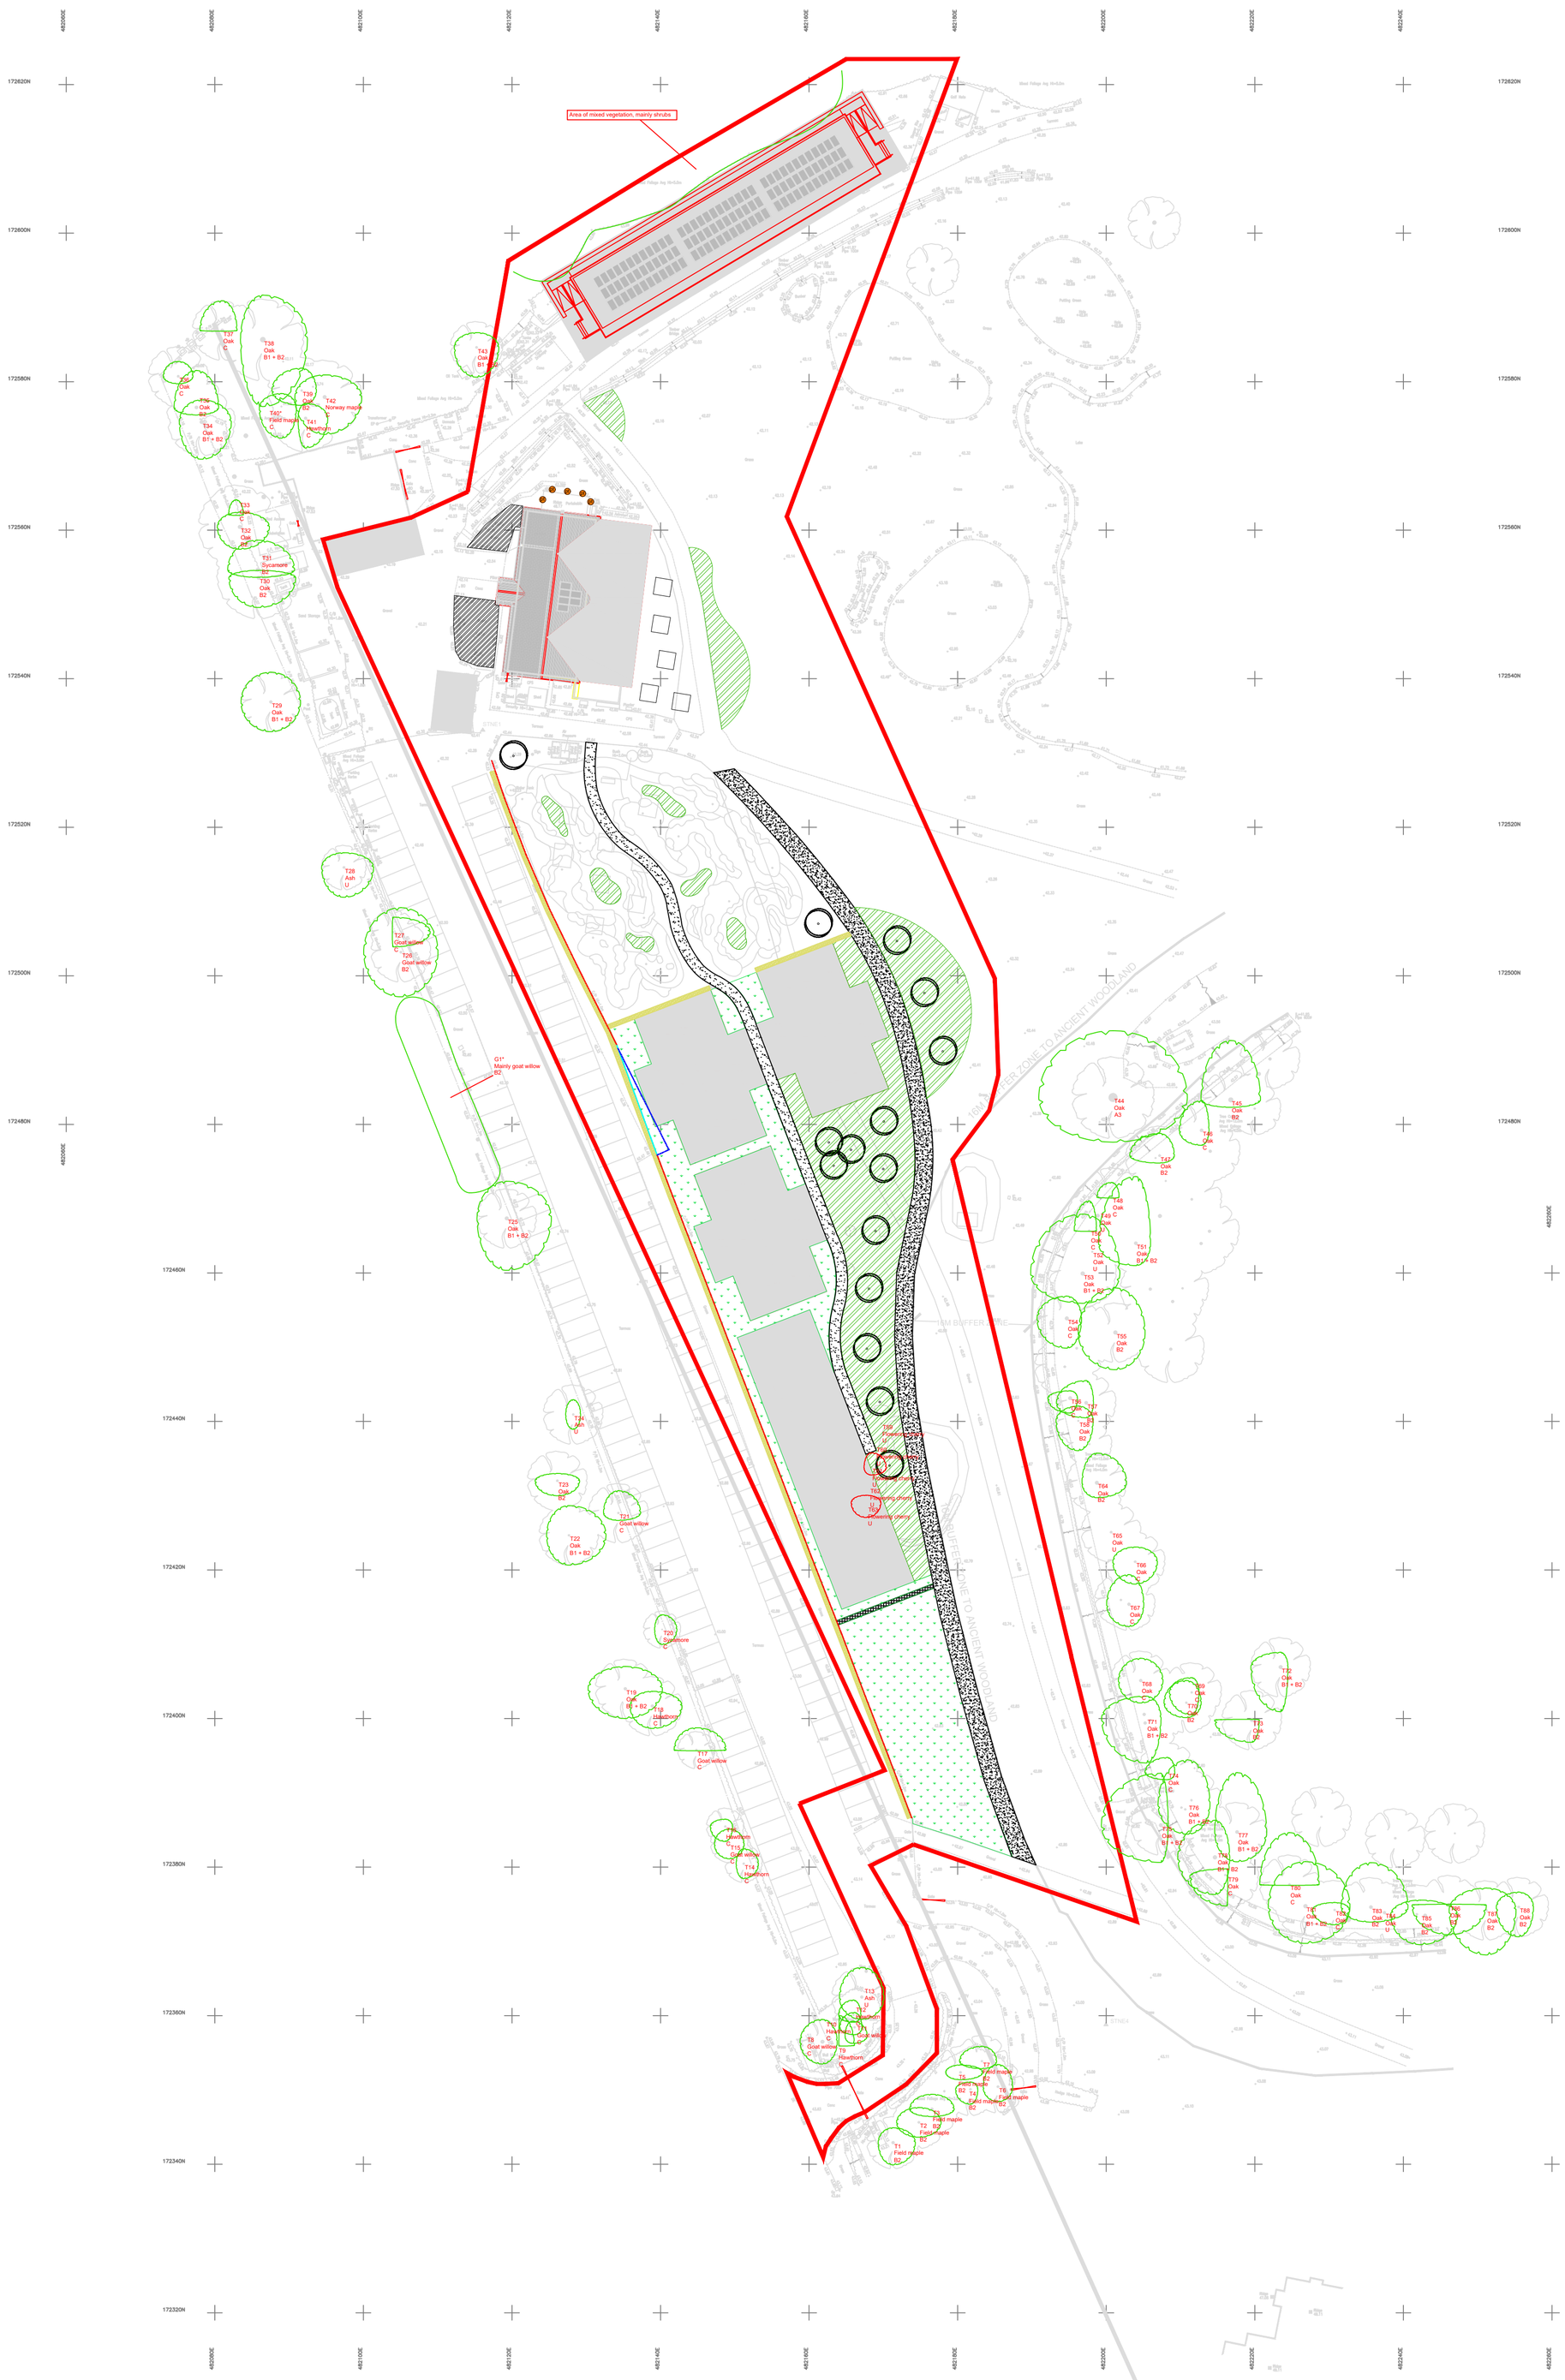

NOTE: This drawing is the copyright of UBU Design LTD, all rights reserved.

Do not scale from this drawing, except for planning purposes only. All dimensions/levels to be checked. UBU Design LTD accept no liability for any expense loss or damage of whatsoever nature and however arising from any variation made to this drawing or in the execution of the work to which it relates which has not been referred to them and their prior approval obtained.

LEGEND

- Red line boundary
- Existing tree to be removed
- Existing tree / vegetation to be retained (as shown on survey)
- Proposed evergreen tree
- Retained grass
- Proposed evergreen planting
- Proposed rain garden planting
- Proposed hedge
- Proposed dead hedge
- Proposed climbers to screen portacabin
- Relocated picnic tables
- New resin bound gravel path
- Relocate hoggin maintenance path
- Existing 1.2m chestnut pail fencing retained
- Existing 1.2m chestnut pail fencing realigned
- Existing 1.2m chestnut pail fencing removed and relocated - see above

REV	DATE	COMMENTS	DRN	CHK	APP
P01	09/12/25	Updated base with revised simulator building	MLA	MJ	MJ

UBU Design LTD
7a Wintex House, Easton Lane
Business Park, Easton Lane,
Winchester, Hants, SO23 7RQ
+44 (0) 1962 856 008
studio@ubu-design.co.uk
www.ubu-design.co.uk

PROJECT: BILLINGBEAR GOLF CLUB	
TITLE: GENERAL ARRANGEMENT	
CLIENT: BILLINGBEAR GOLF CLUB	
SCALE: 1:500 @A1	DATE: 07/11/2025
JOB NO: 6068	DWG NO: 6068-UBU-ZZ-D-L-1000
STATUS: PLANNING	REV: P01