

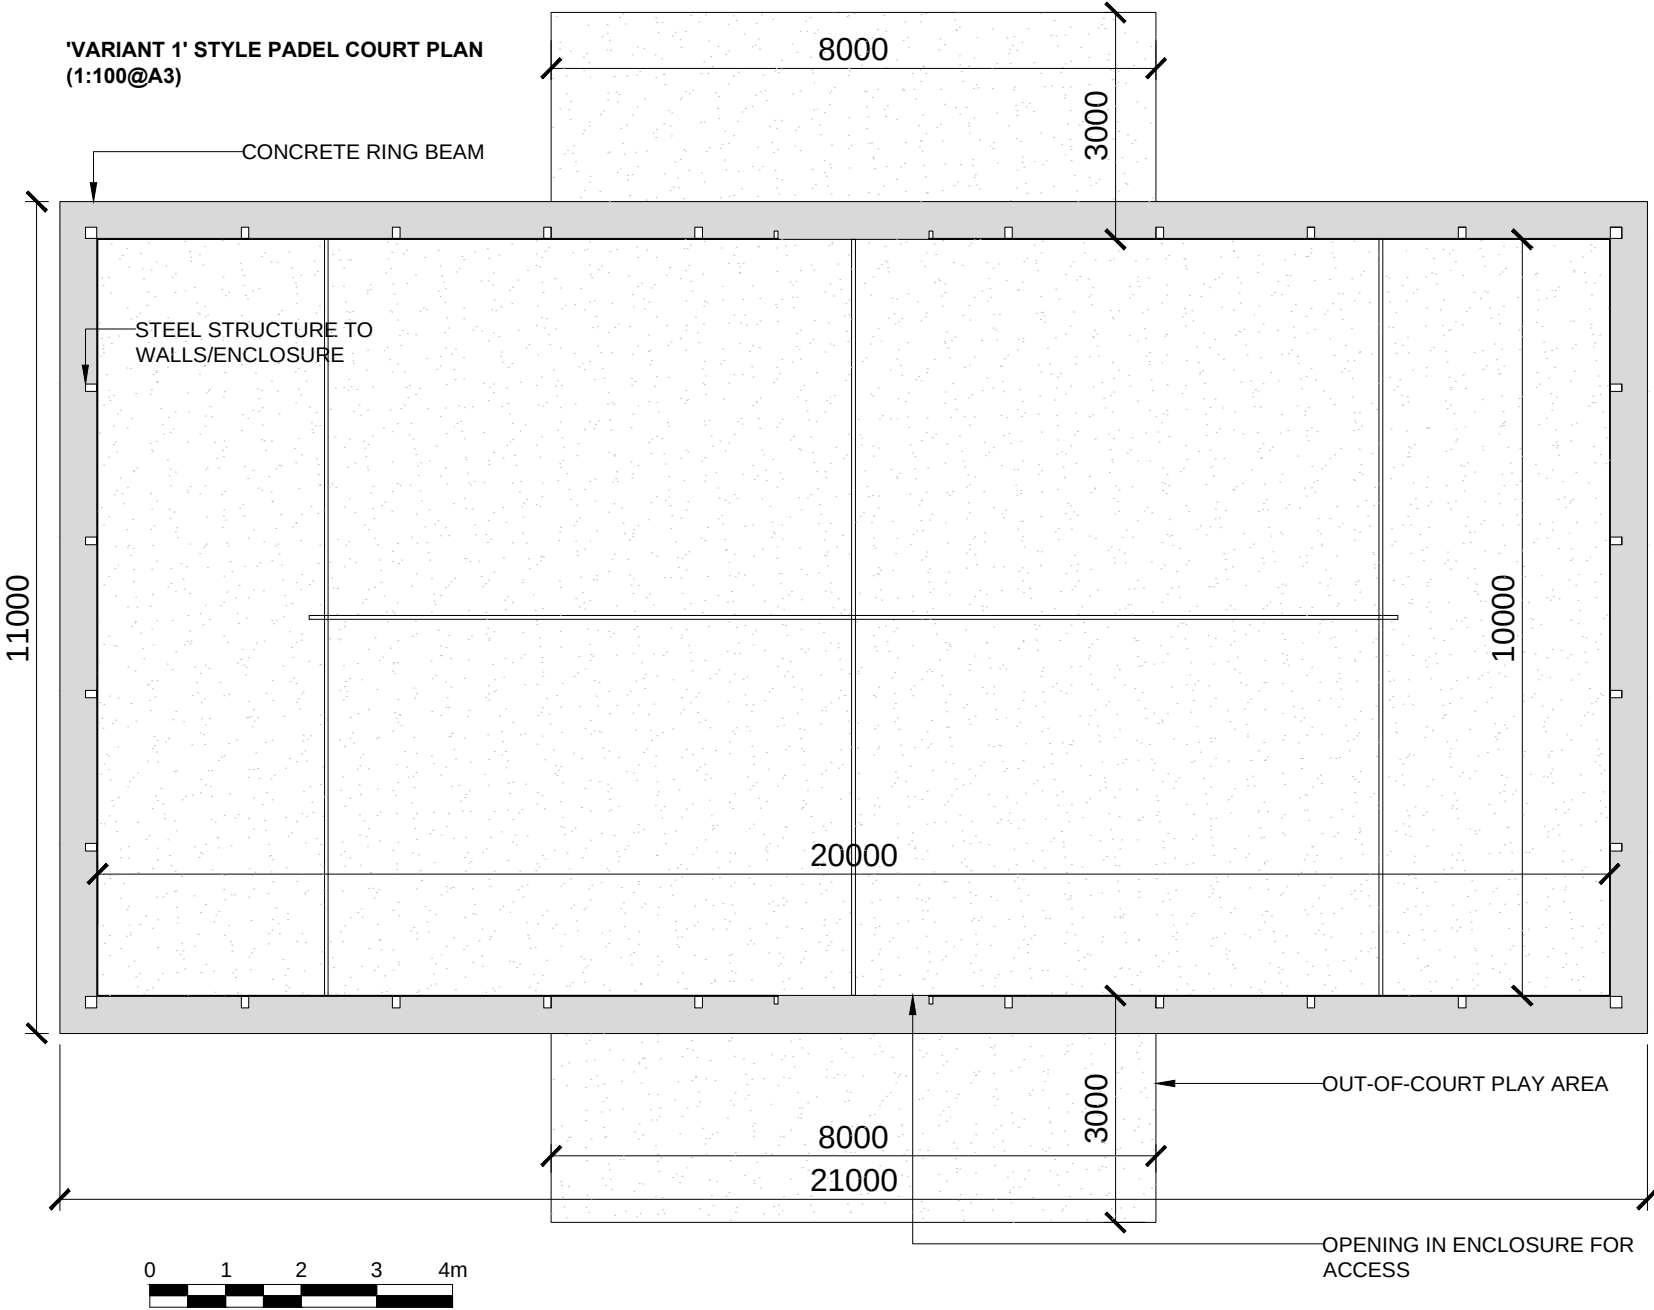


NOTES


'VARIANT 1' STYLE PADEL COURT PLAN
(1:100@A3)

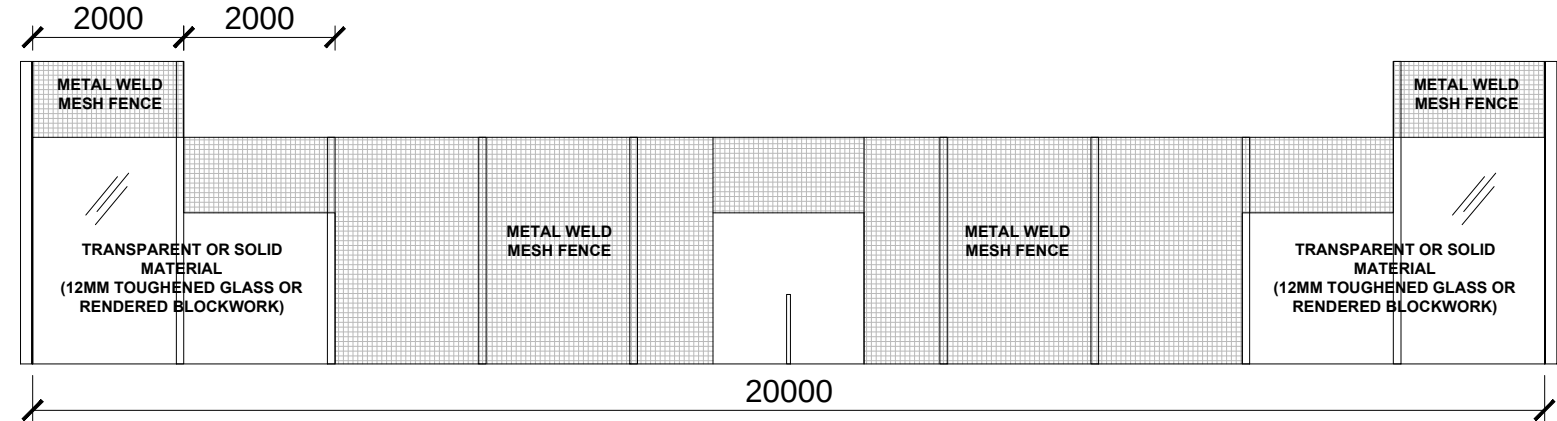

3NO. 'VARIANT 1' STYLE PADEL COURTS. PLAN
(1:250@A3)

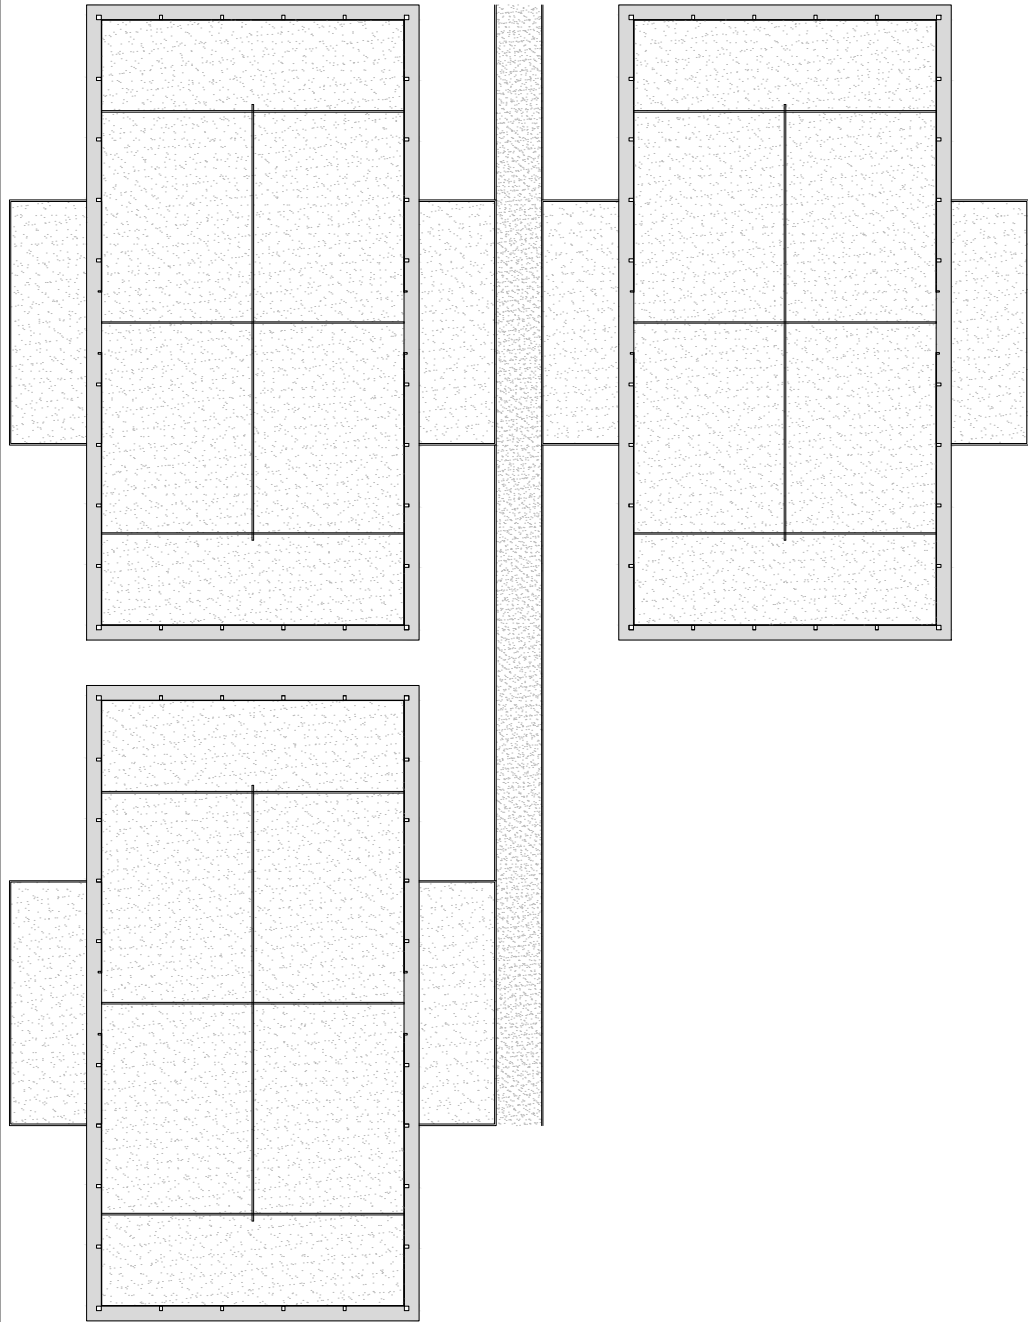

'VARIANT 1' STYLE PADEL COURT SIDE ELEVATION
(1:100@A3)

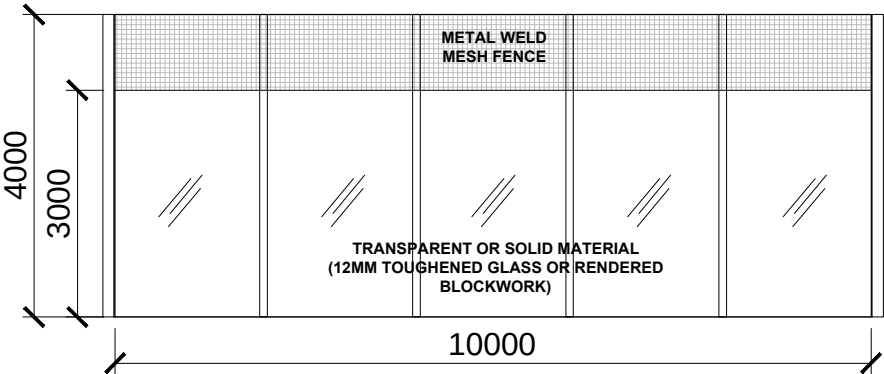

'VARIANT 1' STYLE PADEL COURT END ELEVATION
(1:100@A3)

02	OCT 2025	ISSUED FOR PLANNING	AC
01	JUL 2025	ISSUED FOR PRE-APPLICATION 2	AC
00	FEB 2025	ISSUED FOR PRE-APPLICATION	AC

REV	DATE	DESCRIPTION	DRAWN
-----	------	-------------	-------

CLIENT
BILLINGBEAR PARK GOLF COURSE
PROJECT
BILLINGBEAR PGC, THE STRAIGHT MILE
WOKINGHAM, RG40 5SJ
DRAWING TITLE
PROPOSED PADEL COURT

STATUS FOR PLANNING			
PROJECT No 2664	DWG TYPE PL	DWG No 200	REV 02
SCALE 1:100@A3	DATE FEB'25	DRAWN AC	CHECKED AC

CONTRACTOR TO CHECK SITE DIMENSIONS AND REPORT ANY VARIATIONS OR OMISSIONS TO LEWANDOWSKI ARCHITECTS. THE DRAWING IS COPYRIGHT OF LEWANDOWSKI ARCHITECTS AND MUST NOT BE REPRODUCED OR USED WITHOUT PERMISSION. DO NOT SCALE FROM THE DRAWING.
1st FLOOR, RAFTS COURT, BROCAS ST, ETON, SL4 6RF.
T. 01753 620700 F. 01753 620621
www.lewandowskiarchitects.com

