



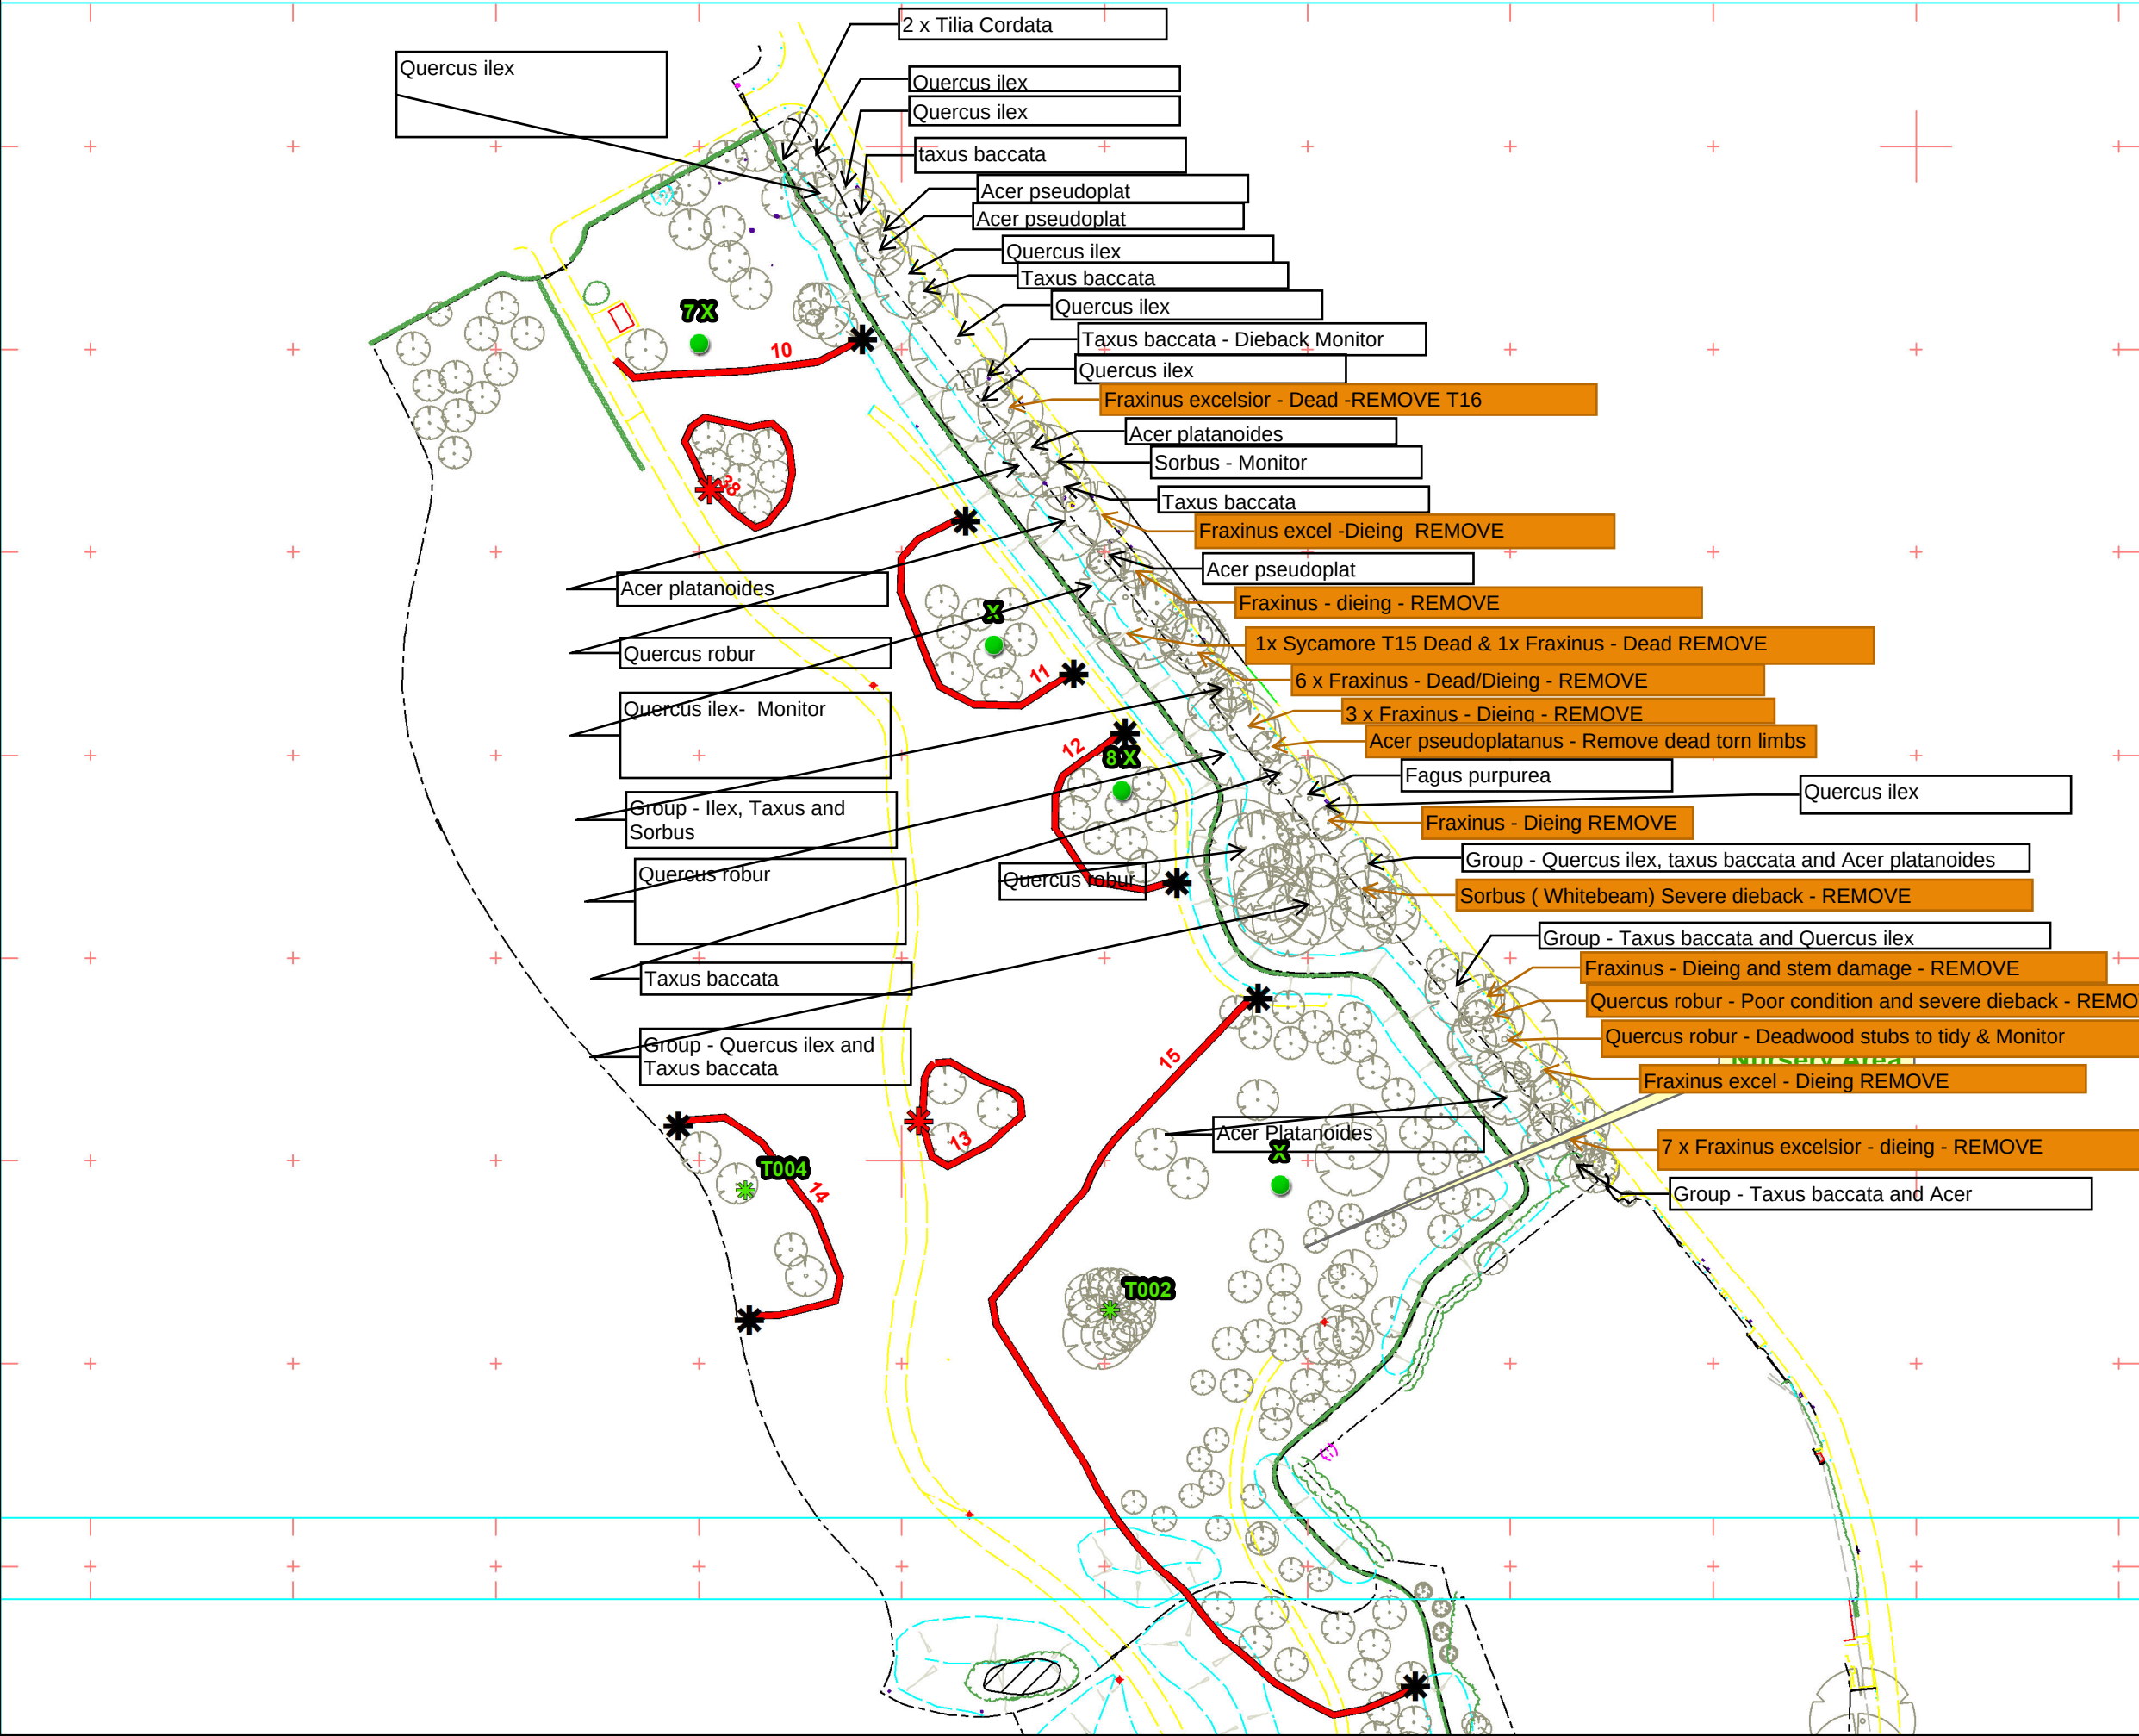

Legend

- Translocated Lime Trees
- 2m gap for grounds maintenance
- Hit and miss gap for grounds maintenance
- Chestnut Pale
- Heras, default specification

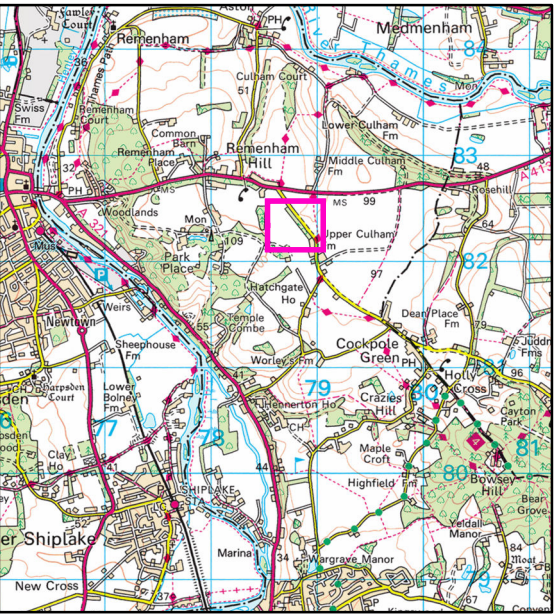

Page of
Scale: 1:1,606 @ A3 Scale



Contains Ordnance Survey Open Data © Crown Copyright and Database Right 2025. Ordnance Survey Partner No. 100053143

Tree Protection Plan (TPP)

Conway Park

Drawing No	Conway_Park_Rev2.0
Date	08 April 2025

