




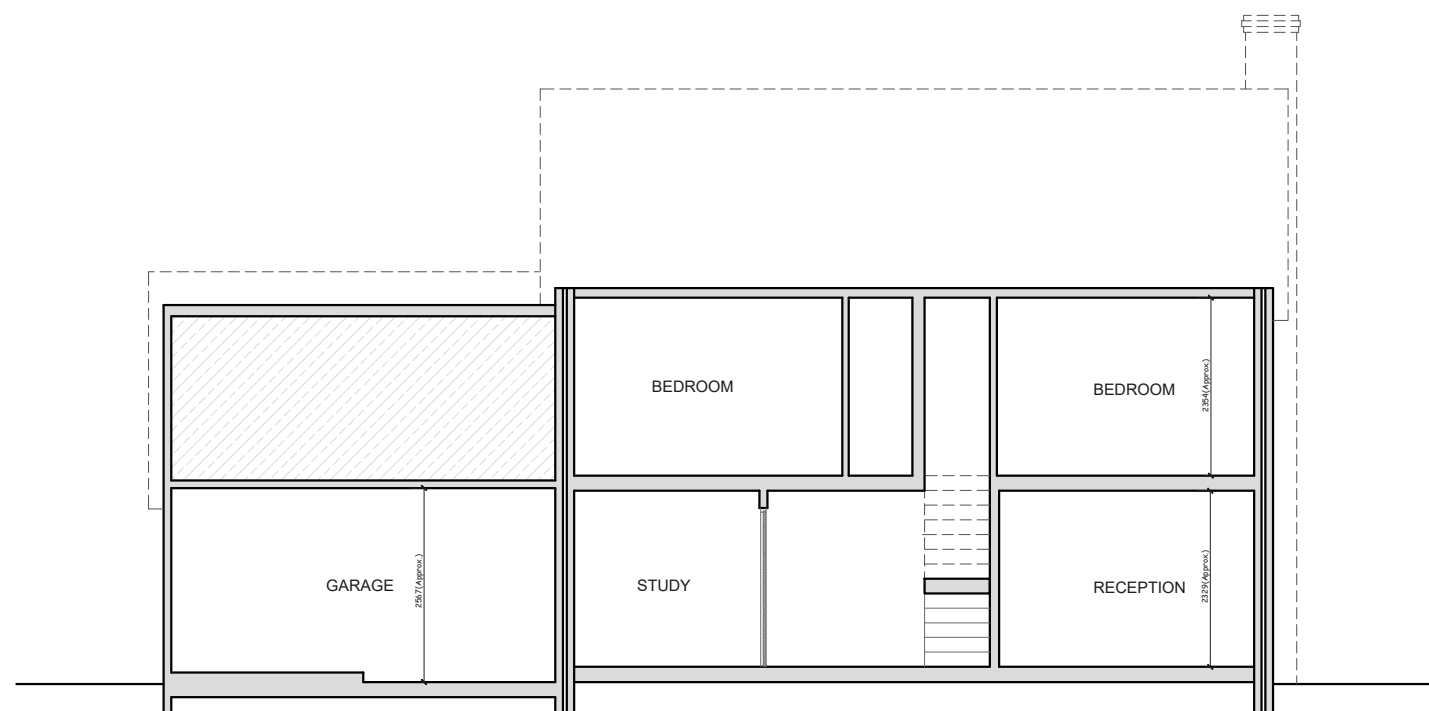


EXISTING SECTIONAL ELEVATION A-A
SCALE 1:100

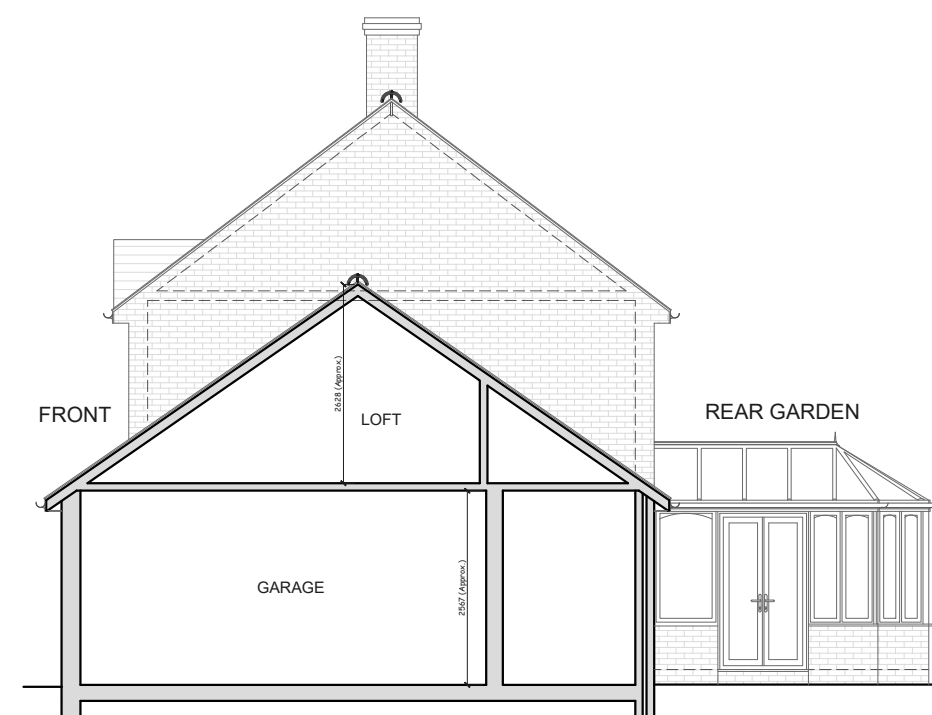


EXISTING SECTIONAL ELEVATION B-B
SCALE 1:100

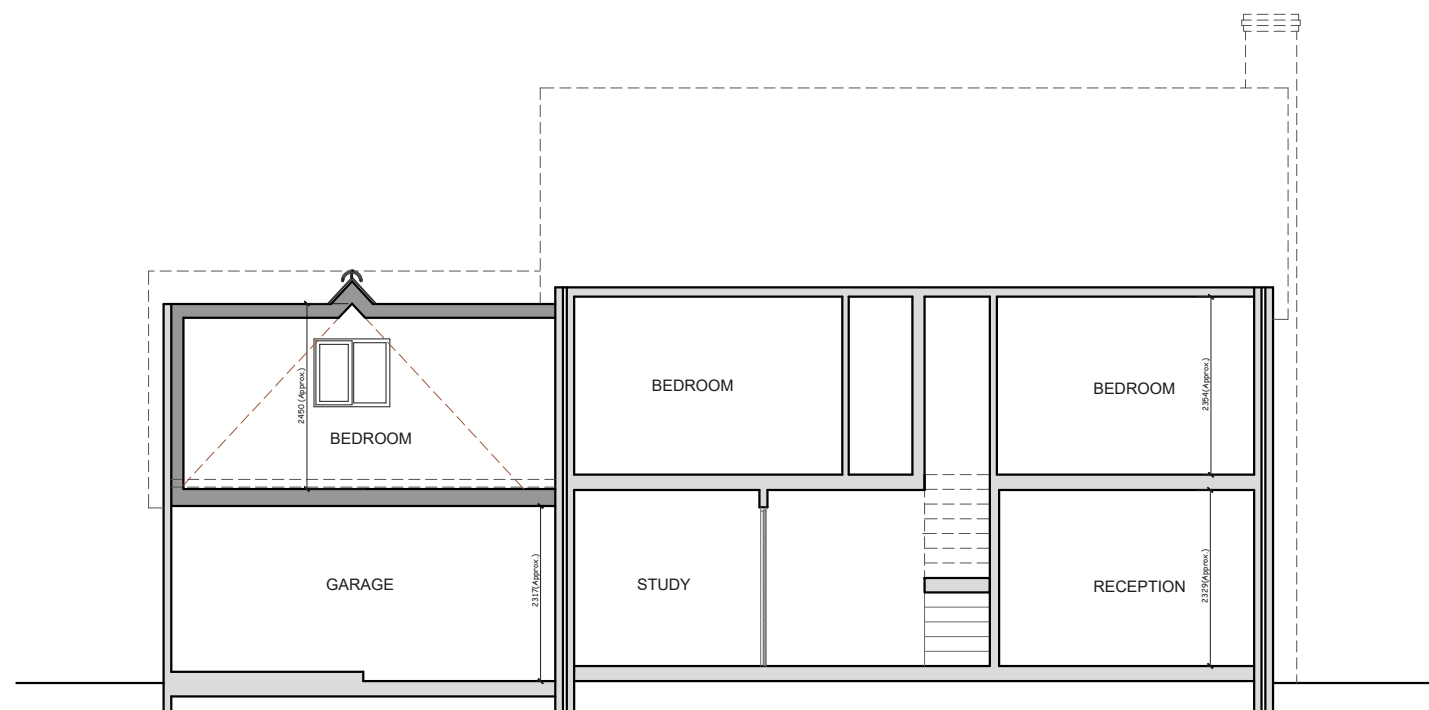

PROPOSED SECTIONAL ELEVATION A-A
SCALE 1:100

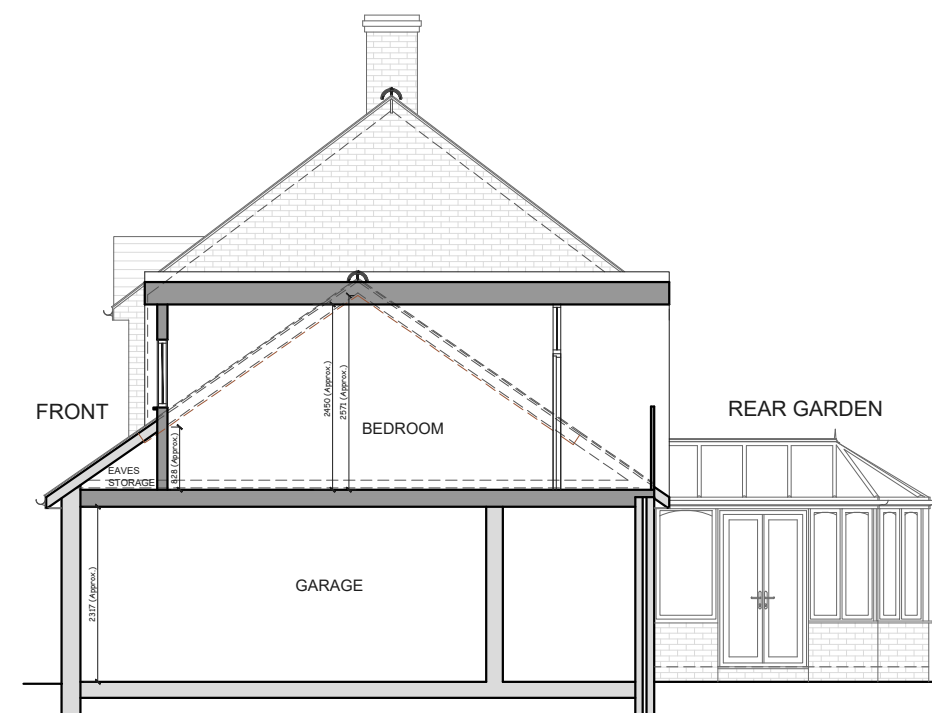

PROPOSED SECTIONAL ELEVATION B-B
SCALE 1:100

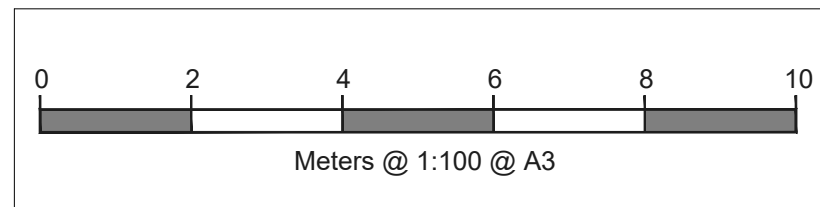

NOTES

REV	DATE	NOTES
-----	------	-------

CLIENT
MR & MRS WHATLEY

PROJECT
**28 HOLMBURY AVENUE,
CROWTHORNE,
RG45 6TQ**

DRAWING TITLE
**EXISTING AND
PROPOSED SECTIONS**

SCALE
1:100@A3

DATE
29-08-24

DRAWN
MA

DRAWING NO.
PP-09

REV.



LOFTPLAN DESIGNS LIMITED
1 Saturn House, Calleva Park
Aldermaston, Reading RG7 8HA
Telephone: (01256) 881041
Email: customerservices@loftplan.co.uk
www.loftplan.co.uk