


Document Path: P:\AN0865 Barkham Farm, Main works, Wokingham, Eval\GIS\ArcGIS Pro\AN0865_survey_master.aprx

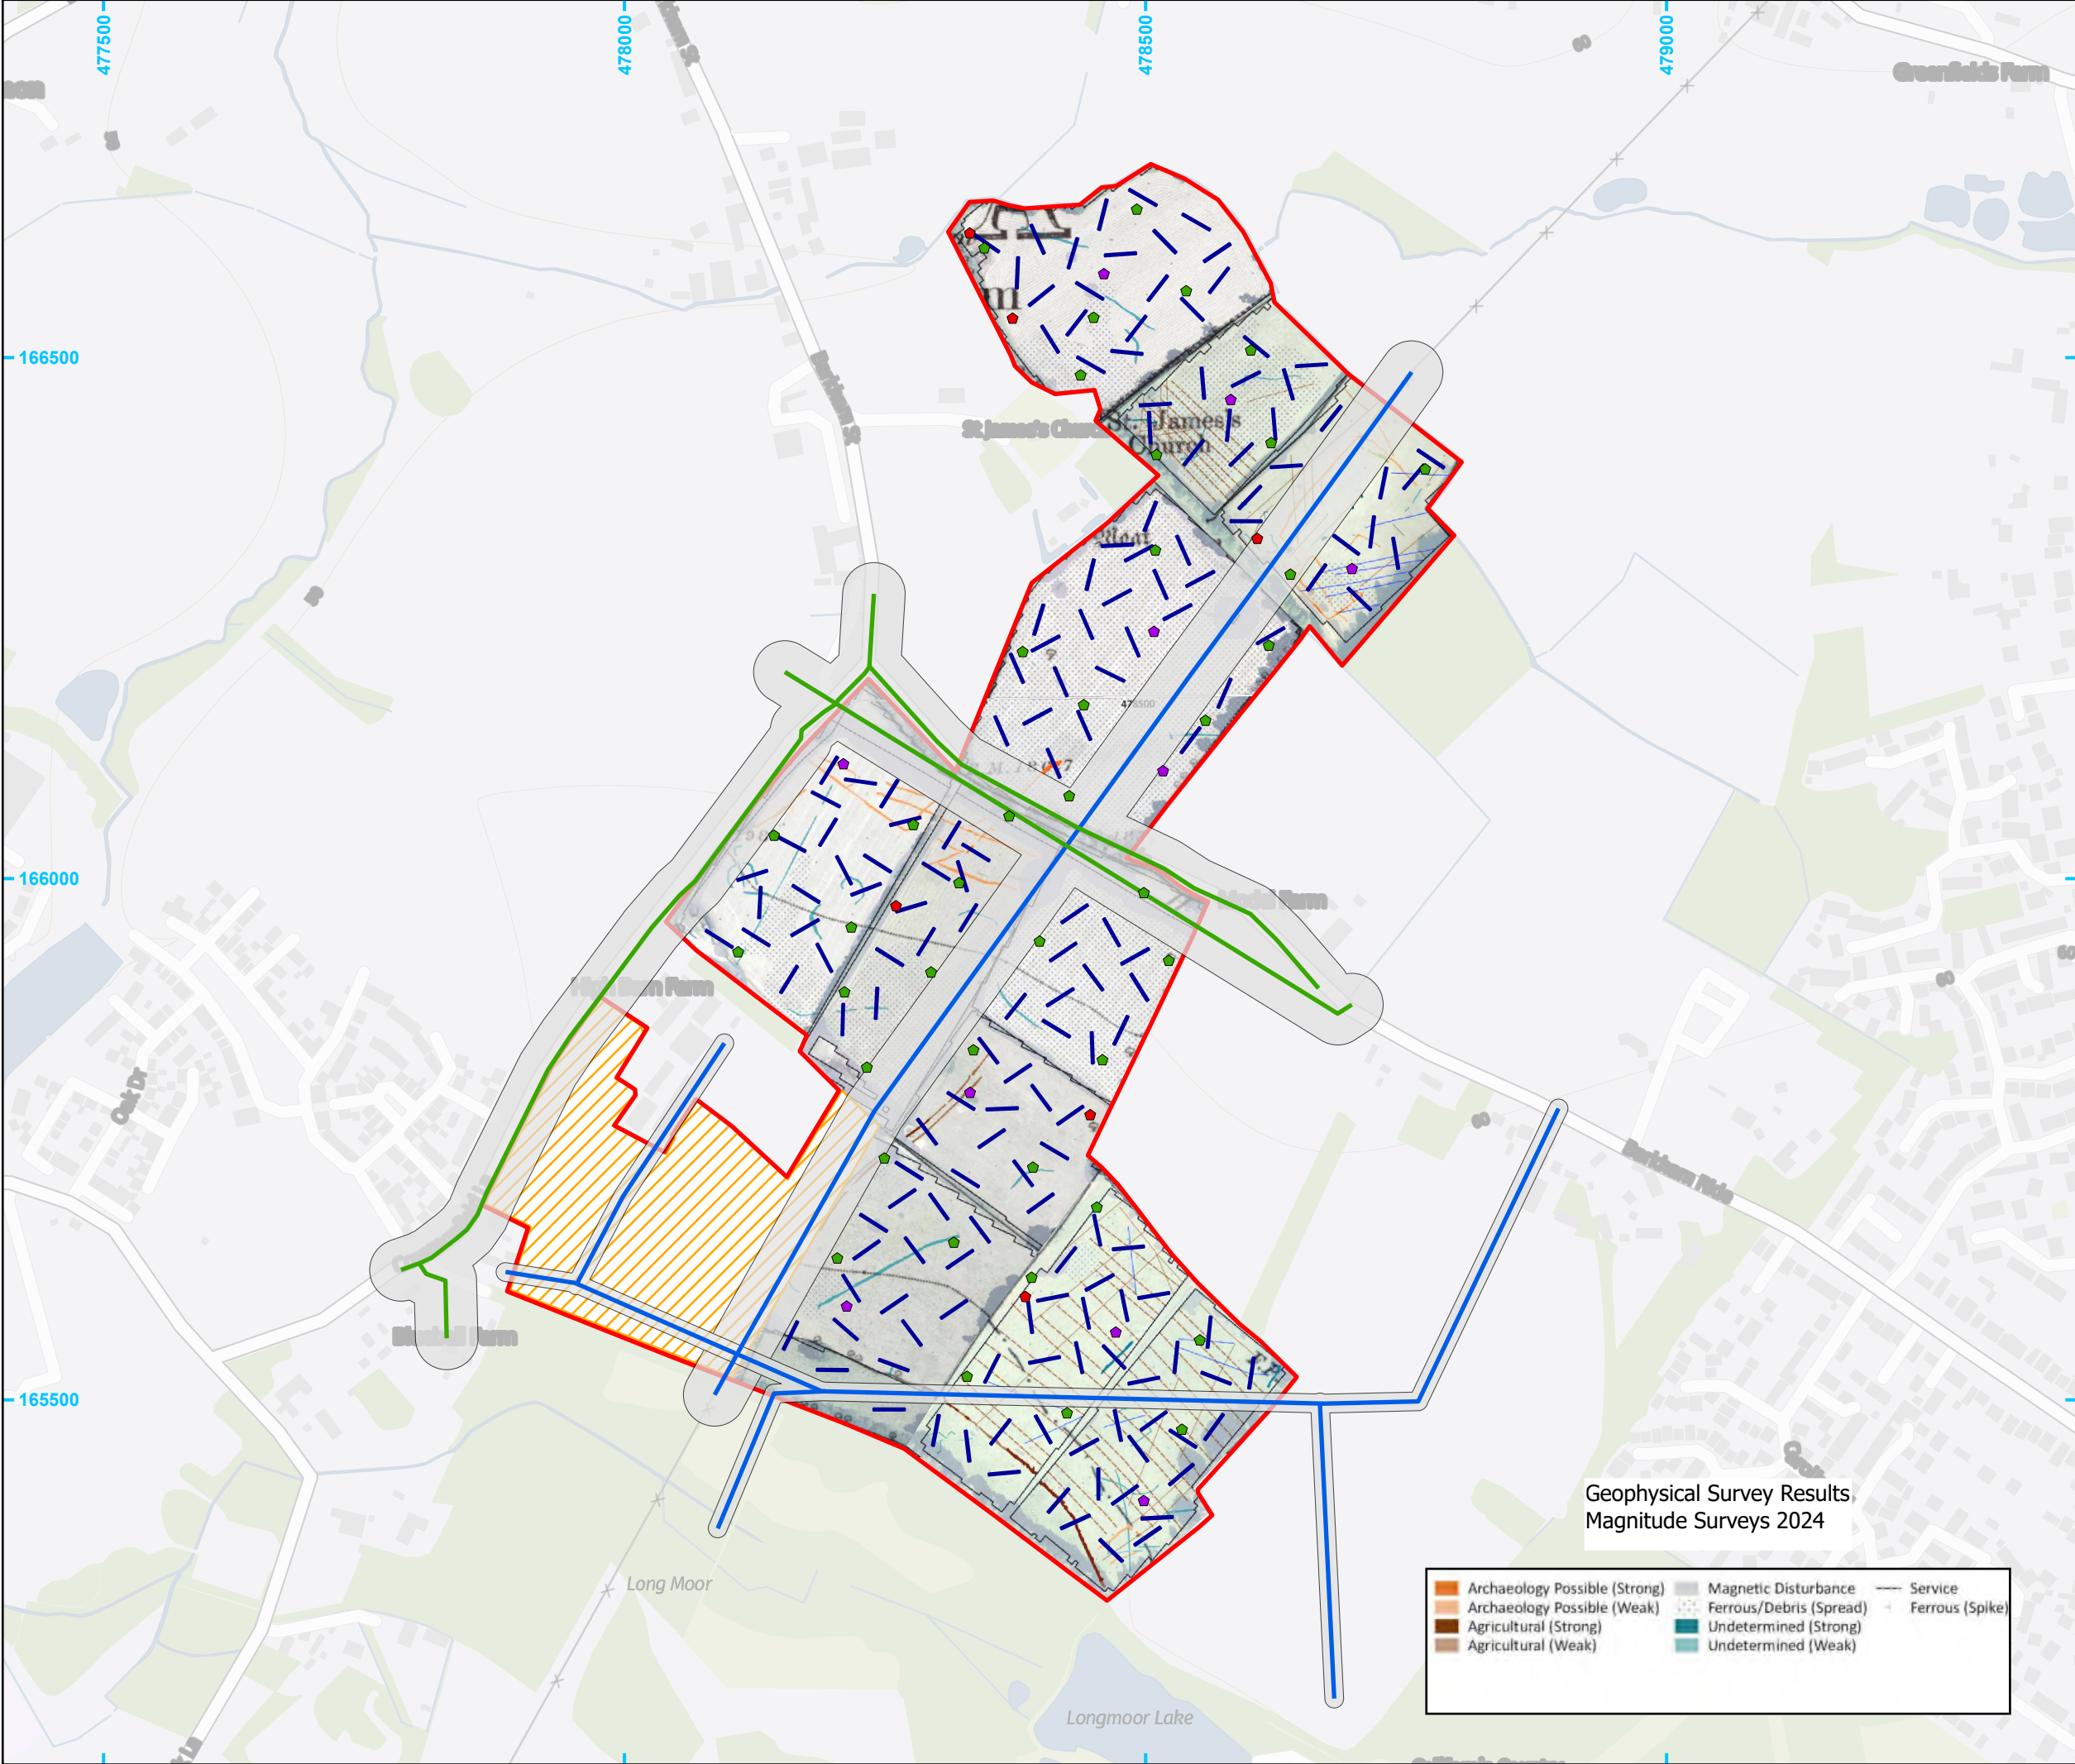

Legend

- Site Boundary
- Area out of scope
- Plate Load Test
- Trial Pit
- Window Sample
- Proposed evaluation trench
- Service buffer
- Gas (SGN)
- OH cable (SSEN)

0 300m

© Crown copyright and database rights 2024 Ordnance Survey 0100031673

Cotswold Archaeology

Andover 01264 347630
Cirencester 01285 771022
Milton Keynes 01908 564660
Suffolk 01449 900120
w www.cotswoldarchaeology.co.uk
e enquiries@cotswoldarchaeology.co.uk

PROJECT TITLE

Barkham Farm, Main works, Wokingham

FIGURE TITLE

Trench Location Plan showing geophysical survey results and locations of plate load tests, trial pits and window samples

DRAWN BY	KW	PROJECT NO	AN0865	FIGURE NO.
CHECKED BY	NE	DATE	29/05/2024	2
APPROVED BY	NE	SCALE@A3	1:6,000	