


Document Path: P:\AN0865 Barkham Farm, Main works, Wokingham, Eval\GIS\ArcGIS Pro\AN0865_survey_master.aprx

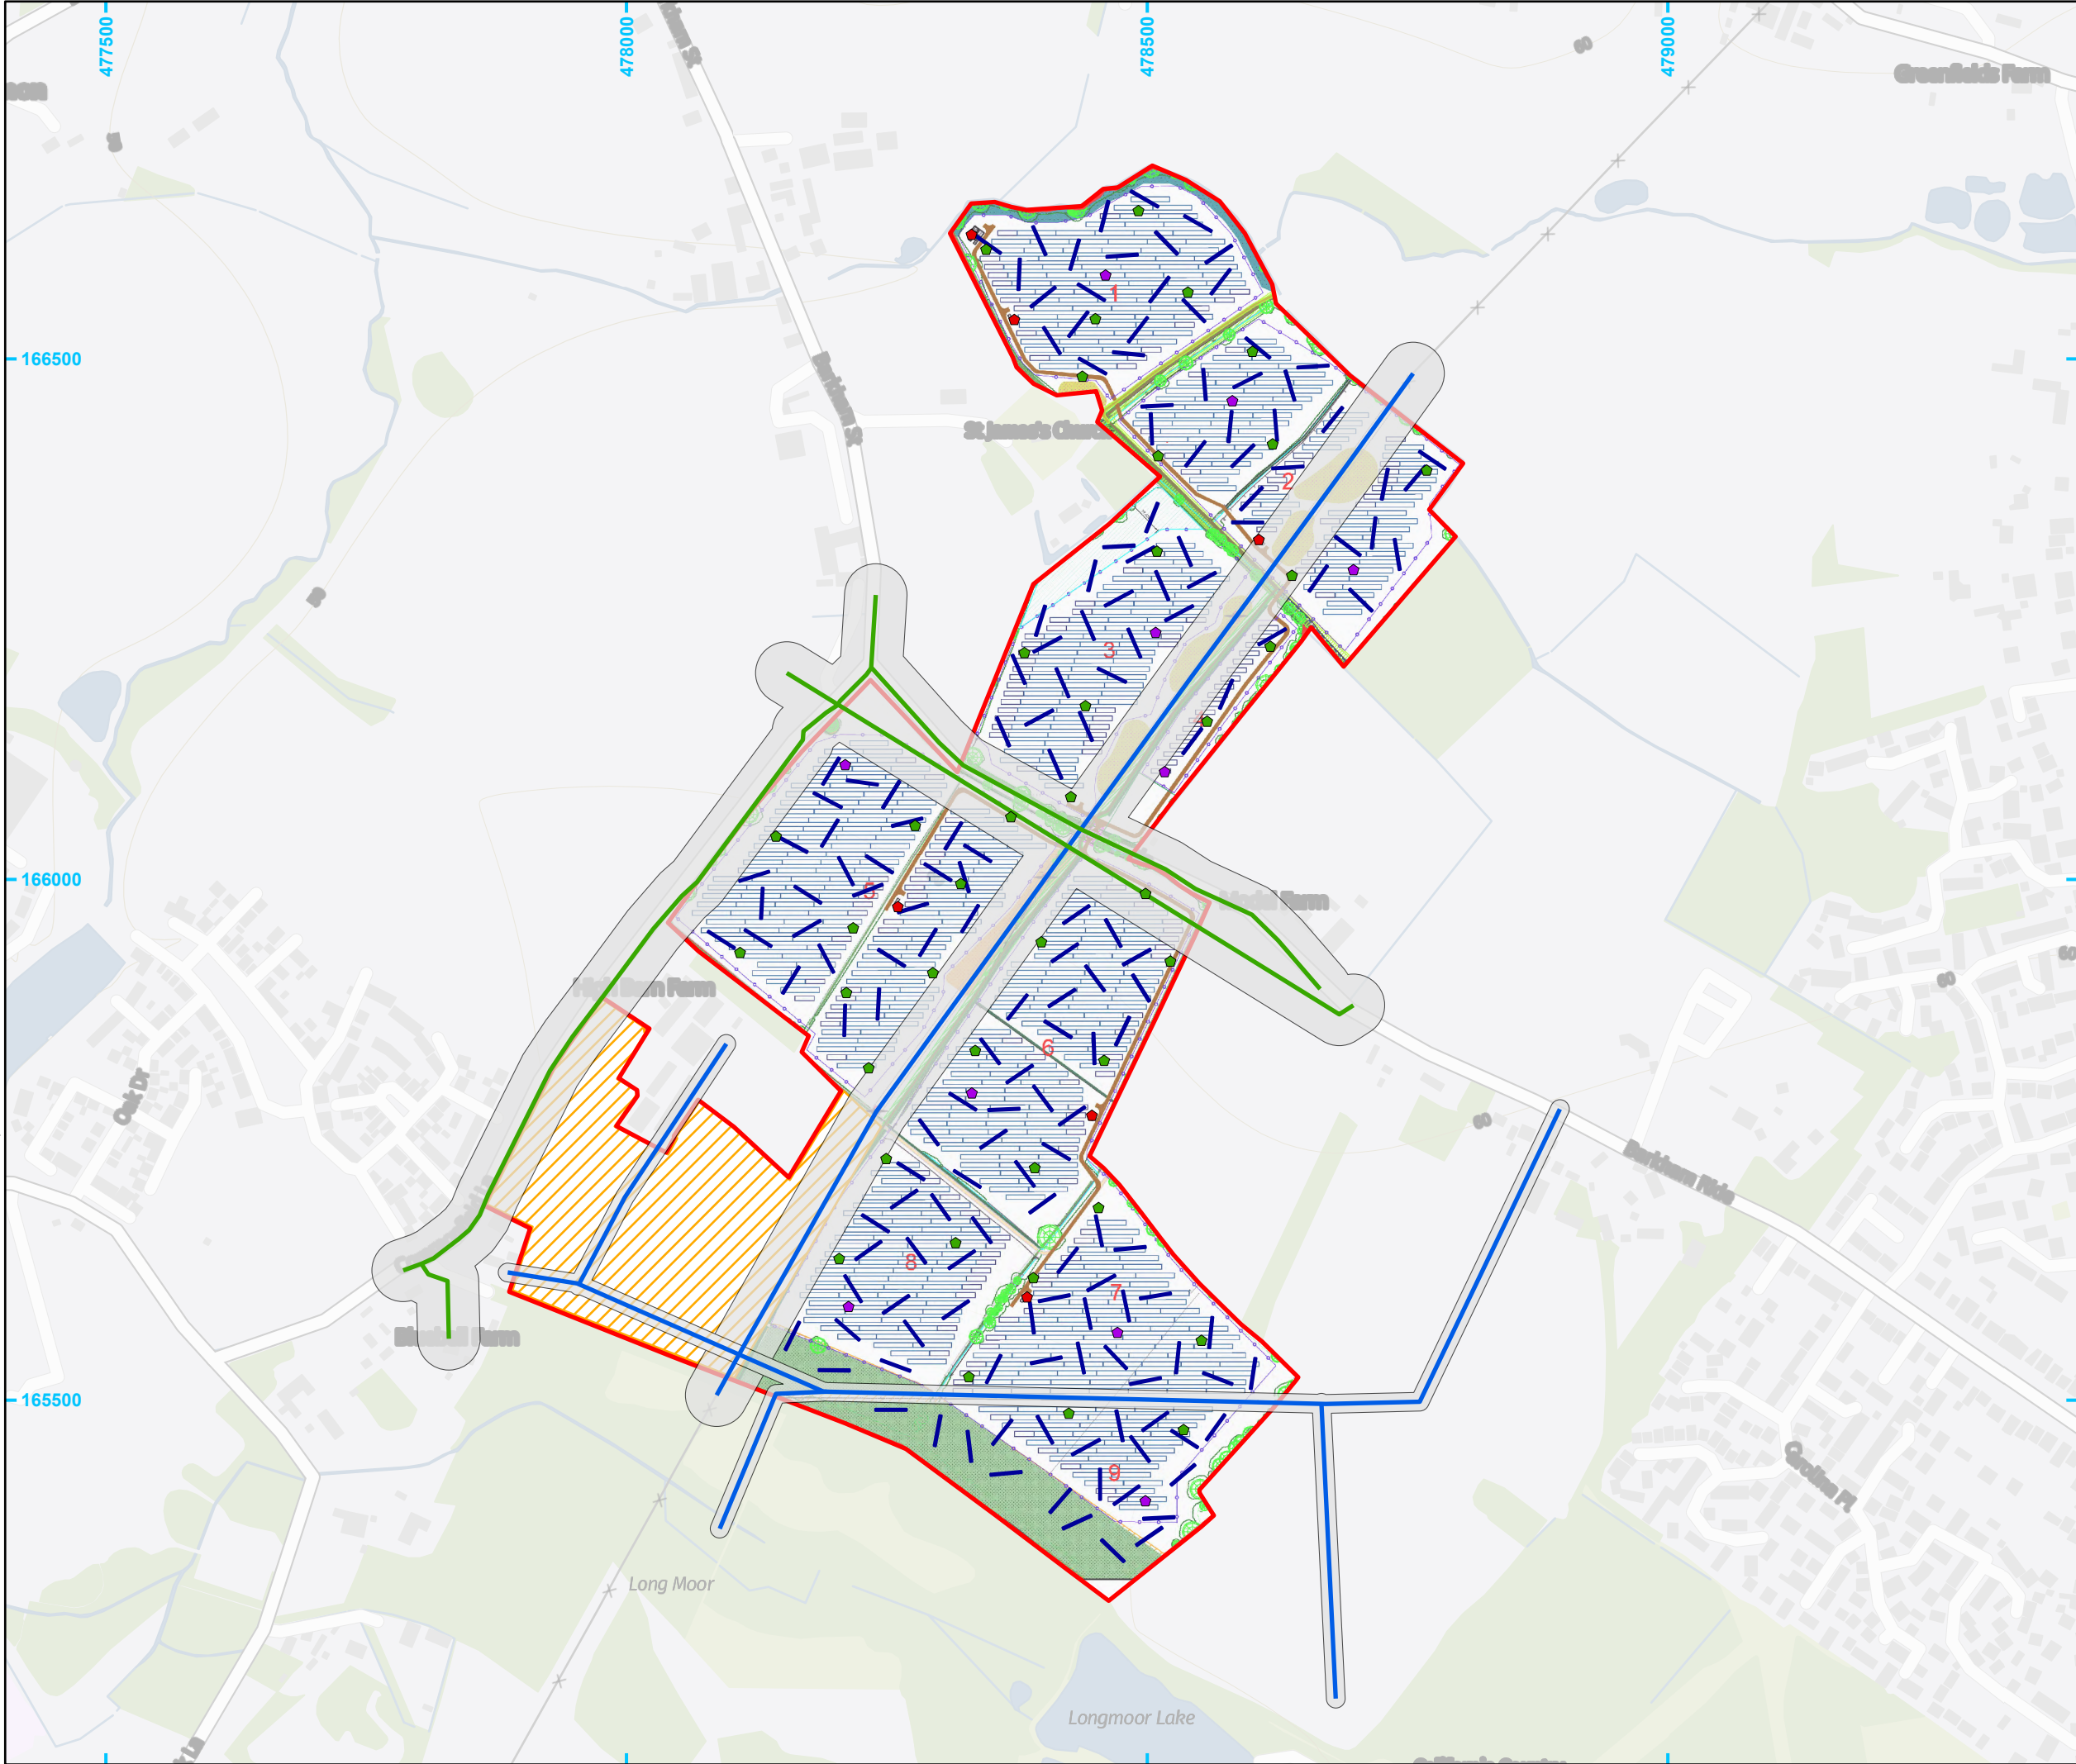

Legend

- Site Boundary
- Area out of scope
- Plate Load Test
- Trial Pit
- Window Sample
- Proposed evaluation trench
- Service buffer
- Gas (SGN)
- OH cable (SSEN)

0 300m

© Crown copyright and database rights 2024 Ordnance Survey 0100031673

Andover 01264 347630
Cirencester 01285 771022
Milton Keynes 01908 564660
Suffolk 01449 900120
w www.cotswoldarchaeology.co.uk
e enquiries@cotswoldarchaeology.co.uk

PROJECT TITLE

Barkham Farm, Main works, Wokingham

FIGURE TITLE

Trench Location Plan showing proposed solar farm array

DRAWN BY	KW	PROJECT NO	AN0865	FIGURE NO.
CHECKED BY	NE	DATE	29/05/2024	3
APPROVED BY	NE	SCALE@A3	1:6,000	