
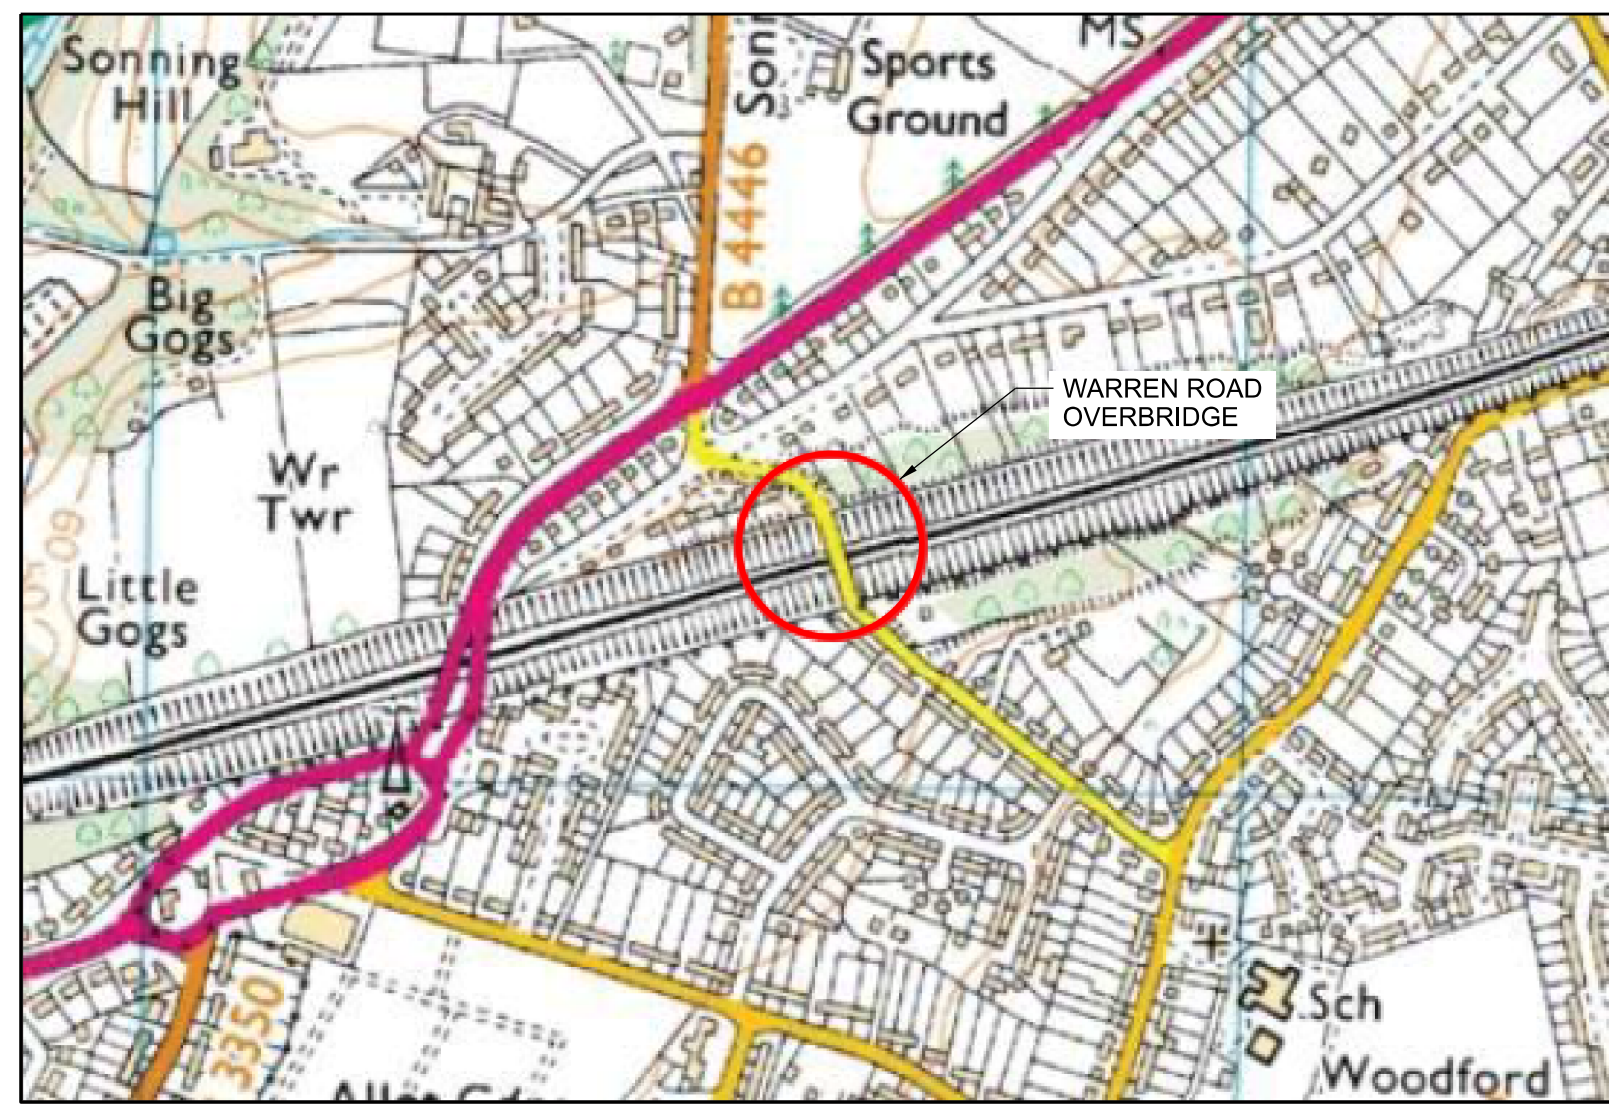
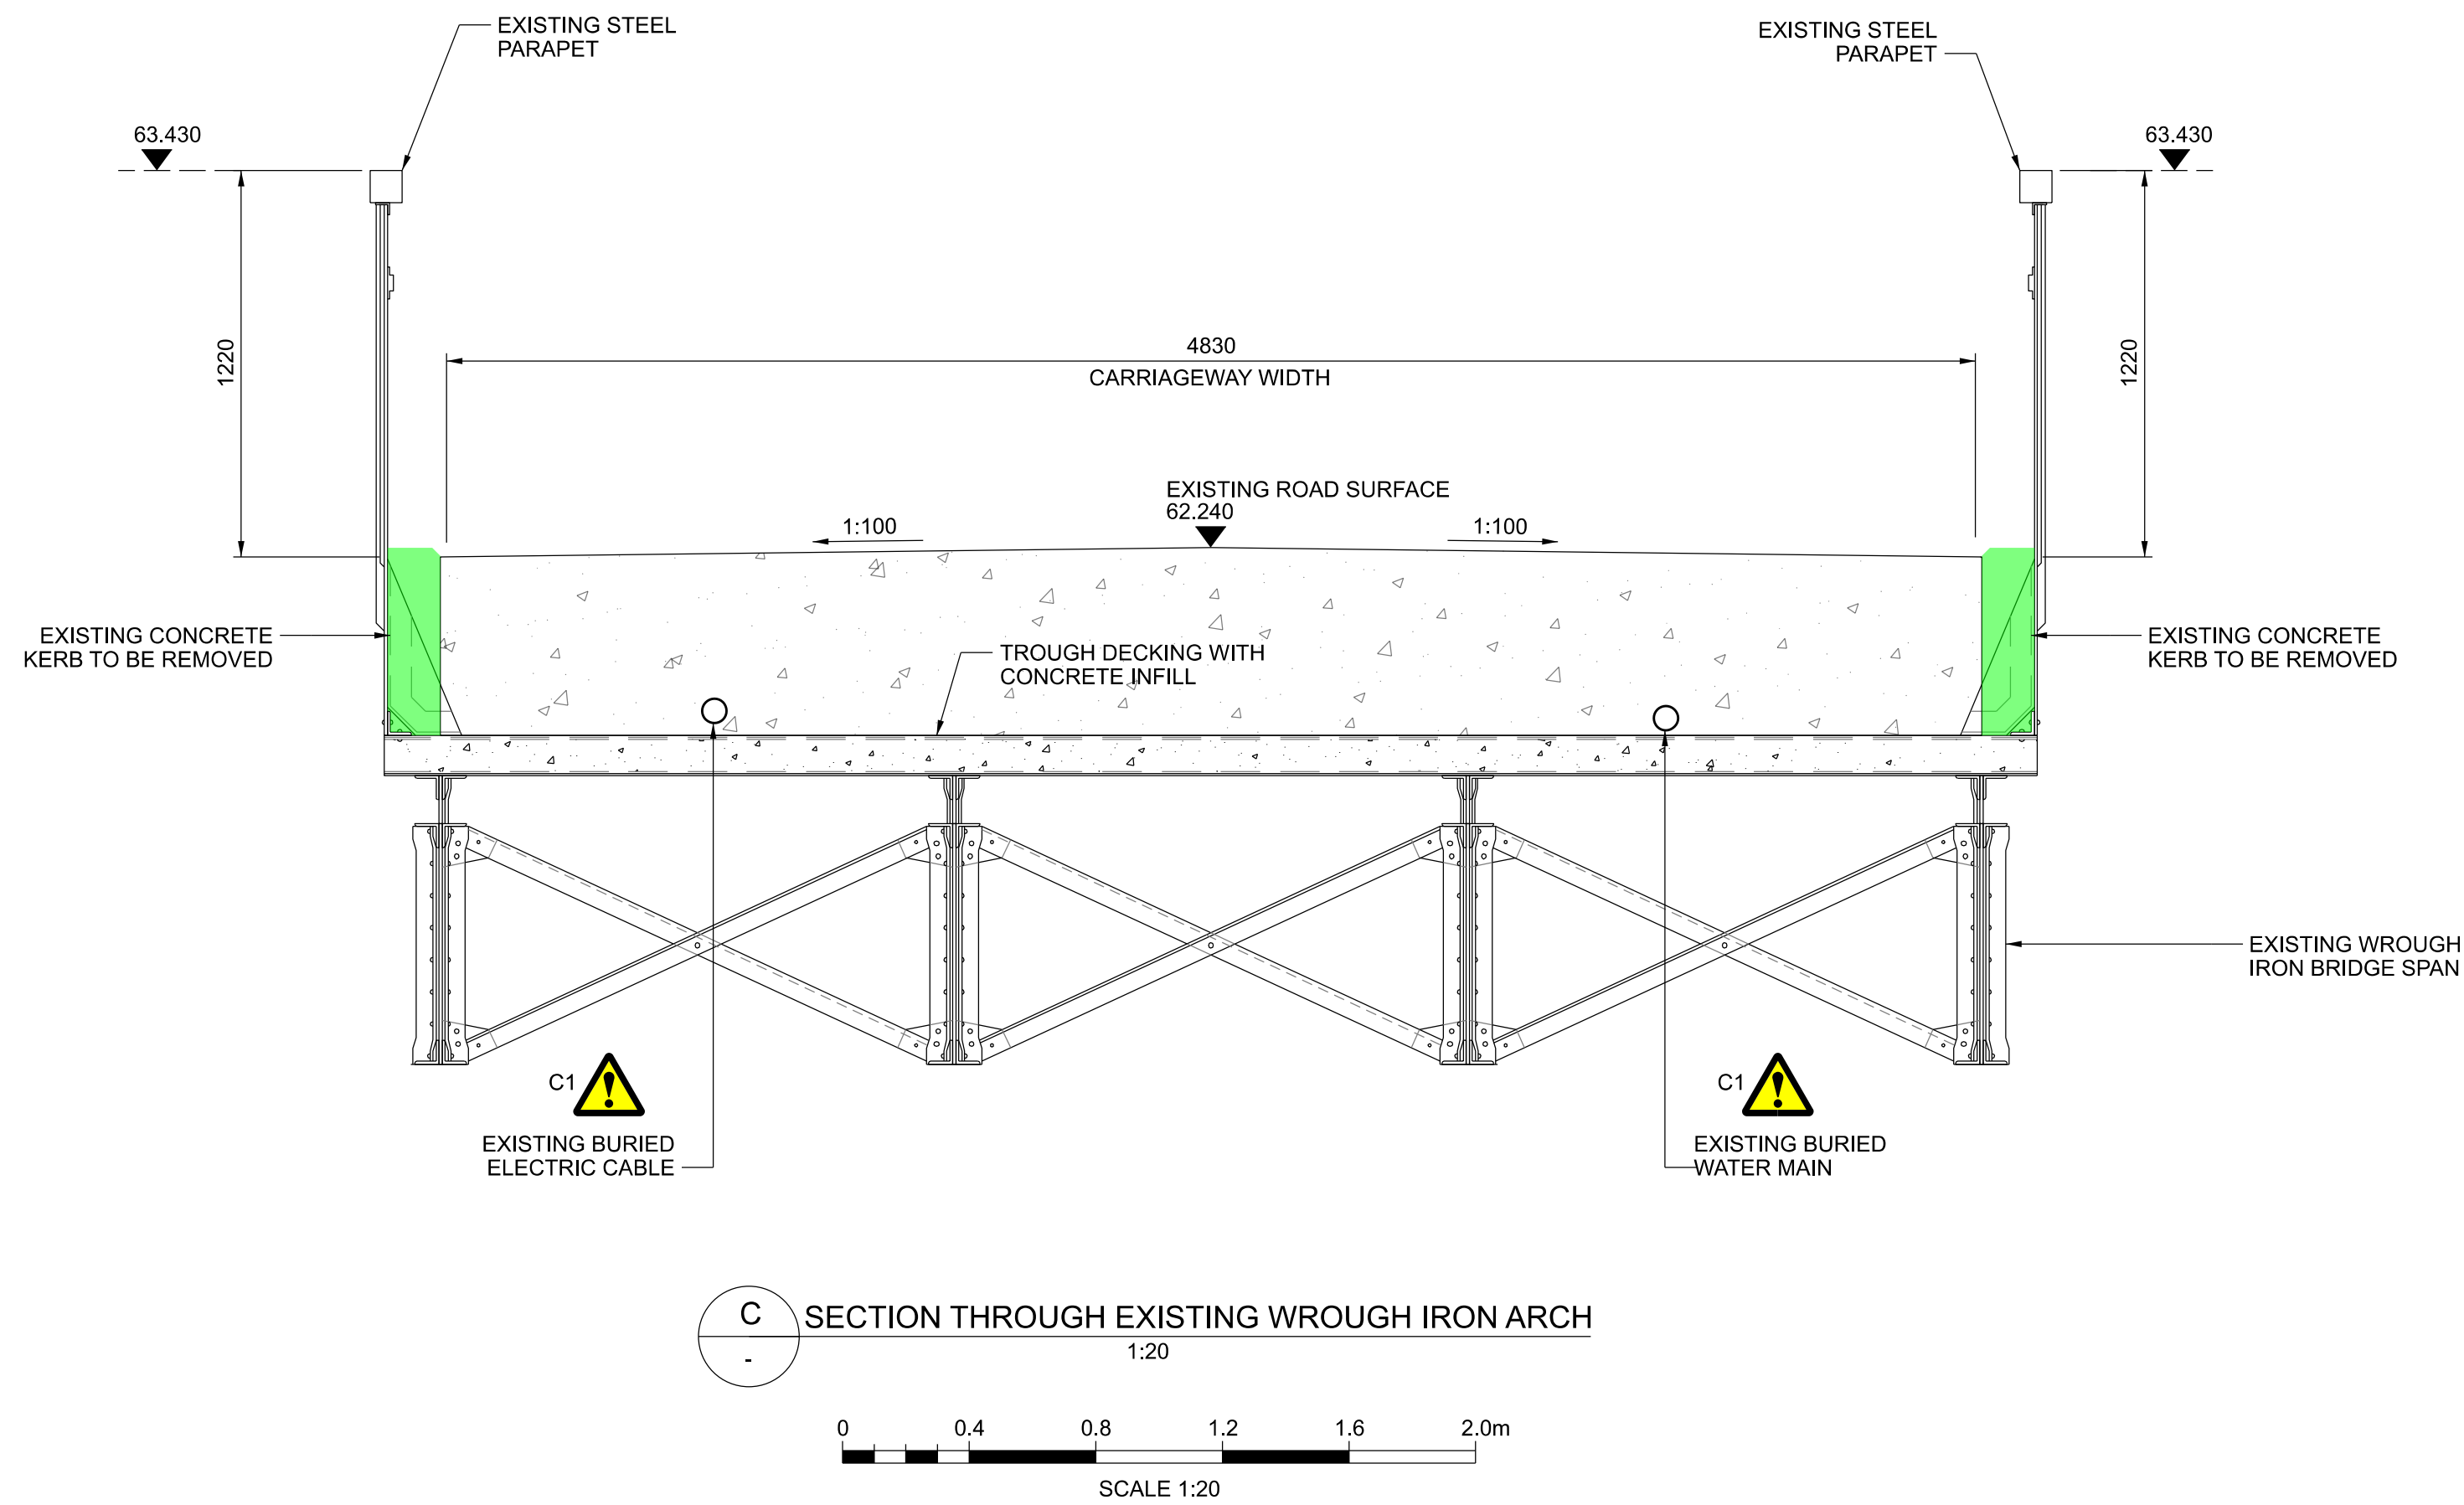
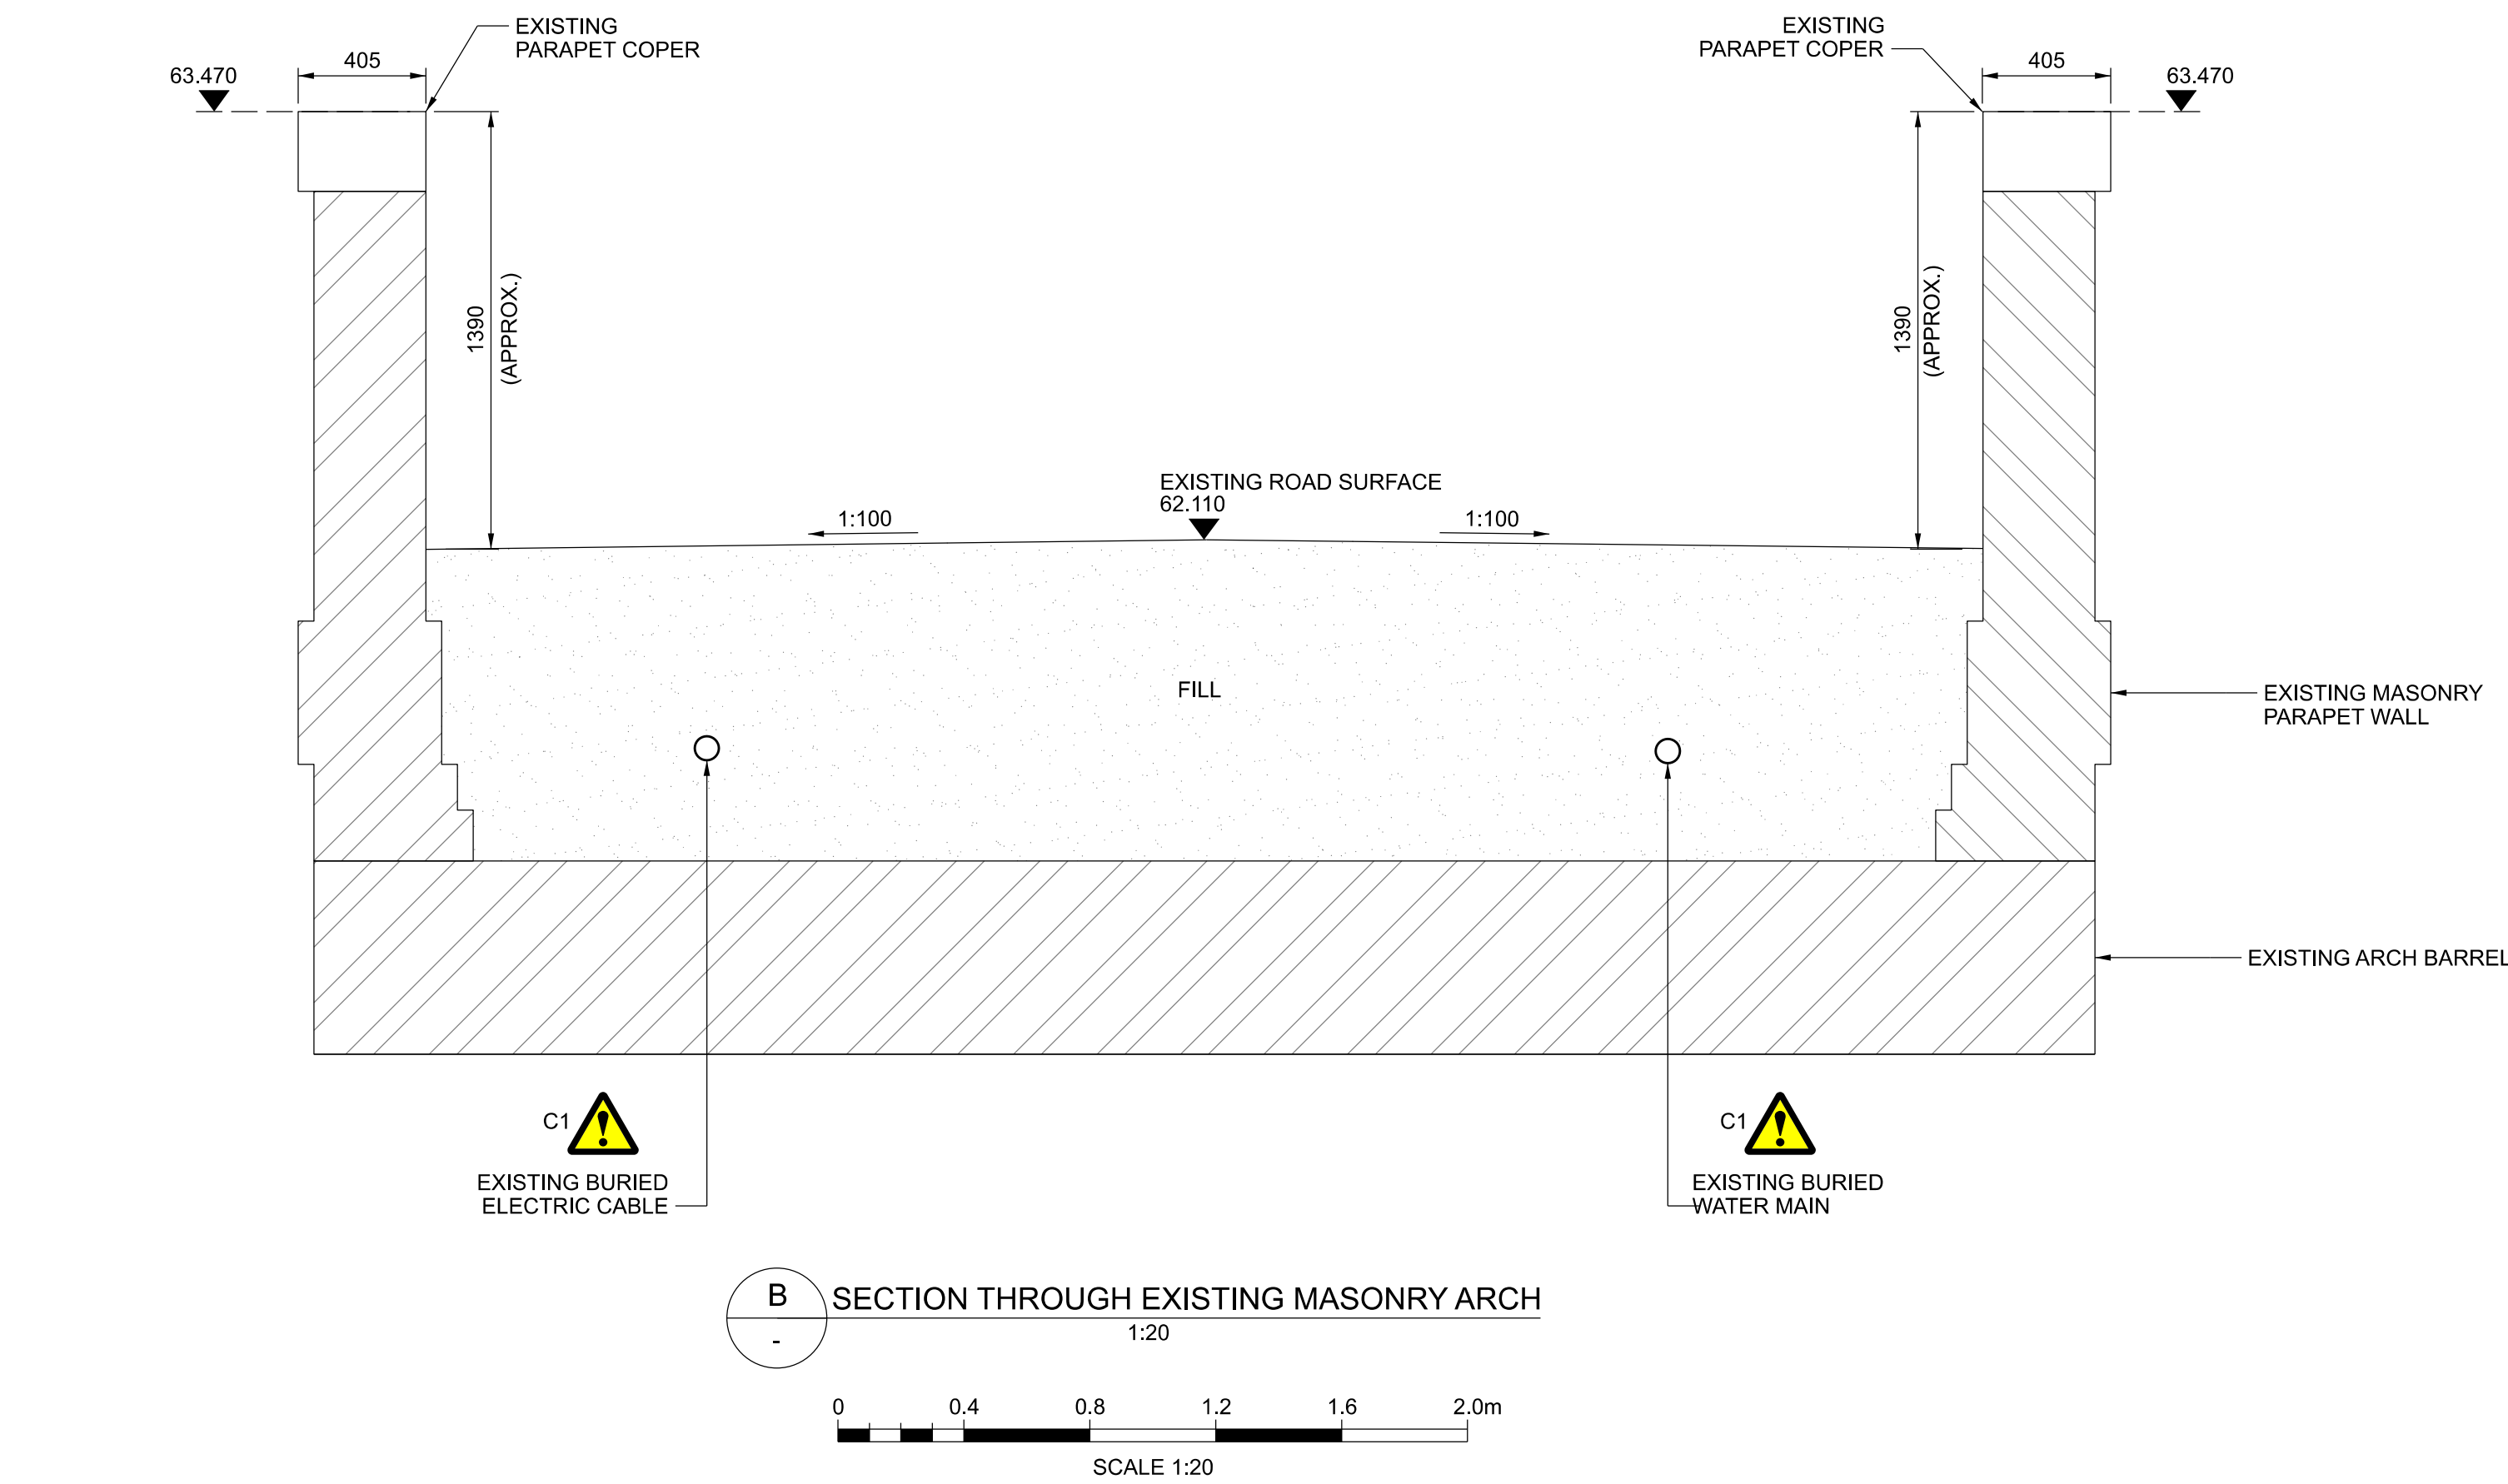
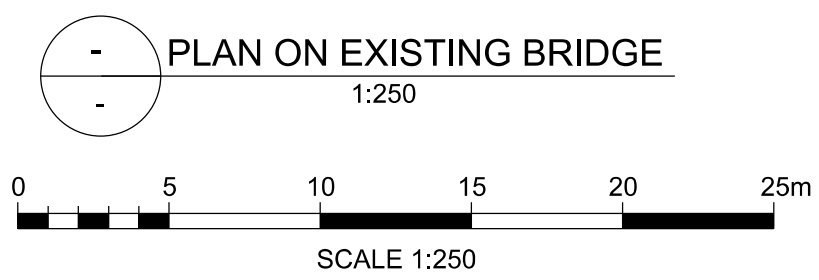


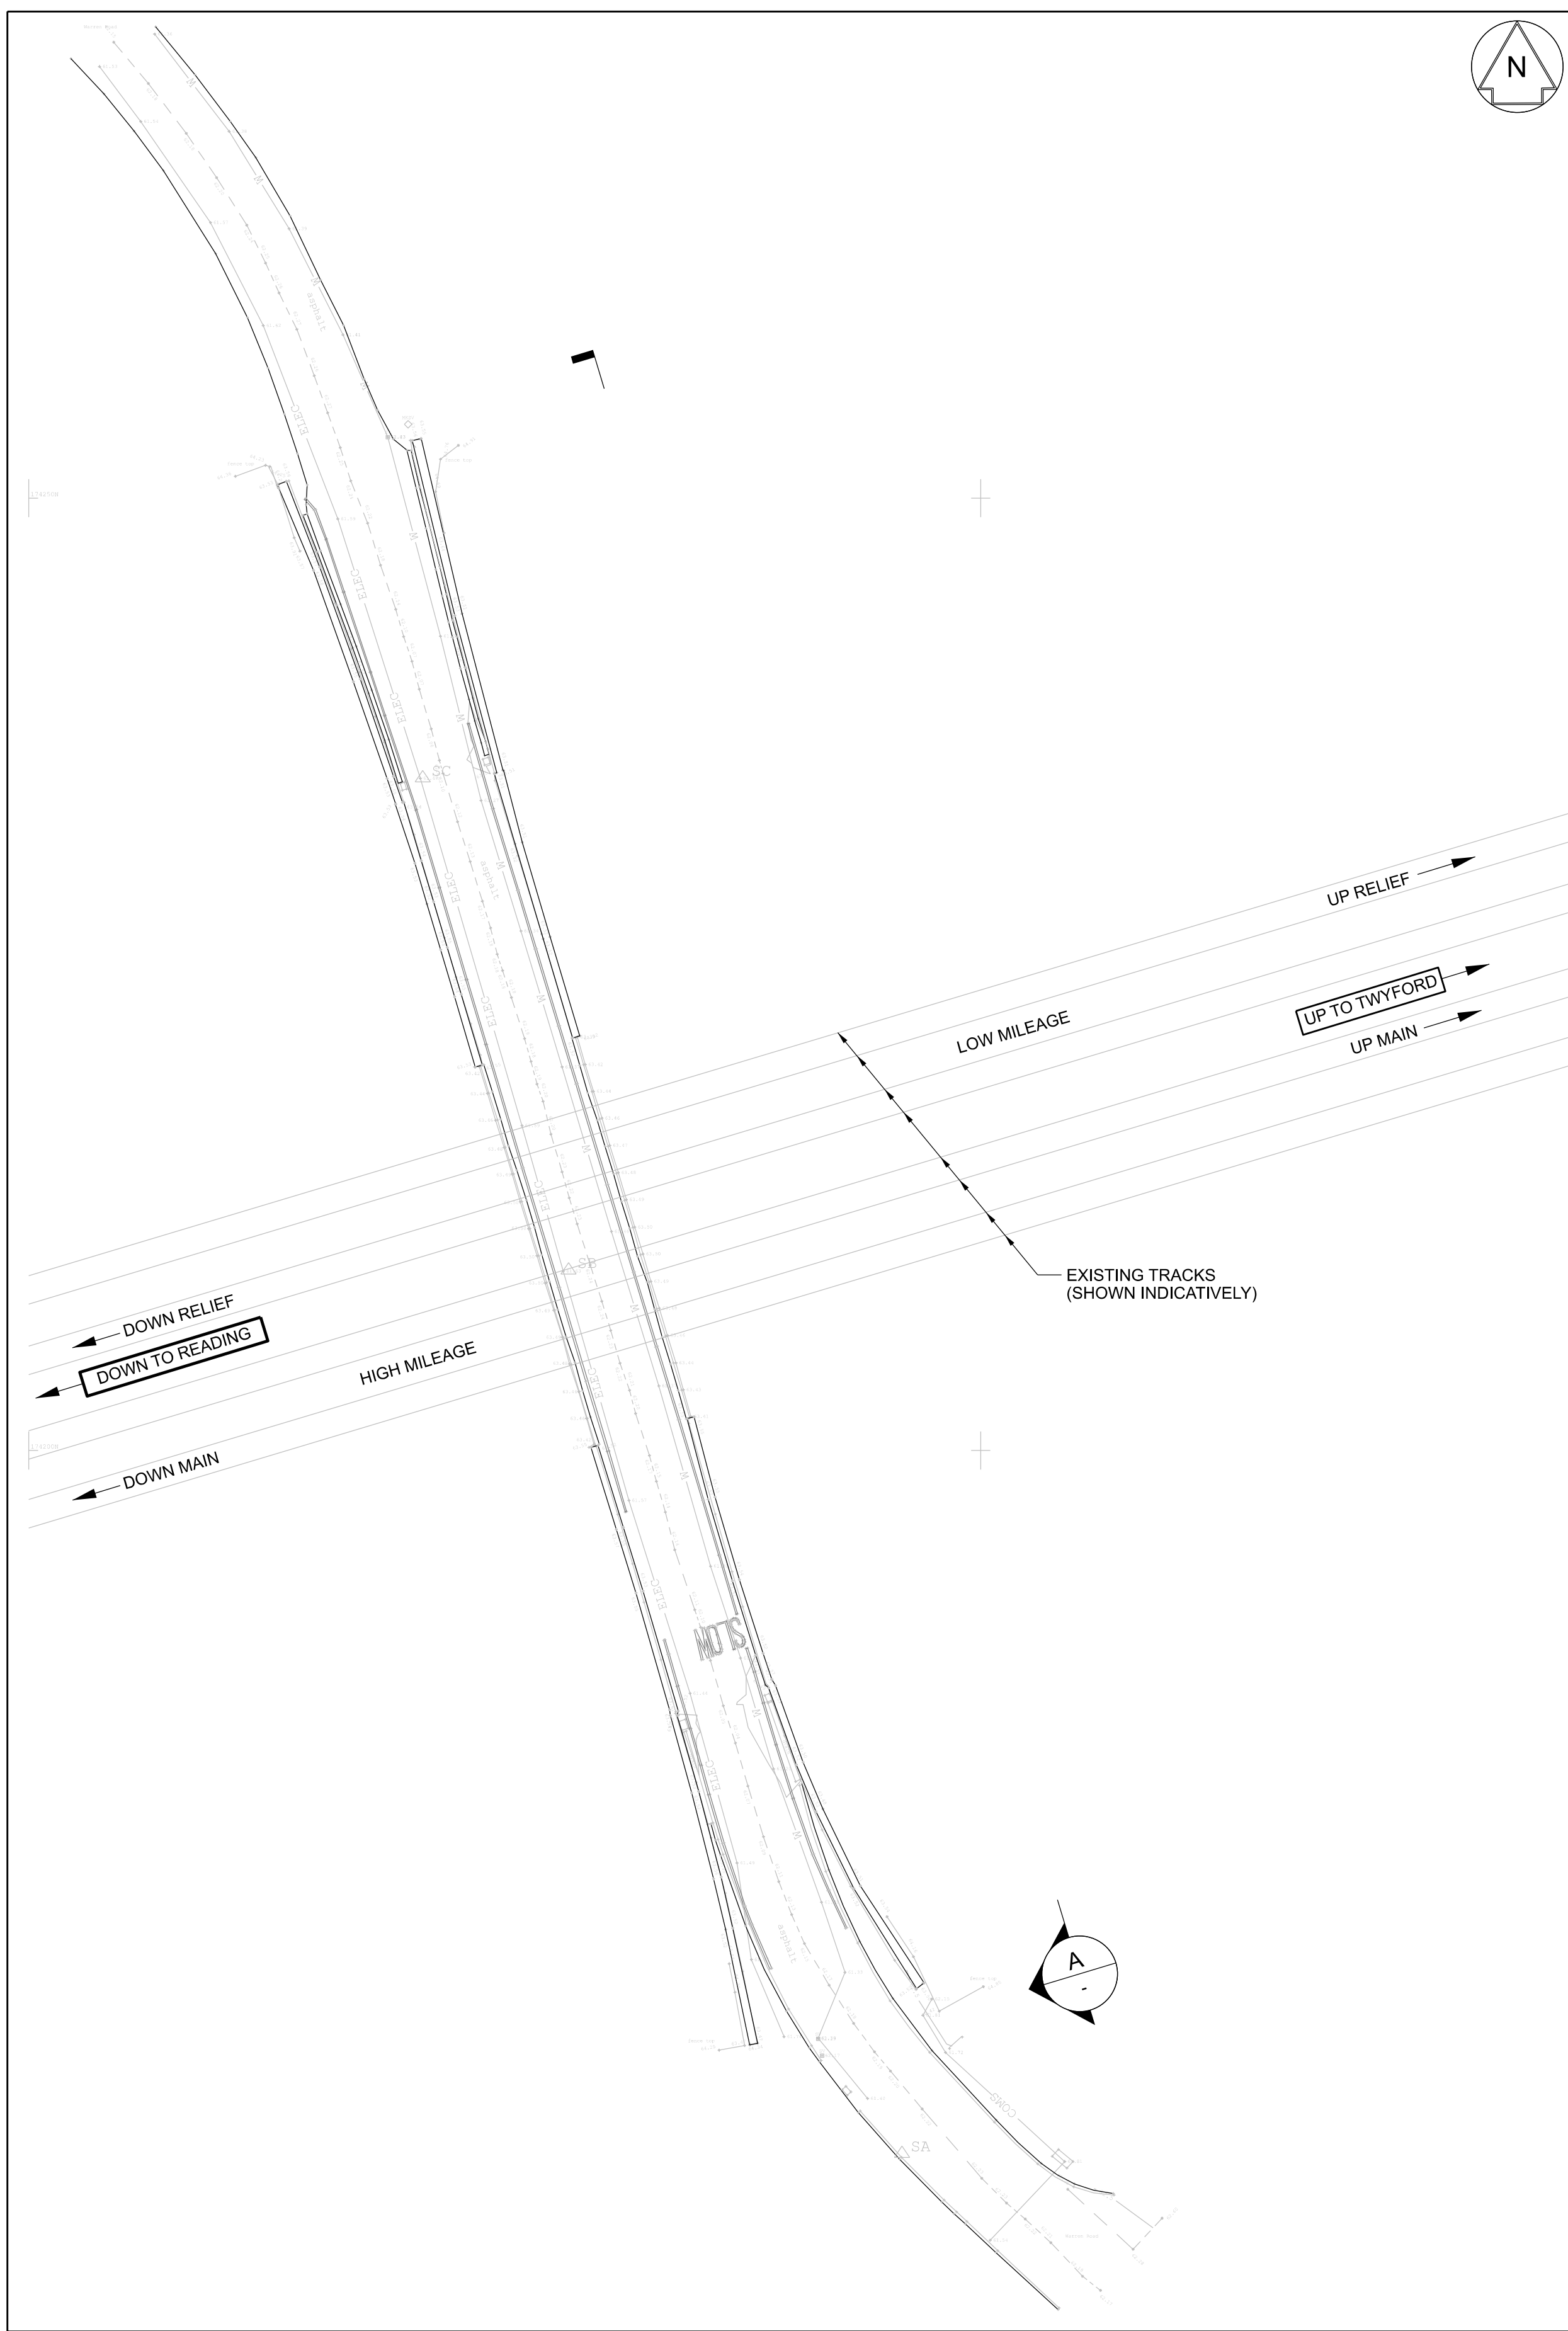

LOCATION MAP
(GRID REFERENCE SU 756742)

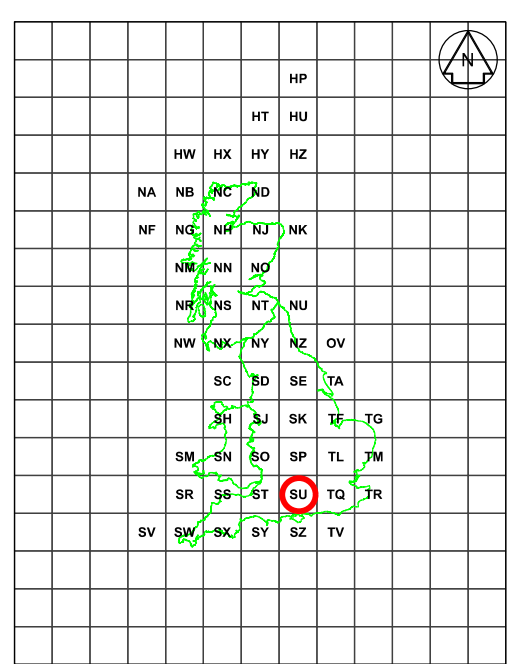


PHOTO 1 - NORTH APPROACH



PHOTO 2 - SOUTH APPROACH

NOTES:



KEY PLAN
(NTS)

NOTES:

1. WORK TO FIGURED DIMENSIONS ONLY.
2. ALL DIMENSIONS HAVE BEEN DERIVED FROM RECORD DRAWINGS SUPPLIED BY NETWORK RAIL.
3. ALL DIMENSIONS ARE IN MILLIMETRES (mm) UNLESS NOTED OTHERWISE. ALL LEVELS IN METRES (m).
4. ORIGINAL DRAWING IN COLOUR.
5. THIS DRAWING TO BE READ IN CONJUNCTION WITH DRG. Nos. 02003-BBR-DRG-CIV-0001 TO 02003-BBR-DRG-CIV-0005.

KEY	COLOUR	USE
BLACK	EXISTING OR UNCHANGED	
BLUE	MODIFIED OR TO BE REMOVED	
GREEN	REDUNDANT OR TO BE REMOVED	
RED	NEW, PROPOSED OR ADDITIONAL	
MAGENTA	BY OTHERS	

Rev	Date	Description of Revisions	Drawn	Chkd	Appr
B01	15/10/25	ISSUED FOR APPROVAL	NR	JMF	BS
A01	16/09/25	ISSUED FOR DRG	CLK	OW	AH

Status: FOR APPROVAL



Contractor(s)

Balfour Beatty

Project

WESTERN REACTIVE
WARREN ROAD BRIDGE

Drawing Title

WARREN ROAD OVERBRIDGE
EXISTING GENERAL ARRANGEMENT

Designed	J. FRITH	Signed	JMF	Date	15/10/25
Drawn	N. REINHARDT	Signed	NR	Date	15/10/25
Checked	J. FRITH	Signed	JMF	Date	15/10/25
Approved	B. STANKOVIC	Signed	BS	Date	15/10/25

Scale(s) ELR & Mileage
AS SHOWN MLN1 - 3329 33m 29ch

Alternative Reference
No risk identified

Drawing Number
02003-BBR-DRG-CIV-0001

Sheet
1 of 5

Revision
B01

SAFETY, HEALTH AND ENVIRONMENTAL INFORMATION	
NOTES BELOW ARE ADDITIONAL TO HAZARDS/RISKS NORMALLY ASSOCIATED WITH THIS TYPE OF WORK. NUMBERS CORRESPOND TO RISK REGISTER REFERENCES - SEE GENERAL NOTES DRAWING FOR DETAILS.	
CONSTRUCTION	
C1	EXISTING SERVICES
MAINTENANCE	
Dismantling / Demolition (Future) No risk identified	
Refer to general notes and the Principal Contractor for more information about the risks associated with this work.	

These notes are based on the use of experienced and competent contractors carrying out the work using an approved safe method of working

Key to Health and Safety Symbols

- Indicates a residual risk requiring a compulsory action.
- Indicates a residual risk for information
- Indicates a residual risk requiring a prohibitive action
- Indicates a residual risk as a warning

