
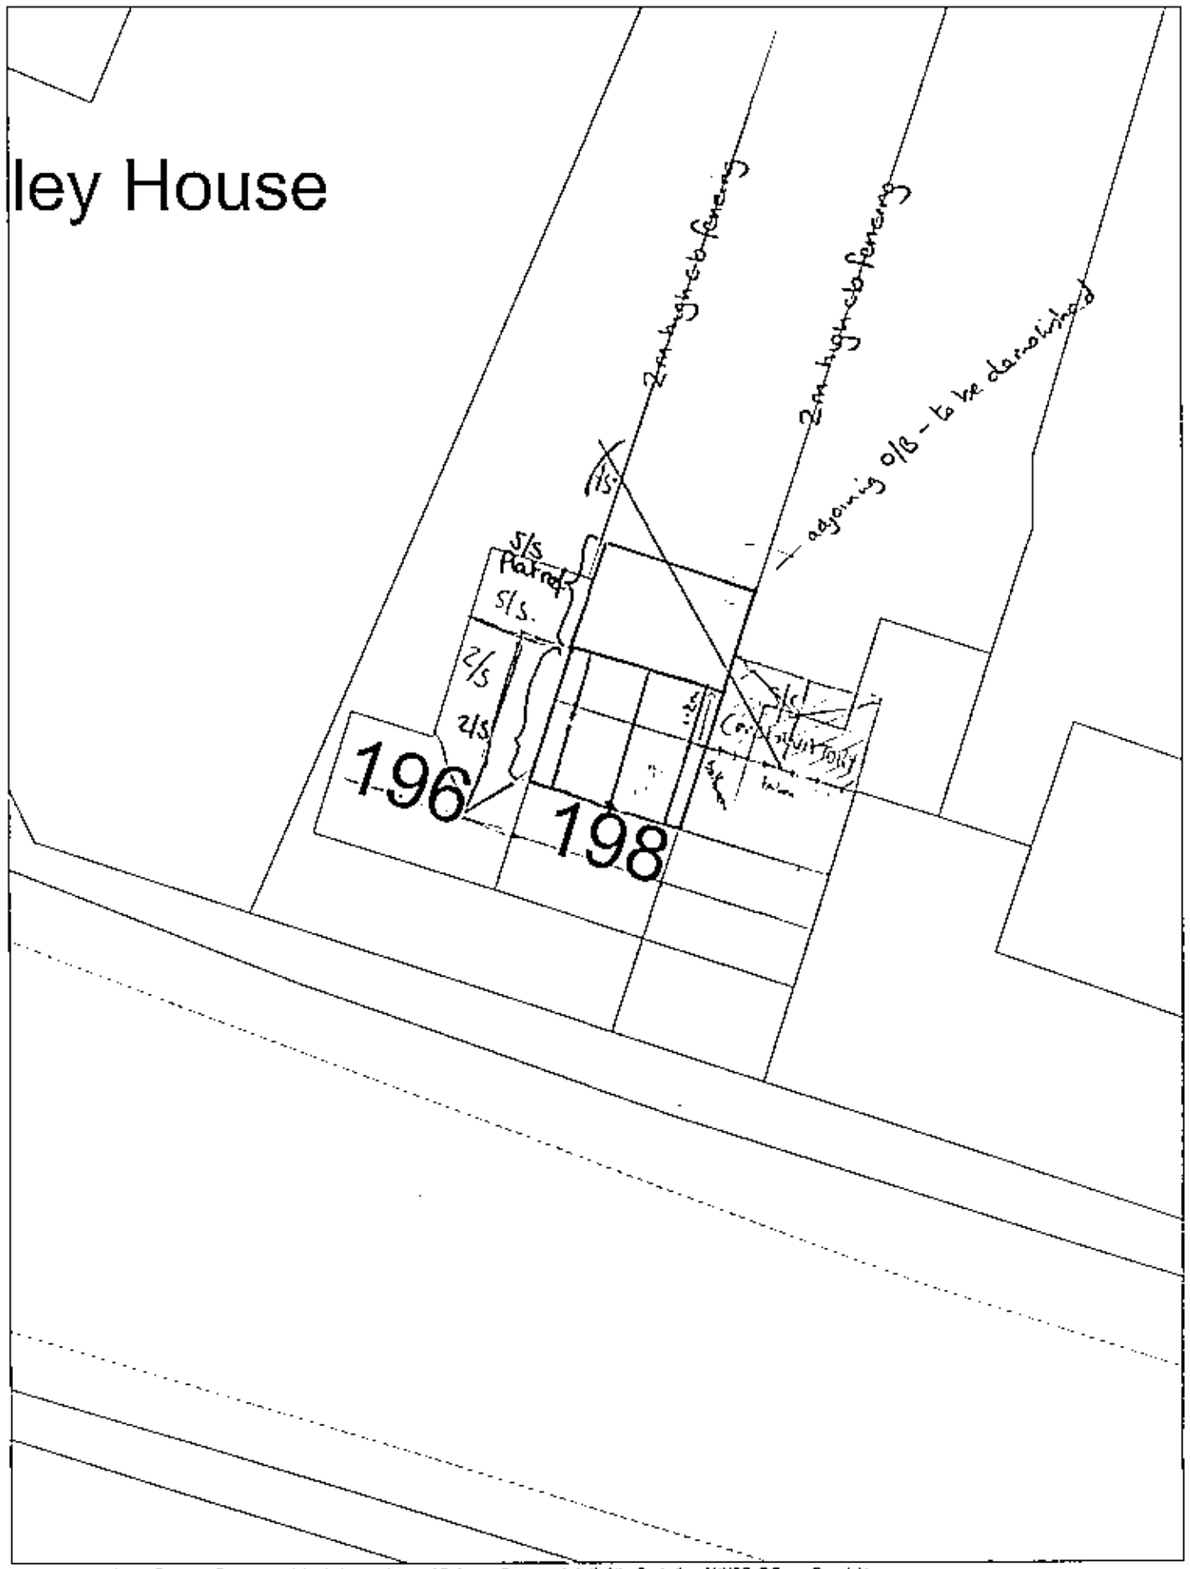



This map is based upon Ordnance Survey material with the permission of Ordnance Survey on behalf of the Controller of HMSO. © Crown Copyright.
Unauthorised reproduction infringes Crown Copyright and may lead to prosecution or civil proceedings.Wokingham District Council Licence LA086134


Development Control Section, Environmental Services, Wokingham District Council.
6 August 2002 Scale: 1 : 200

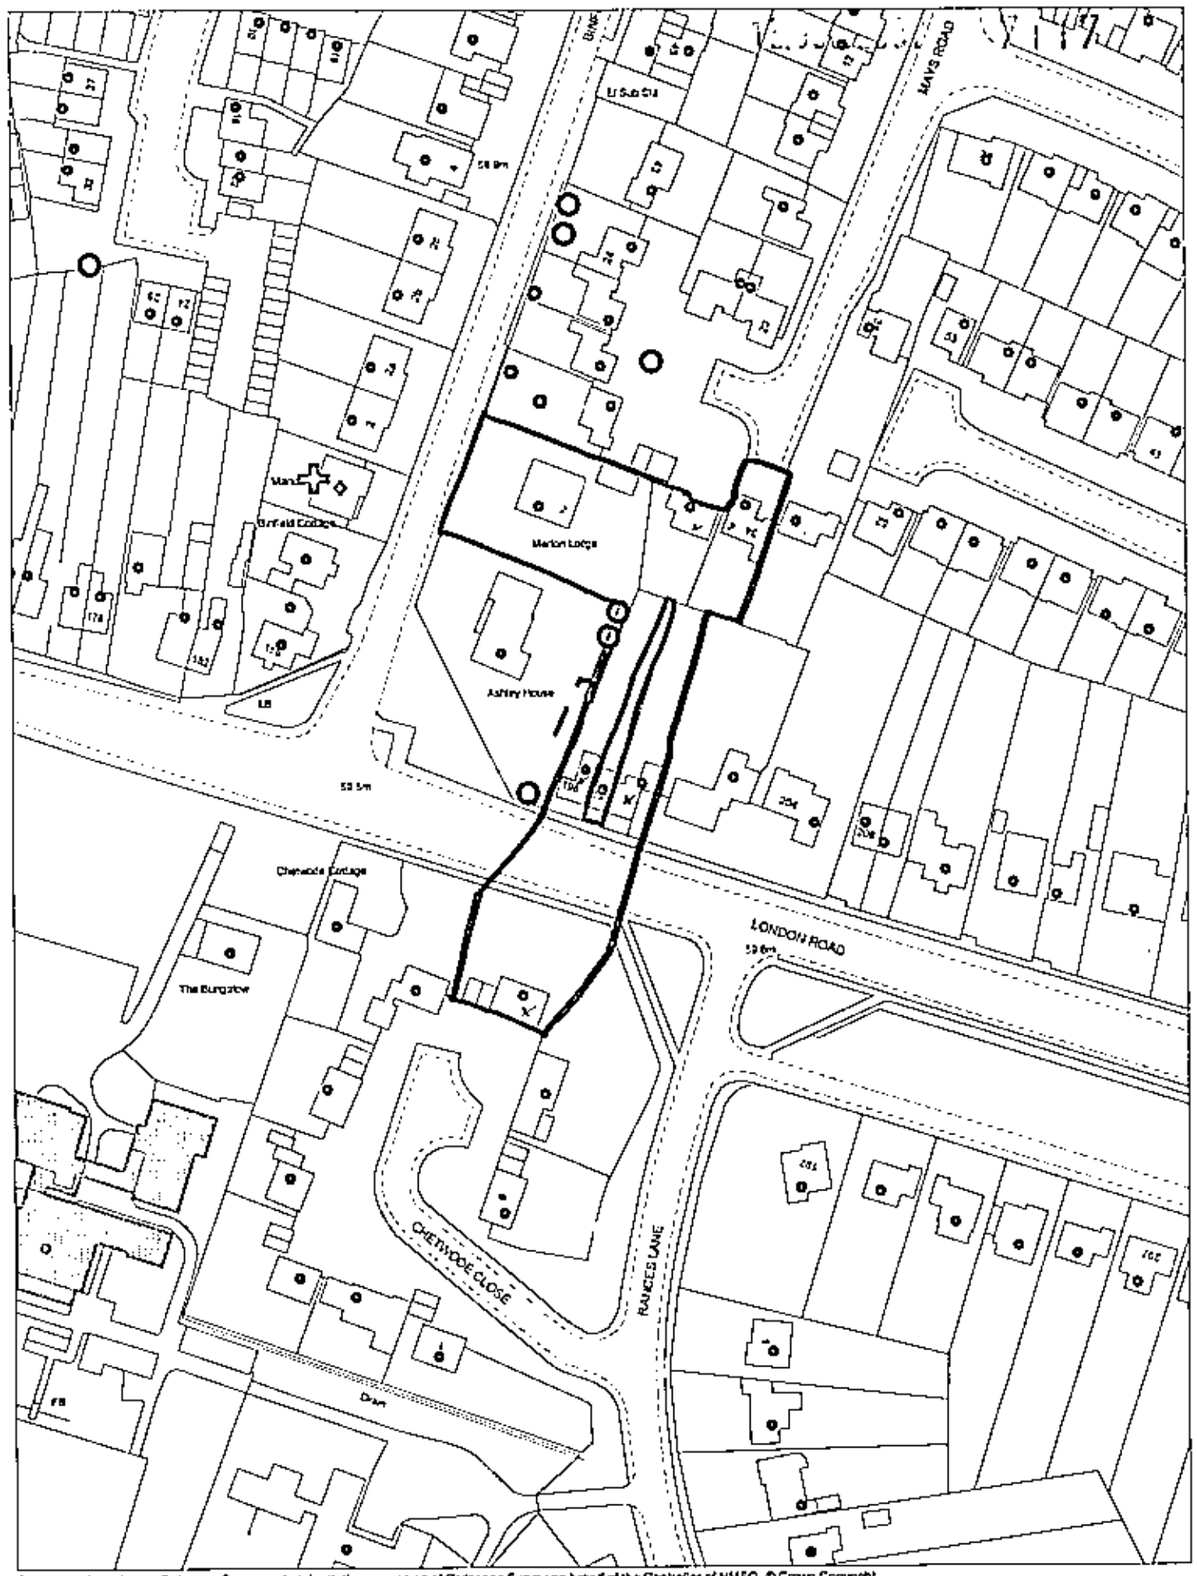



This map is based upon Ordnance Survey material with the permission of Ordnance Survey on behalf of the Controller of HMSO. © Crown Copyright.
Unauthorised reproduction infringes Crown Copyright and may lead to prosecution or civil proceedings. Wokingham District Council Licence LA086134

Development Control Section, Environmental Services, Wokingham District Council,
17 July 2002


Scale: 1 : 1250

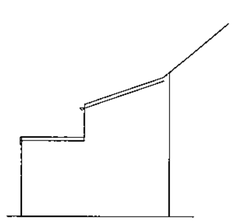


Side

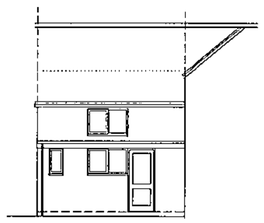


Rear

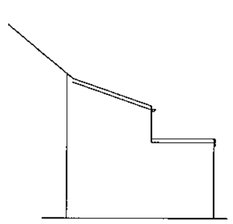


Side

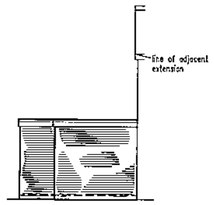


Proposed Side

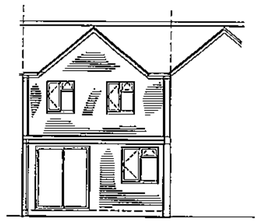



Proposed Rear

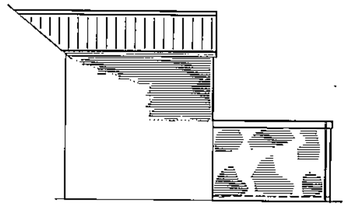


Proposed Side

Block Plan
1:500

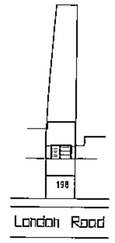


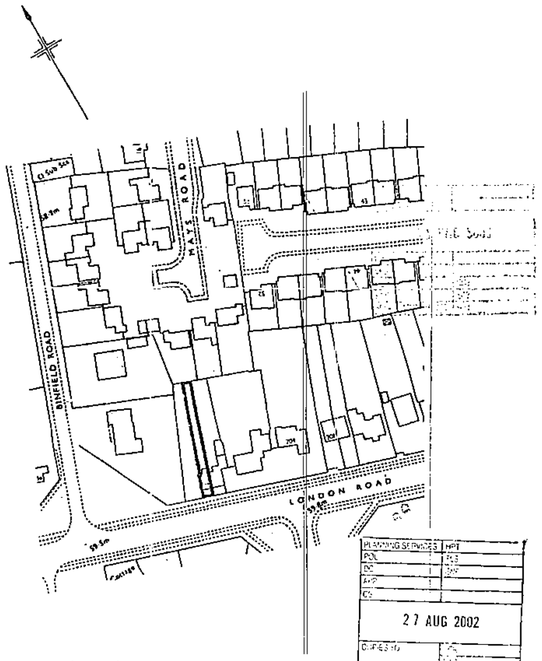

Location Plan 1:1250

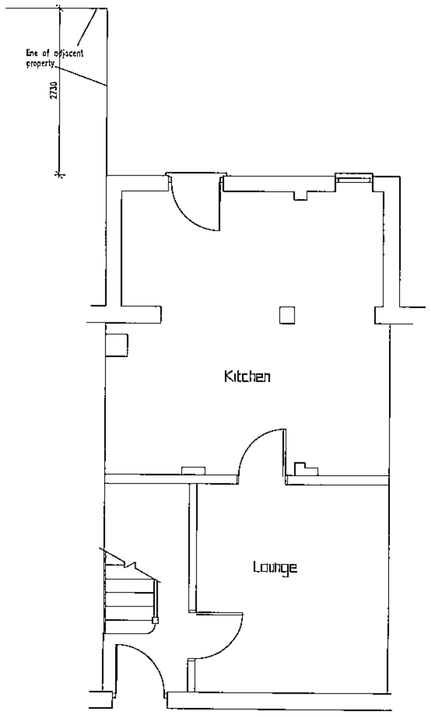



Ground

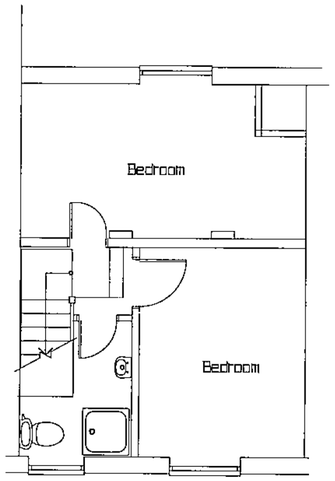


First

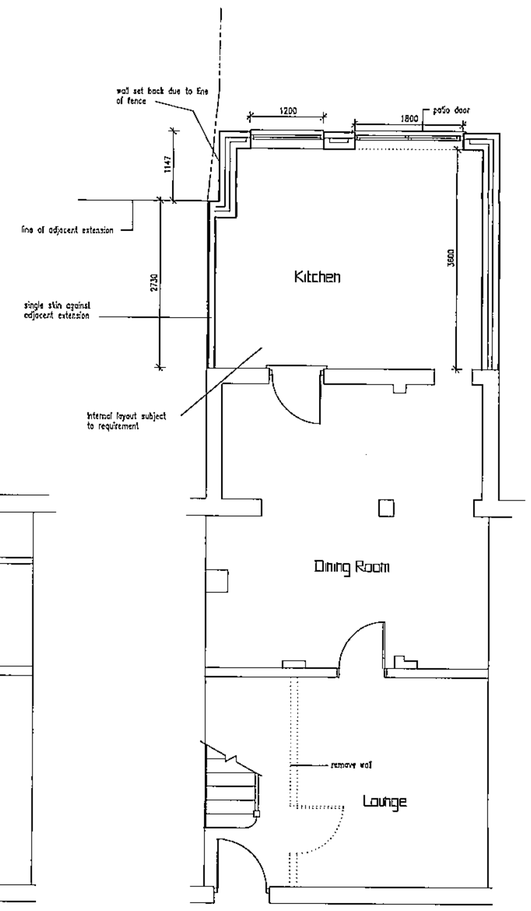


Proposed Ground

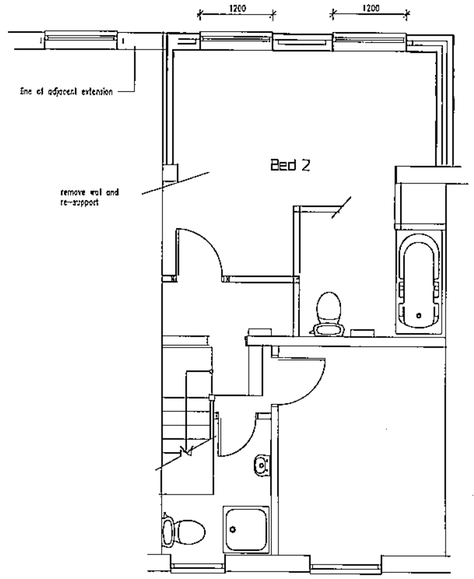


Proposed First


ADDITIONAL INFORMATION
7117/01

| REVISIONS | | |
|---|---|---|
| Rev. | Description | Date |
| A | Elevation revision | 22/8/2002 |


JOB TITLE
Mr & Mrs Fred Dowling
198 London Road
Wokingham

TITLE
Rear Extension


| SCALE | DATE | DRAWING No. |
|---|---|---|
| 1:50 1:100 | May 2002 | Dow:01 A |

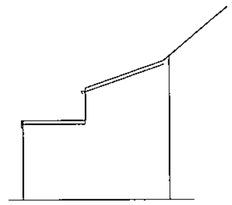


Side

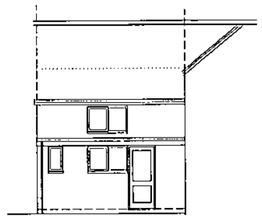


Rear

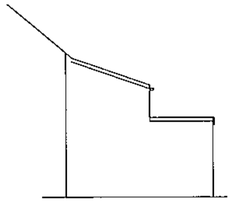


Side

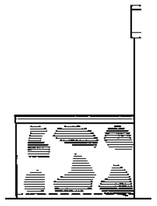

Proposed Side

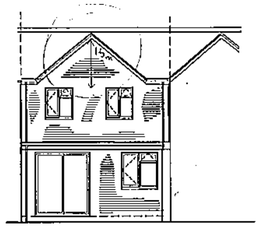


Proposed Rear

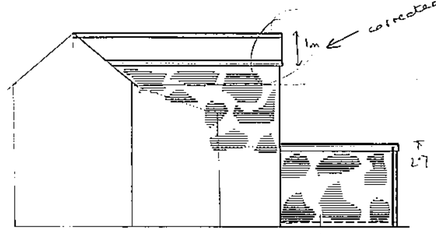



Proposed Side


Block Plan
1:500

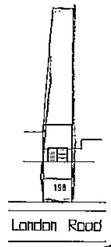


SUPERSEDED

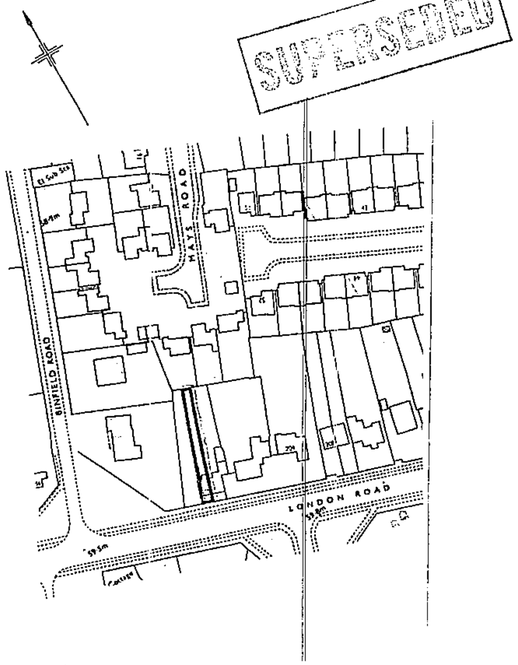


Location Plan 1:1250

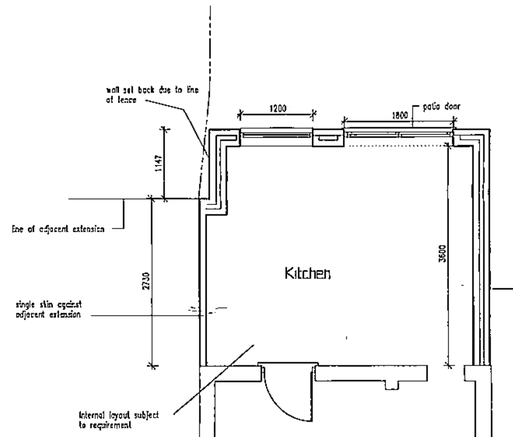









Ground

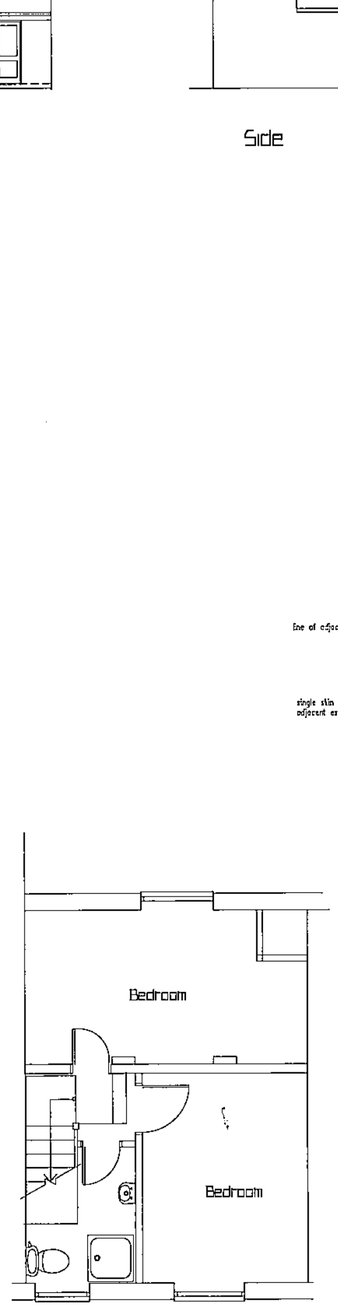


First

Proposed Ground

Proposed First

| REVISIONS | | |
|---|---|---|
| Rev. | Description | Date |
| | | |

JOB TITLE
Mr & Mrs Fred Dowling
198 London Road
Wokingham

TITLE
Rear Extension

| SCALE | DATE | DRAWING No. |
|---|---|---|
| 1:50 1:100 | May 2002 | Dow:01 |

15.JUL.2002 17:17