




EAST ELEVATION.

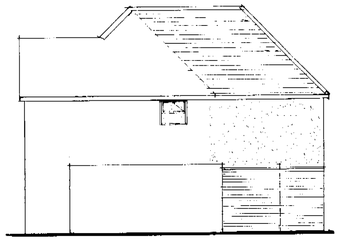


SOUTH ELEVATION

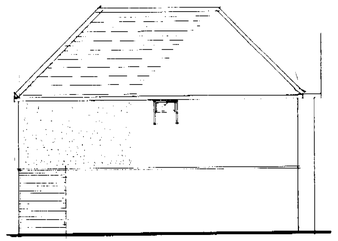


NORTH ELEVATION.

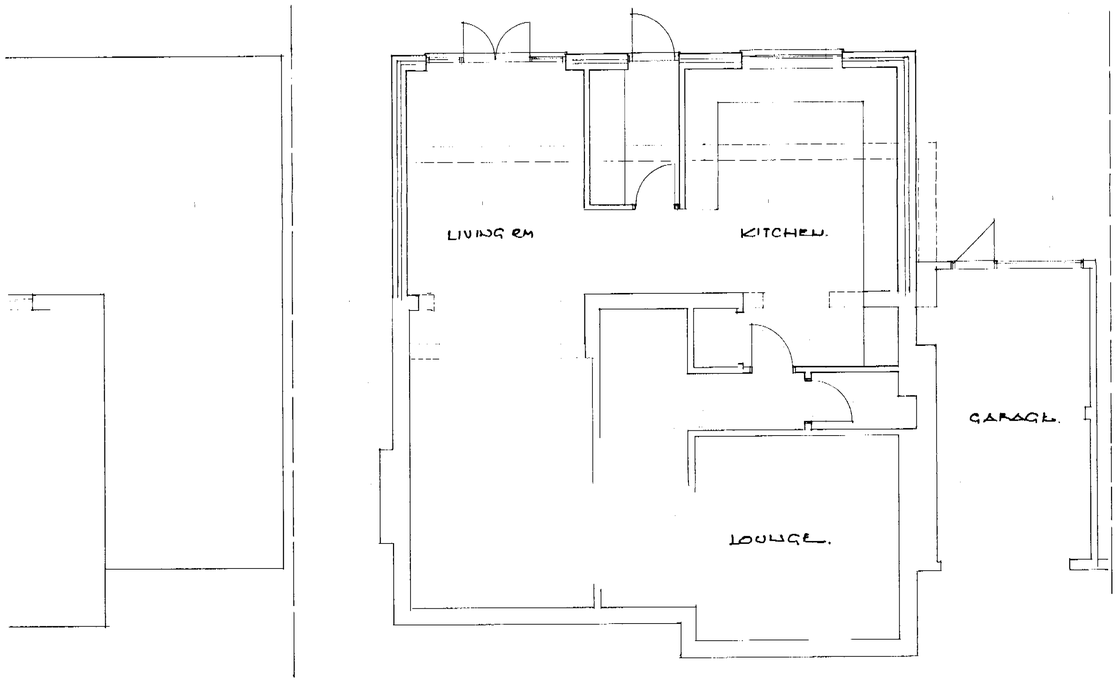


GROUND FLOOR.

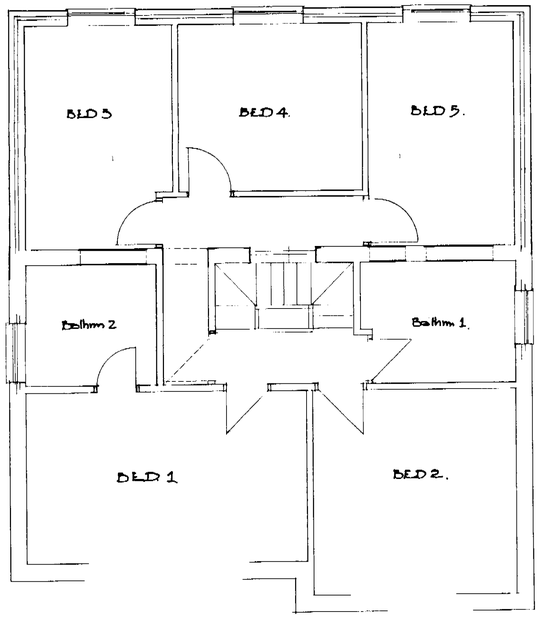

1st FLOOR.

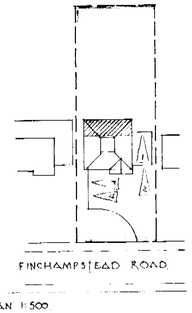

BLOCK PLAN 1:500

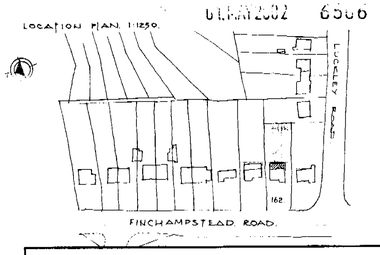

DERAM2002 6506

DEREK CANN RIBA · CHARTERED ARCHITECT
13MANOR ROAD WOKINGHAM RG41 4AH tel 0118 9786895

job title
162 Finchampstead. Road.
Wokingham. RG41 2NX.

client
Mr+Mrs Owens

scale: 1:100. 1:50.

date: APRIL 02.


Drawing Title
Proposed Extension

Job no: 209


Drg no: 02




REAR ELEVATION.

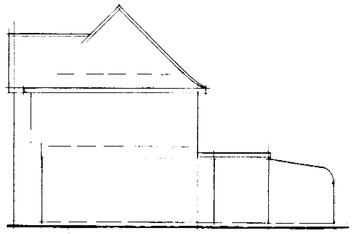



SIDE ELEVATION.

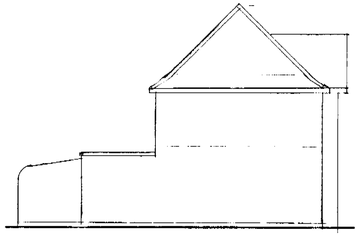

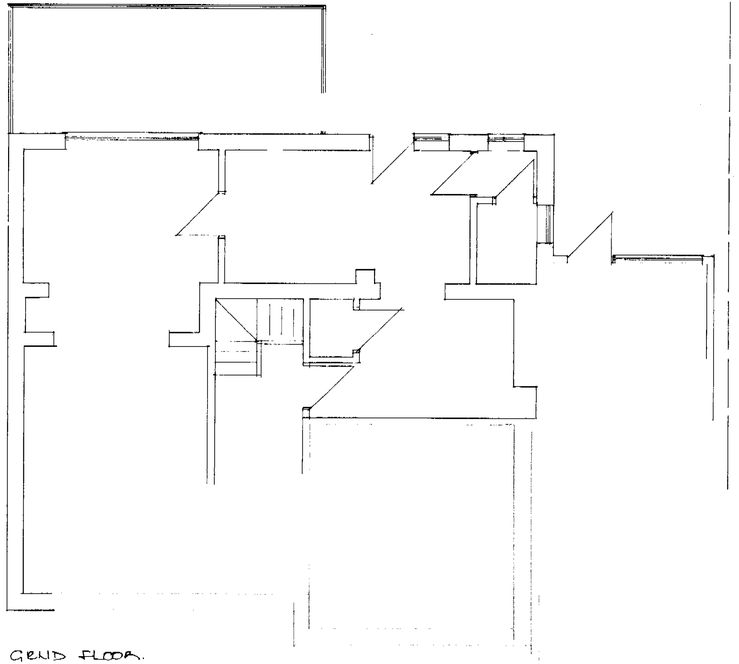

GRND FLOOR.

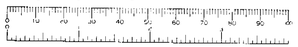

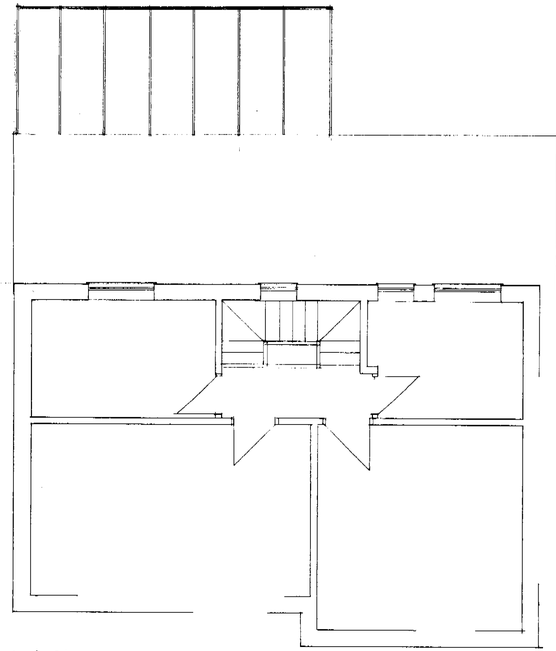


1 st FLOOR.


SURVEY
162. FINCHAMPSTEAD RD.
WOKINGHAM.

Scale 1:100. 1:50.


209/01

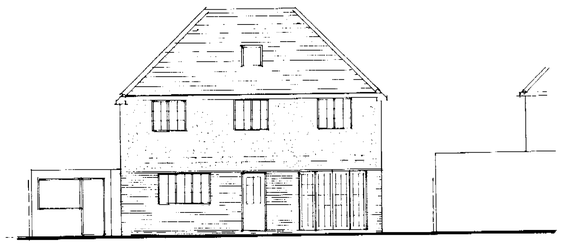


EAST ELEVATION.

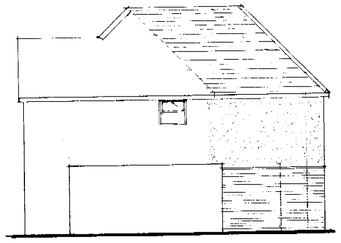


SOUTH ELEVATION

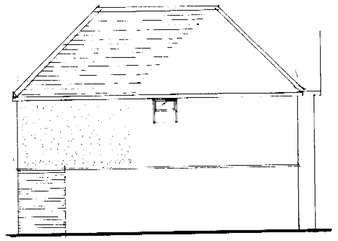


NORTH ELEVATION.

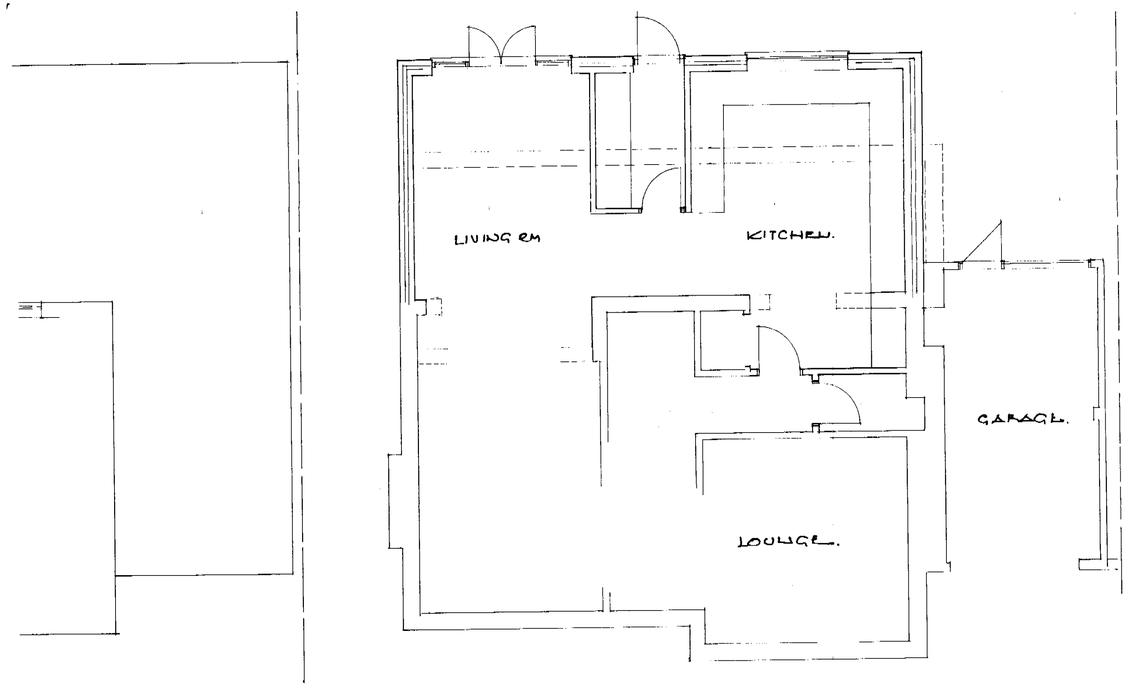


GROUND FLOOR.

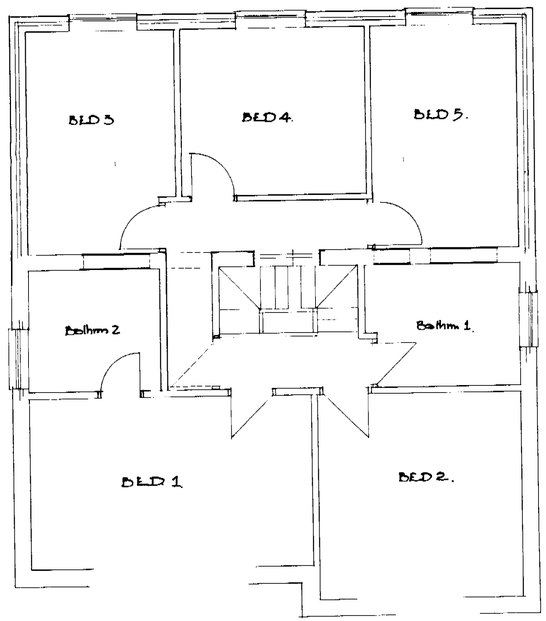

1ST FLOOR.

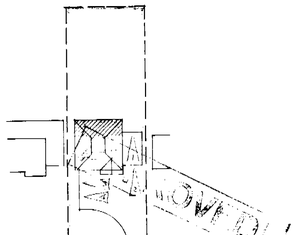

BLOCK PLAN 1:500

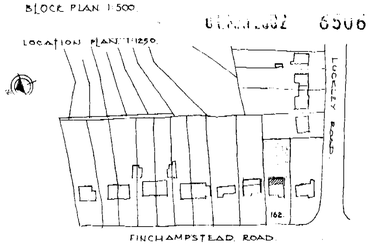

DEREK CANN RIBA — CHARTERED ARCHITECT
13 MANOR ROAD WOKINGHAM RG41 4AH — tel 0118 9786895

Job title: 162 Finchampstead Road. Wokingham. RG41 2NX.

Client: Mr+Mrs Owens


Scale: 1:100 1:50

Date: APRIL 02


Drawing Title: Proposed Extension

Job no: 209


Drg no: 02

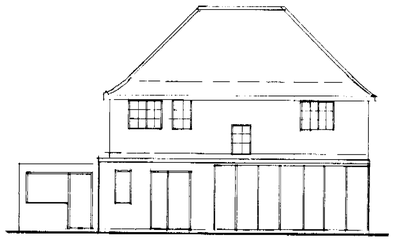


REAR ELEVATION.

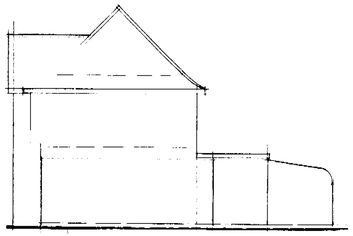


SIDE ELEVATION.

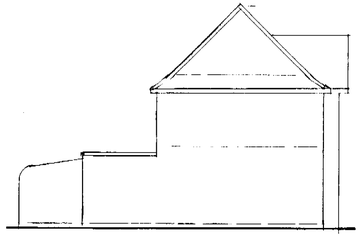

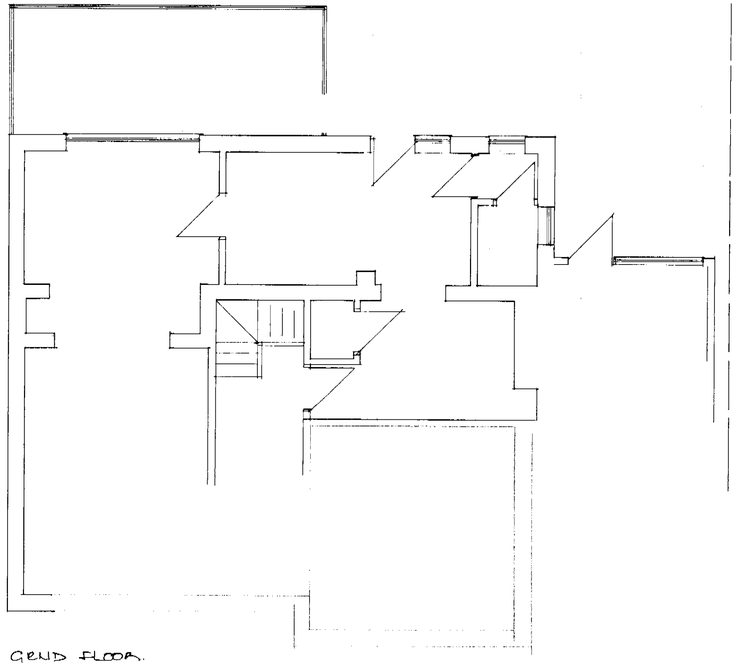

GRND FLOOR.

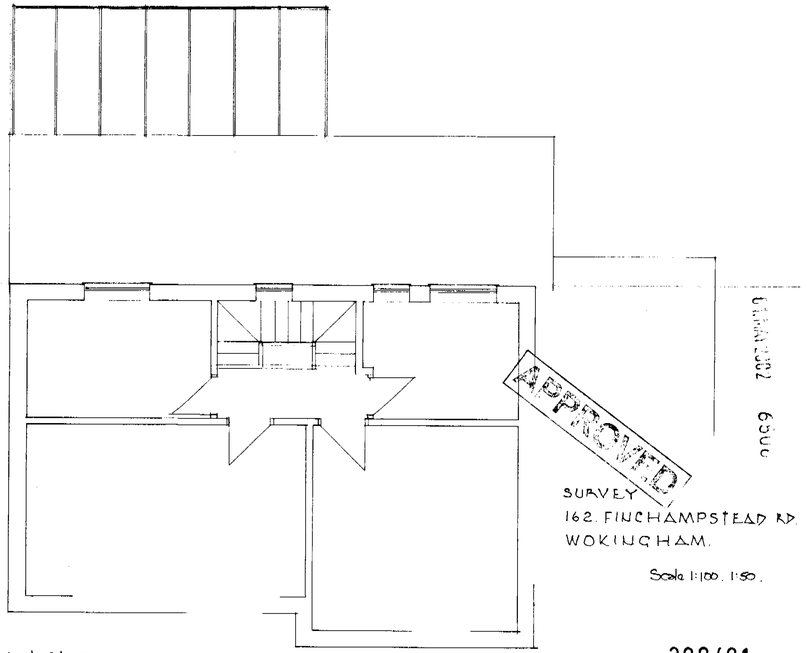

1st FLOOR.

APPROVED

SURVEY
162. FINCHAMPSTEAD RD.
WOKINGHAM.

Scale 1:100. 1:50.

209/01