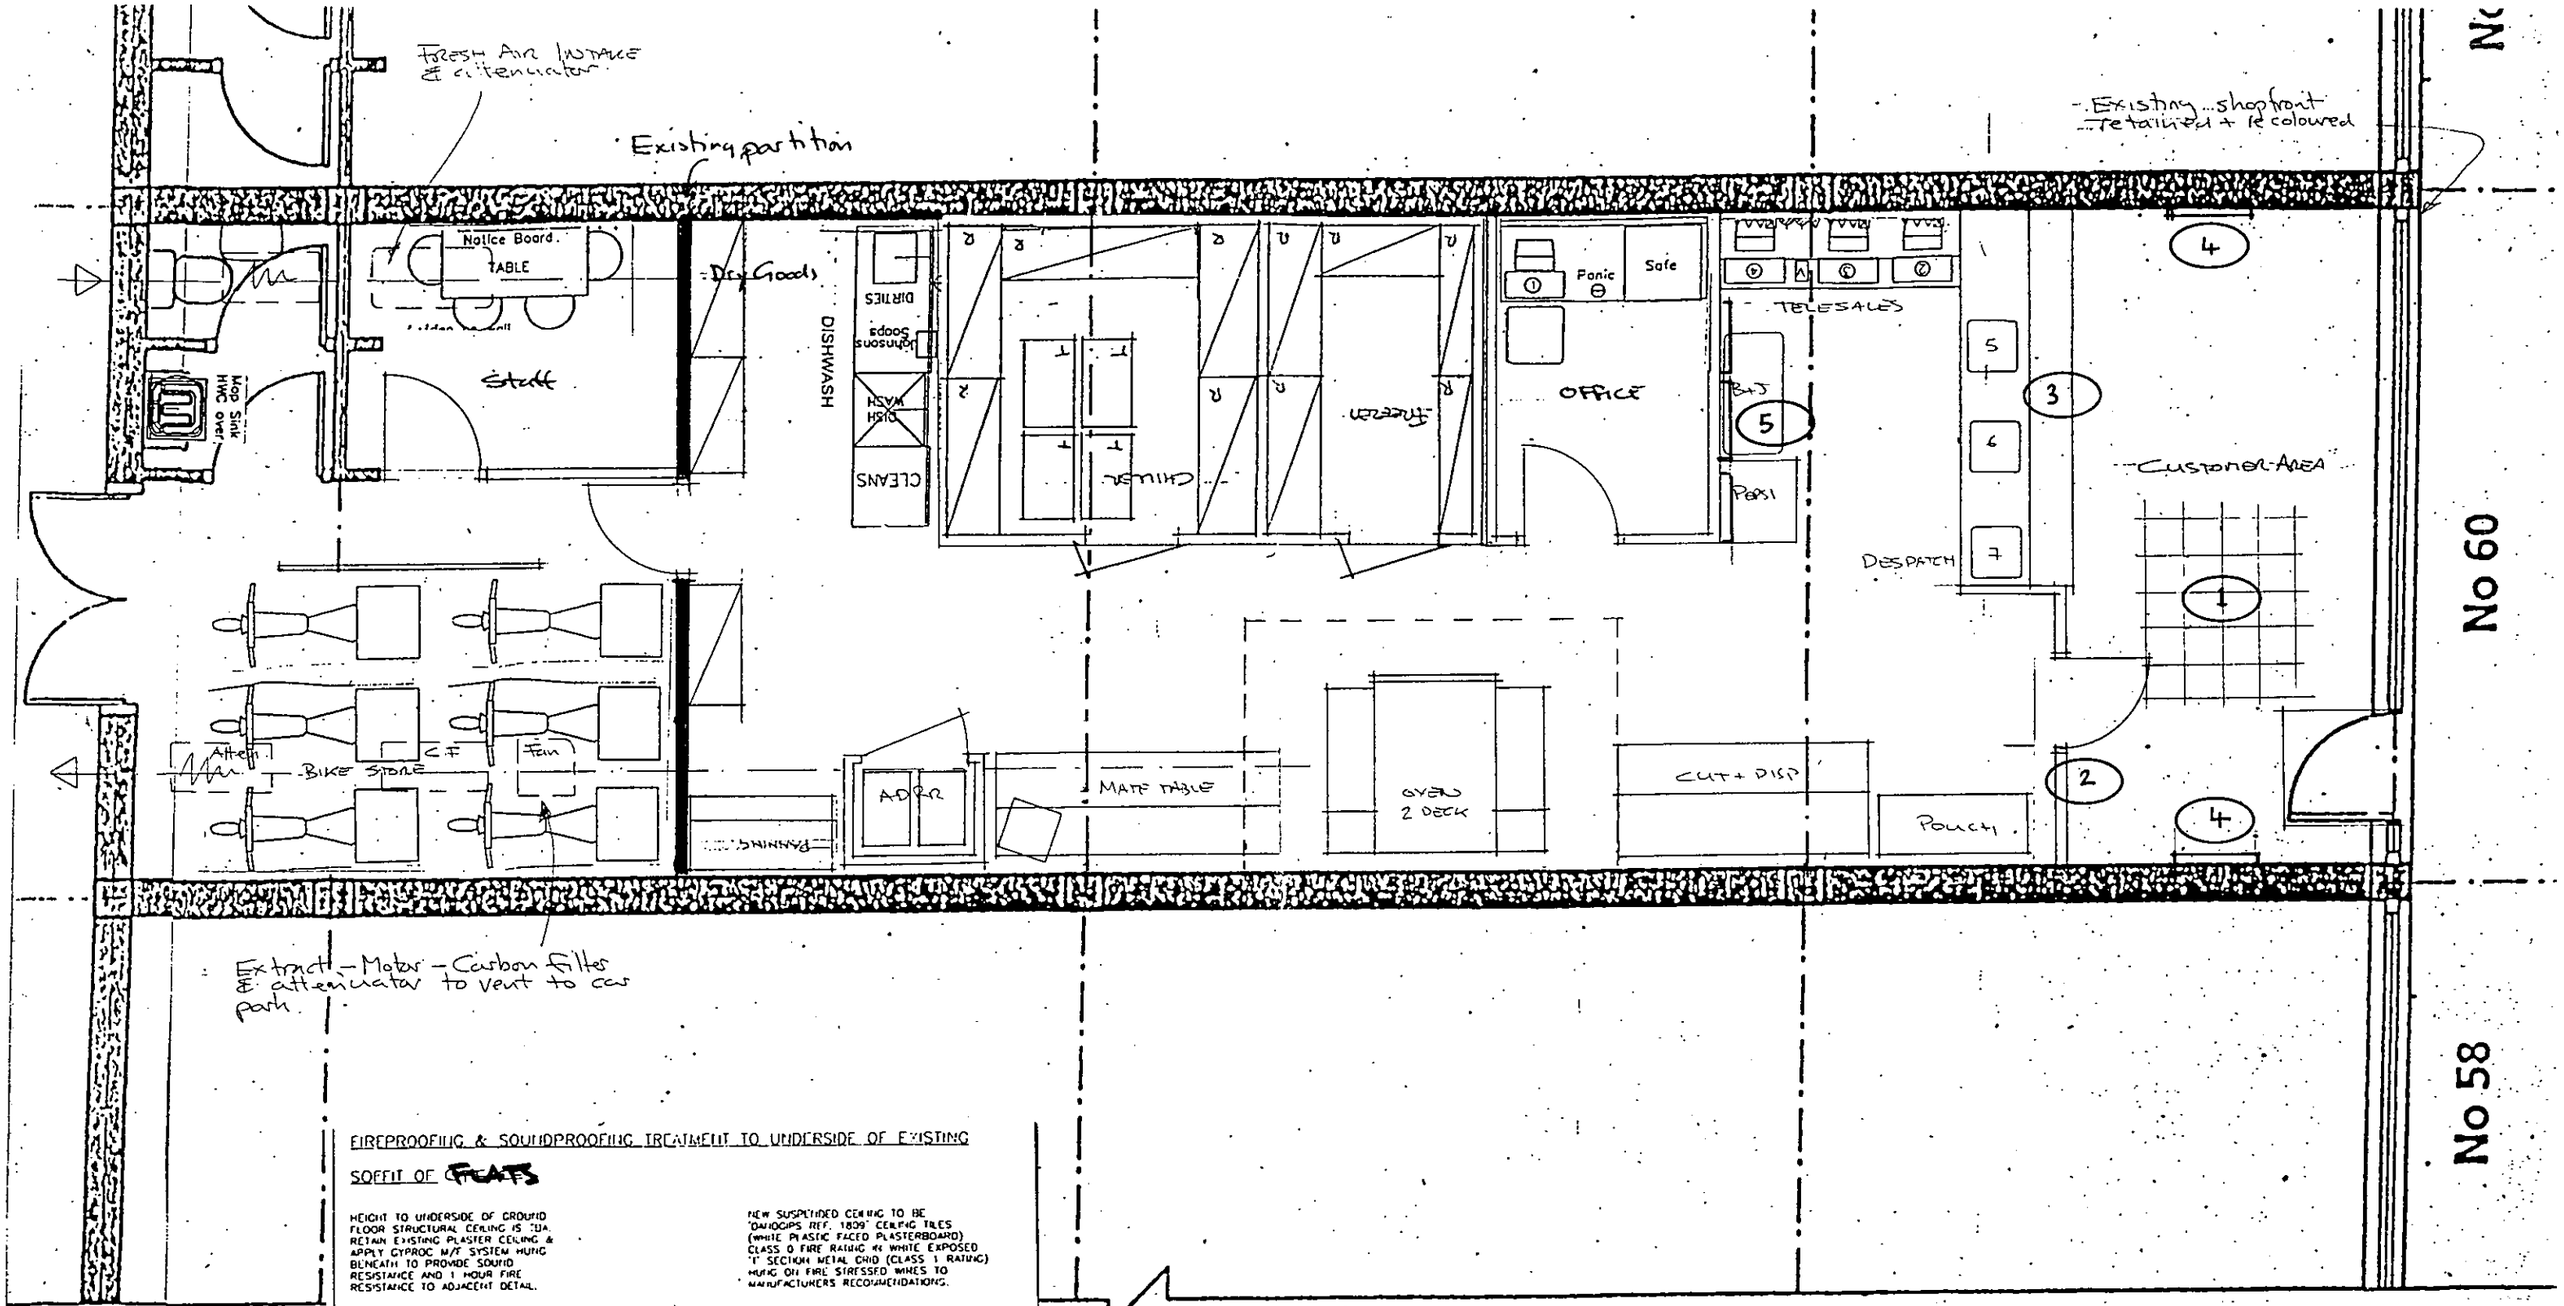


FIREPROOFING & SOUNDPROOFING TREATMENT TO UNDERSIDE OF EXISTING SOFFIT OF CEILS

HEIGHT TO UNDERSIDE OF GROUND FLOOR STRUCTURAL CEILING IS 2.0M. RETAIN EXISTING PLASTER CEILING & APPLY GYPROC M/F SYSTEM HUNG BENEATH TO PROVIDE SOUND RESISTANCE AND 1 HOUR FIRE RESISTANCE TO ADJACENT DETAIL.

NEW SUSPENDED CEILING TO BE 'DANOGIPS REF. 1809' CERTAC TILES (WHITE PLASTIC FACED PLASTERBOARD) CLASS 0 FIRE RATING IN WHITE EXPOSED 'T' SECTION METAL GRID (CLASS 1 RATING) HUNG ON FIRE STRESSED WIRES TO MANUFACTURERS RECOMMENDATIONS.

FLAT OVER

EXISTING TIMBER FIRST FLOOR & CEILING BETWEEN SHOP AND FLAT OVER

RETAIN EXISTING PLASTER CEILING

APPLY GYPROC M/F SYSTEM HUNG BENEATH TO GIVE A 50MM CAVITY. 80MM GYPCLAS 1000 IN CAVITY. 2 LAYERS OF 12.5MM FIRELINE BOARD TO SOFFIT TO ACHIEVE 1 HOUR FIRE RESISTANCE.

600 x 600 GRID SUSPENDED CEILING 'DANOGIPS REF. 1809' CEILING TILES - CLASS 0 FINISH

SHOP

SOUND RESISTANCE

60 dB AIRBORNE
60 dB IMPACT
(EXCLUDES LOW LEVEL SUSPENDED CEILING)

SOUNDPROOFING & FIREPROOFING

SUSPENDED CEILING

FIXING OF SUSPENDED CEILING NOT TO AFFECT FIRE RESISTANCE OF EXISTING HIGH LEVEL CEILING. ALL FIXINGS TO BE NON COMBUSTIBLE.

PLANNING SERVICES HP
03 MAY
COPIES

7923

PLANS TO MEET CONDITIONS

PLANNING SERVICES
03
COPIES

Allen + associates

Chandos House
Back Street
Wendover
Bucks HP22 6EB
Tel: 01296 625225
Fax: 01296 625344
E Mail:


Client: PIZZA HUT FRANCHISE

Job Title: 60 PEACH ST, WOKINGHAM.

Drawing Title: PROPOSED PLAN

Date: 8/5/3 | Scale: 1/50

Job no | Drawing No: SK -01 | Rev.

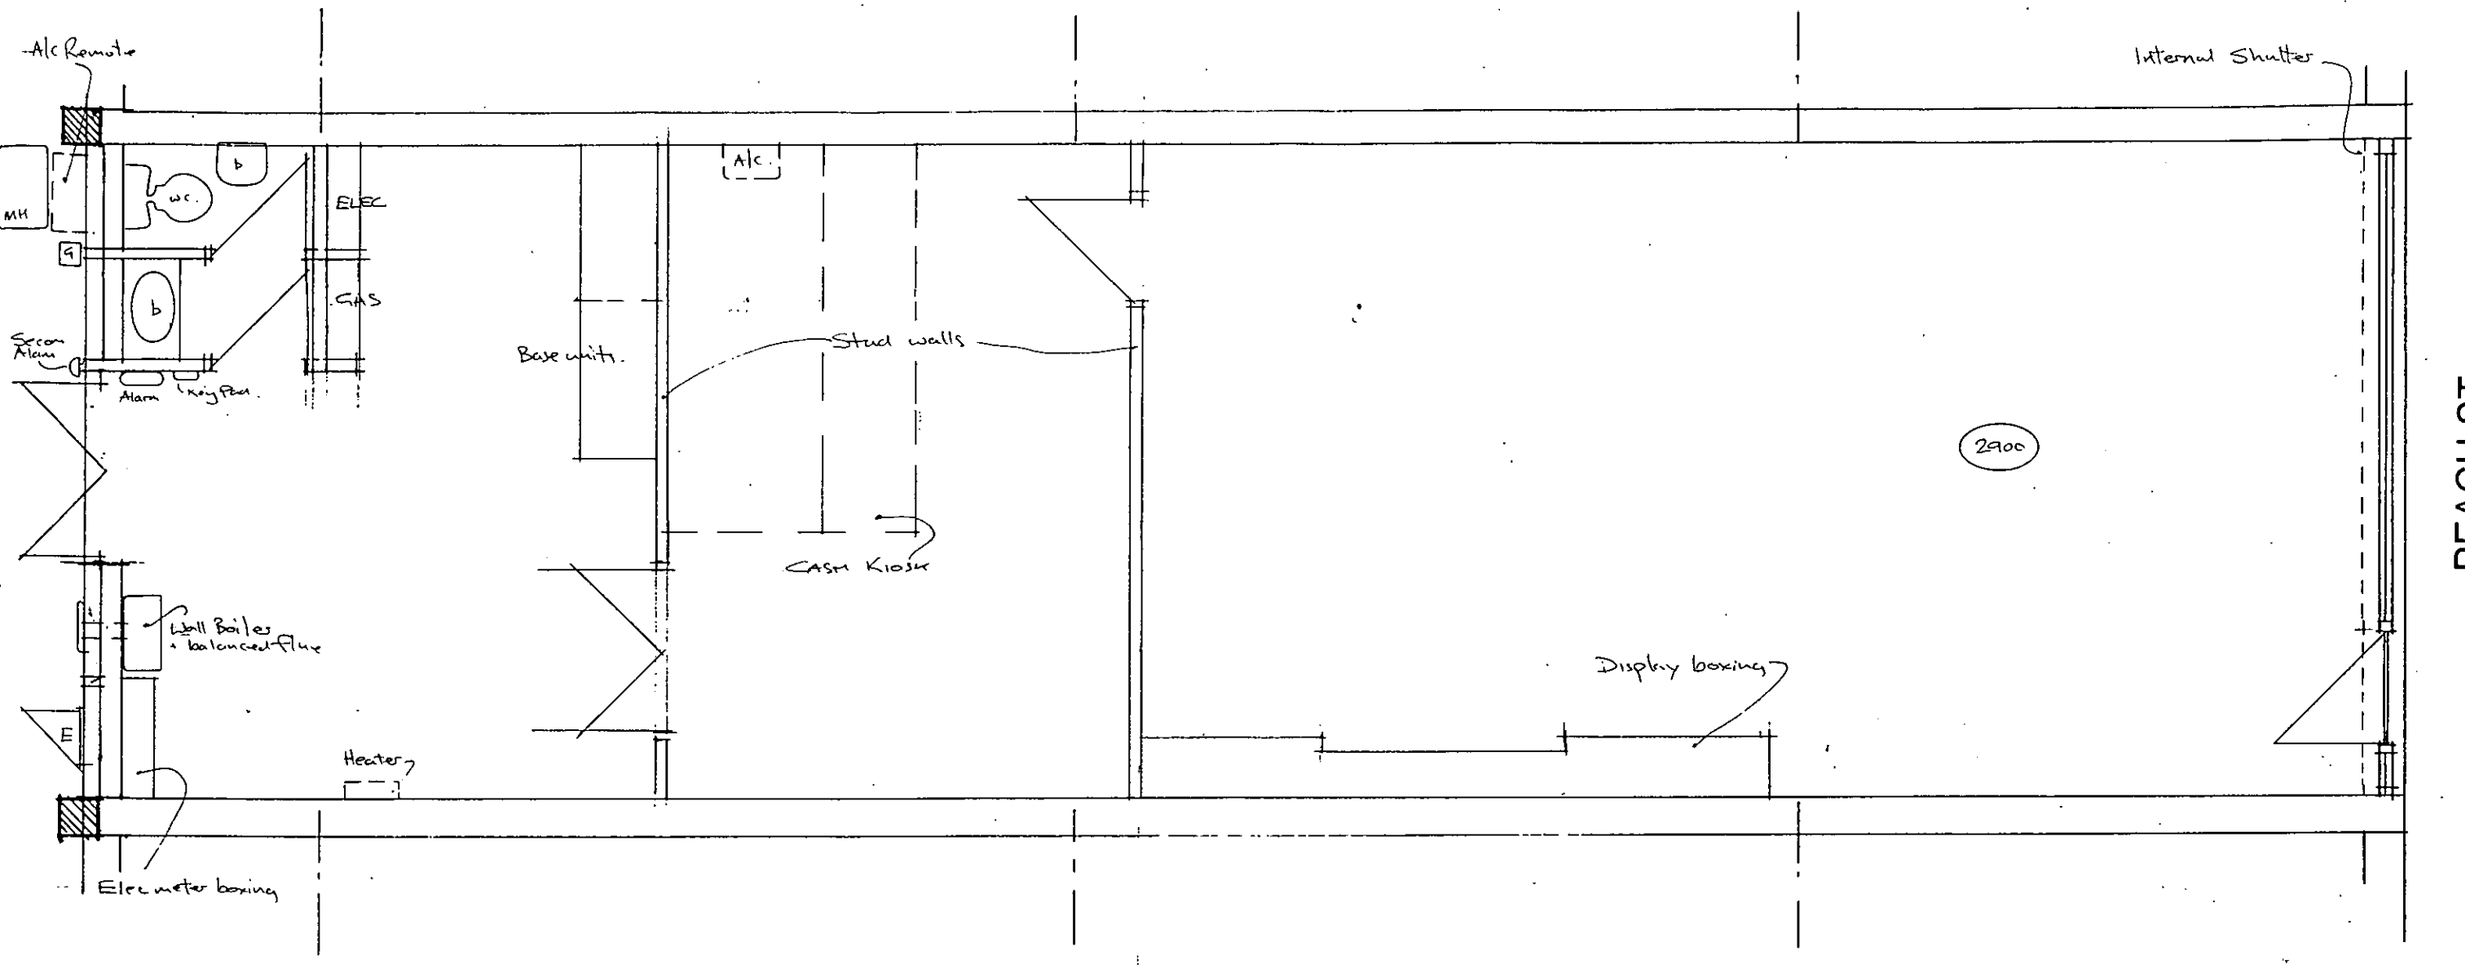

PLANS TO MEET CONDITIONS

7923

PLANNING SERVICES DEPT
POL
DC
ALP
CS
03
CORRESPD

Allen + associates

Chandos House
19 Back Street
Wendover
Bucks HP22 6EB
Tel. 01296 625 295
Fax 01296 625 984


Client: PIZZA HUT FRANCHISE – W AHMED

Job Title: 60 PEACH STREET, WOKINGHAM — Date: 29/05/03 — Scale: 1/50

Drawing Title: EXISTING PLAN — Job No: 078 — DrNo.: E01 — Rev:

PLANS TO MEET CONDITIONS

7923/M

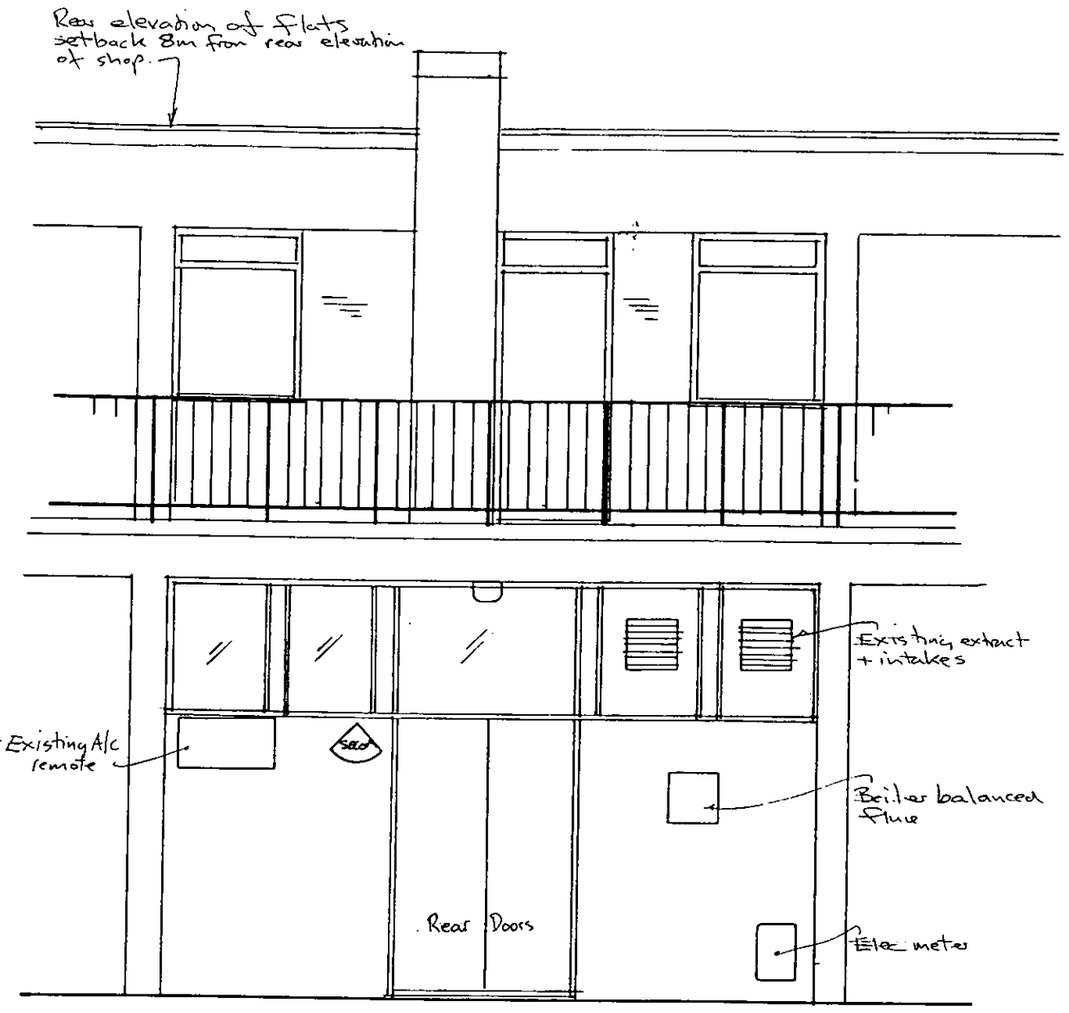

EXISTING REAR ELEVATION
PARKING AREA



PROPOSED REAR ELEVATION

PLANNING SERVICES
PCL MLS
CC SMF
03 JUN 2003


Allen + associates

Chandos House
19 Back Street
Wendover
Bucks HP22 6EB
Tel. 01296 625 295
Fax 01296 625 984

Client
PIZZA HUT FRANCHISE – W AHMED

Job Title
60 PEACH STREET, WOKINGHAM — Date 29/05/03 — Scale 1/50

Drawing Title
EXISTING & PROPOSED REAR ELEVATION — Job No 078 — DrNo. P03 — Rev

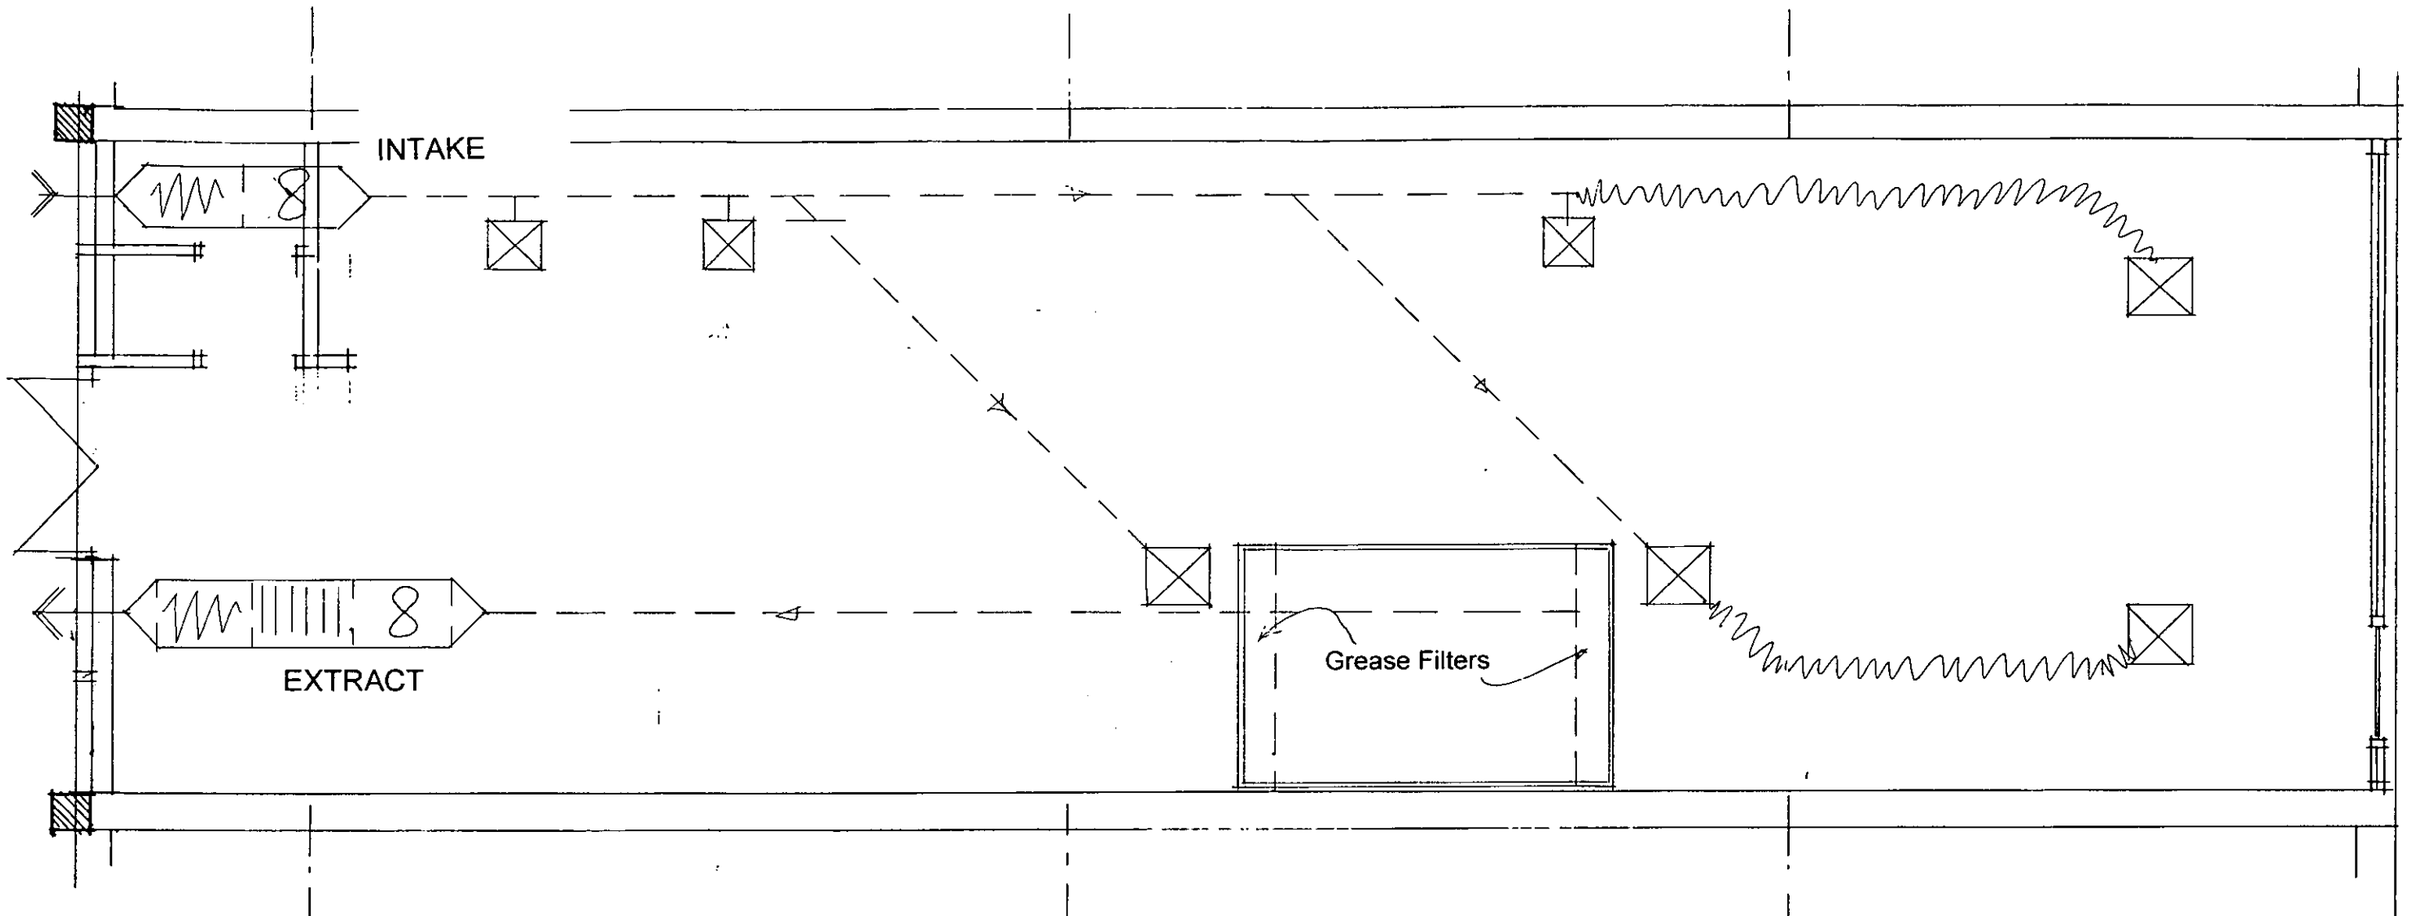

EXTRACT	INTAKE	
• Re use extg extract location with new weather louvre • Extract motor 3ph 1.3 m cube per sec, 450 pascals 71dba @ 3m • Mount fan on ceiling brackets and anti-vibration mountings • Fan is mounted under flat roof deck avoiding sound transference to flats towards front of unit. • Include bank of carbon maintainable filters to remove baking smell • Include final sound attenuator to not raise ambient noise at nearest residential window • Include washable filters in two banks to oven hood	• New external weather louvre to existing hl window • Fan 1.3 m cube sec 250 pascals 61dba @ 3m • In line 18kw air heater • Include final sound attenuator to not raise ambient noise at nearest residential window • Replaceable filters	

PLANS TO MEET CONDITIONS

1923 J

PLANNING SERVICES
PO
DC
APP
CS
03


Allen + associates

Chandos House
19 Back Street
Wendover
Bucks HP22 6EB
Tel. 01296 625 295
Fax 01296 625 984

Client
PIZZA HUT FRANCHISE – W AHMED

Job Title
60 PEACH STREET, WOKINGHAM Date 29/05/03 Scale 1/50

Drawing Title
PROPOSED MECHANICAL Job No 078 DrNo. P05 Rev

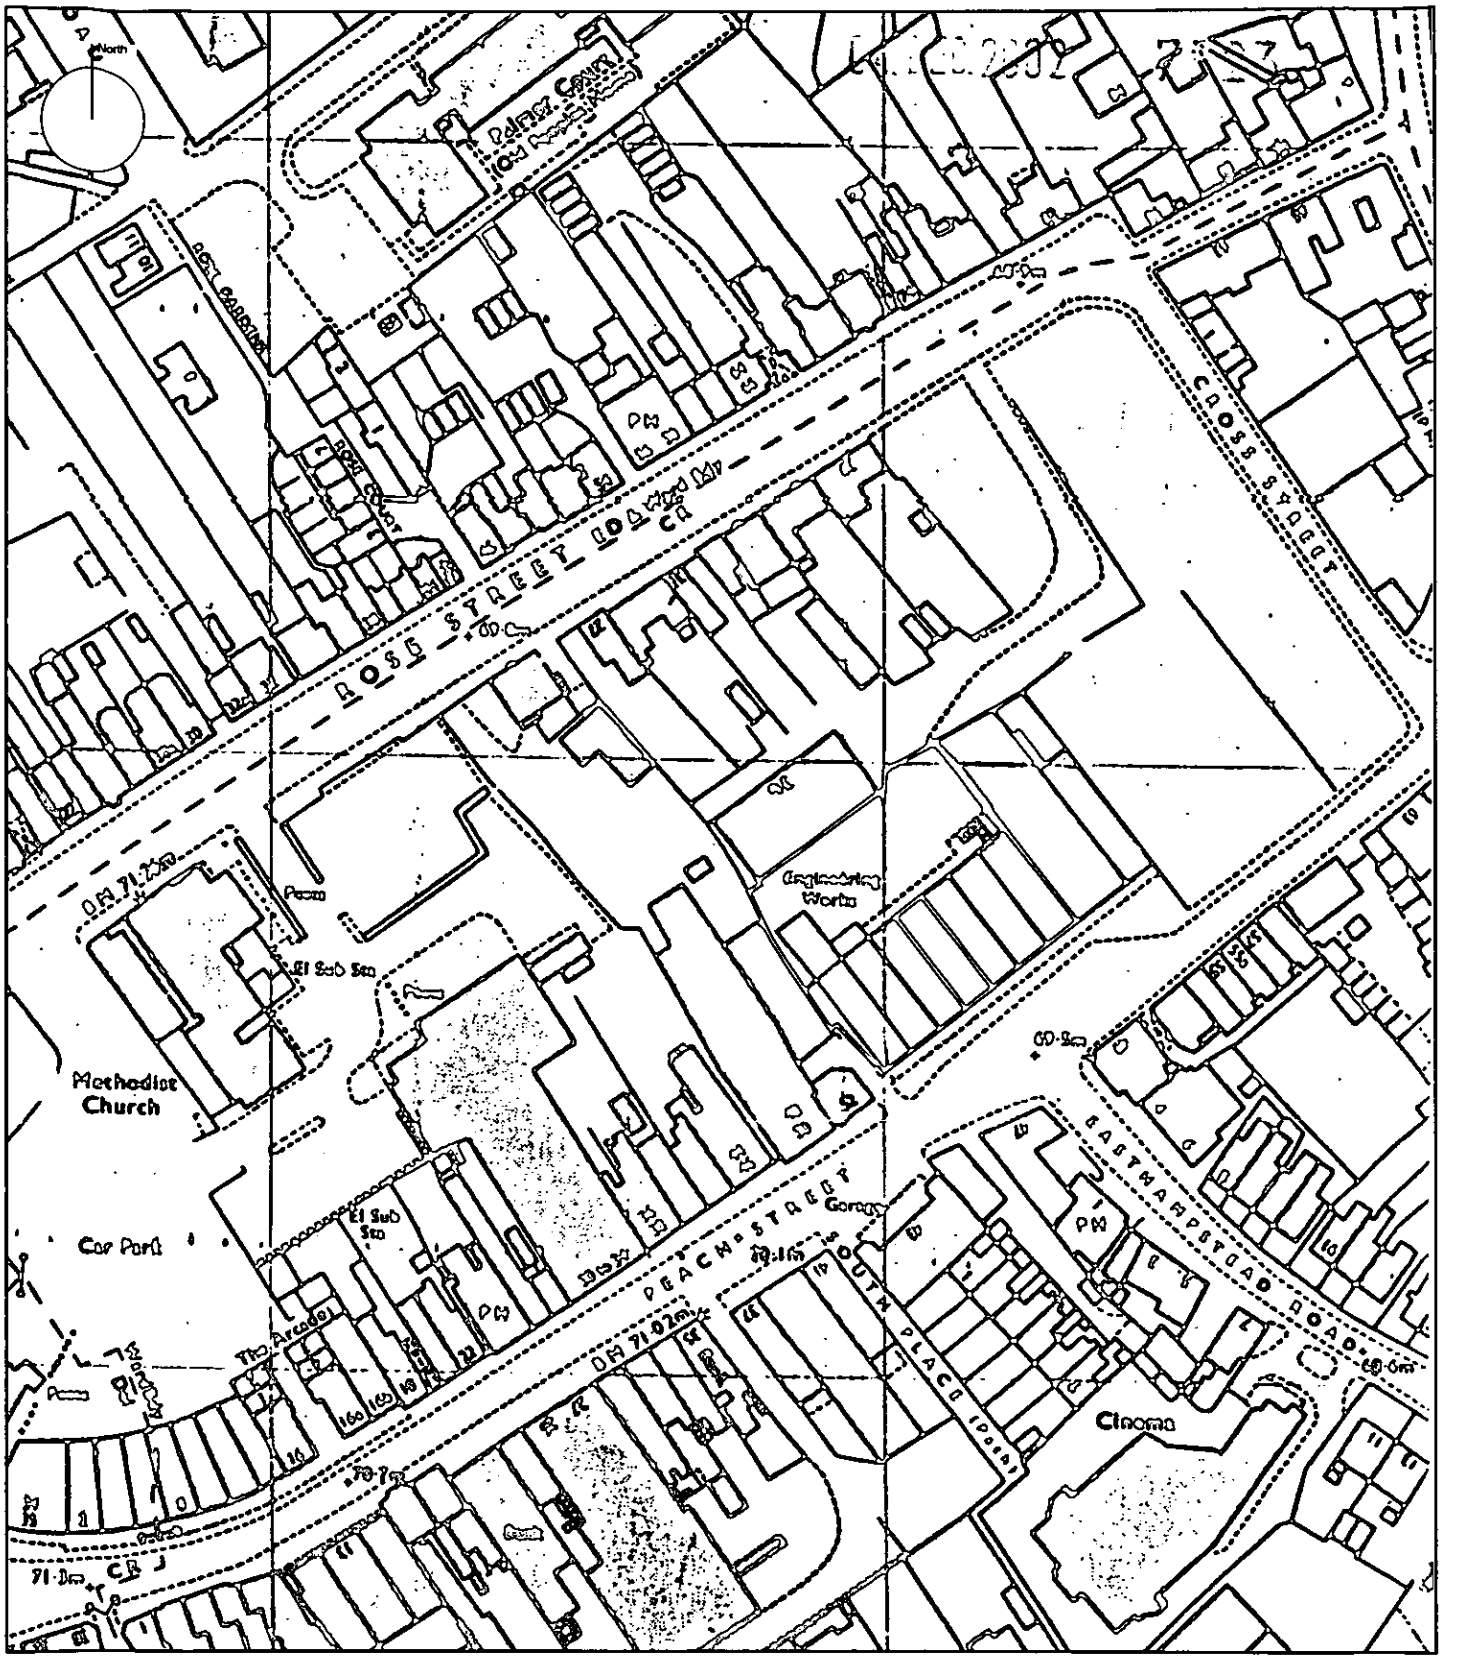

CLIENT

Molyneux Securities

DRAWING TITLE

Site Location Plan

PROJECT

Change of Use to A3
60 Peach Street,
Wokingham

APPROVED

PROJECT TEAM	DATE	SCALE
ALF	23/10/2002	1:1250


DRAWING NO.

JTA2086:01/1

RPS Planning, Transport and Environment

Based upon the Ordnance Survey 1:1250 map with the permission of The Controller of Her Majesty's Stationery Office
© Crown copyright. RPS Chapman Warren Fairwater House, 1 High Street, Wroughton Swindon, SN4 9JX. (AL 100018826)

04. DEC. 2002 7923

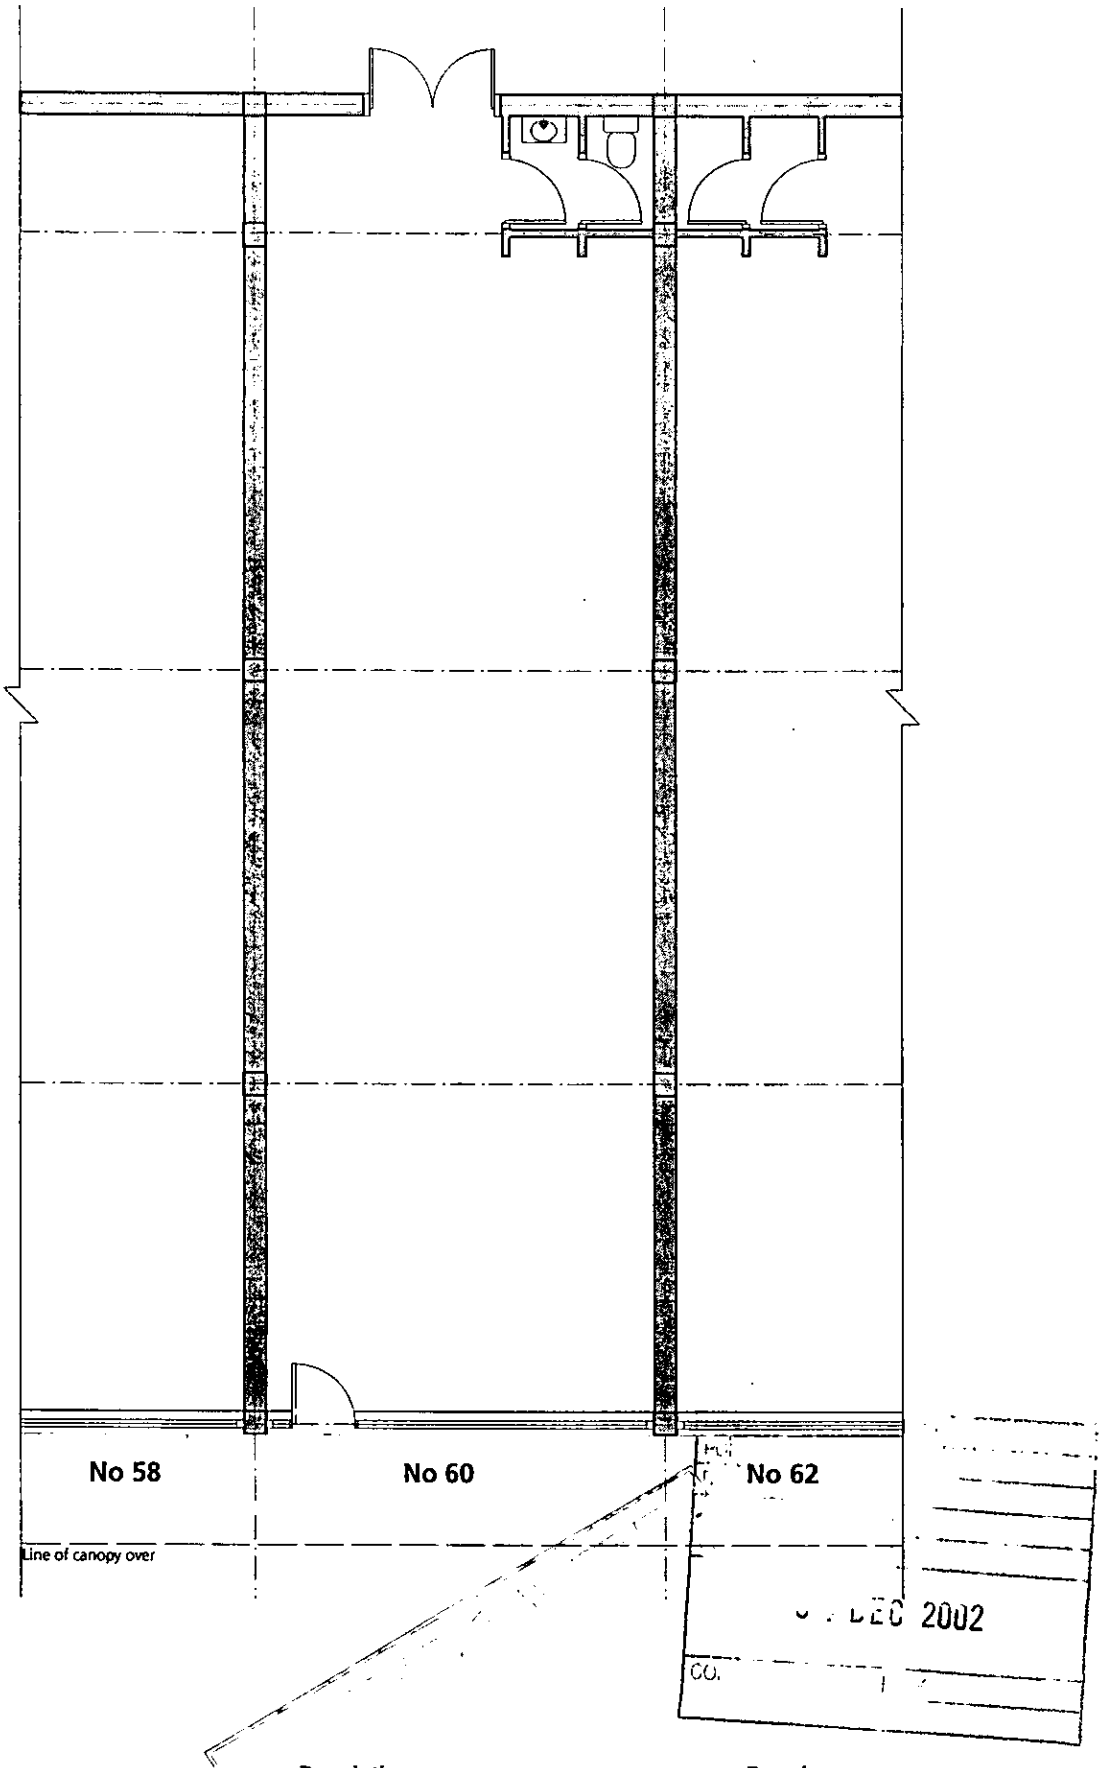

Client
MOLYNEUX SECURITIES (METROPOLITAN) Ltd.

Description
GROUND FLOOR PLAN

Drawing no
4158 01

Project
PEACH STREET
WOKINGHAM


Date
NOV 02

Scale
1:100

Do not scale, all dimensions to be checked on site, descrepancies to be notified to the architect

BRUGES TOZER ARCHITECTS
10 PRATT MEWS LONDON NW1 0AD TEL 020 7383 7007 FAX 020 7383 7004 btl@brugestozer.com

04.SC.2002 7923

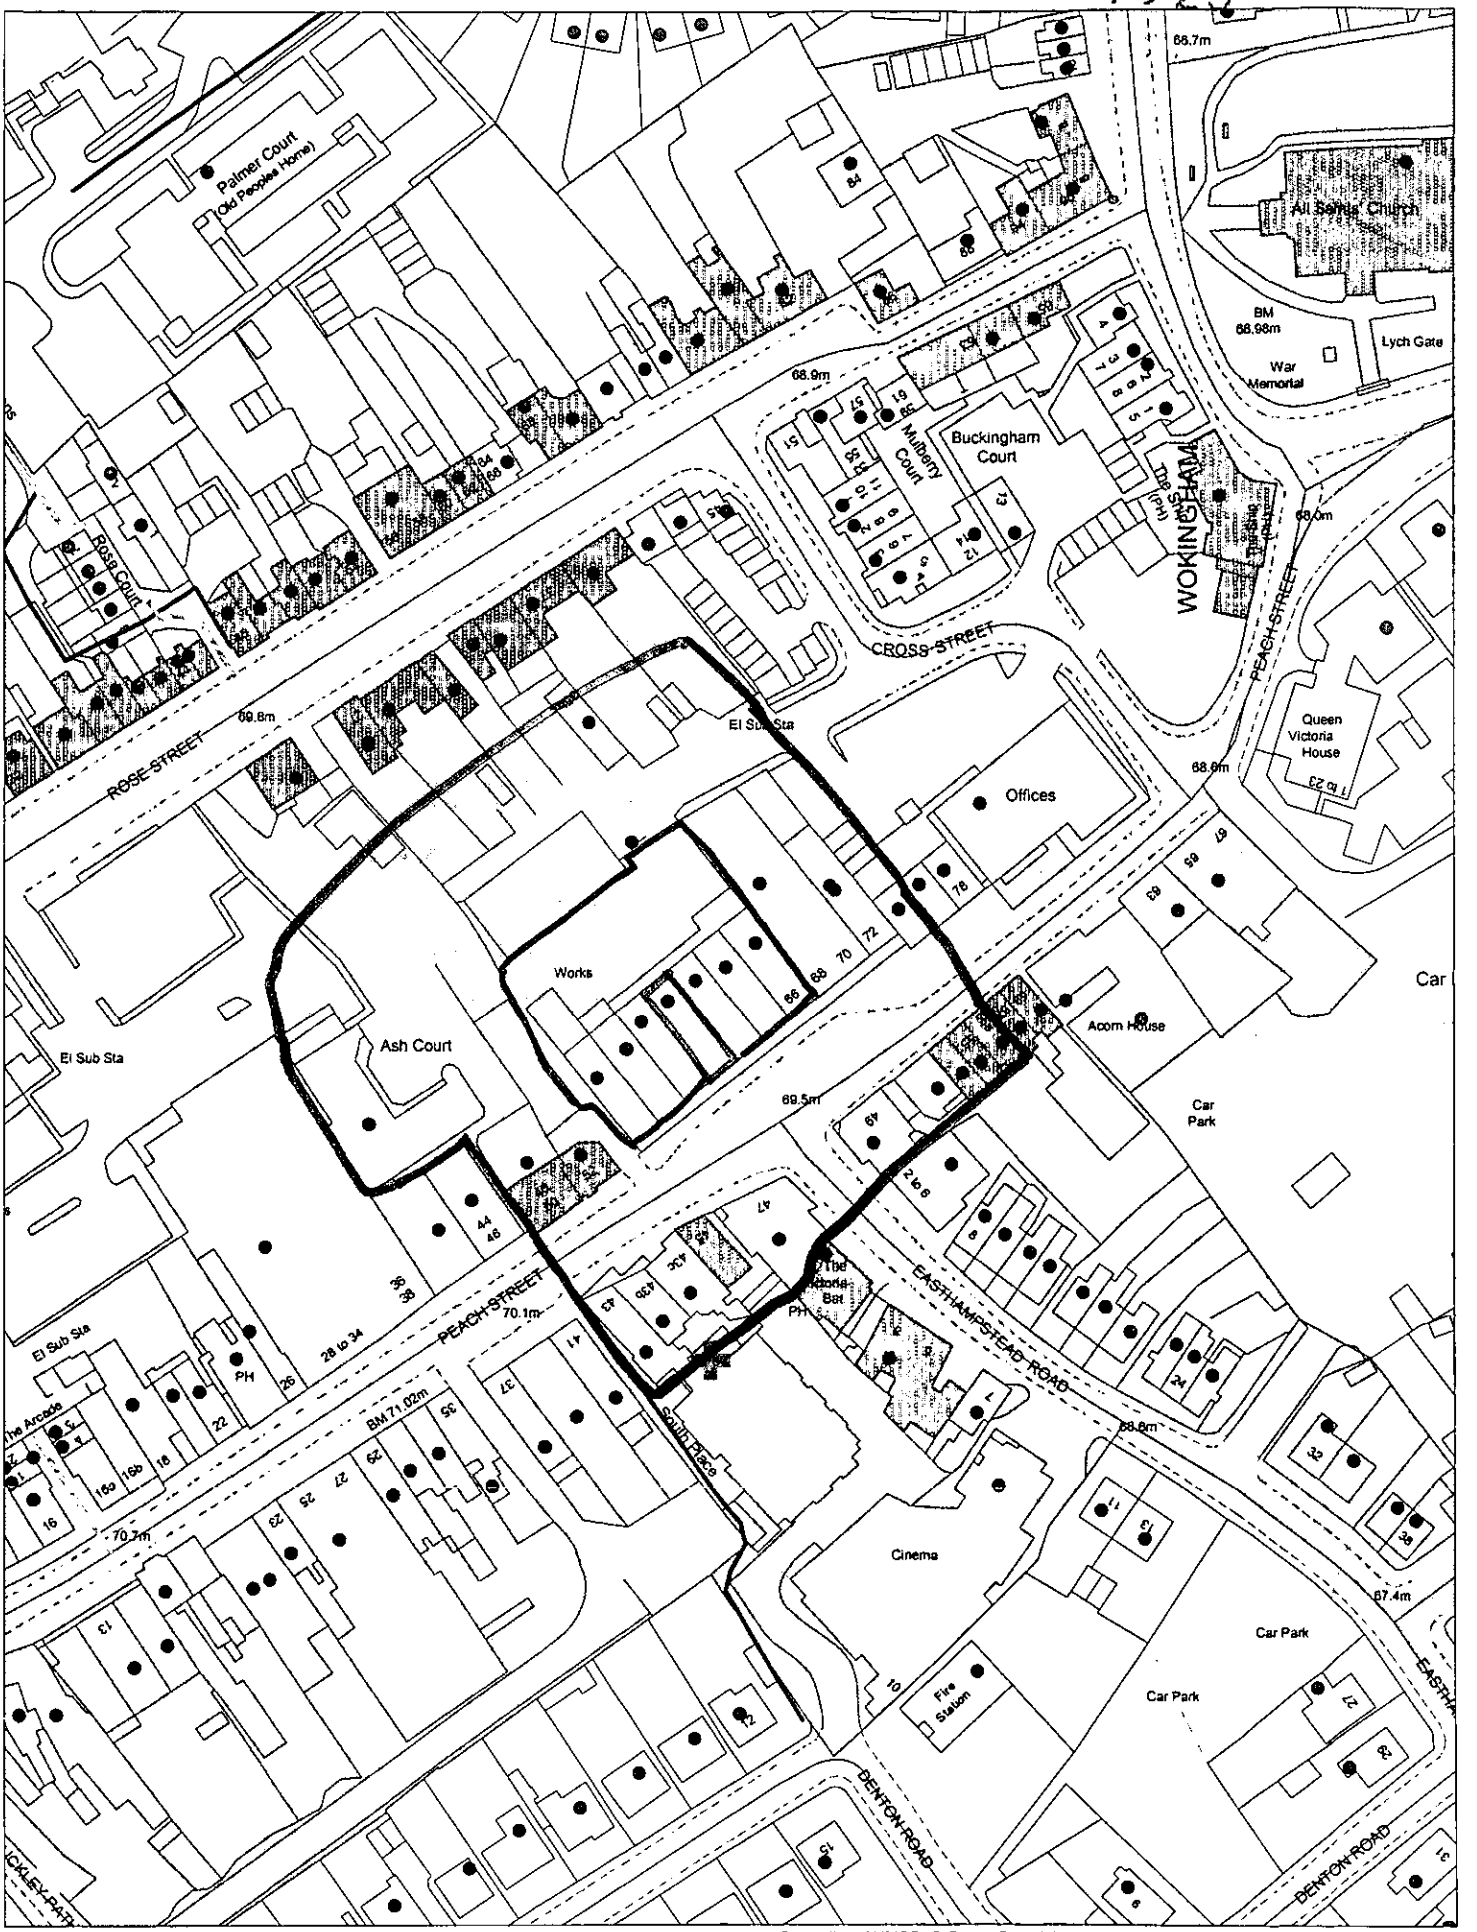

This map is based upon Ordnance Survey material with the permission of Ordnance Survey on behalf of the Controller of HMSO. © Crown Copyright.
Unauthorised reproduction infringes Crown Copyright and may lead to prosecution or civil proceedings.Wokingham District Council Licence LA086134

Development Control,Wokingham District Council.
7 November 2002

Scale: 1 : 1250

N
W E
S