
04.DEC.2002 7924

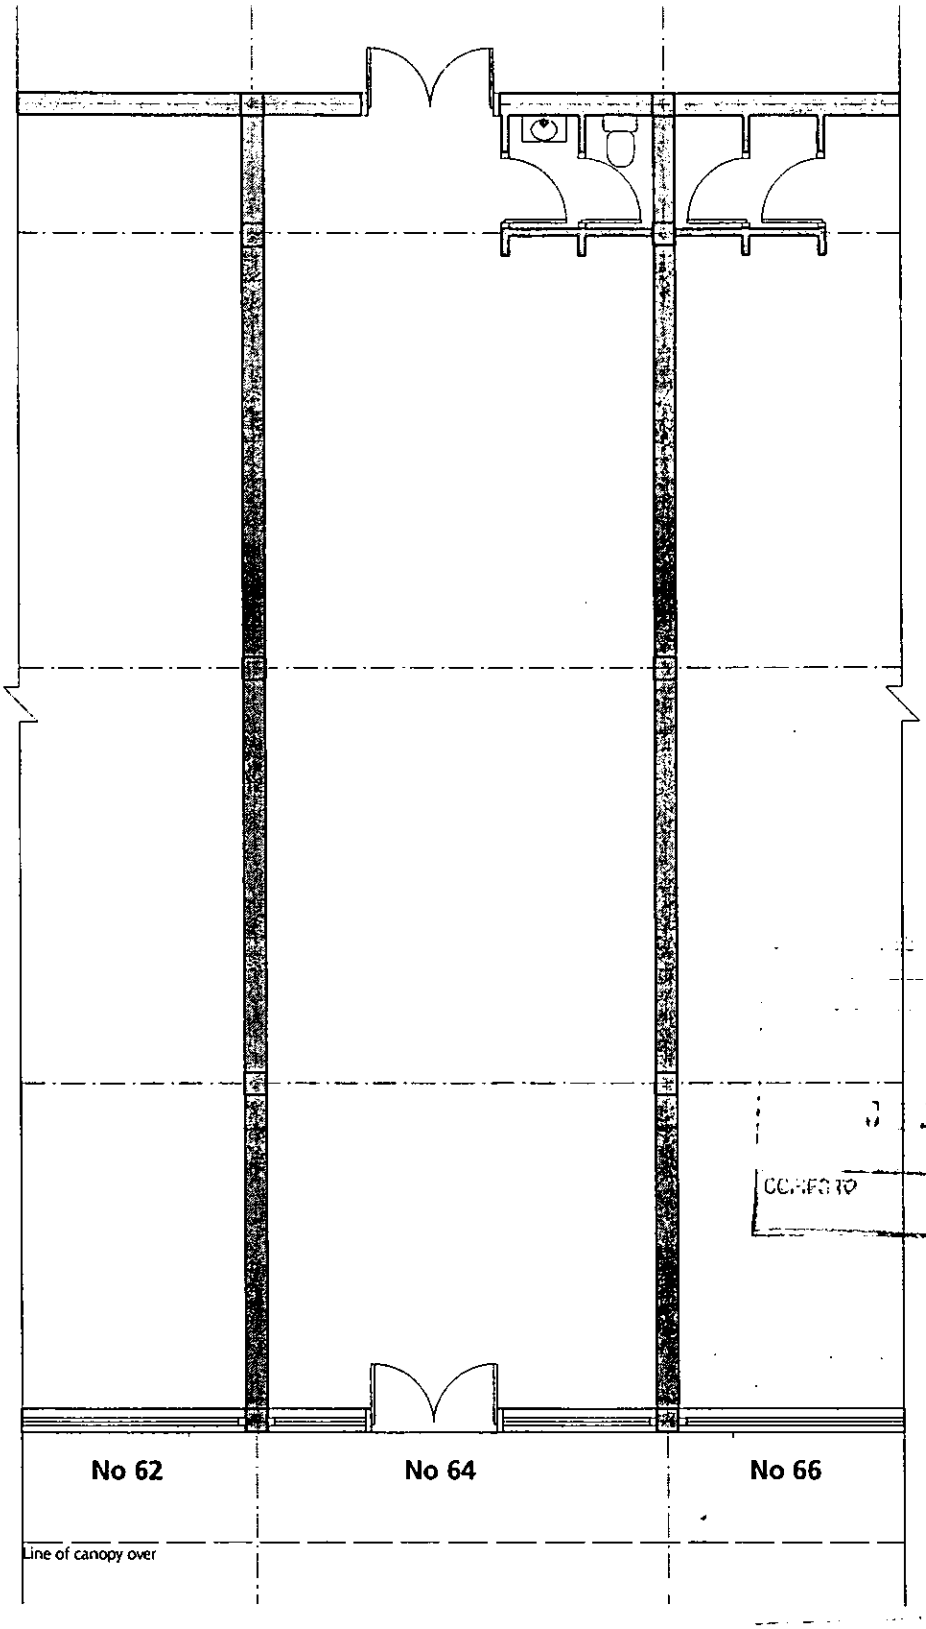

3 DEC 2002


COPIES TO

FILE

Client	Description	Drawing no
MOLYNEUX SECURITIES (METROPOLITAN) Ltd.	GROUND FLOOR PLAN	4158 02
Project	**Date**	**Scale**
PEACH STREET WOKINGHAM	NOV 02	1:100

Do not scale, all dimensions to be checked on site, descrepancies to be notified to the architect

BRUGES TOZER ARCHITECTS
10 PRATT MEWS LONDON NW1 0AD TEL 020 7383 7007 FAX 020 7383 7004 bt@brugestozer.com

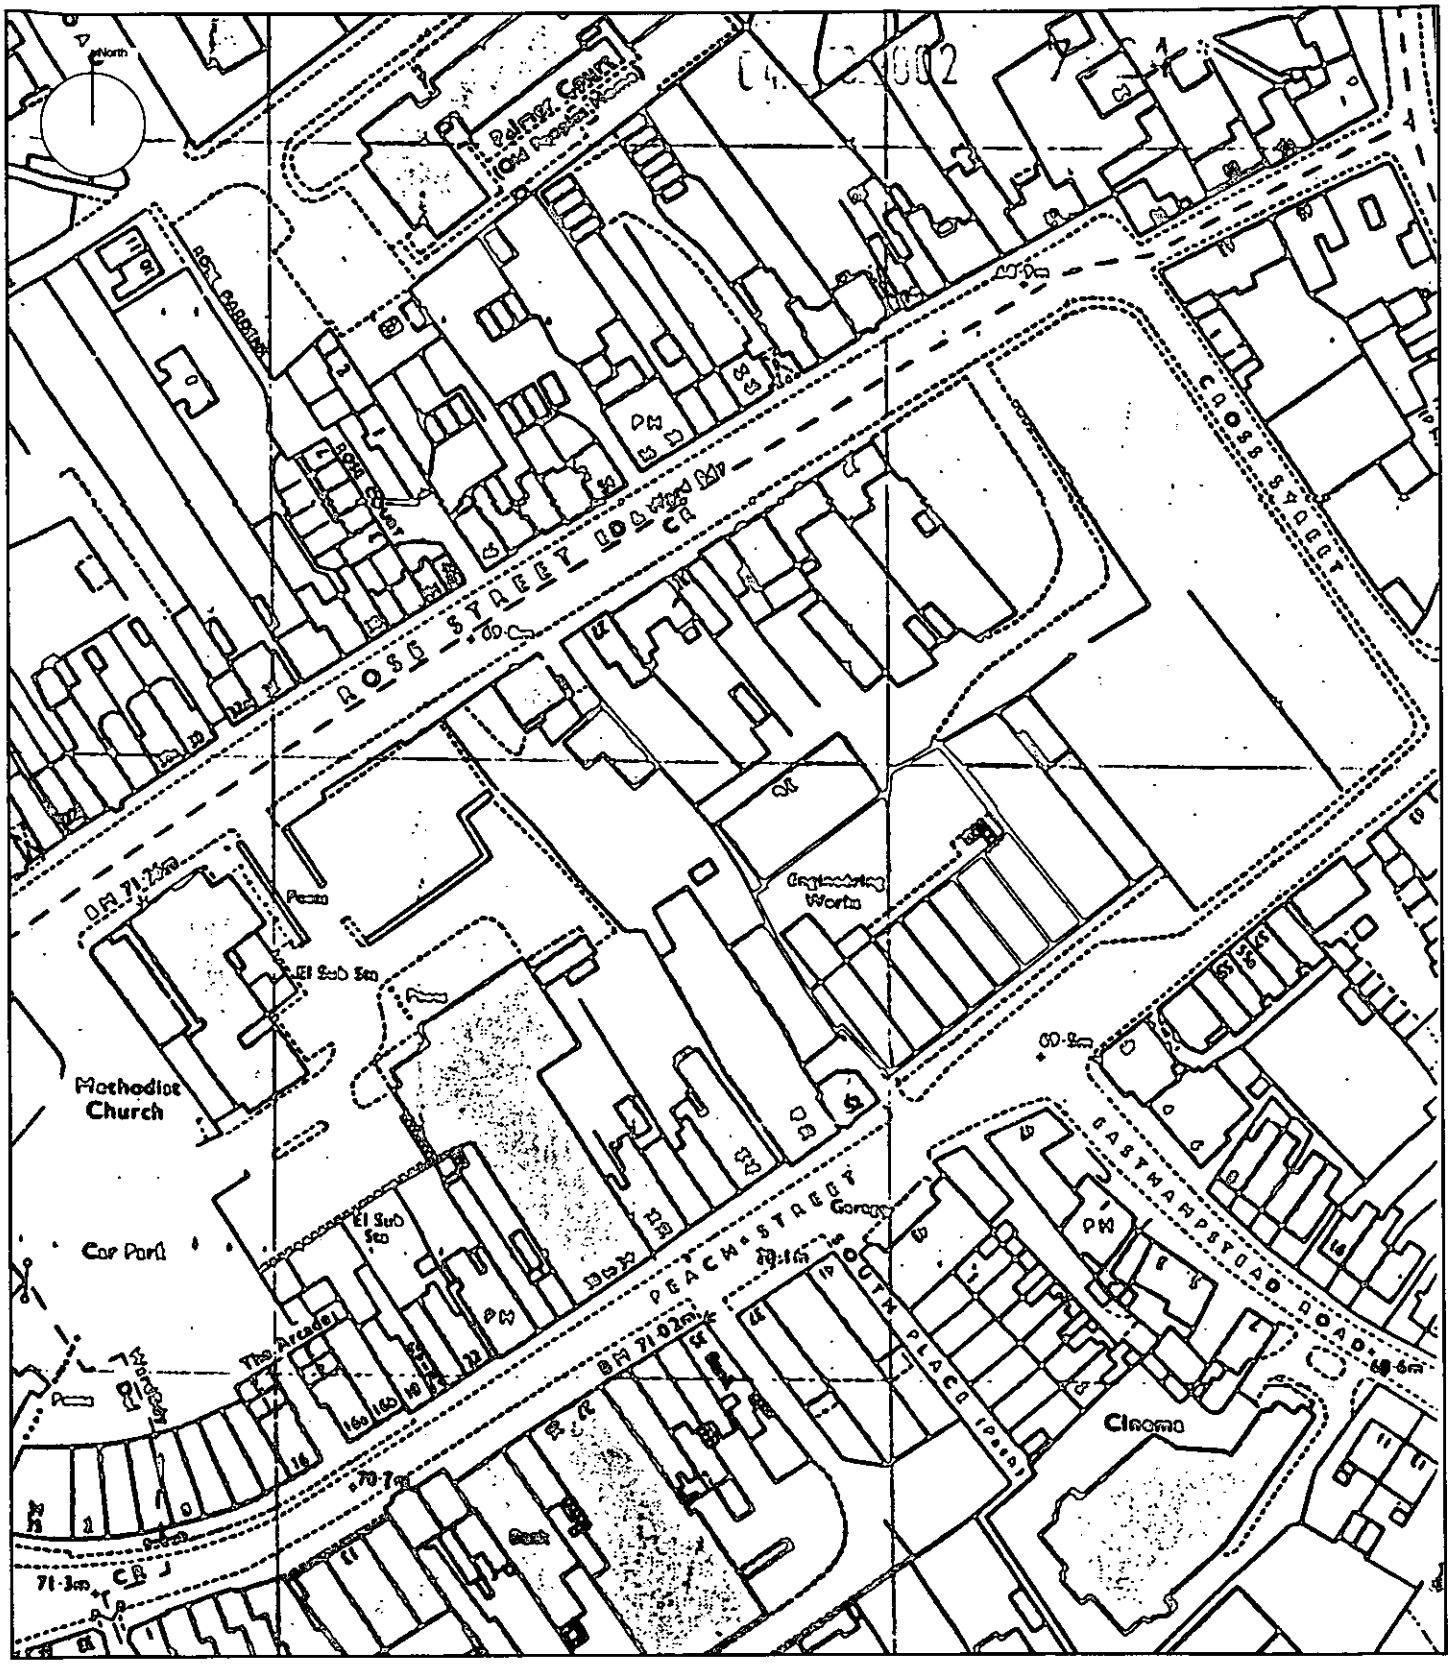

CLIENT

Molyneux Securities

PROJECT

Change of Use to A2
64 Peach Street,
Wokingham

DRAWING TITLE

Site Location Plan

PROJECT TEAM	DATE	SCALE
ALF	23/10/2002	1:1250


DRAWING NO.

JTA2087:01/1

RPS Planning, Transport and Environment

Based upon the Ordnance Survey 1:1250 map with the permission of The Controller of Her Majesty's Stationery Office
© Crown copyright. RPS Chapman Warren Fairwater House, 1 High Street, Wroughton Swindon, SN4 9JX. (AL 100018826)

04 DEC 2002 7924

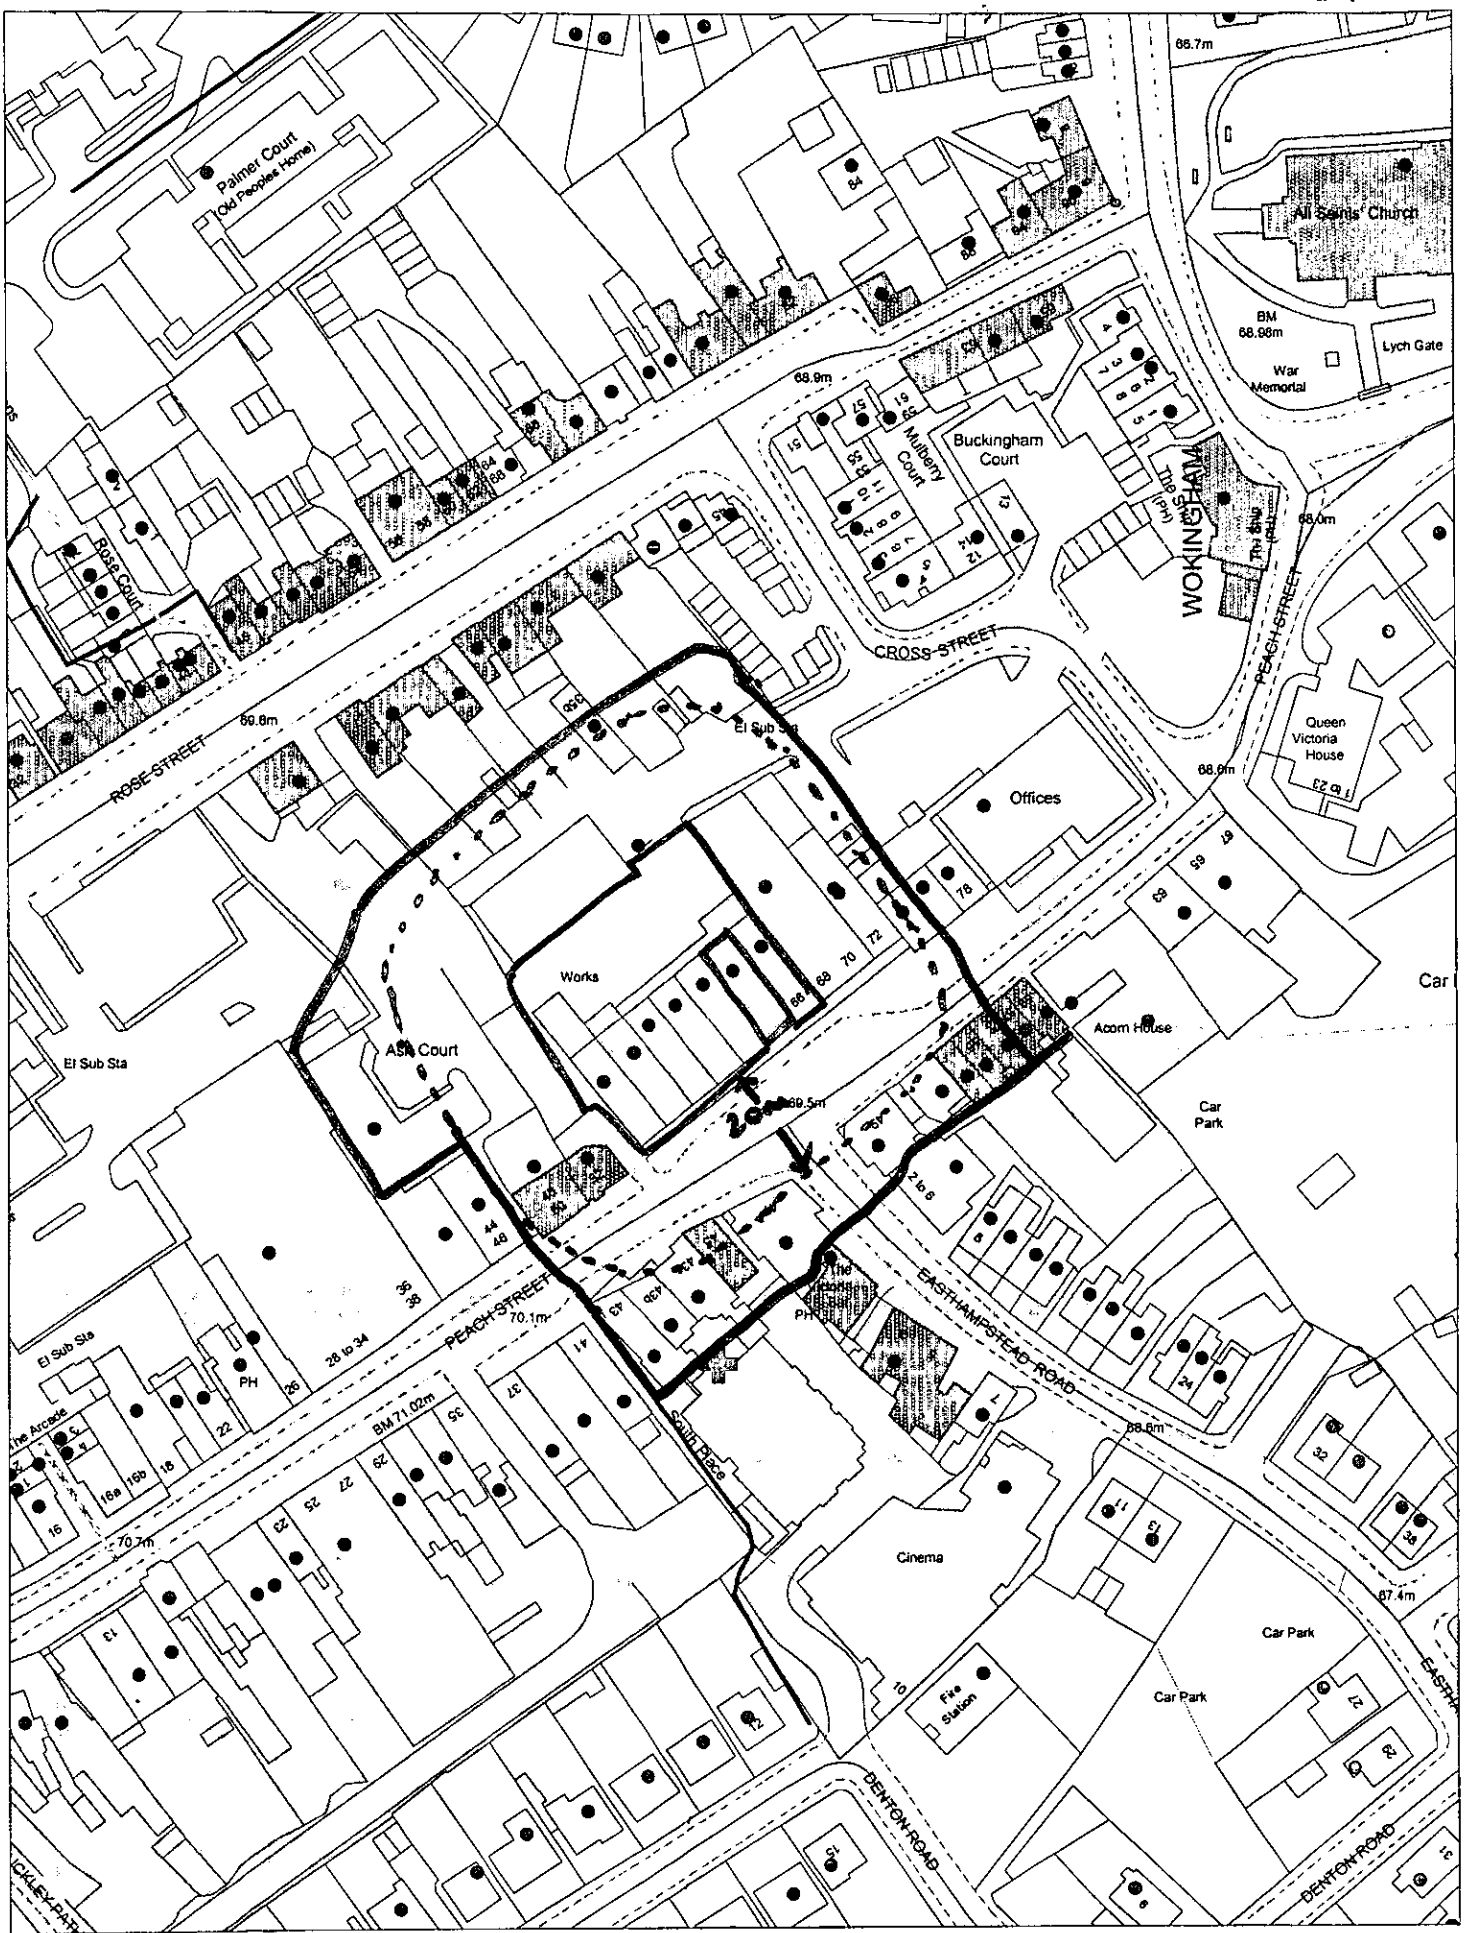

This map is based upon Ordnance Survey material with the permission of Ordnance Survey on behalf of the Controller of HMSO. © Crown Copyright.
Unauthorised reproduction infringes Crown Copyright and may lead to prosecution or civil proceedings.Wokingham District Council Licence LA086134

Development Control,Wokingham District Council.
7 November 2002

Scale: 1 : 1250

N
W E
S