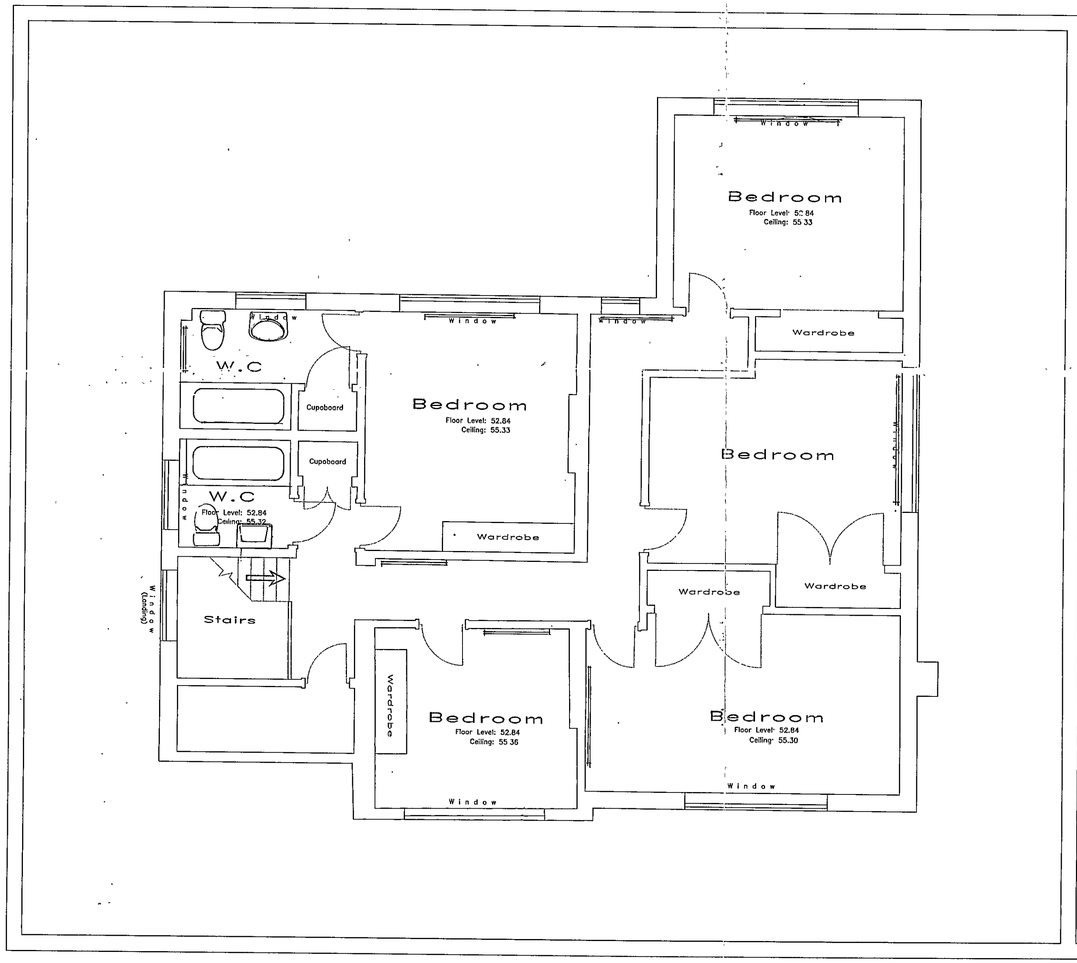

ISSUE

Details	Date

Title: First Floor Plan
The Lodge, School Lane,
Crazies Hill, Berks.

Horizontal Control: Related To Arbitrary Metric Grid.

Vertical Control:

Related to D.P.C Level of 'The Lodge' – Value 50.00m
NOT TO ORDNANCE DATUM.

Drg. I.D. First FLoor Plan		Job. I.D. 'THELODGE'
Date: 09/09/2002		Scale: 1/50
Surveyed: NC	Drawn: NC	Sheet 2 of 2
Client:	Bonham Design.	
Issue:	A	

GEOFF SHARP LAND SURVEYS,
HARGRAVE HOUSE, 50 BUNYAN ROAD,
KEMPSTON, BEDFORD, MK42 8HL.
Tel:(01234)854731. Fax:(01234)857895.
e-mail: gsls@globalnet.co.uk

01.NOV.2002 7926

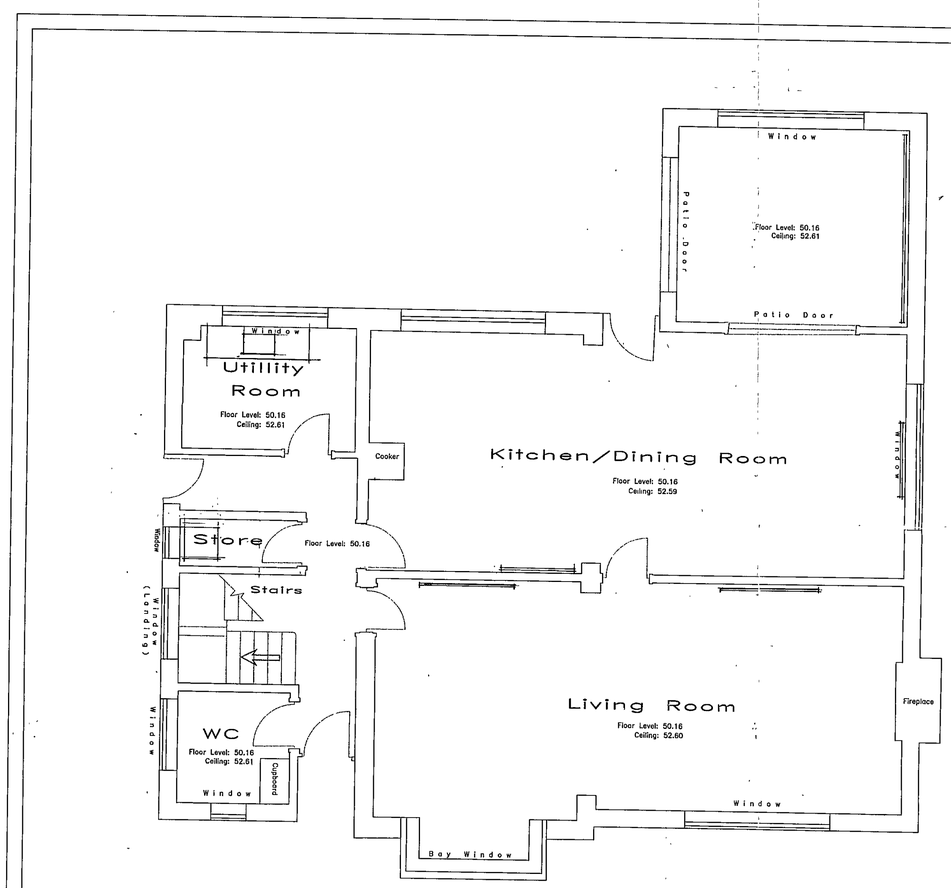

ISSUE

Details	Date

Title: Ground Floor Plan
The Lodge, School Lane,
Crazies Hill, Berks.

Horizontal Control: Related To Arbitrary Metric Grid.		
Vertical Control: Related to D.P.C Level of 'The Lodge' – Value 50.00m NOT TO ORDNANCE DATUM.		
Drg. I.D. Ground FLoor Plan		Job. I.D. 'THELODGE'
Date: 09/09/2002		Scale: 1/50
Surveyed: NC	Drawn: NC	Sheet 1 of 2
Client:	Bonham Design.	
Issue:	A	

GEOFF SHARP LAND SURVEYS,
HARGRAVE HOUSE, 50 BUNYAN ROAD,
KEMPSTON, BEDFORD, MK42 8HL.
Tel:(01234)854731. Fax:(01234)857895.
e-mail: gsis@globalnet.co.uk

01.NOV.2002 7926

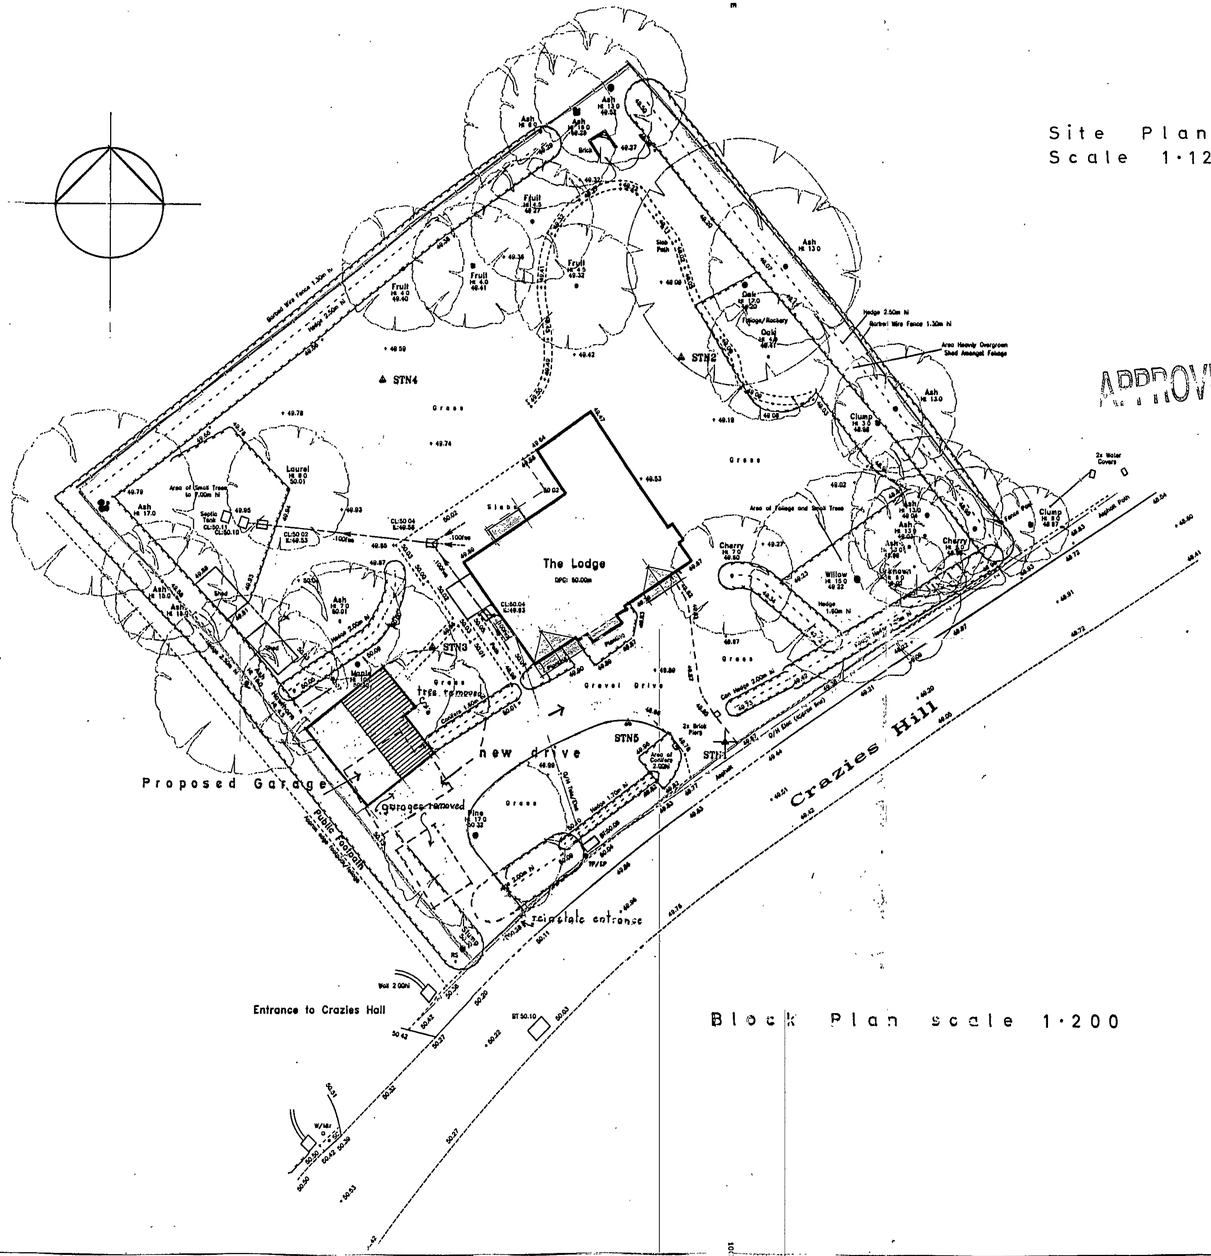

Site Plan
Scale 1·1250

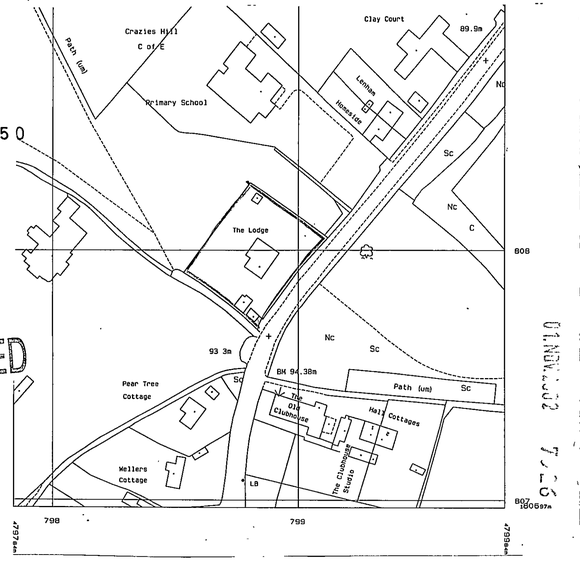

APPROVED

01 NOV 2002

Block Plan scale 1·200

1000 N

CLIENT: Mr & Mrs H. Whittfield

LOCATION: The Lodge,
Crazies Hill,
Wargrave.

PROJECT: Proposed
Garage & Alterations
to House

TITLE: Block and
Site Plan

DRAWING NO: 521/2a

SCALE: 1·200 & 1·1250

DATE: October 2002

BONHAM DESIGN
One, No.22 Bourne Avenue, Salisbury,
Wilts SP3 5DJ tel.01722 502144

Also at; 25 The Cloisters, Church Lane, Kings Langley,
Herts WD4 8JT tel.01923 262789

27/11/02



A—A

48.00m Datum Line

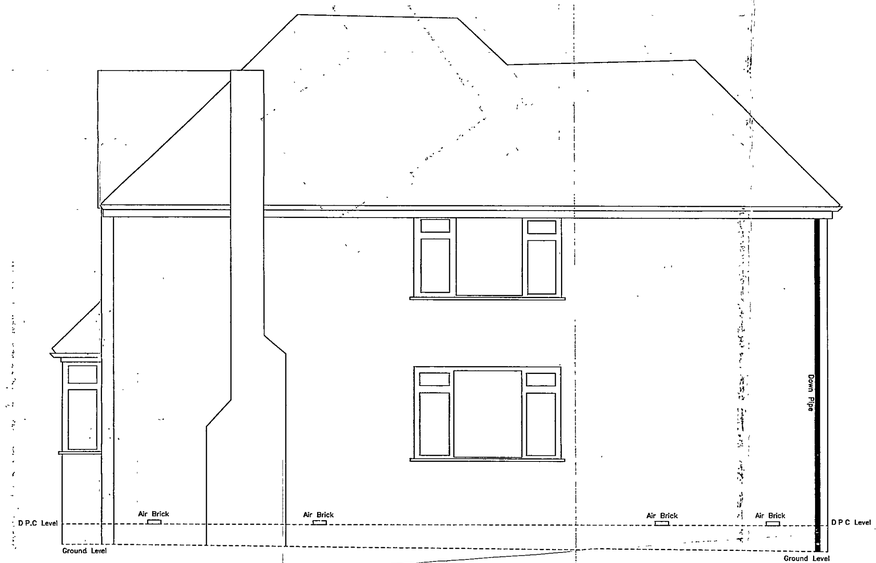

B—B

48.00m Datum Line

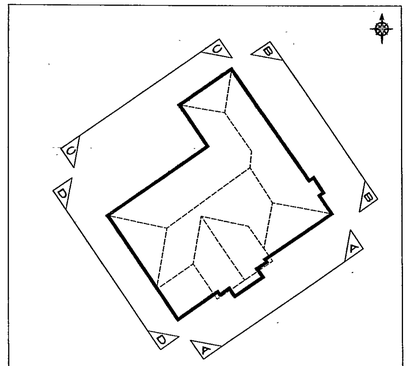



C—C

48.00m Datum Line

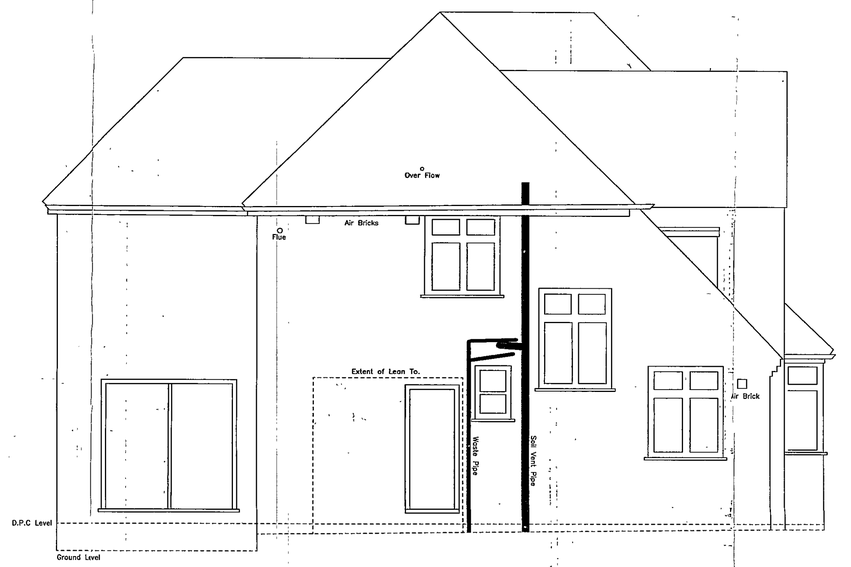

D—D

48.00m Datum Line

01.NOV.2002 7926

ISSUE	Details	Date

Title: Elevation Plans, The Lodge, School Lane, Crazies Hill, Berks.

Horizontal Control: Related To Arbitrary Metric Grid.		
Vertical Control: Related to D.P.C Level of 'The Lodge' – Value 50.00m NOT TO ORDNANCE DATUM.		
Drg. I.D. Elevations	Job. I.D. 'THELODGE'	
Date: 09/09/2002	Scale: 1/50	
Surveyed: NC	Drawn: NC	Sheet 1 of 1
Client:	Bonhom Design.	
Issue:	A	

GEOFF SHARP LAND SURVEYS,
HARGRAVE HOUSE, 50 BUNYAN ROAD,
KEMPSTON, BEDFORD, MK42 8HL.
Tel:(01234)854731. Fax:(01234)857895.
e-mail: gsls@globalnet.co.uk

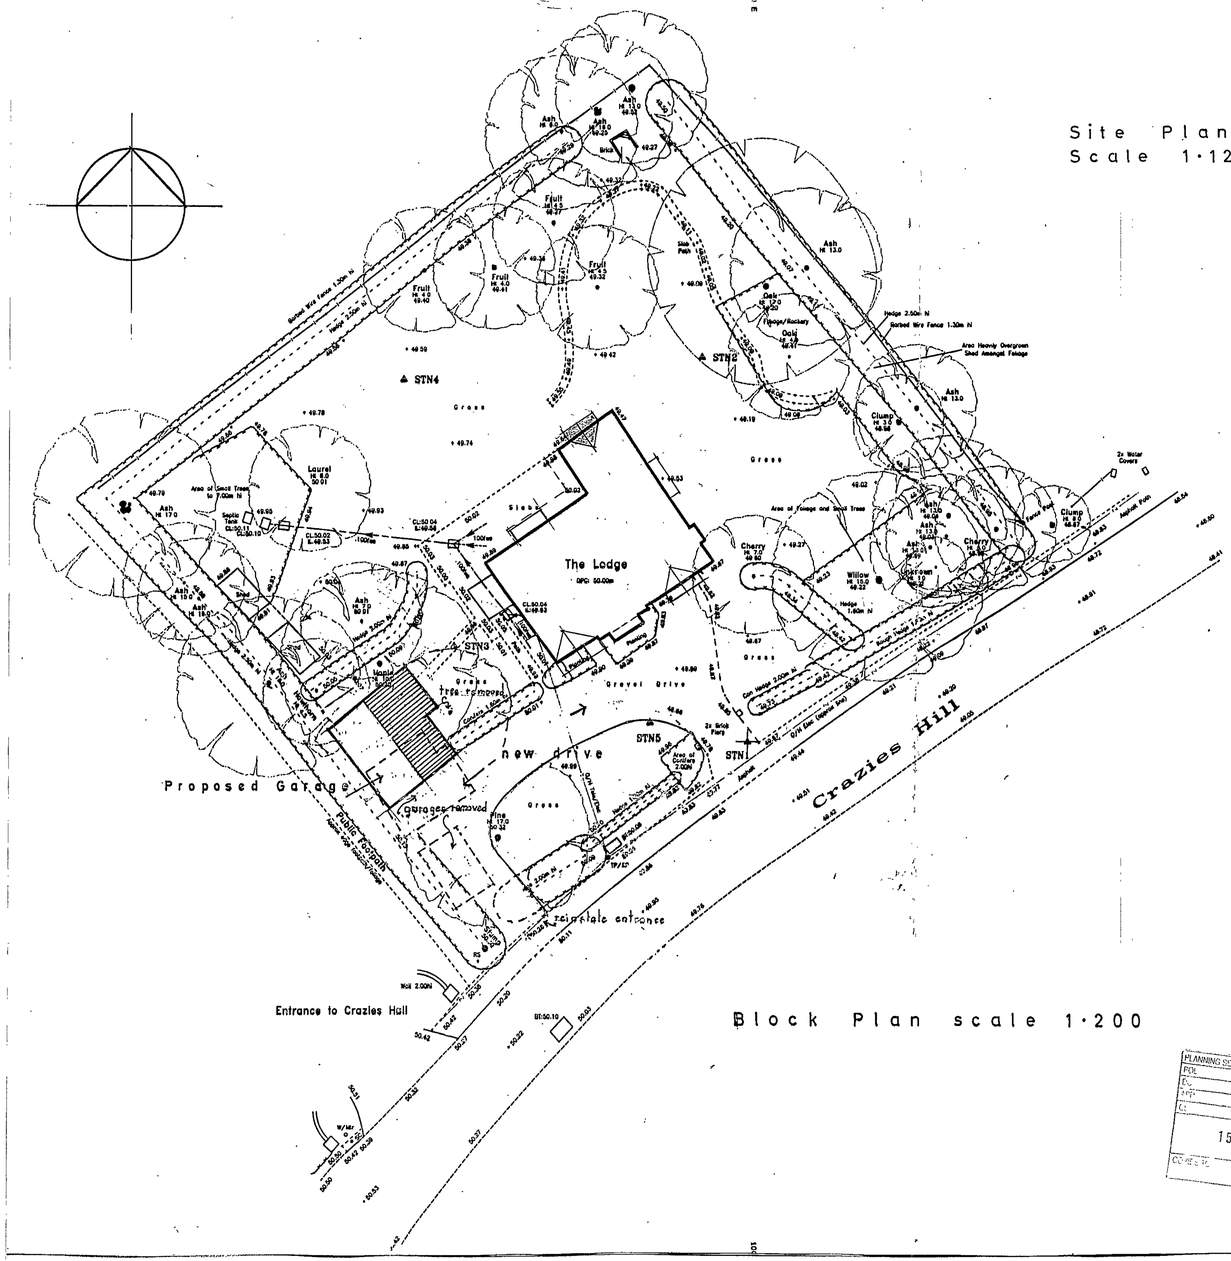

Block Plan scale 1·200

Site Plan
Scale 1·1250

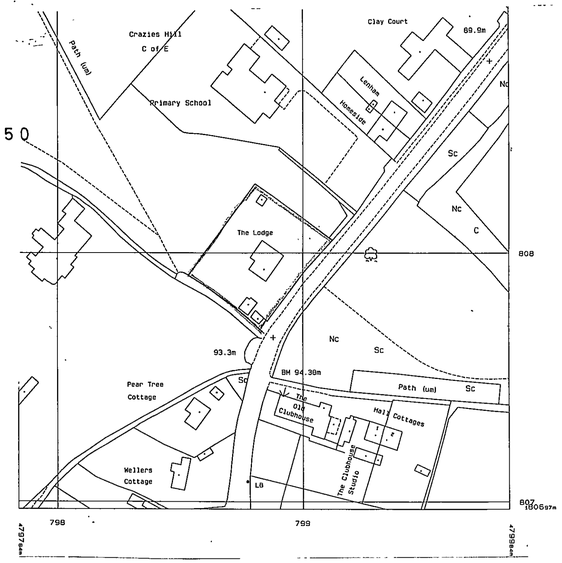

c. bay window to rear 10·1·03
b. vision splays shown 17·11·02
a. house alterations shown

CLIENT: Mr. Mrs H. Whittield

LOCATION: The Lodge, Crazies Hill, Wargrave.

PROJECT: Proposed Garage. Alterations to House

TITLE: Block and Site Plan

DRAWING NO: 521/2a,b,c

SCALE: 1·200 . 1·1250

DATE: October 2002

BONHAM DESIGN
One, No.22 Bourne Avenue, Salisbury,
Wilts SP3 5DJ tel.01722 502144

Also at; 25 The Cloisters, Church Lane, Kings Langley,
Herts WD4 8JT tel.01923 262789

PLANNING SERVICES
15 JAN 2003

01.NOV.2002 7926



07/163

APPROVED

Rear Elevation

The Lodge Crazies Hill

Drg. no. 521/SK/6a Scale 1:50 Sept. 2002

Bonham Design Architects

01.NOV.2002 7526

FACIHG MATERIALS

Roof clay tiles to match existing decorative ridge tiles

Walls brickwork to match existing first floor rendered

Windows alluminium double glazed white powder coated with leaded lights



South West Elevation

07/1/03

APPROVED

The Lodge Crazies Hill

Drg no. 521/SK/5a Scale 1:50 Sept. 2002

Bonham Design Architects

01.NOV.2002 7926



North East Elevation

APPROVED
30/1/03

The Lodge Crazies Hill

Drg. no 521/SK/4a Scale 1.50 Sept. 2002

Bonham Design Architects

01.NOV.2002 7926



Front Elevation

APPROVED
7/1/03

The Lodge Crazies Hill

Drg no 521/SK/3a. Scale 1·50 Sept. 2002

7/1/03
Bonham Design Architects

The Lodge Crazies Hill

Ground Floor Plan

01.NOV.2002 7926

new window

Study

false fireplace gas fire.

new bay window

glazed door.

Utility

new boiler

new wall with arched opening

Dining Room

Kitchen

Clks

ofiel bay to staircase

brick up opening form. alcove in hall

new glazed door in new opening

new staircase

new fire surround

pair of glazed doors

up.

Hall

Lounge

porch + entrance reformed

new bay window

APPROVED

27/11/03

Drg no. 521/SK/1a Scale 1:50 Sept 2002 Bonham Design Architects.

The Lodge Crazies Hill

01.NOV.2002 7926

First Floor Plan

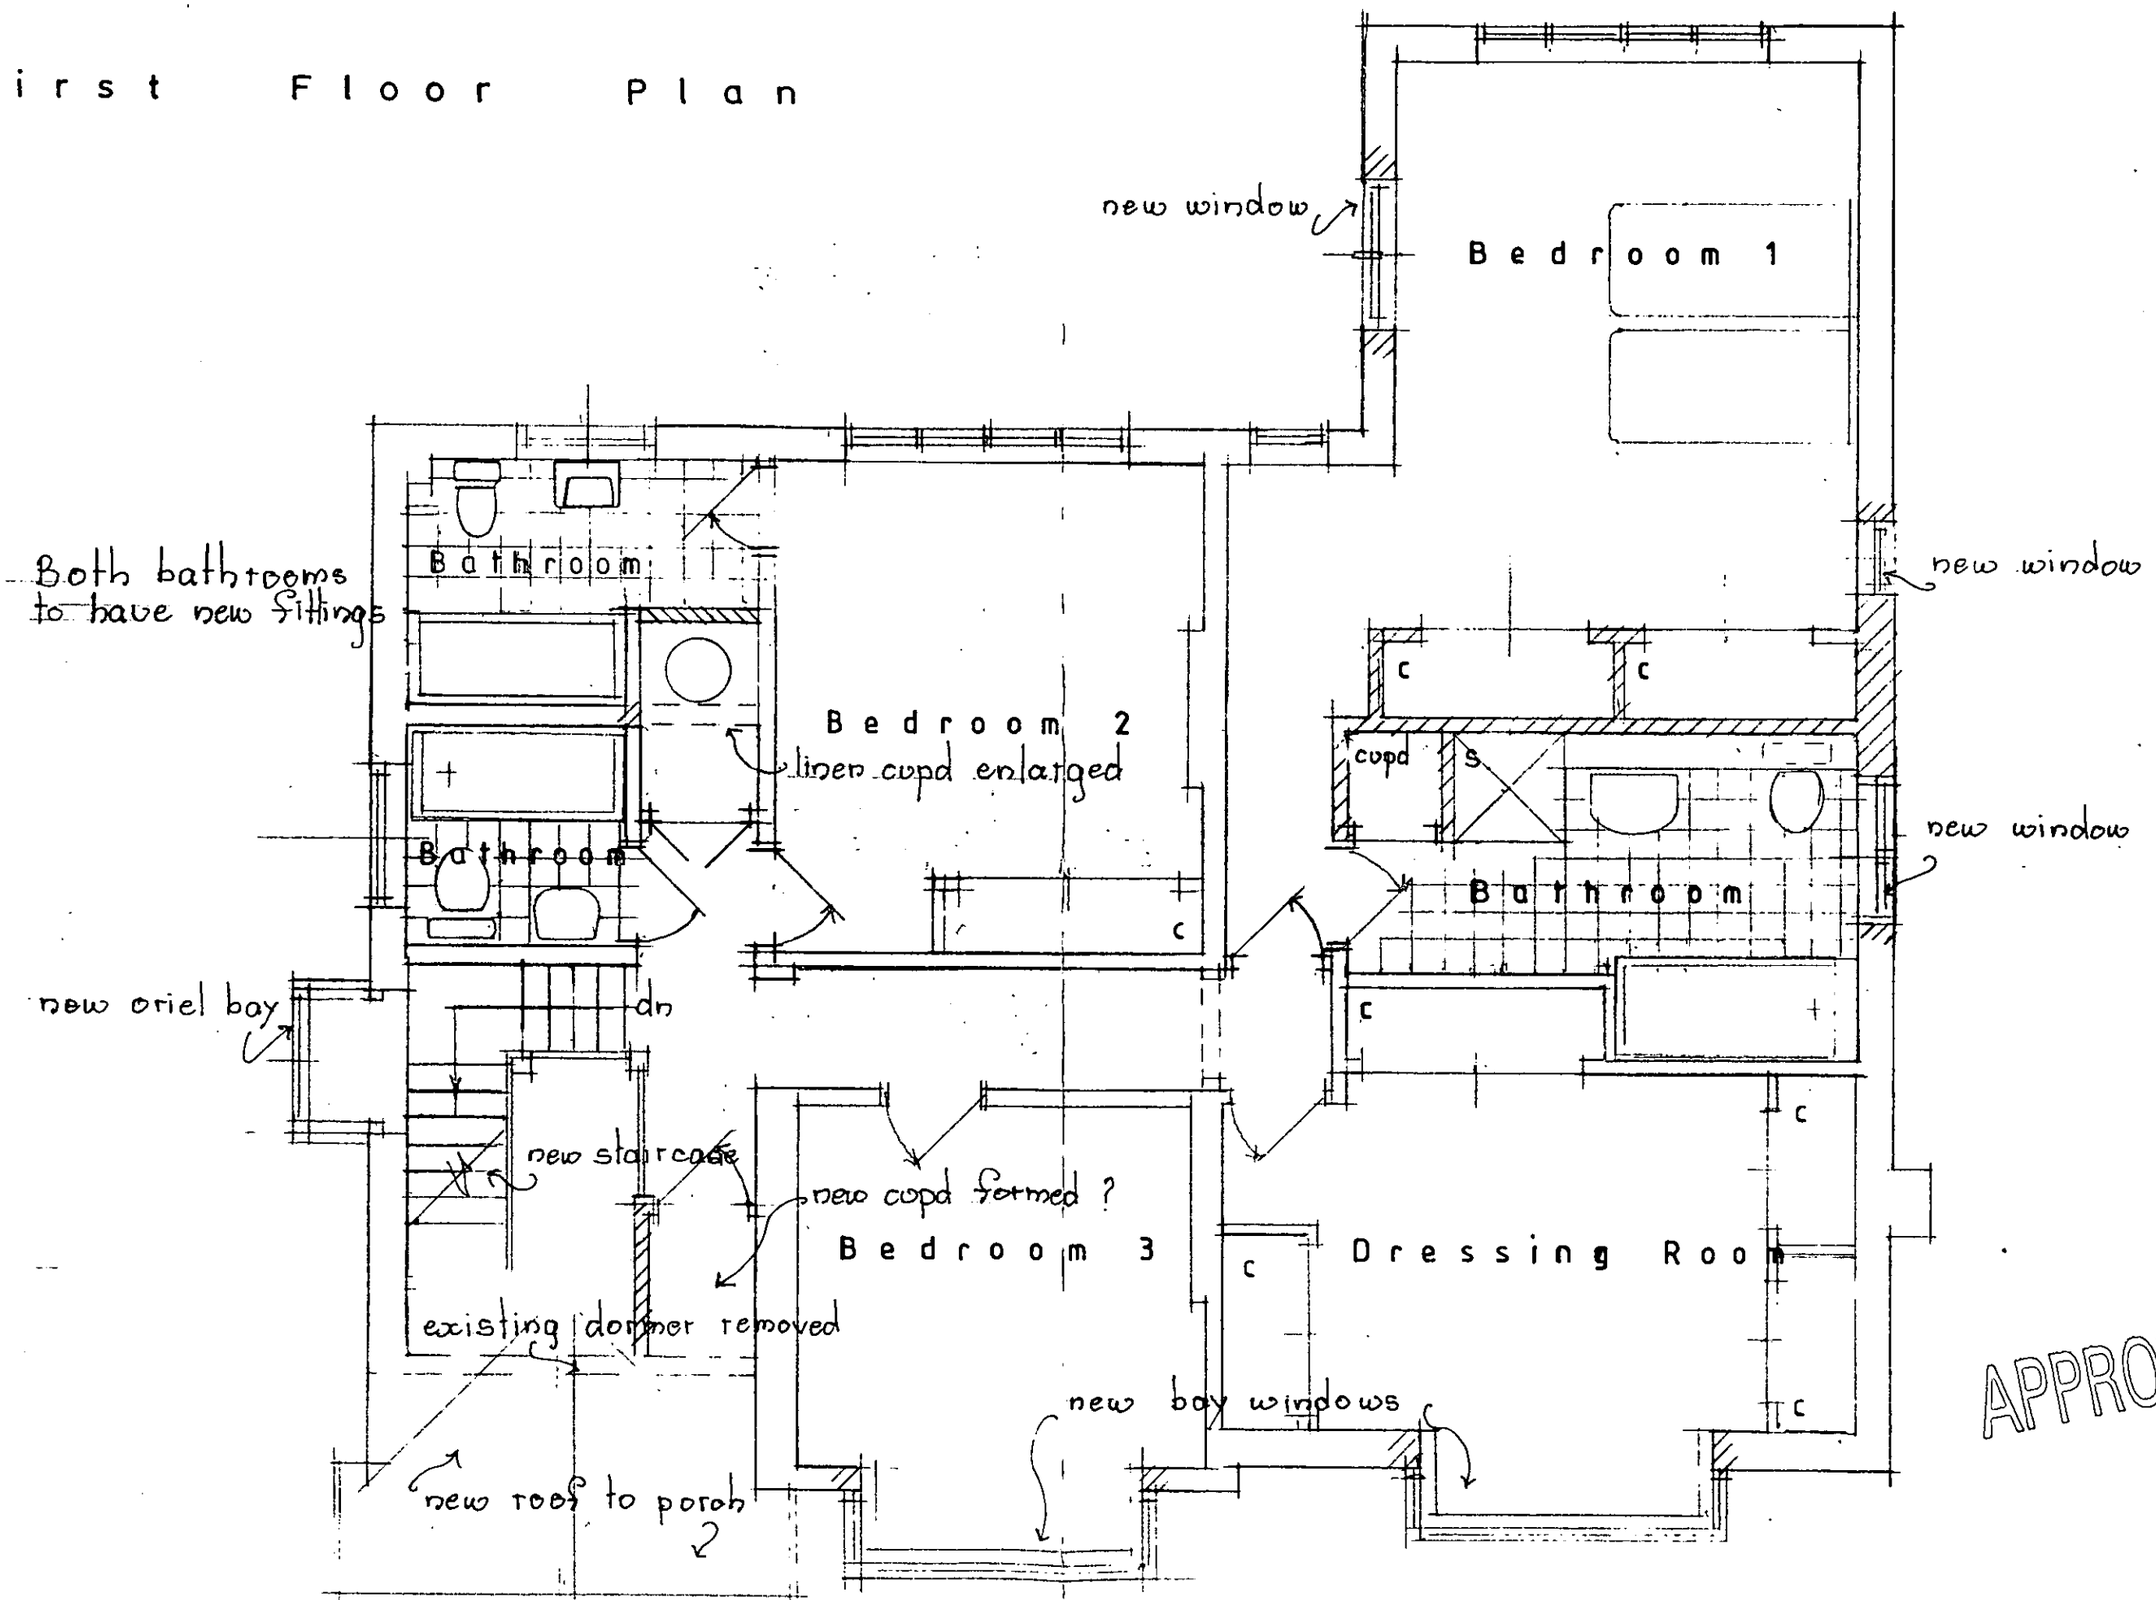

APPROVED

4/1/03

Drg no. 521/SK/2a Scale 1:50 Sept. 2002 Bonham Design Architects.

01.NOV.2002 7926

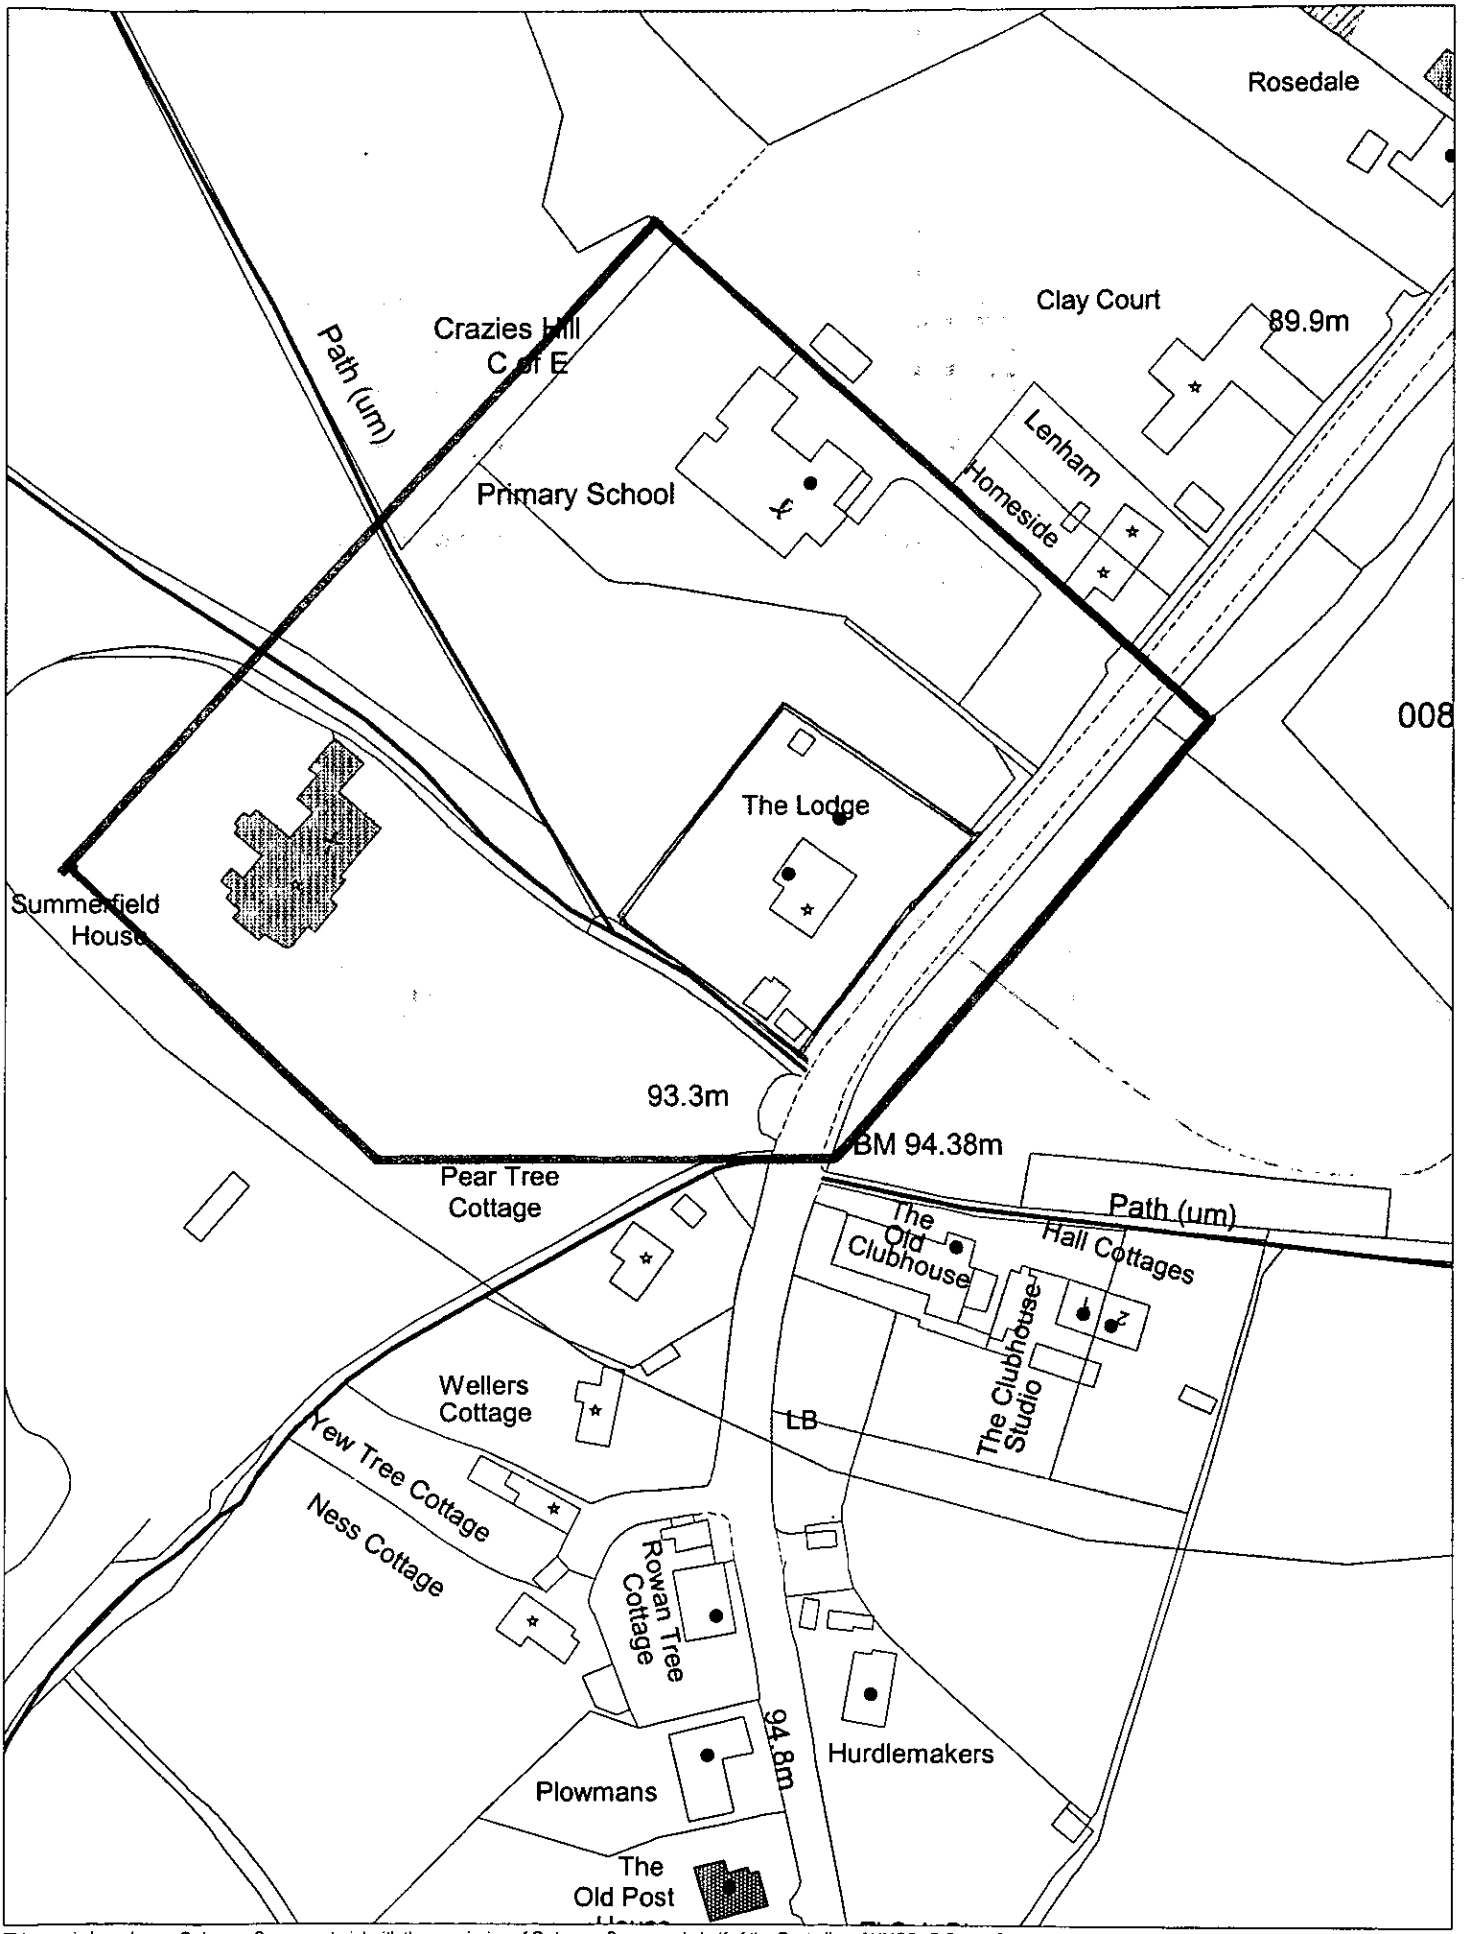

This map is based upon Ordnance Survey material with the permission of Ordnance Survey on behalf of the Controller of HMSO. © Crown Copyright. Unauthorised reproduction infringes Crown Copyright and may lead to prosecution or civil proceedings.Wokingham District Council Licence LA086134

Development Control,Wokingham District Council.
7 November 2002

Scale: 1 : 1250

N W E S



PLANNING SERVICES | HPT
POL | TLS
15 JAN 2003

Rear Elevation

The Lodge Crazies Hill

Drg. no. 521/SK/6a,b Scale 1:50 Sept. 2002 Borham Design Architects



16 JAN 2023

Rear Elevation

The Lodge Crazies Hill

Drg. no. 521/SK/6a,b Scale 1:50 Sept. 2022

Bonham Design Architects

FACING MATERIALS

Roof clay tiles to match existing
decorative ridge tiles

Walls brickwork to match existing
first floor rendered

Windows alluminium double glazed
white powder coated with
leaded lights

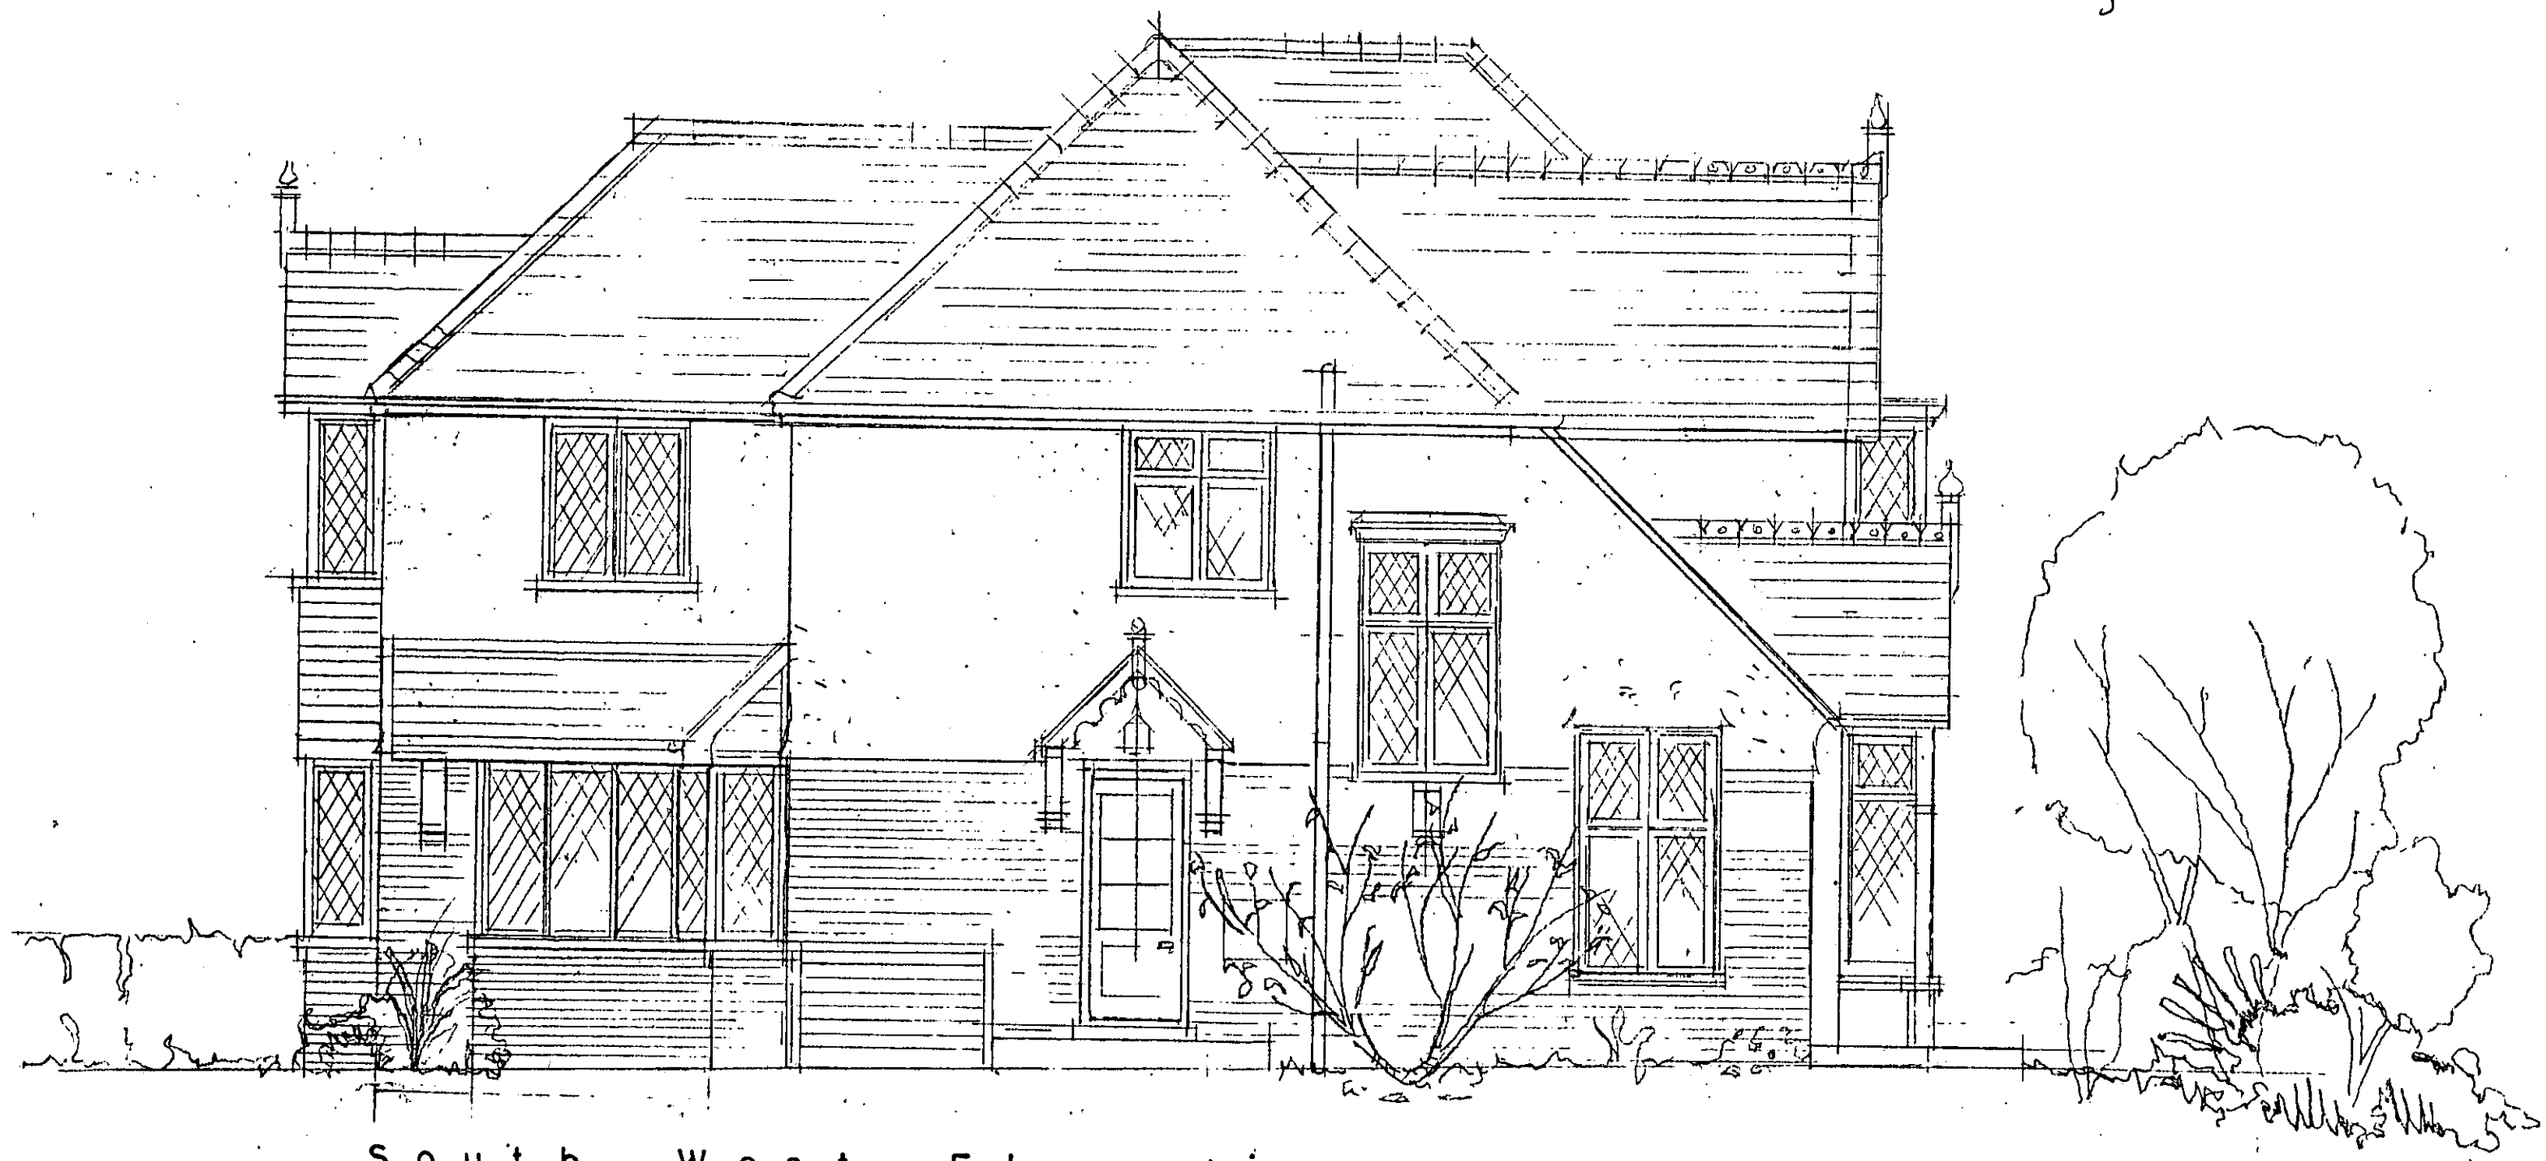

South West Elevation

The Lodge Crazies Hill

Drg no 521/SK/5a,b Scale 1:50 Sept 2002

Bonham Design Architects

FACING MATERIALS

Roof clay tiles to match existing
decorative ridge tiles

Walls brickwork to match existing
first floor rendered

Windows alluminium double glazed
white powder coated with
leaded lights



South West Elevation

The Lodge Crazies Hill

Drg no 521/SK/5a,b Scale 1:50 Sept. 2002 Bonham Design Architects



North East Elevation

The Lodge Crazies Hill

Drg. no 521/SK/4a,b. Scale 1:50 Sept. 2002 Banham Design Architects

PLANNING SERVICES	
POL	TLS
DC	ENF
AS	
C.	
15 JAN 2003	
COPIES TO	FILE:



North East Elevation

The Lodge Crazies Hill

Drg. no 521/SK/4a,b. Scale 1:50 Sept. 2002 Bonham Design Architects

15 JAN 2003

The Lodge Crazies Hill

Ground Floor Plan

new bay window.

new window

Study

false fireplace
gas fire

new bay window

glazed door.

Utility

new boiler

new wall with arched opening

Dining Room

Kitchen

Clks

ariel bay to staircase

new staircase

brick up opening form alcove in hall

new glazed door in new opening

new fire surround

pair of glazed doors

up

Hall

Lounge

15 JAN 2003

porch entrance reformed

new bay window

Drg no. 521/SK/1a,b. Scale 1:50 Sept 2002 Bonham Design Architects

The Lodge Cross Hill

Ground Floor Plan

new bay window.

new window

Study

false fireplace
gas fire

new bay
window

glazed door.

Utility

new boiler

new wall with
arched opening

Dining Room

Kitchen

Clks

etiel bay to
staircase

brick up opening
form alcove in hall

new glazed door in
new opening

new fire surround

new
staircase

pair of glazed
doors

up

Hall

Lounge

porch entrance
reformed

new bay window

Drg no. 521/SK/1a,b. Scale 1:50 Sept 2002 Bonham Design Architects.

The Lodge Crazies Hill

First Floor Plan

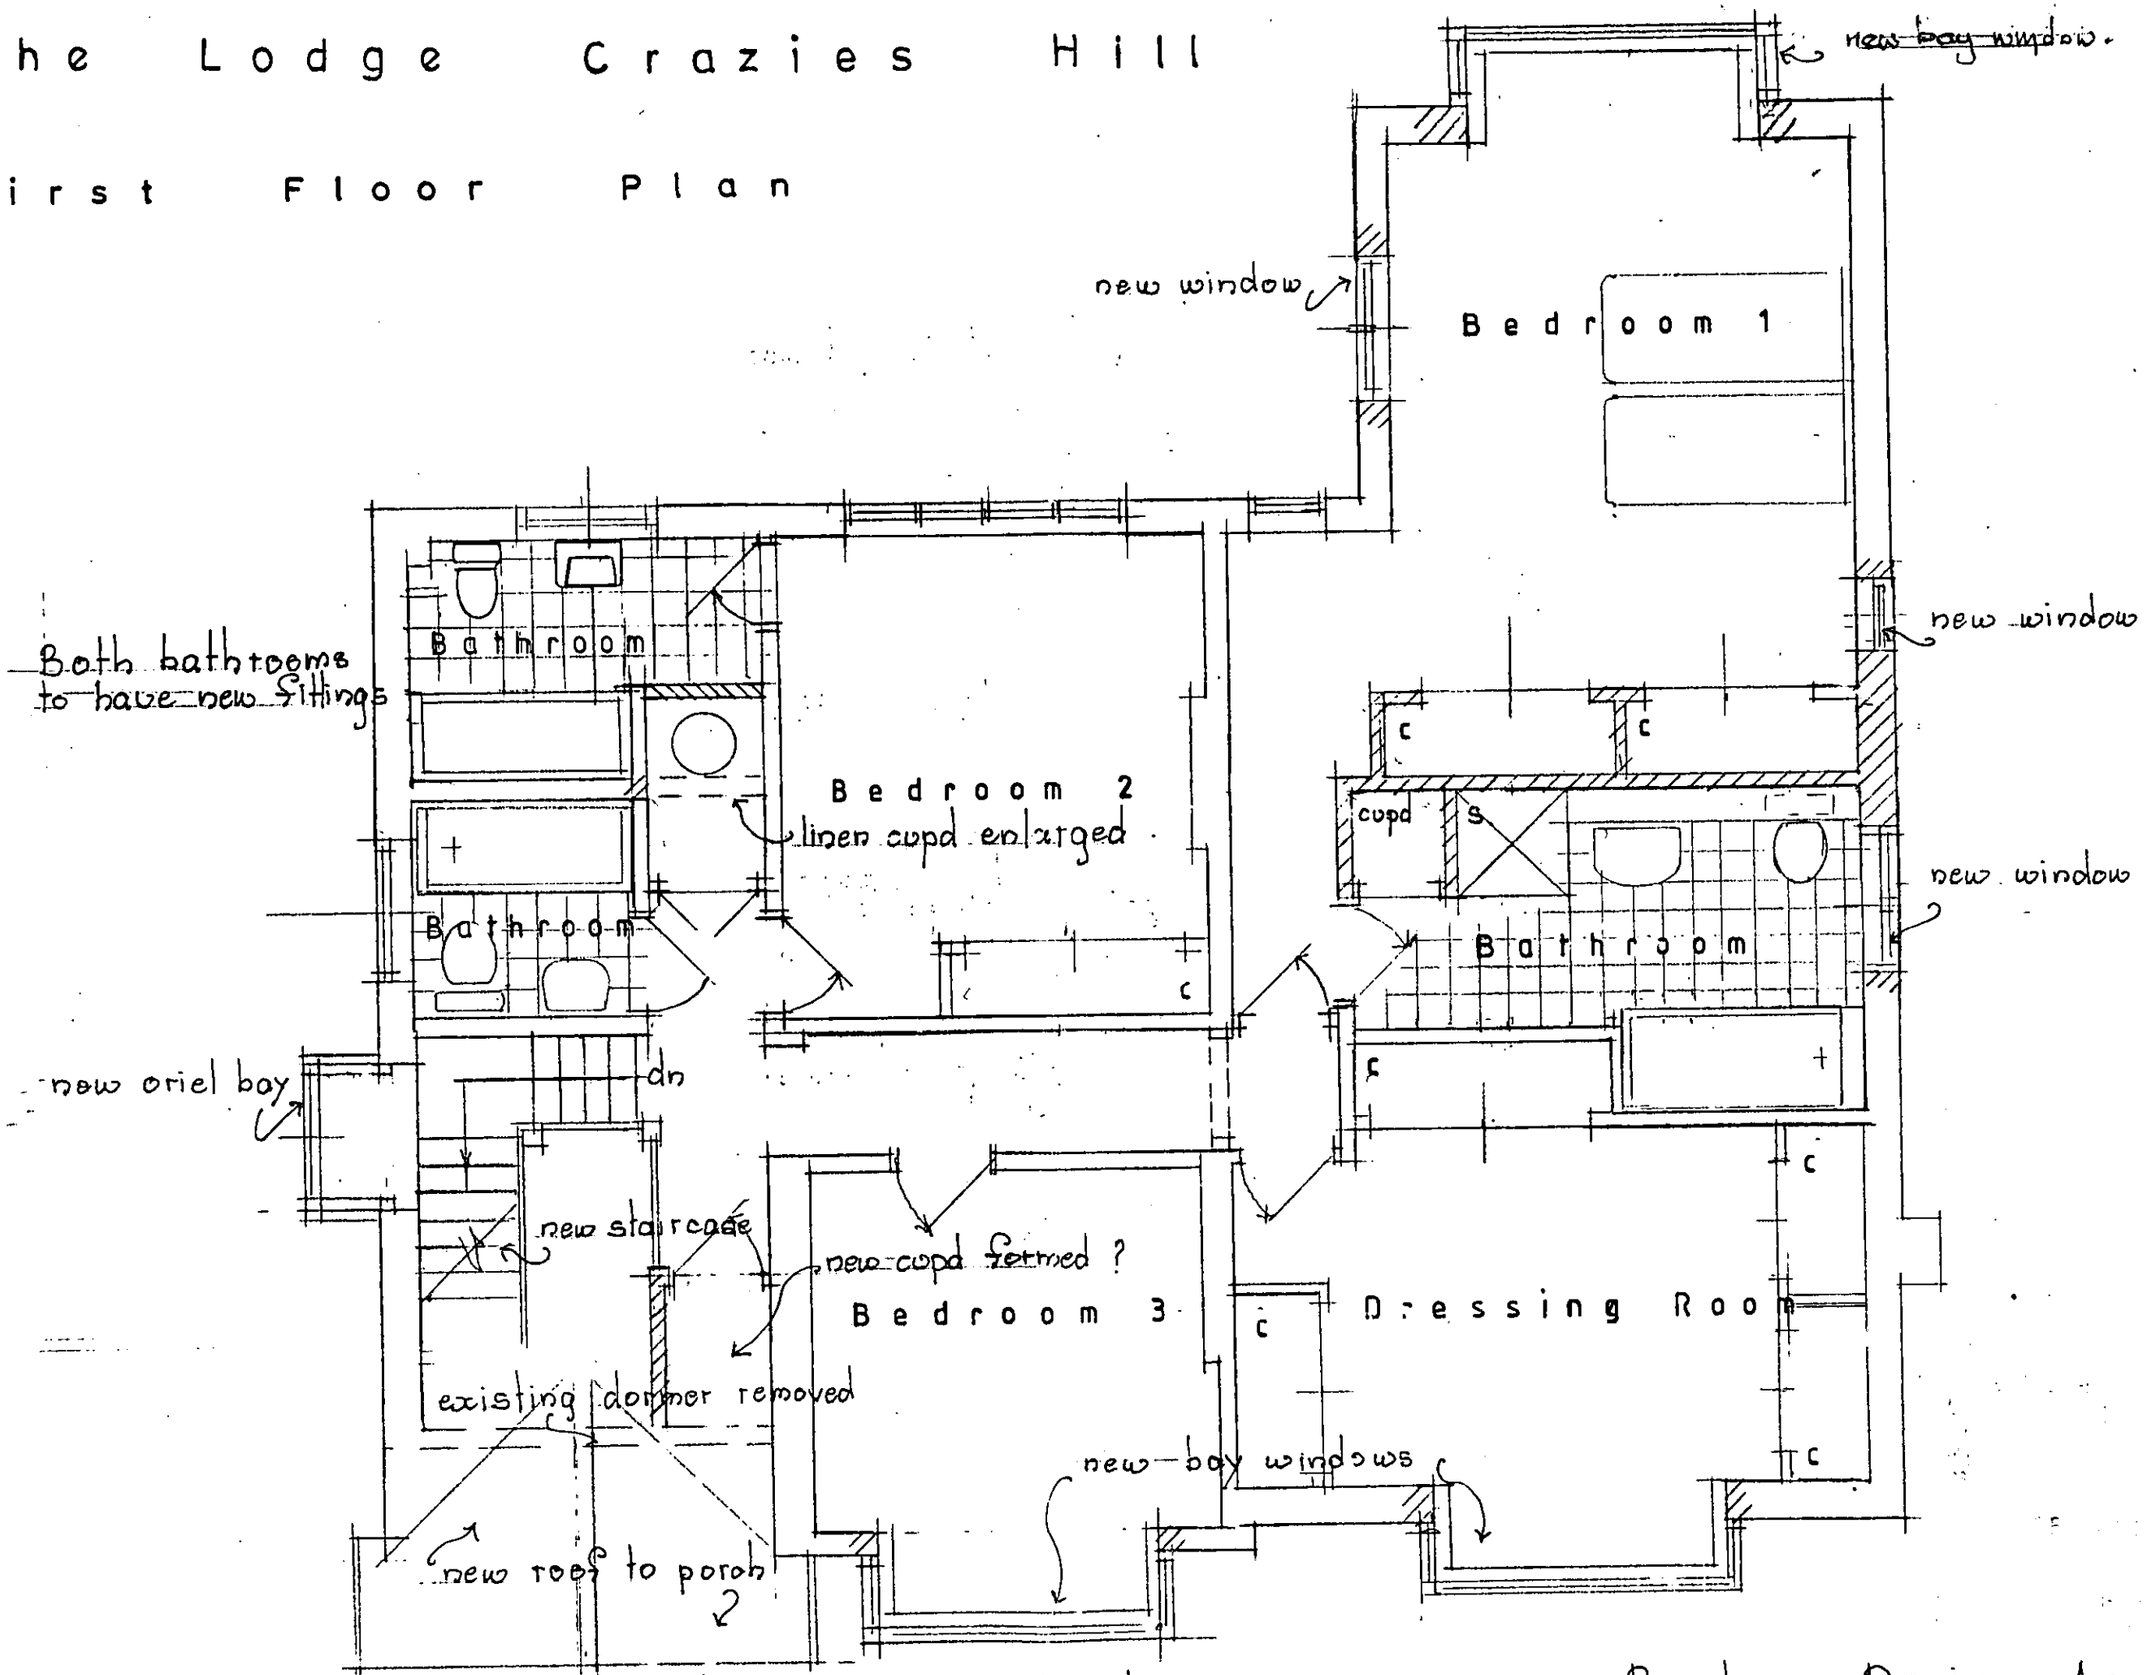

Drg no. 521/SK/2a,b Scale 1:50 Sept. 2002 Benham Design Architects

The Lodge Crazies Hill

First Floor Plan

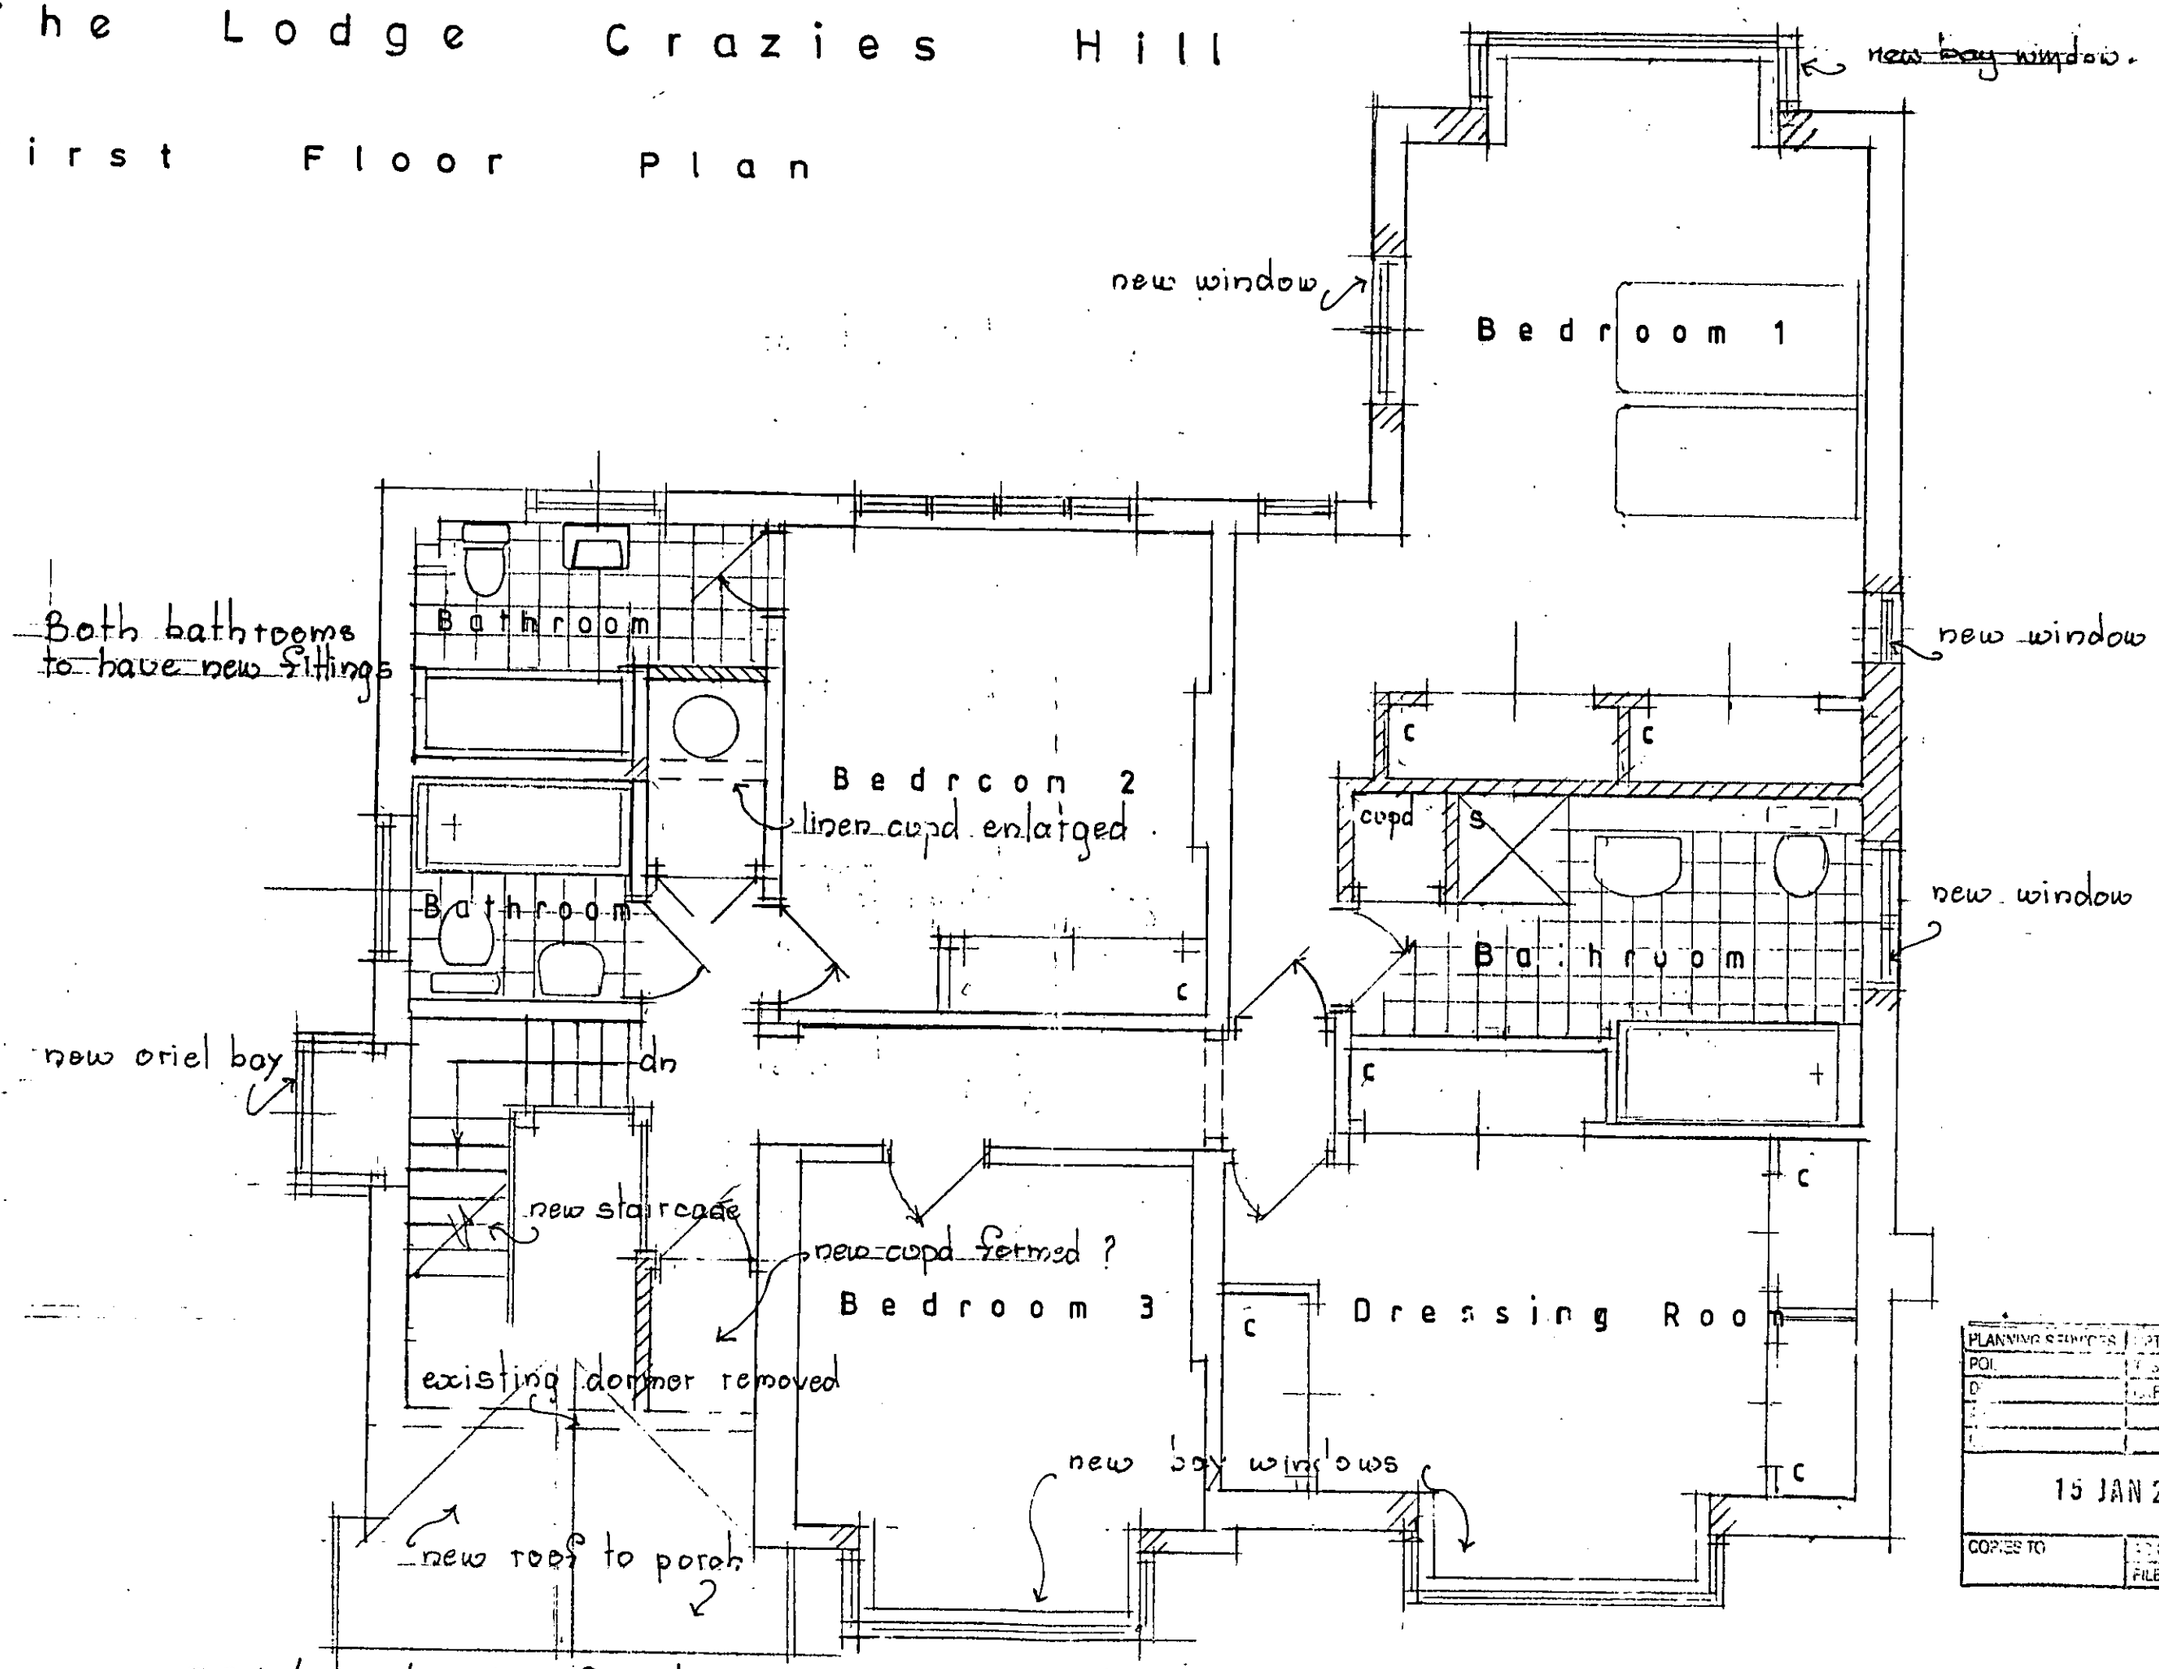

PLANNING SERVICES	PT
POL	
D	D.F
15 JAN 2003	
COPIES TO	FILE:

Drg no. 521/SK/2a,b Scale 1:50 Sept. 2002 Bonham Design Architects