
01.NOV.2002 7927

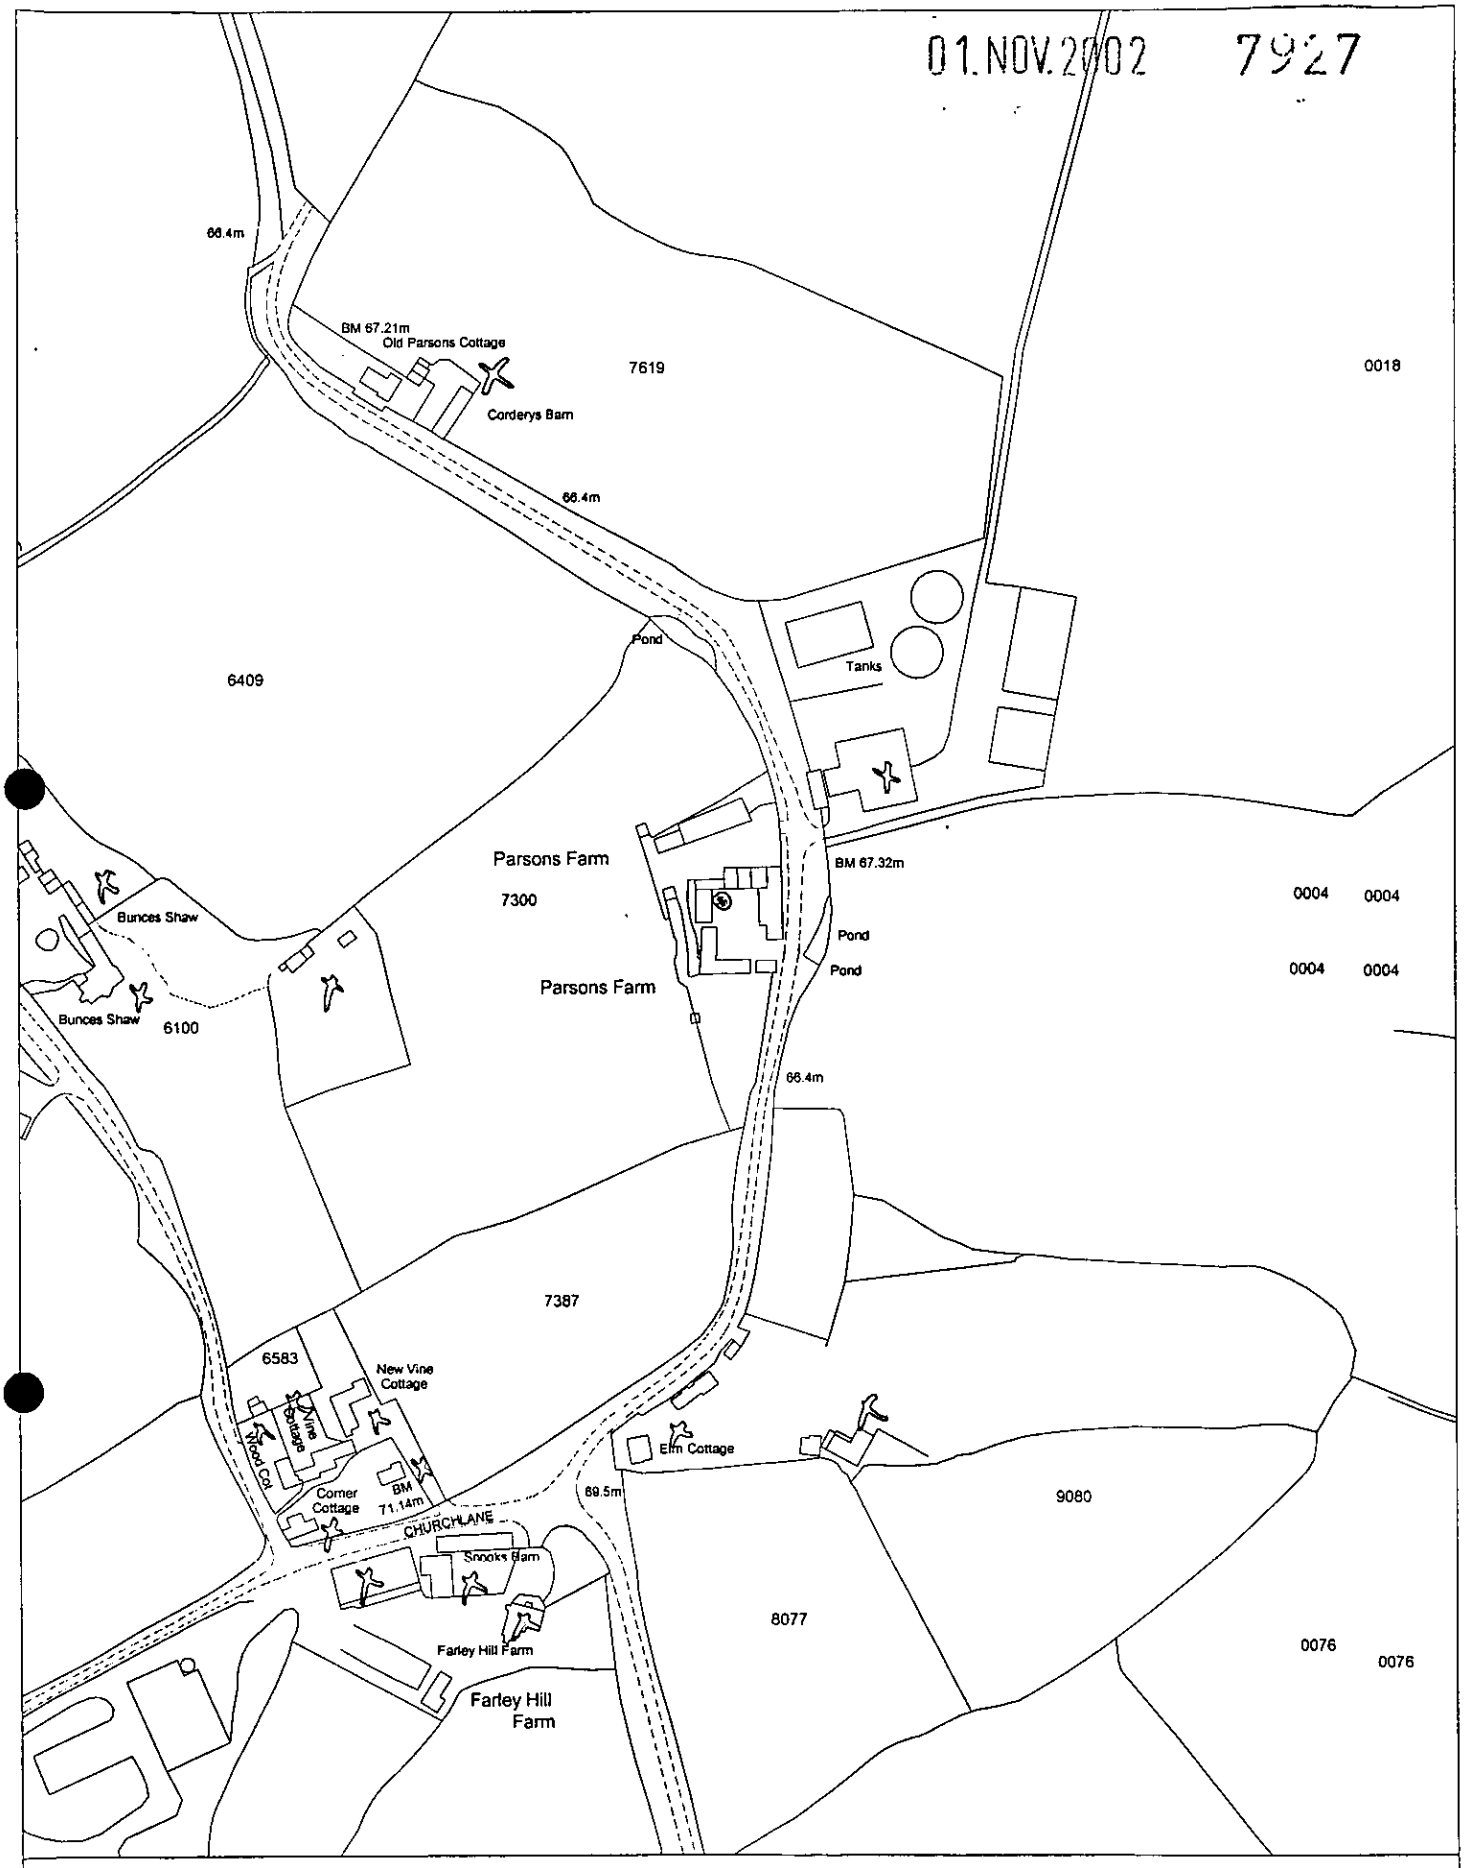


Site Plan, Scale: 1 to 2500

This copy has been produced specifically for the map return scheme purposes only. No further copies may be made.

This map is reproduced from Ordnance Survey material with the permission of Ordnance Survey on behalf of the Controller of HMSO Office. © Crown Copyright. Wokingham District Council, Licence No. LA086134

Date: 4 November 2002


N
W E
S

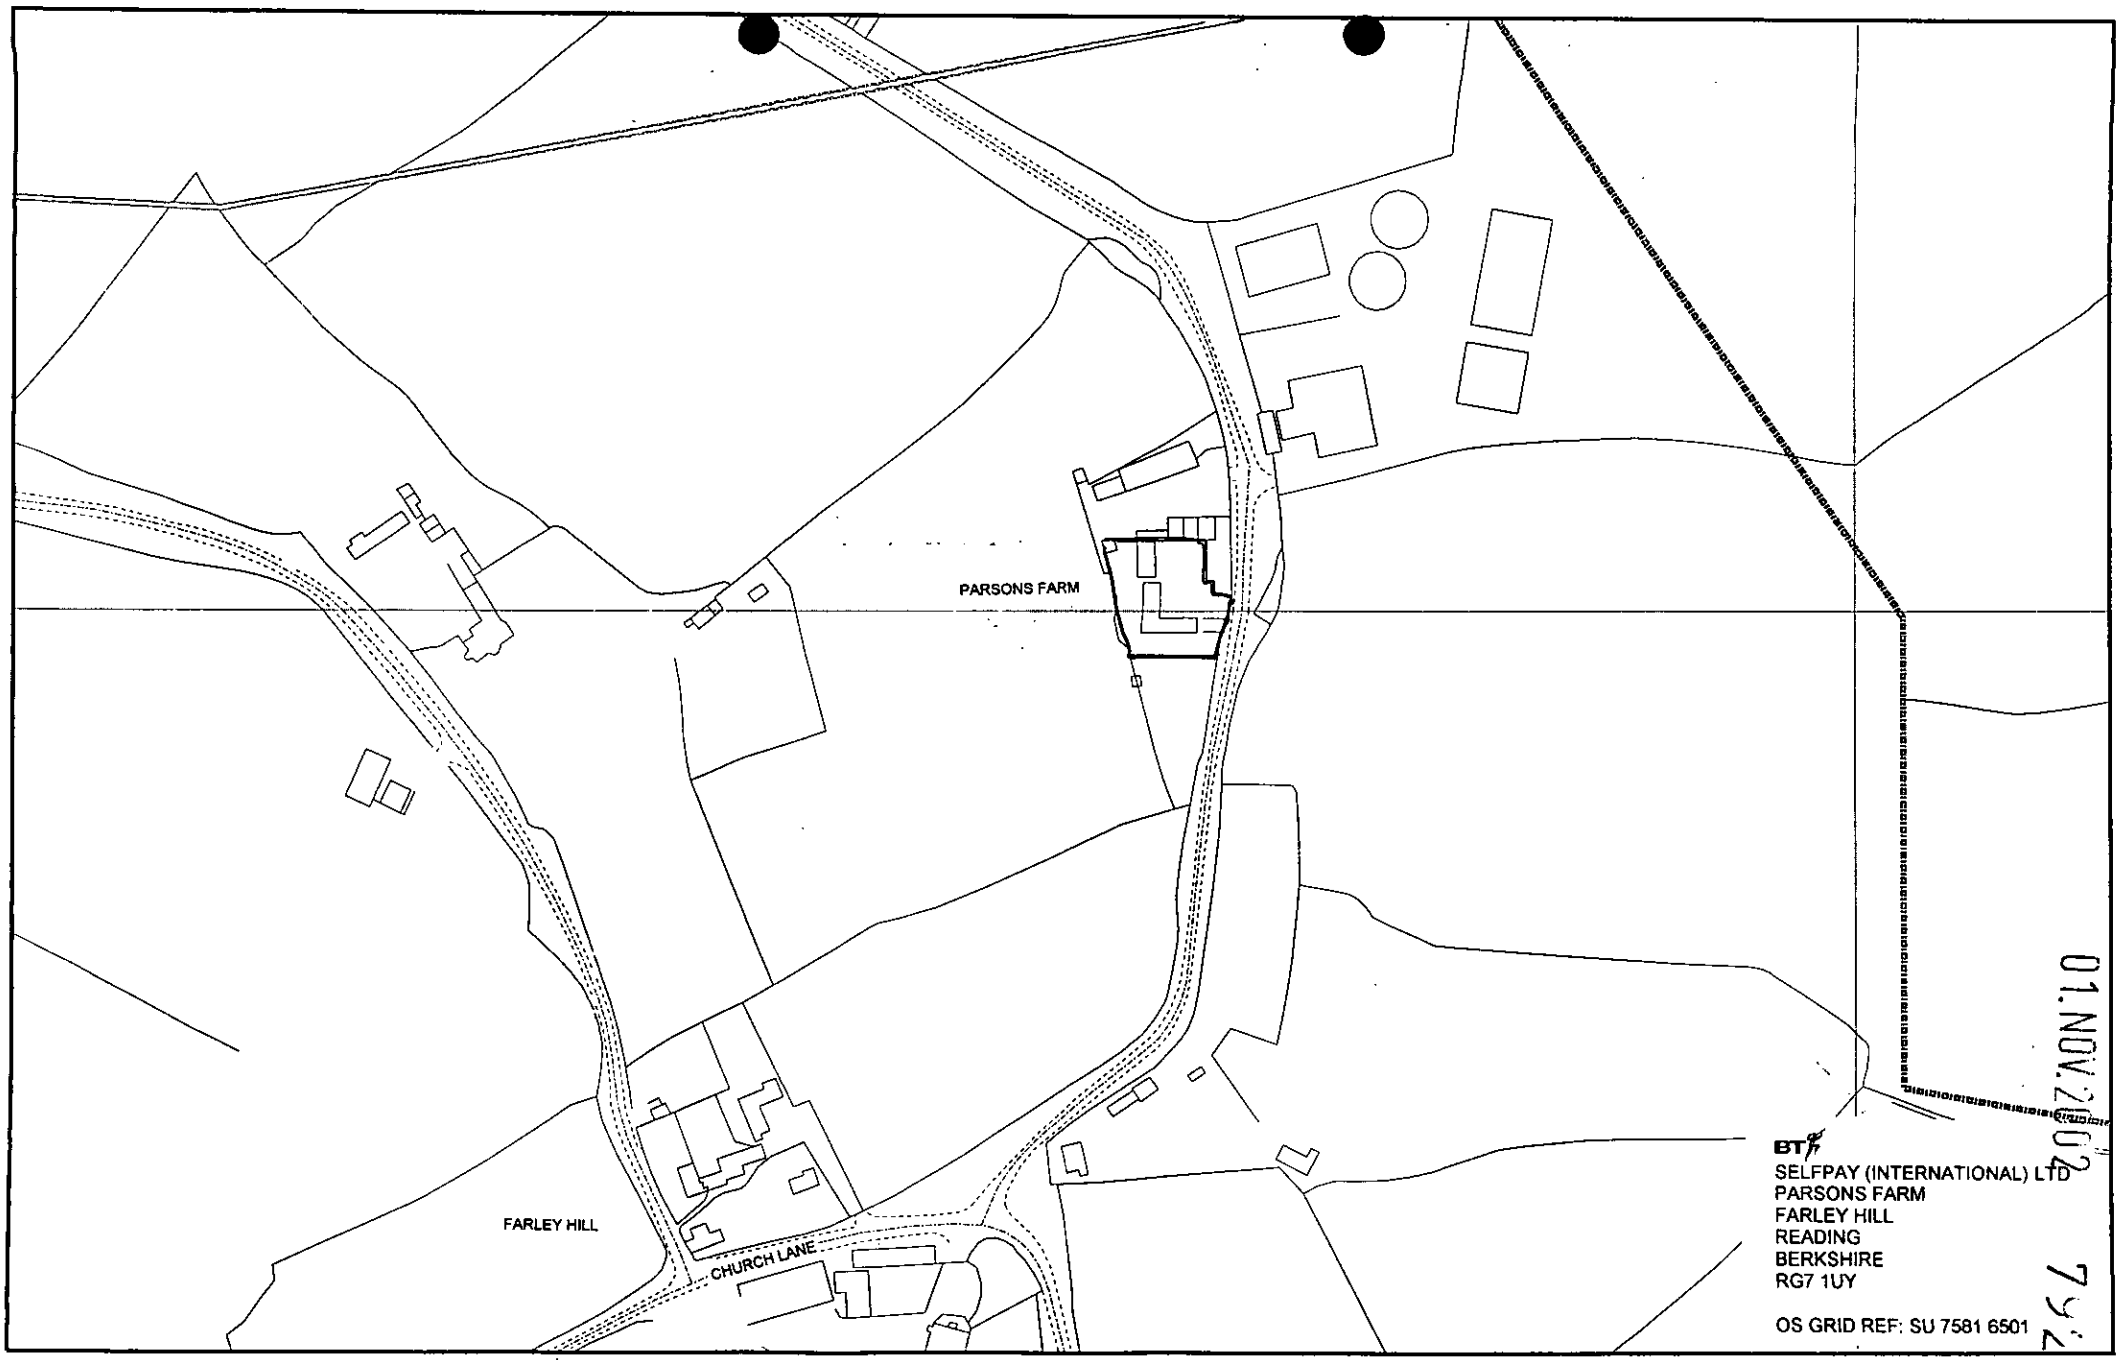

BERRYM4 29/10/2002 11:12:6 Notes:

BT

(C) British Telecommunications plc CABLE&DUCT_A3_1_PLOT Template Issue 1 (August 2000)

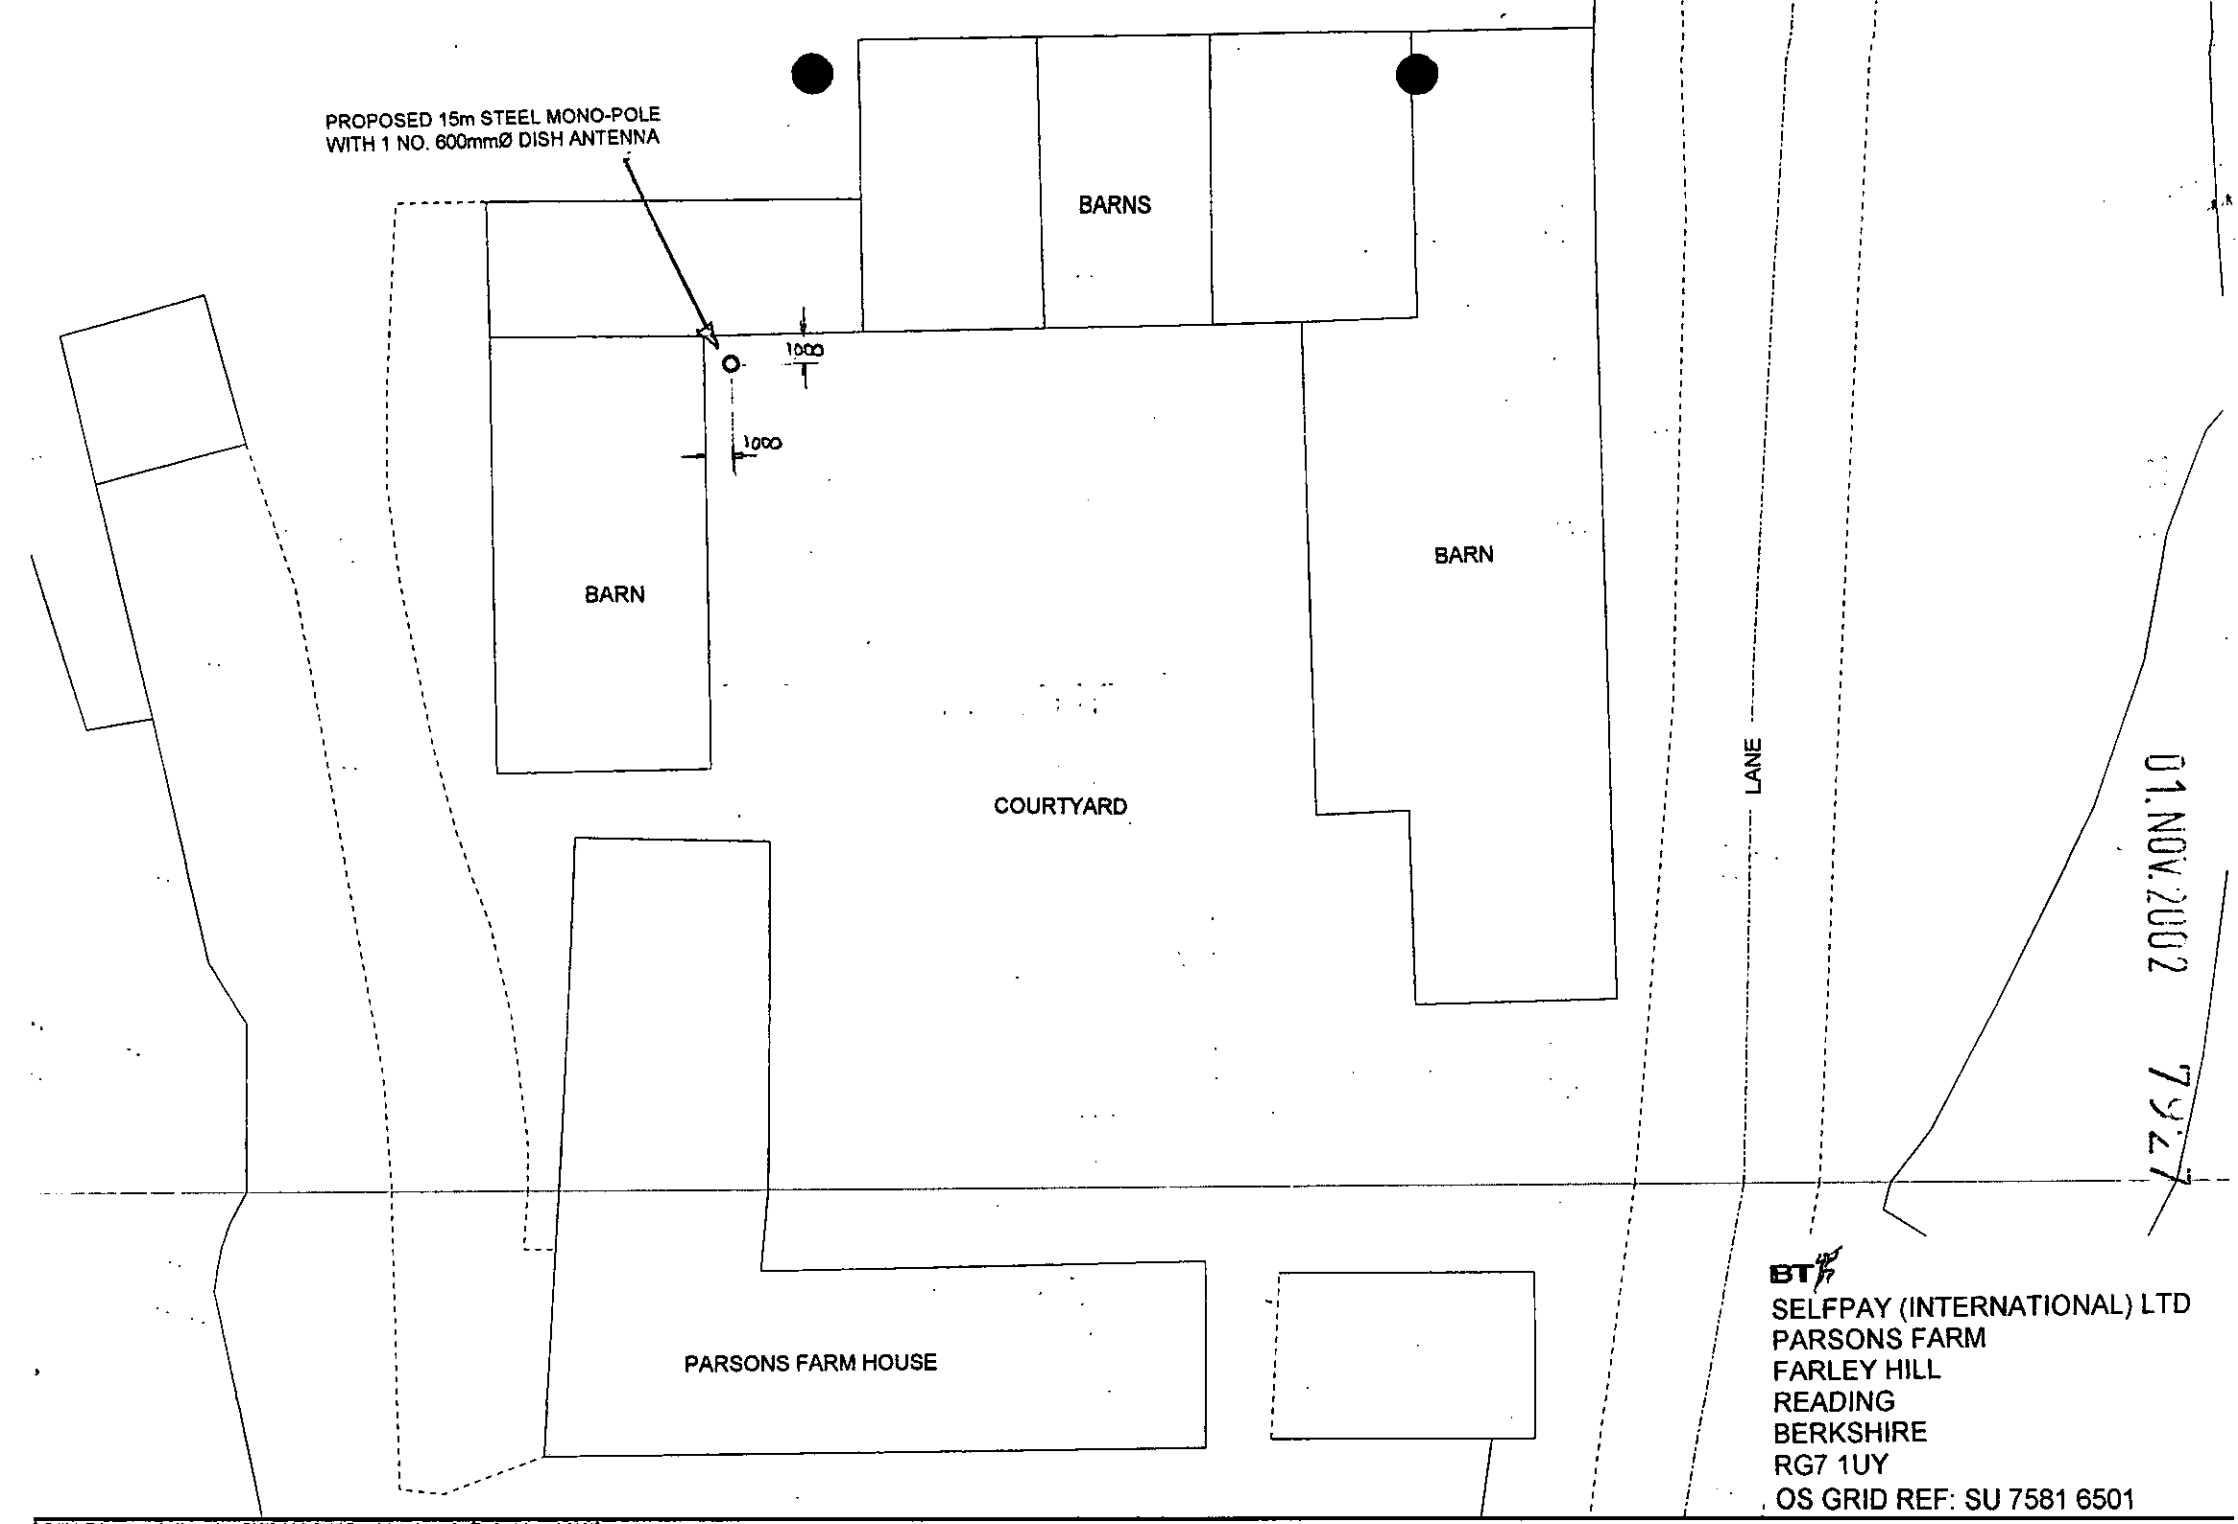

) British Telecommunications plc BASIC_A4_LL_PLOT Template Issue 2 (Revised August 2000)

29/10/2002 11:9:57 BERRYM4

SCALE 1:200