

REVISED DESIGN




North Elevation 1:50

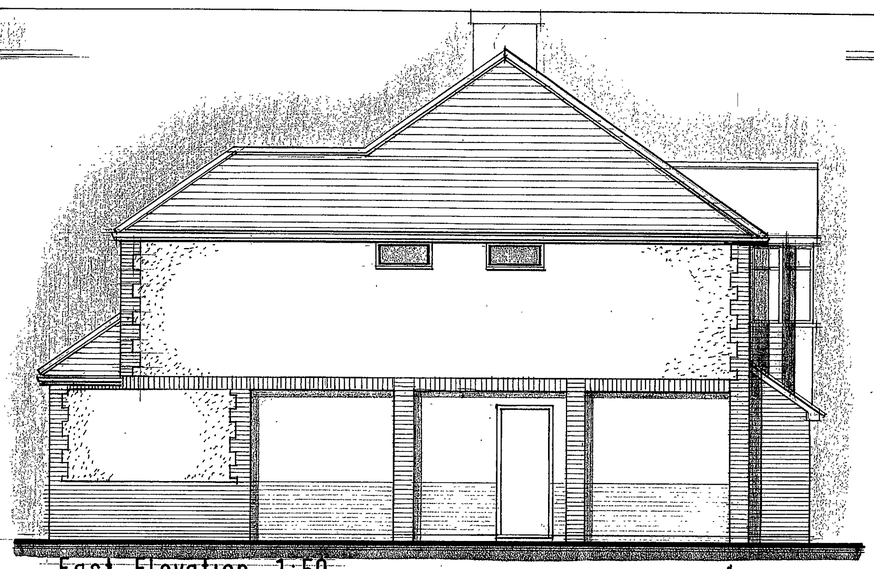


East Elevation 1:50

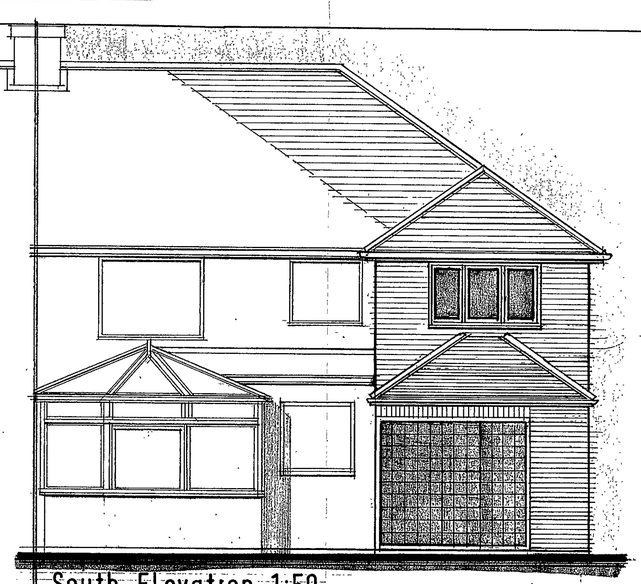


South Elevation 1:50

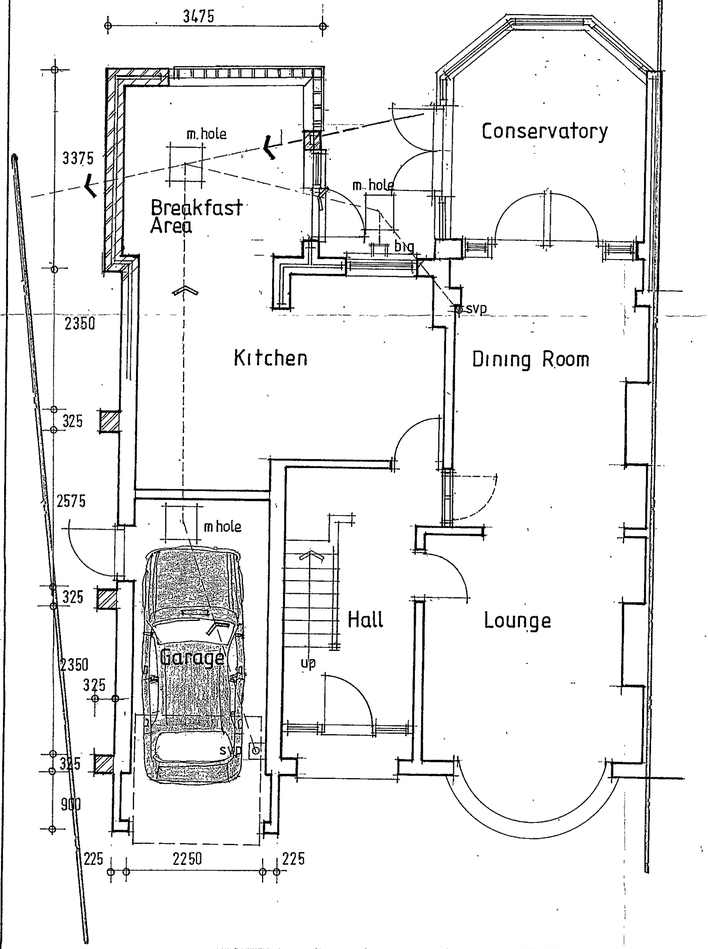


Ground Floor Plan 1:50

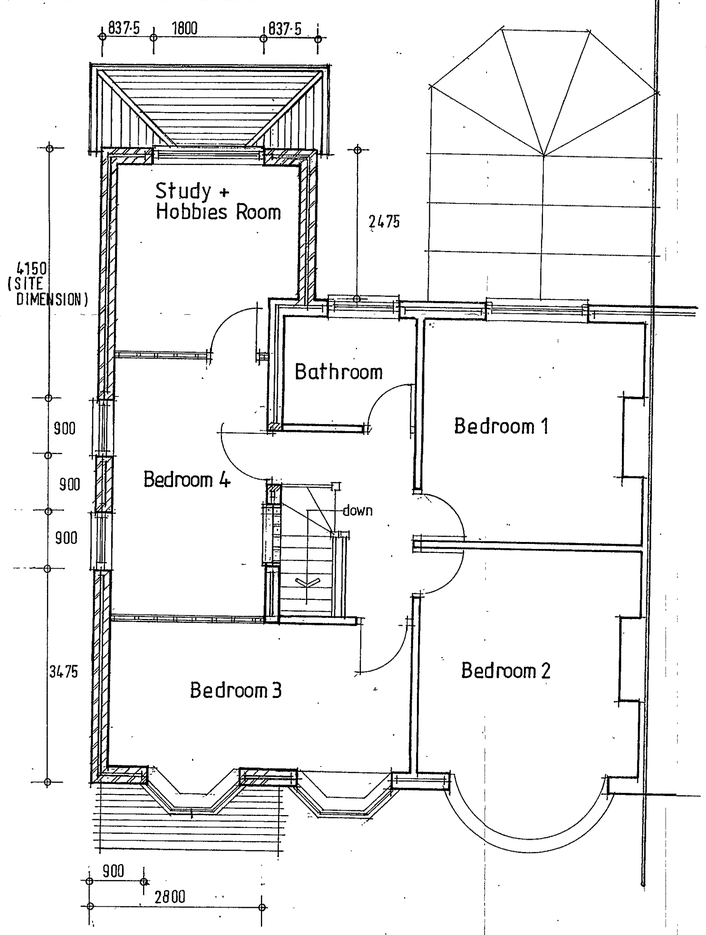

First Floor Plan 1:50

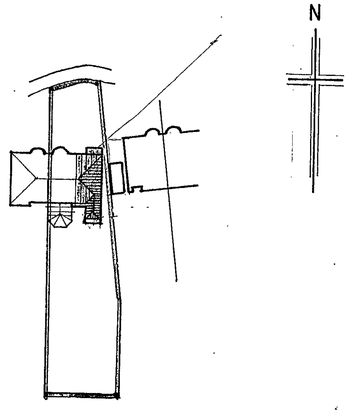

SITE PLAN 1:500

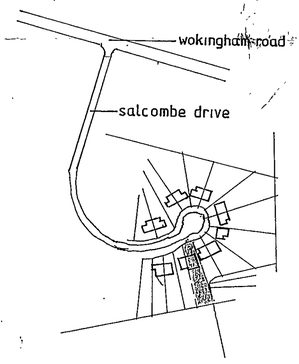


LOCATION PLAN 1:2500

REVISED PLAN

APPROVED


4/12/02

PROPOSED EXTENSION AT 20 SALCOMBE DRIVE EARLEY BERKSHIRE JUNE 2002

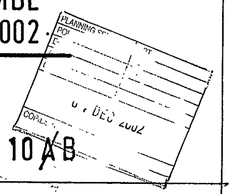

GC 2002 / 10 A B

04.NOV.2002 7930

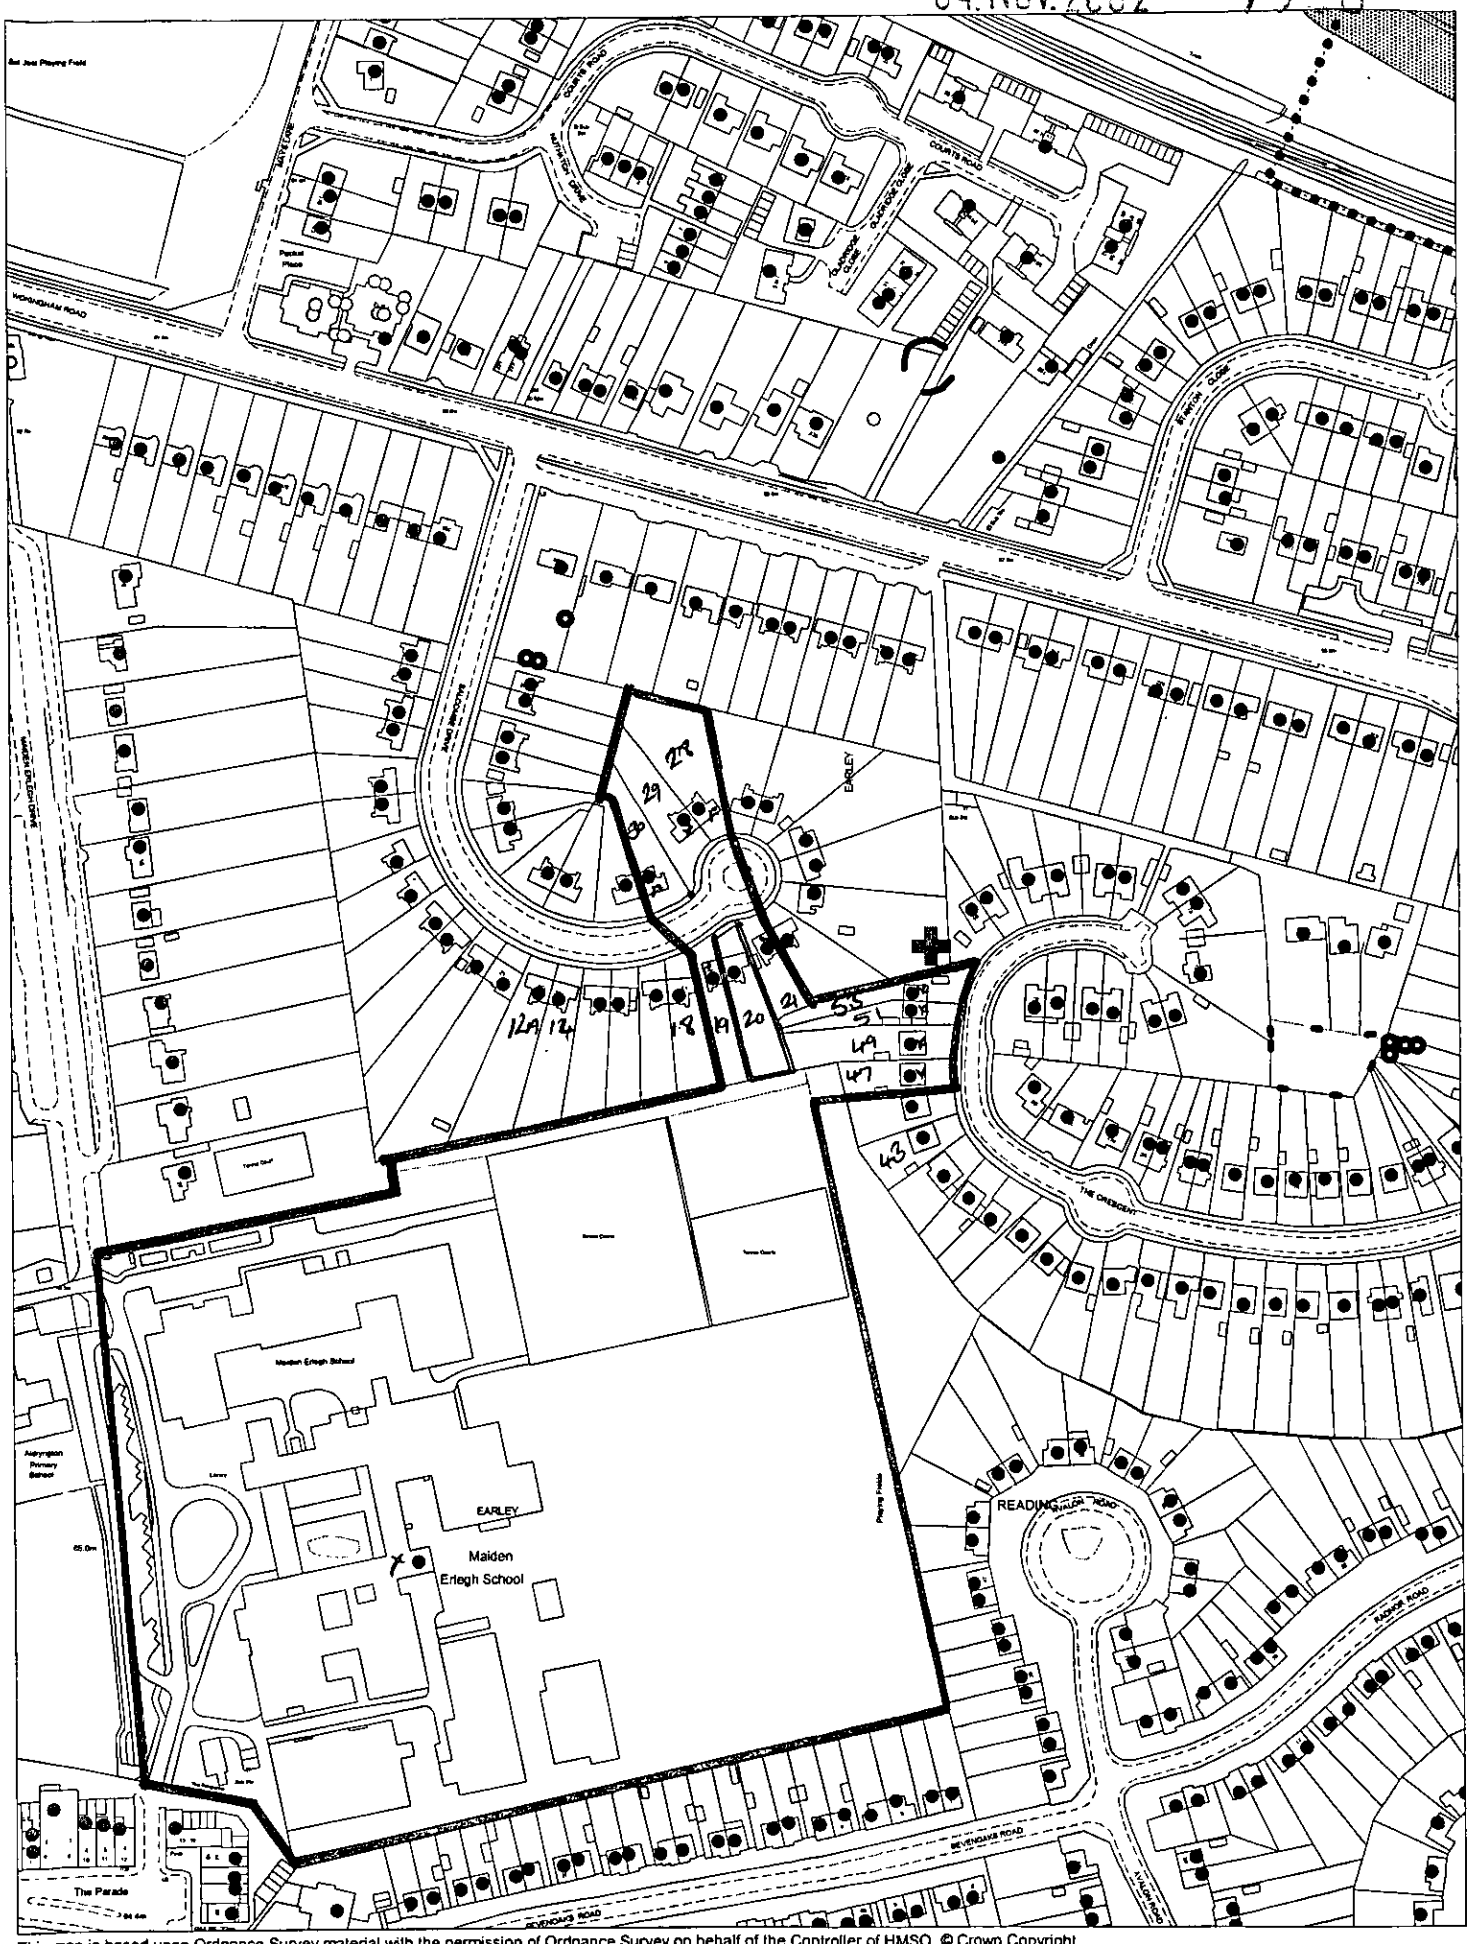

This map is based upon Ordnance Survey material with the permission of Ordnance Survey on behalf of the Controller of HMSO. © Crown Copyright.
Unauthorised reproduction infringes Crown Copyright and may lead to prosecution or civil proceedings.Wokingham District Council Licence LA086134

Development Control,Wokingham District Council.
11 November 2002

Scale: 1 : 2500

N
W E
S