

Notes:
All dimensions must be checked on site and any discrepancies reported from this drawing.


All brickwork to match existing
Roof tiles to match existing
Upvc windows & doors to match existing

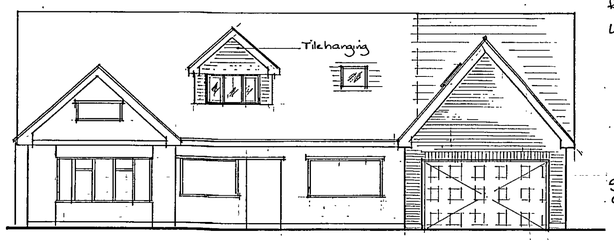


Front elevation

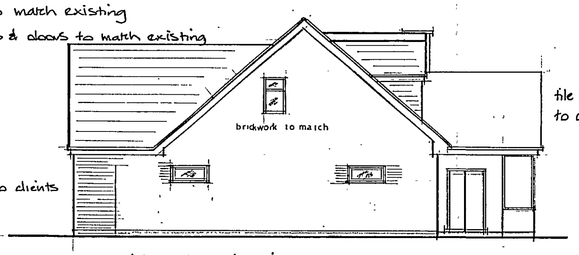


side elevation

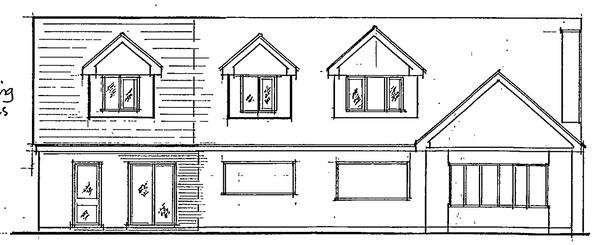



rear elevation

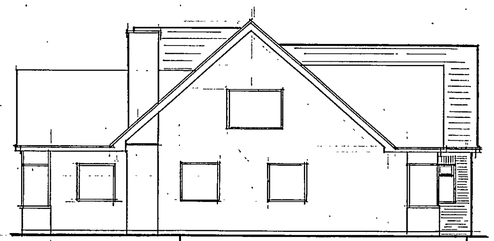

side elevation

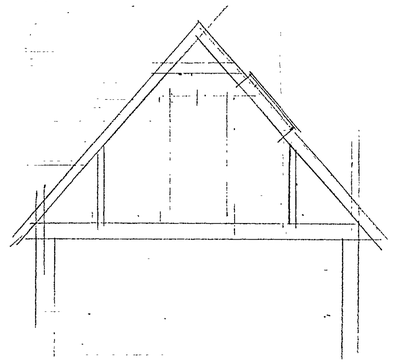

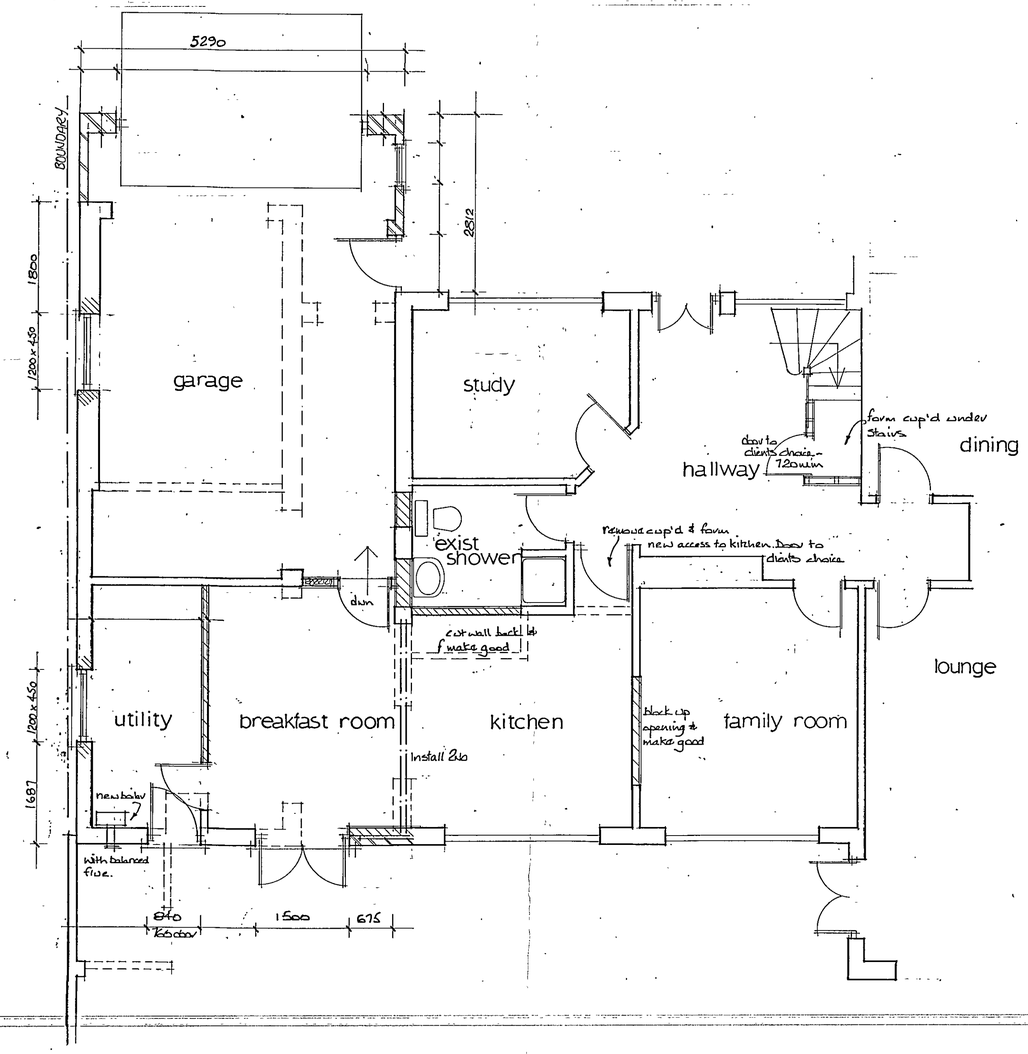

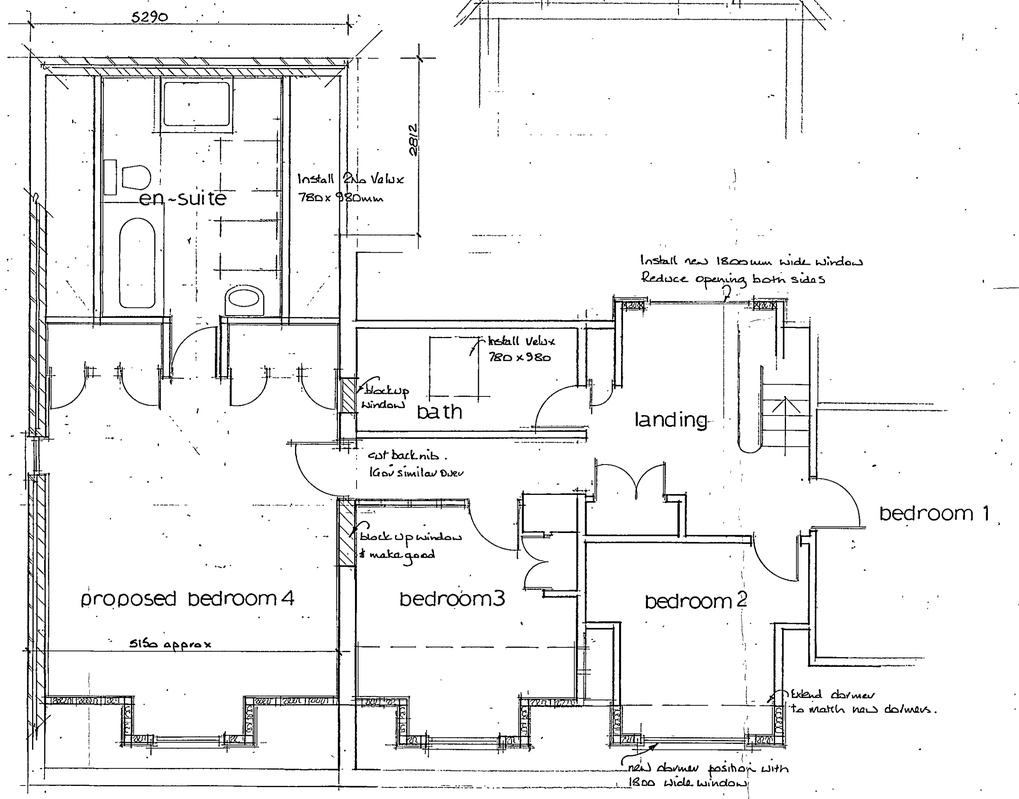

A		
	Date	Revisions

© copyright

APPROVED

Client
Mr and Mrs PESTELL

Job Title
53 Bearwood Road
Wokingham

04 DEC 2002 8654

Drawing Title
elevations and floor layouts

Scale 1/50 1/100

Date Oct 02 | Drawn by hen

Drg. No. P/1032 | Rev.


(ARCH)

594 x 841mm A1

CS 10/9/03

04 DEC 2002

8054

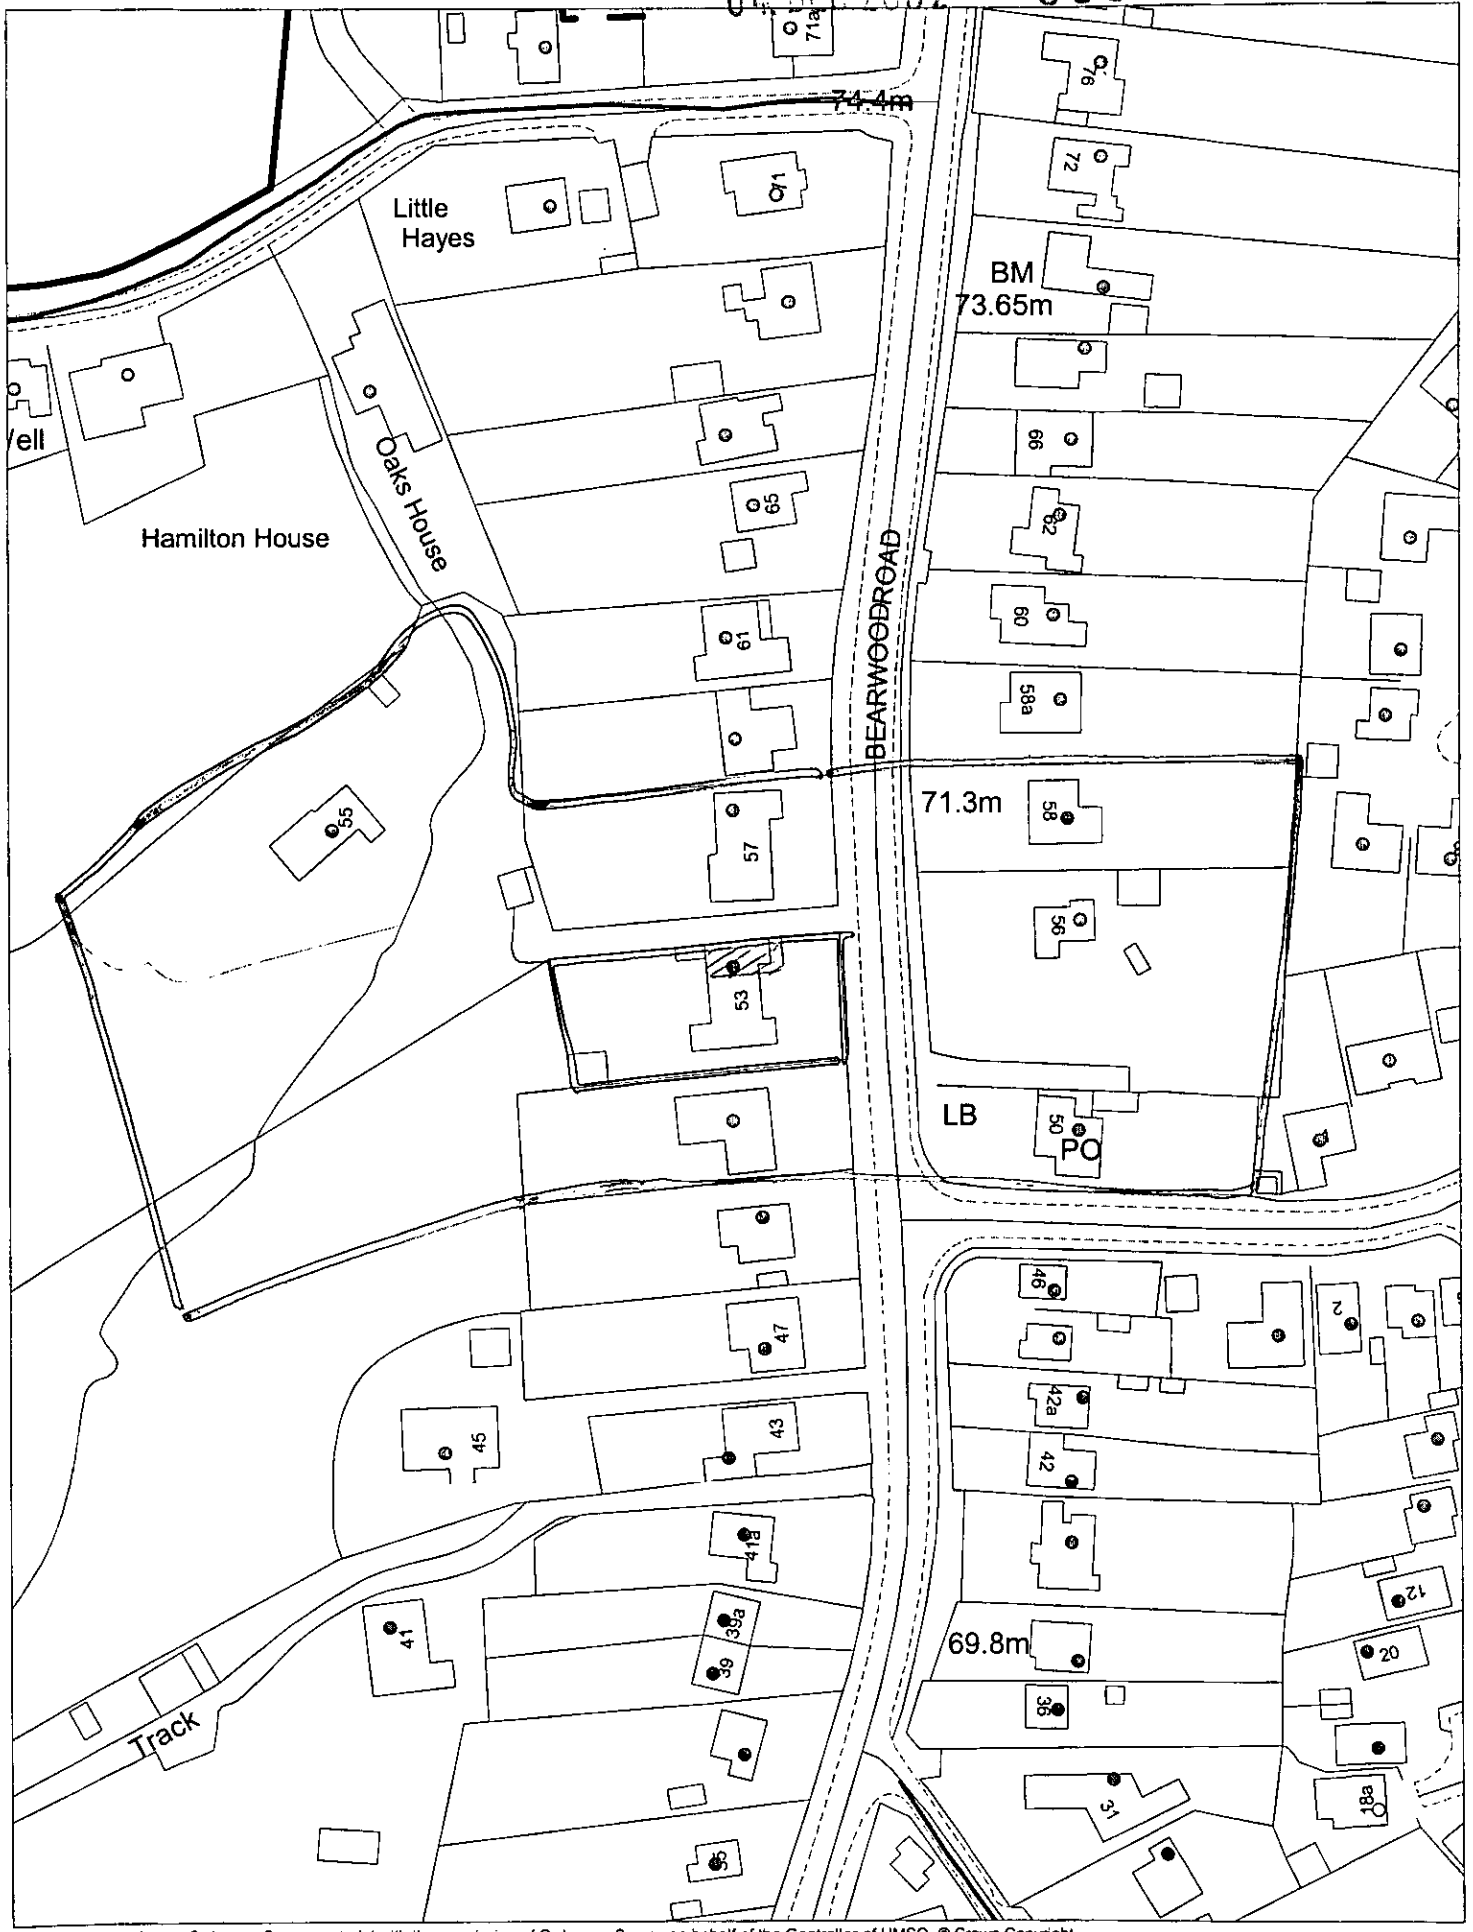

This map is based upon Ordnance Survey material with the permission of Ordnance Survey on behalf of the Controller of HMSO. © Crown Copyright. Unauthorised reproduction infringes Crown Copyright and may lead to prosecution or civil proceedings.Wokingham District Council Licence LA086134

Development Control,Wokingham District Council.
25 November 2002

Scale: 1 : 1250

N
W E
S

04.DEC.2002 8054

elevation 'C'

part side elevation
53 Bearwood Rd
Wokingham
Dwg No P/1032 /1
Date NOV 02

04.12.2002 8154

SITE PLAN
1:200
53 BEARWOOD ROAD
WOLLINGHAM

