




EXISTING SOUTH WEST ELEVATION
Scale 1 : 100

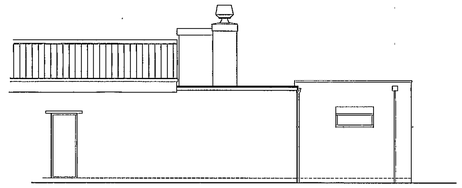


EXISTING NORTH WEST ELEVATION
Scale 1 : 100

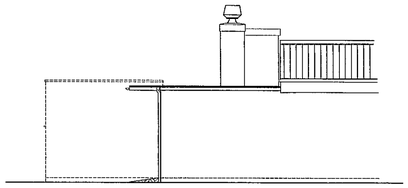

EXISTING SOUTH EAST ELEVATION
Scale 1 : 100

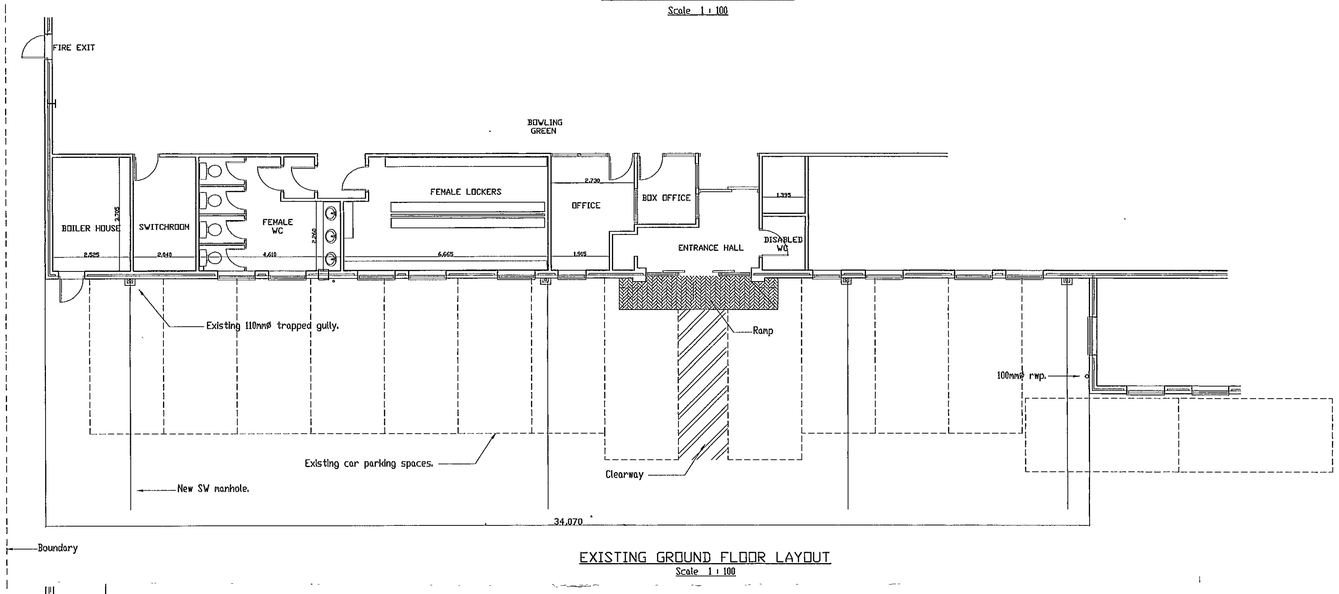

EXISTING GROUND FLOOR LAYOUT
Scale 1 : 100

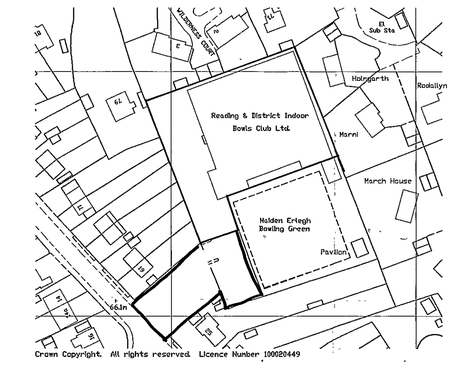


LOCATION PLAN
Scale 1 : 1,250

Notes

Any discrepeancy found must be reported before proceeding.

All dimensions are to be checked before proceeding with the work.

FD30s New 760mm wide 1/2hr fire door fitted with auto. self closing device.

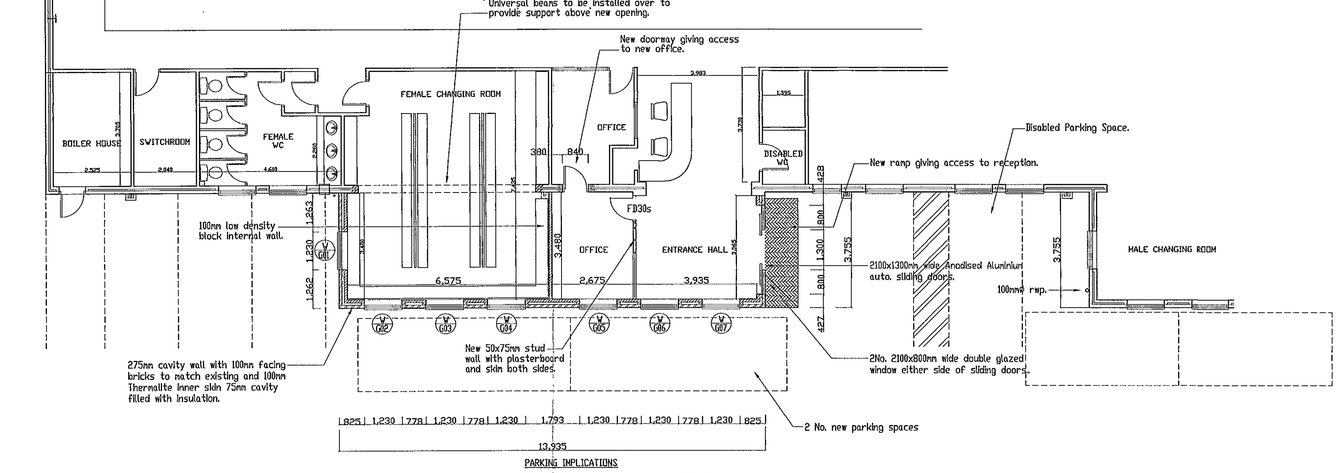

PARKING IMPLICATIONS

6No. parking spaces loss due to extension.
1 No. new Disabled parking space added.


PROPOSED GROUND FLOOR LAYOUT
Scale 1 : 100

WINDOW SCHEDULE


W/G01	450x1230mm wide double UPVC glazed
W/G02	450x1230mm wide double UPVC glazed
W/G03	450x1230mm wide double UPVC glazed
W/G04	450x1230mm wide double UPVC glazed
W/G05	450x1230mm wide double UPVC glazed
W/G06	450x1230mm wide double UPVC glazed
W/G07	450x1230mm wide double UPVC glazed

22.NOV.2002 8056

APPROVED

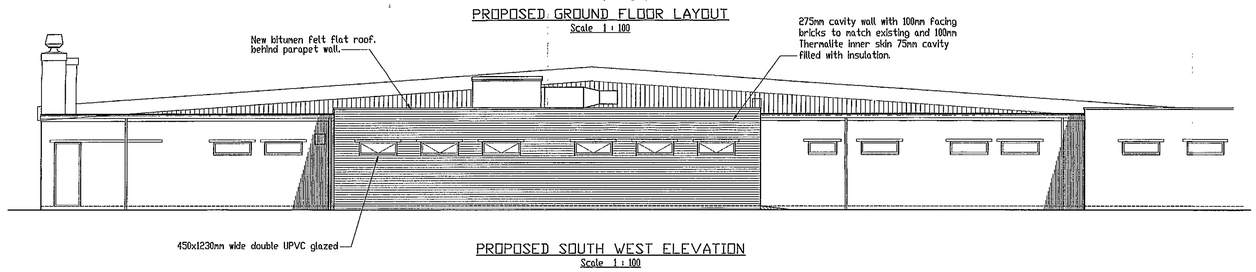

PROPOSED SOUTH WEST ELEVATION
Scale 1 : 100

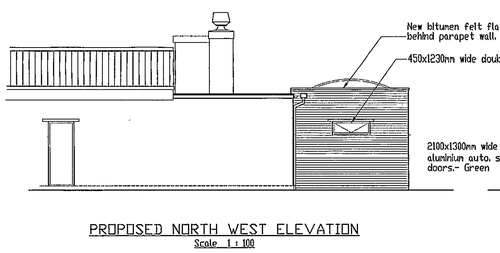

PROPOSED NORTH WEST ELEVATION
Scale 1 : 100



PROPOSED SOUTH EAST ELEVATION
Scale 1 : 100

Oasis
BUILDING & PLANNING APPLICATIONS
20 WANTAGE RD.
READING
BERKSHIRE, RG30 2SE
Tel : 0118 957 3554
Fax : 0118 961 3554
E-mail : oaspringer@hotmail.com

Client
Reading & District Indoor Bowls League Ltd.
Beech Lane,
Earley,
Reading.


Drawing Title
PROPOSED SINGLE STOREY EXTENSION TO PROVIDE FEMALE CHANGING ROOM & NEW FRONT ENTRANCE

Planning Application.

Scale	File Name:
1:100 & 1:1,250	\R&DIBL.dwg
Date	Drawn by
November 2002	O.A.Springer

Drawing No.	Rev.
OAS/02/1250/1	0

22 NOV 2002 8056

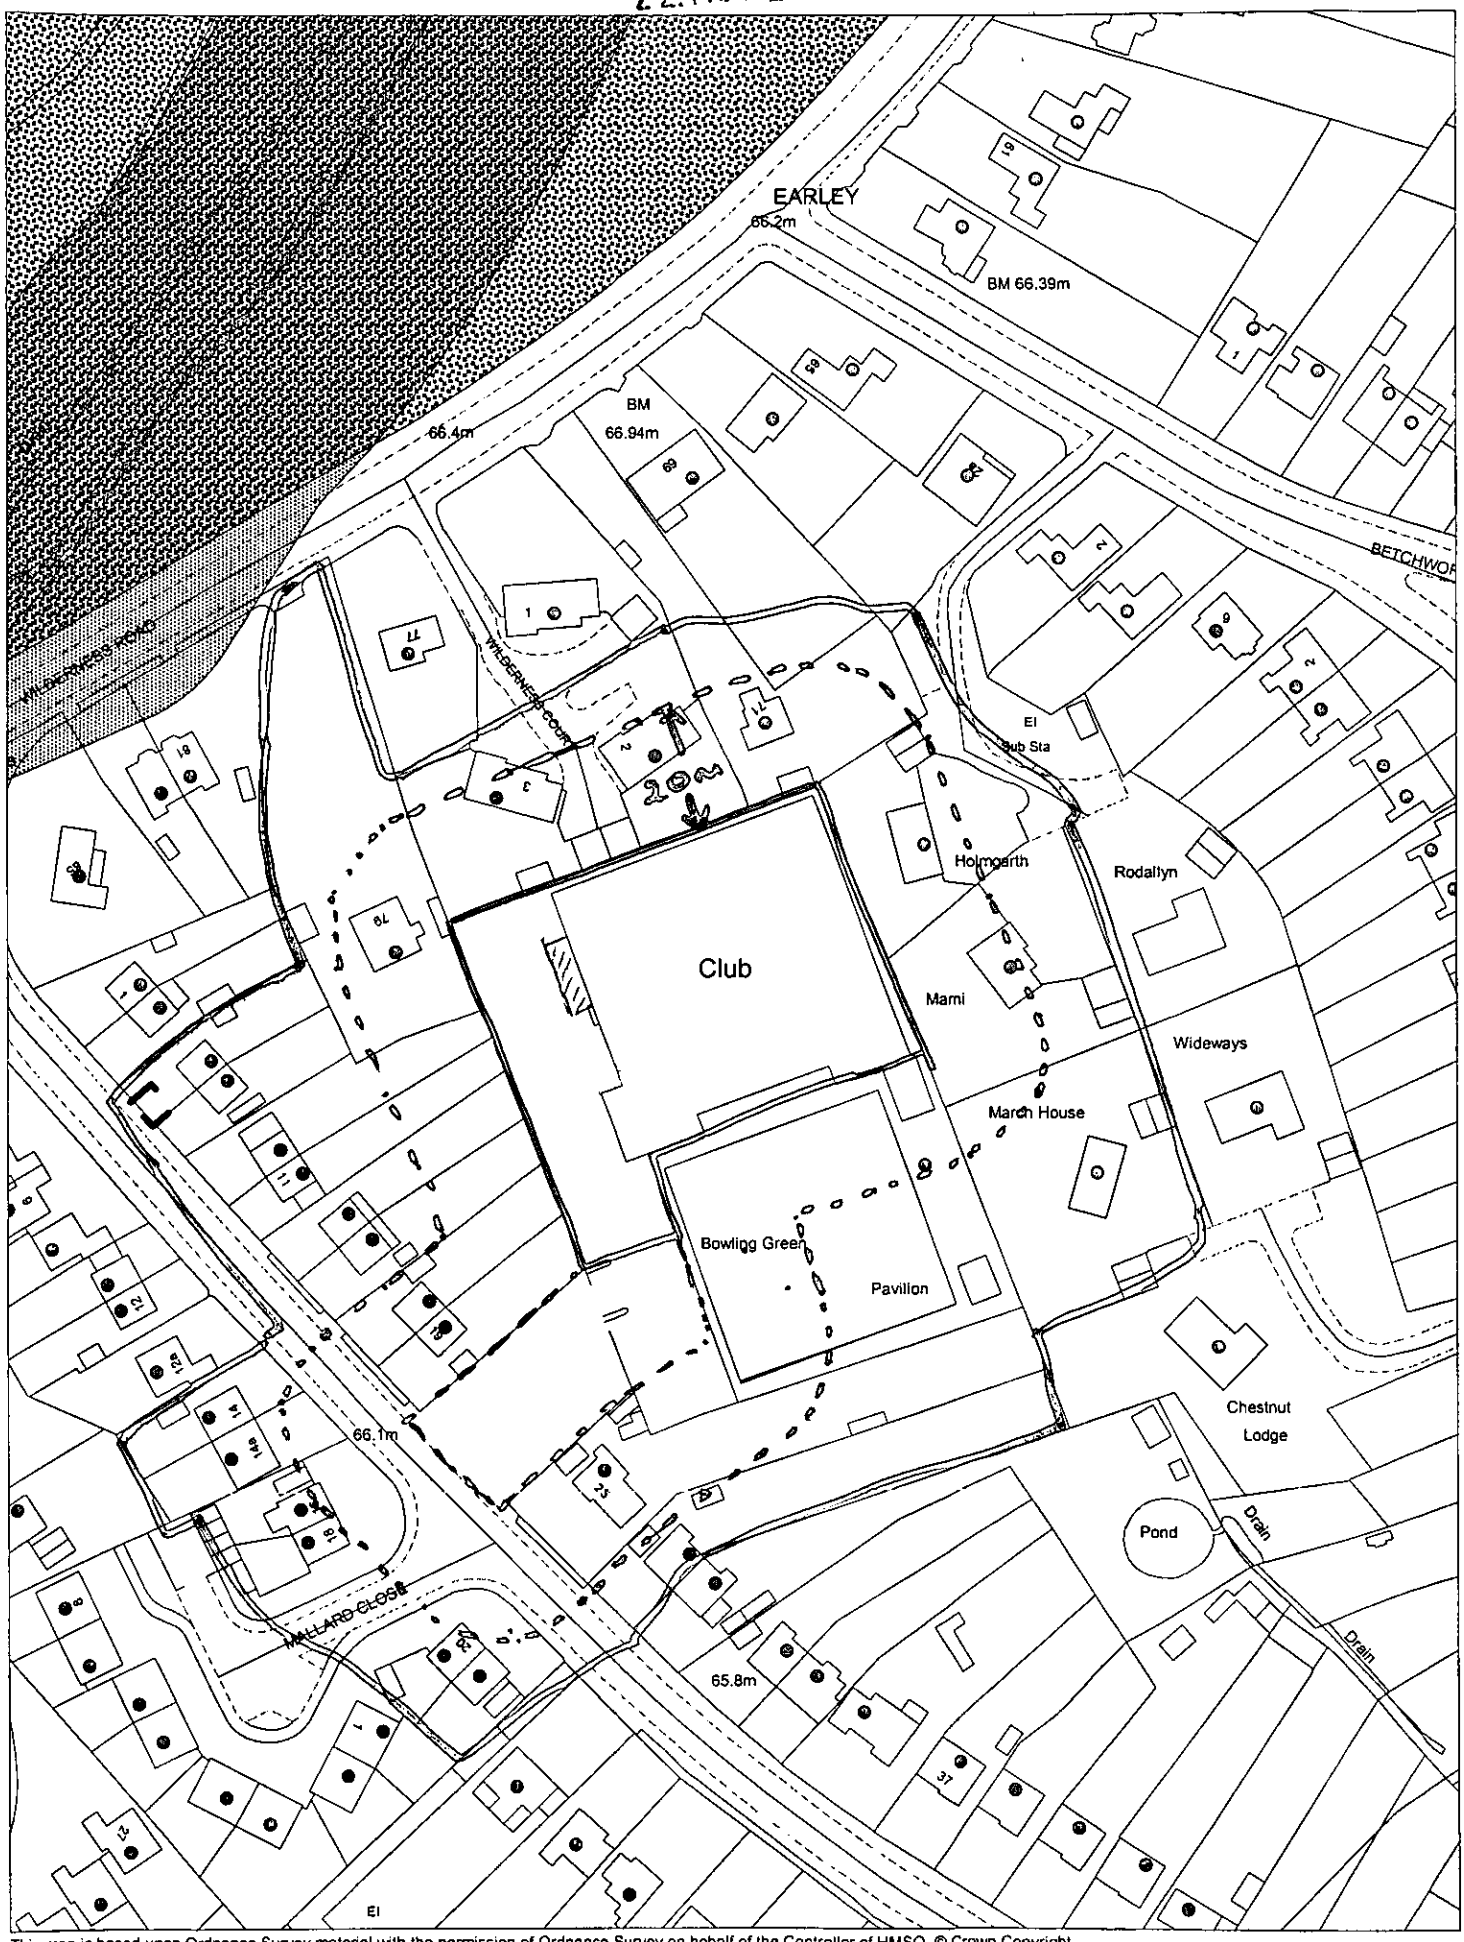


This map is based upon Ordnance Survey material with the permission of Ordnance Survey on behalf of the Controller of HMSO. © Crown Copyright.
Unauthorised reproduction infringes Crown Copyright and may lead to prosecution or civil proceedings.Wokingham District Council Licence LA086134

Development Control,Wokingham District Council.
27 November 2002

Scale: 1 : 1250


N
W E
S

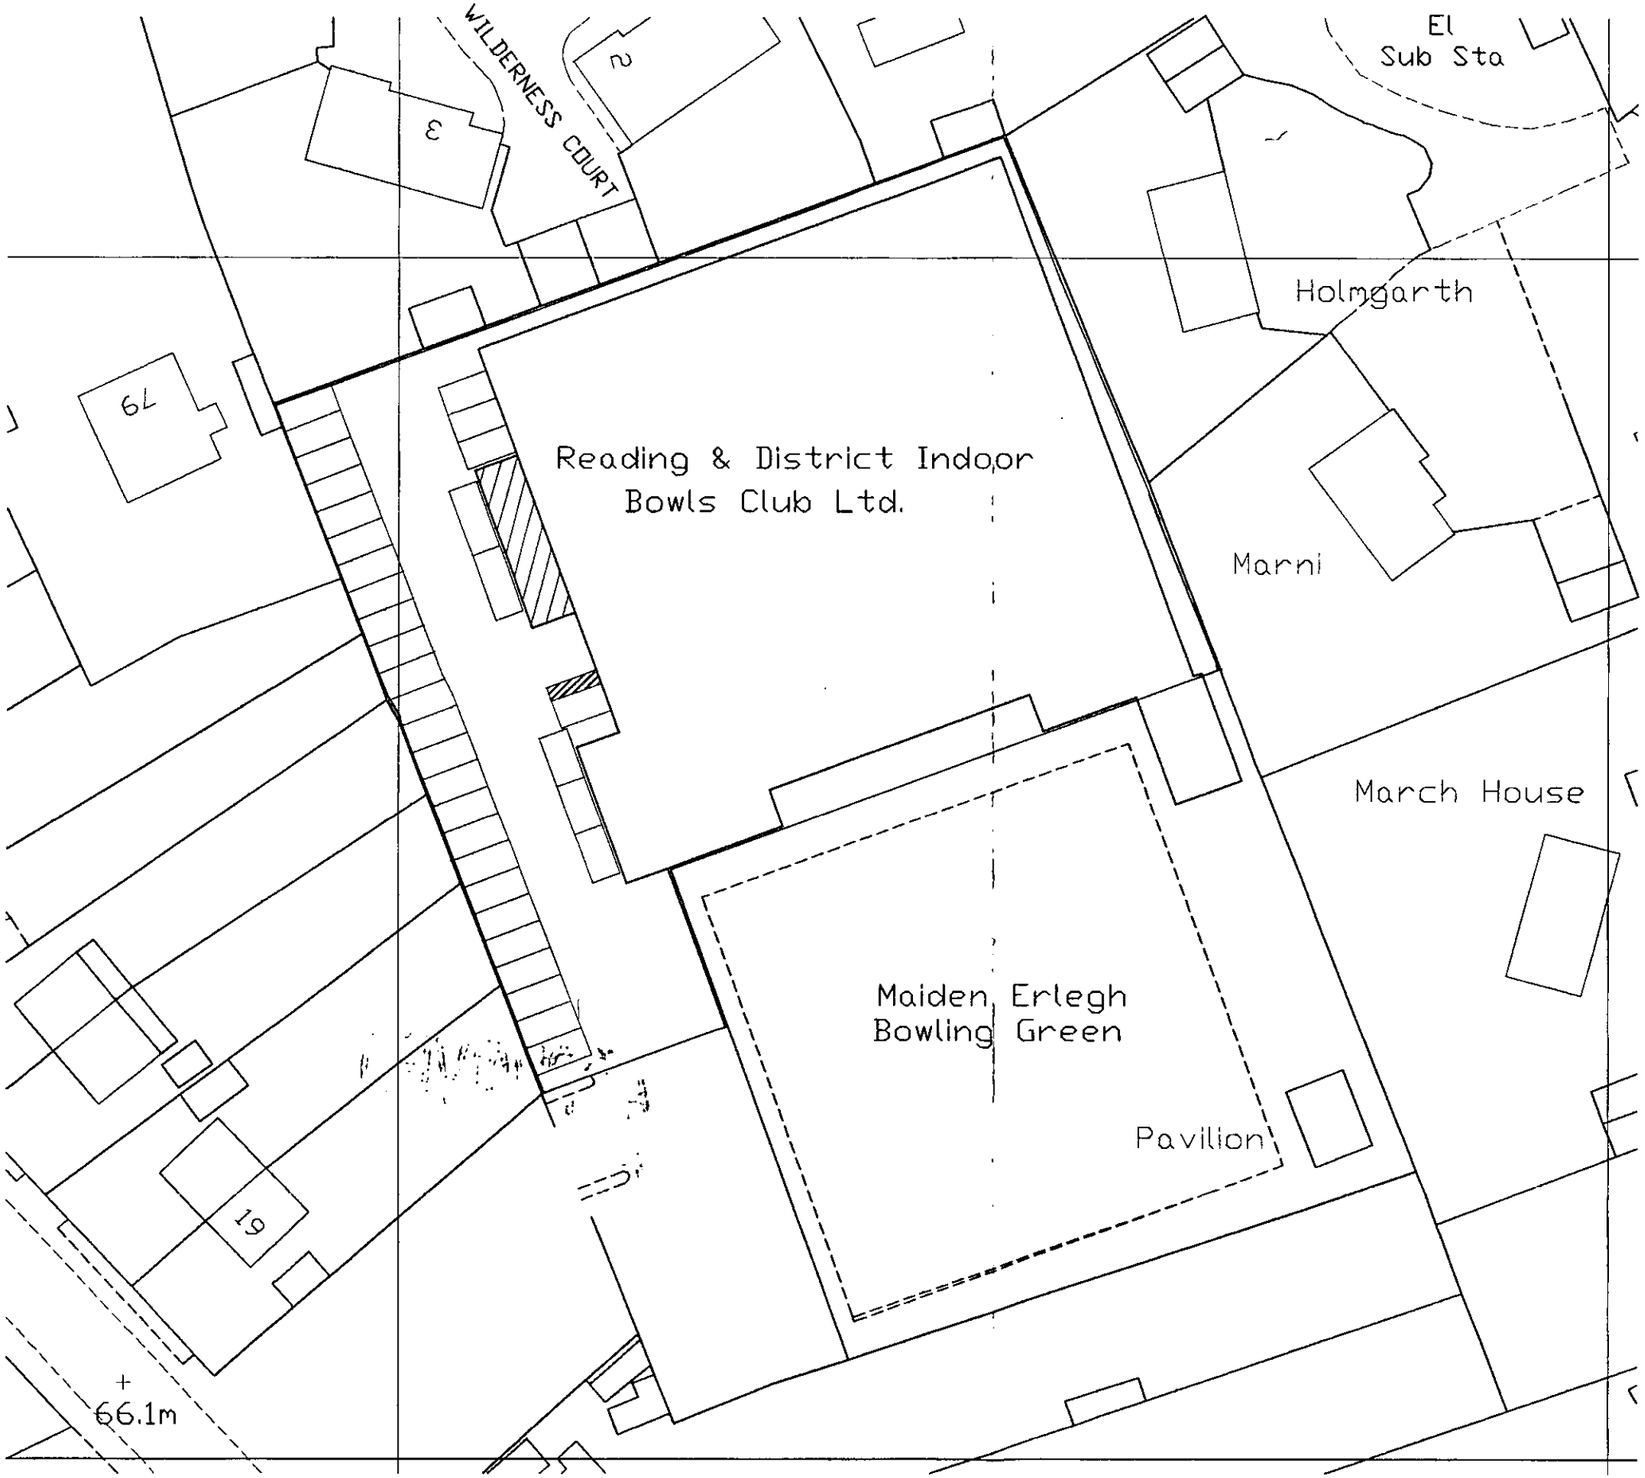

Crown Copyright. All rights reserved. Licence Number 100020449

BLOCK PLAN

Scale 1 : 500

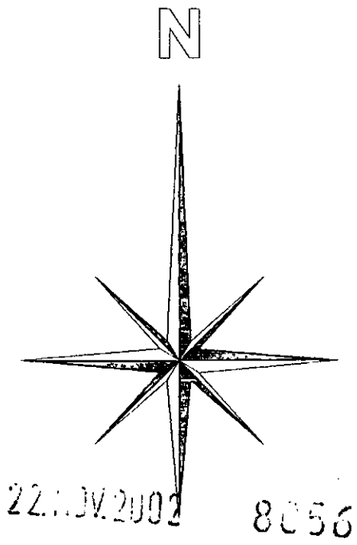

APPROVED

Oasis
BUILDING & PLANNING APPLICATIONS
20 WANTAGE RD.
READING
BERKSHIRE. RG30 2SE
Tel : 0118 957 3554
Fax : 0118 961 3554
E-mail : oaspringer@hotmail.com

Client
Reading & District Indoor Bowling League.
Beech Lane,
Earley,
Reading.

Drawing Title
PROPOSED SINGLE STOREY EXTENSION TO PROVIDE FEMALE CHANGING ROOM ROOM & FRONT ENTRANCE

Planning Application.

Scale	File Name:
1:500	\R&DIBL.dwg
Date	**Drawn by**
November 2002	O.A.Springer

Drawing No.	Rev.
OAS/02/1250/2	0