


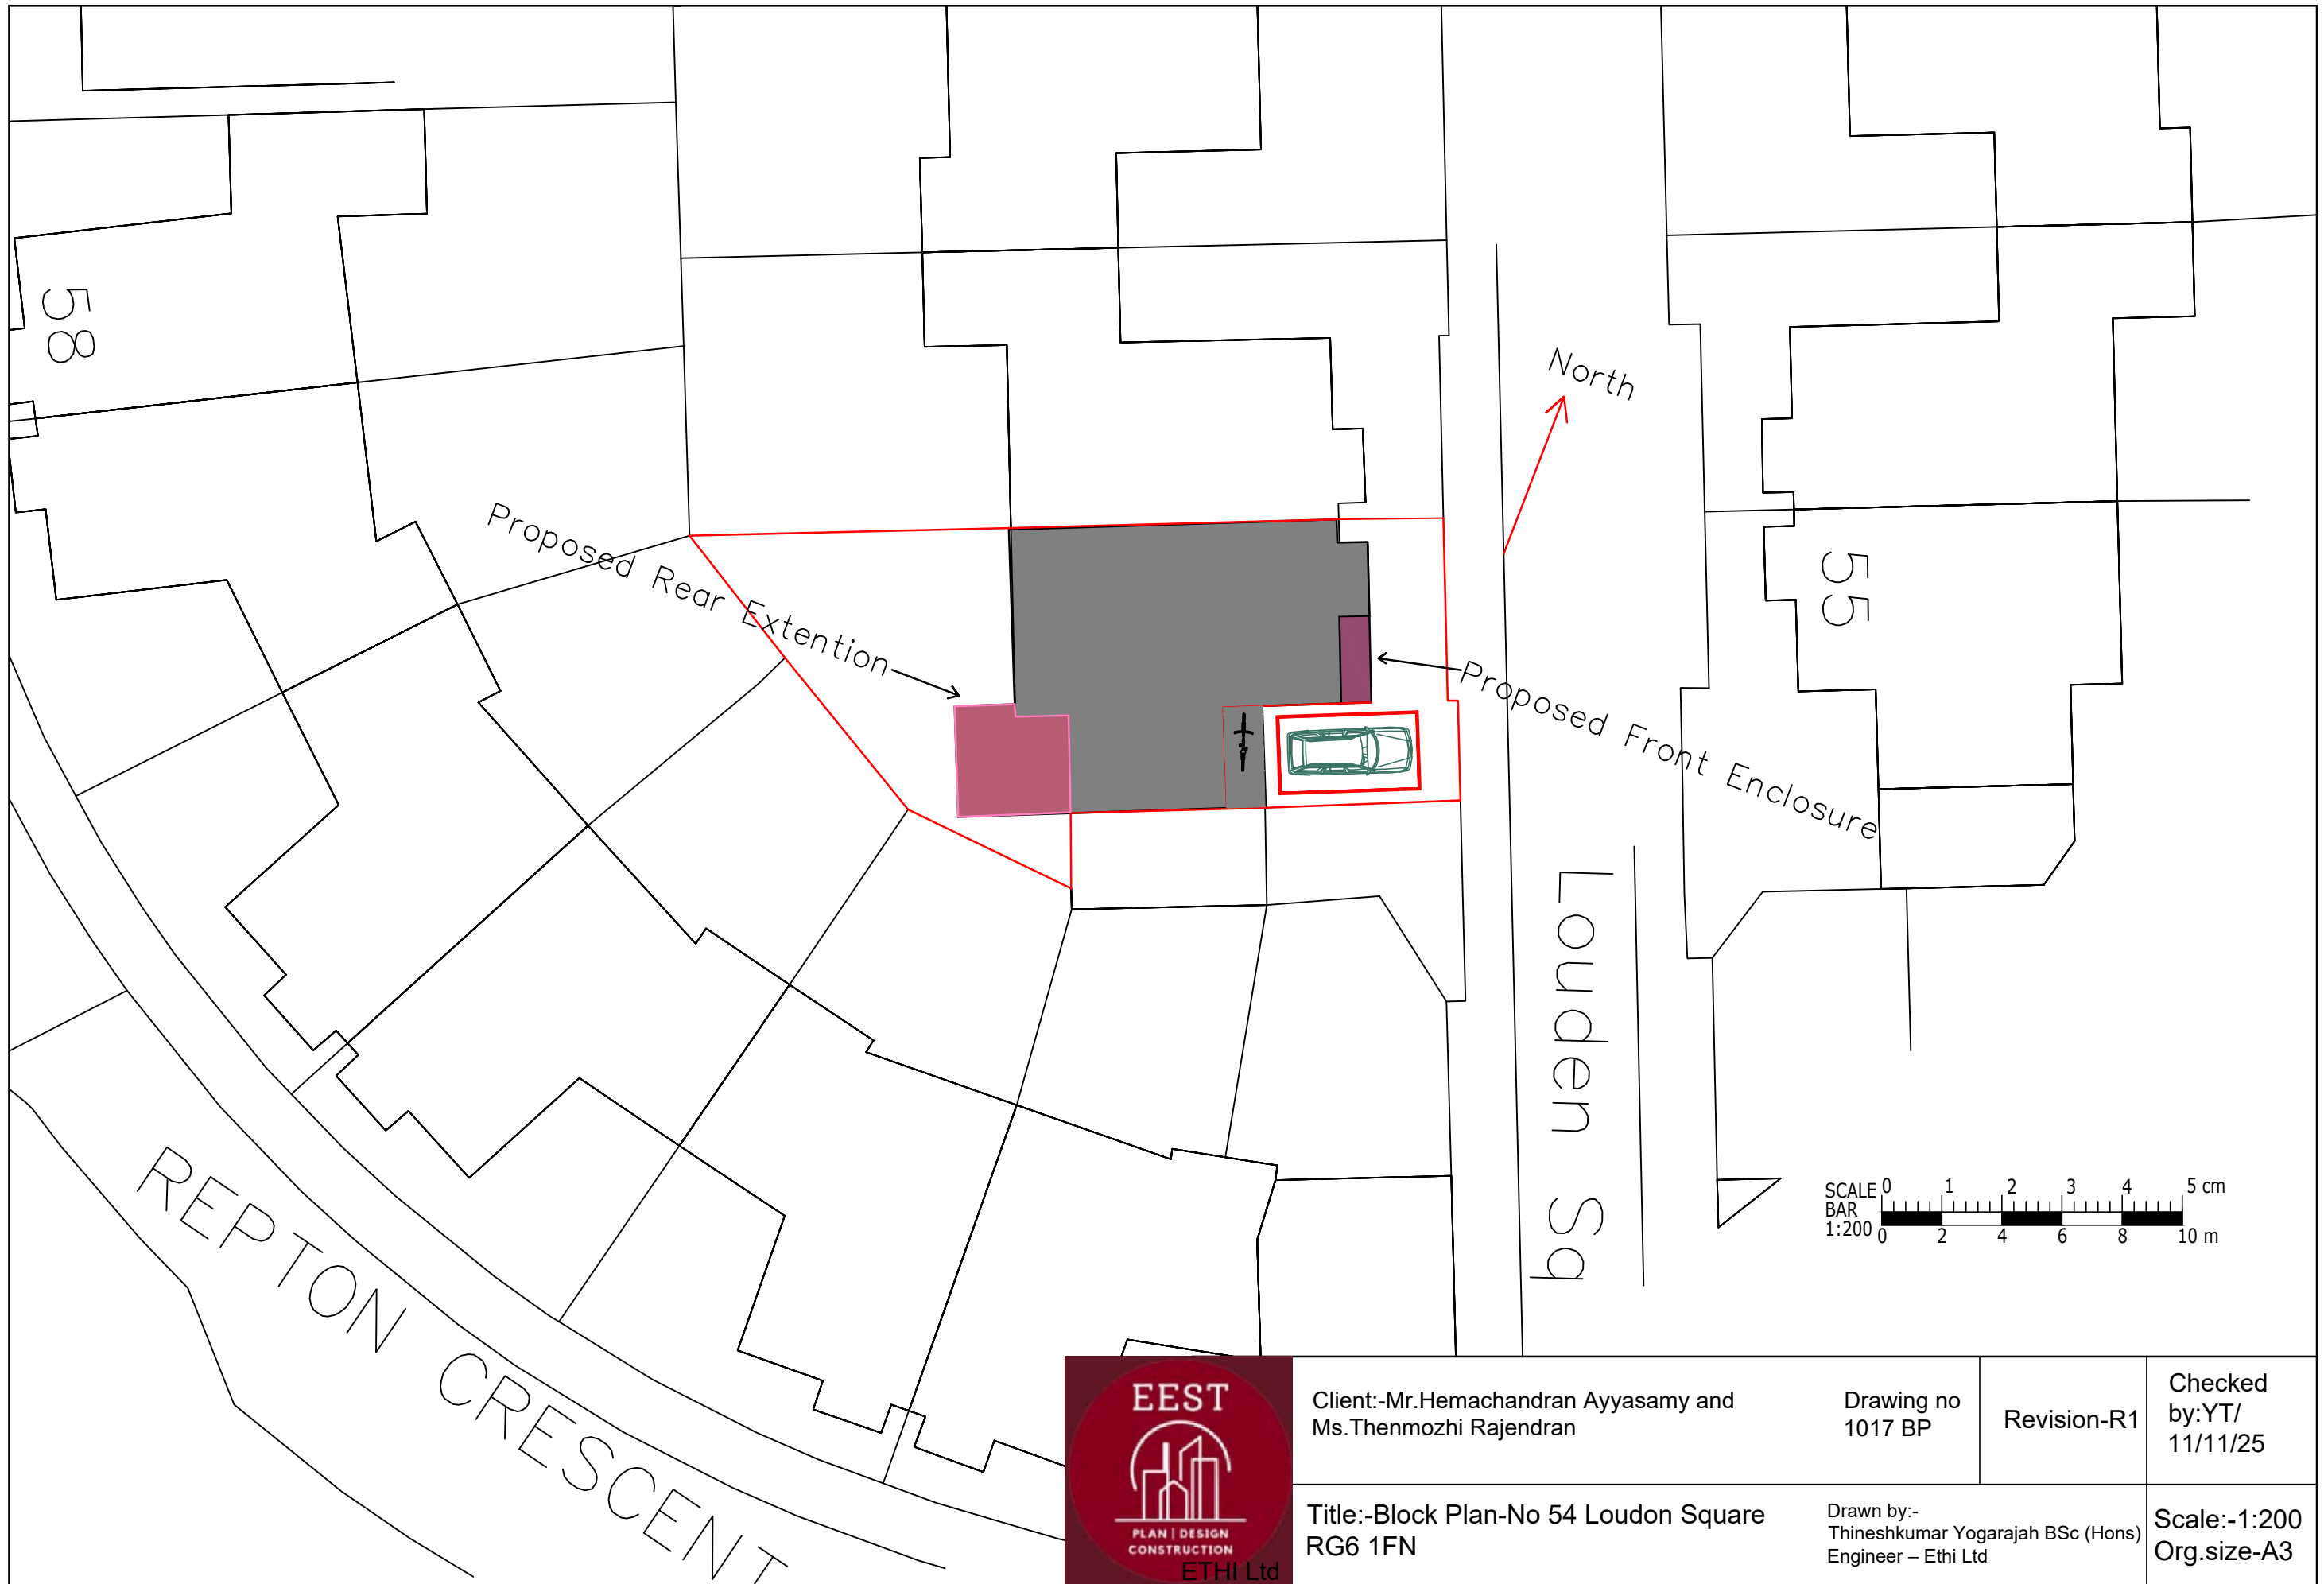

Client:-Mr.Hemachandran Ayyasamy and Ms.Thenmozhi Rajendran	Drawing no 1017 BP	Revision-R1	Checked by:YT/ 11/11/25
Title:-Block Plan-No 54 Loudon Square RG6 1FN	Drawn by:- Thineshkumar Yogarajah BSc (Hons) Engineer – Ethi Ltd		Scale:-1:200 Org.size-A3