



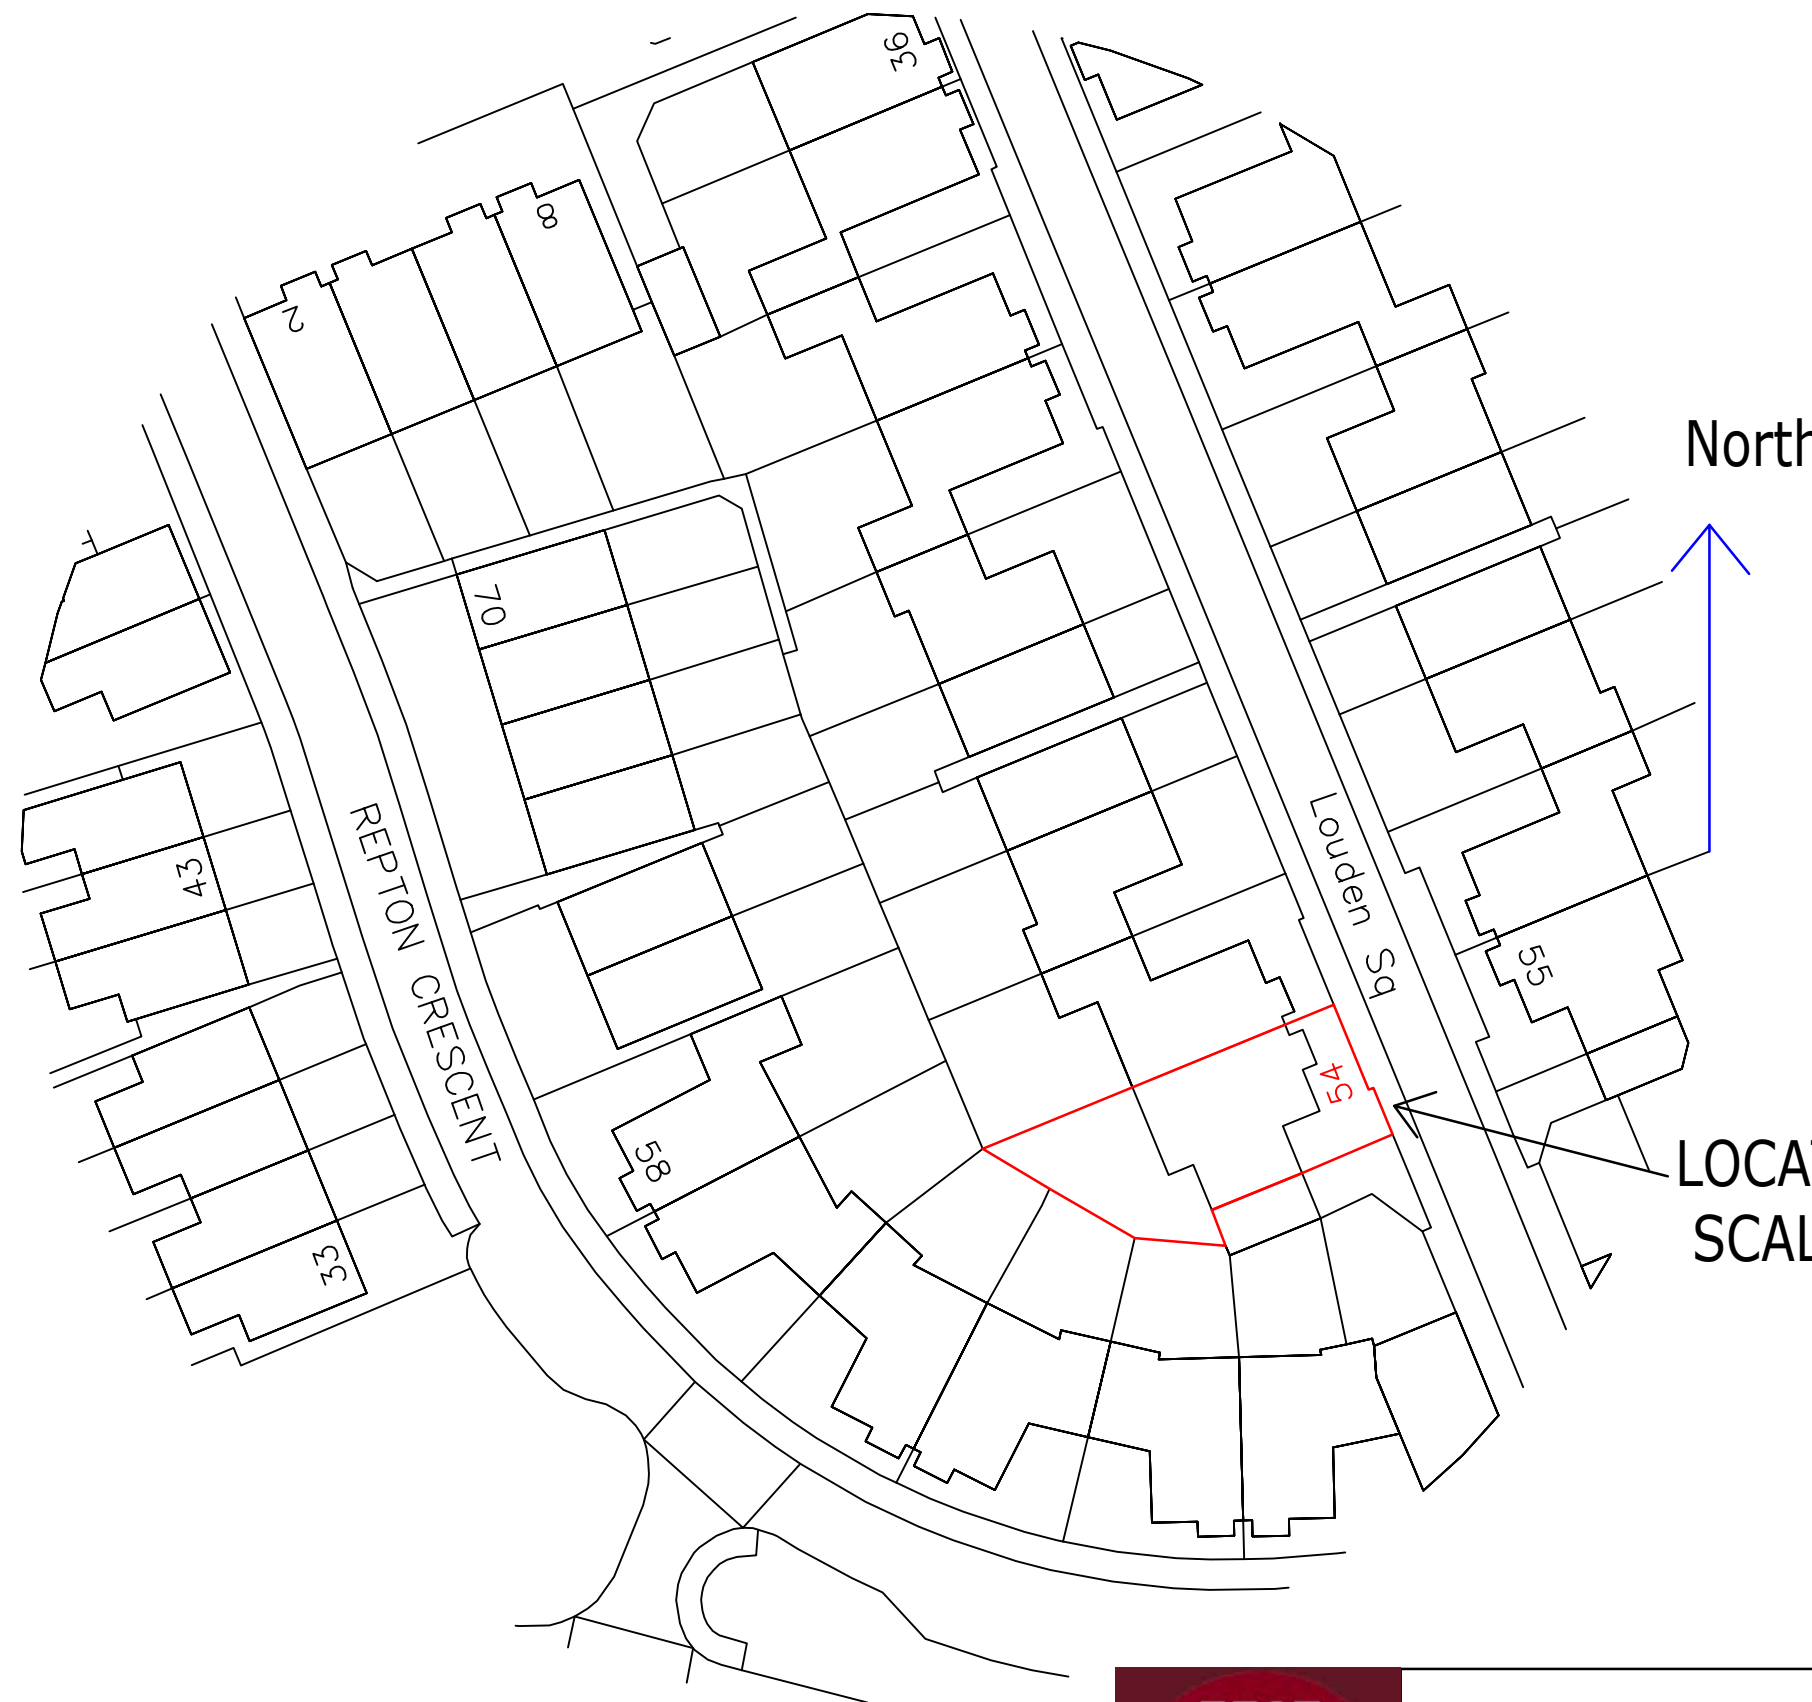

LOCATION PLAN
SCALE:-1:500

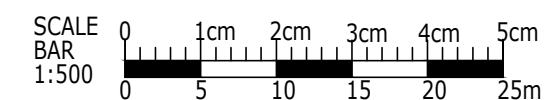

Client:-Mr.Hemachandran Ayyasamy and
Ms.Thenmozhi Rajendran

Drawing no:-1017 LP

Revision-R1

Checked
by:YT/
11/11/25

Title:- Location Plan- 54 Loudon Square RG6
1FN

Scale:-1:500
Org.size-A3