


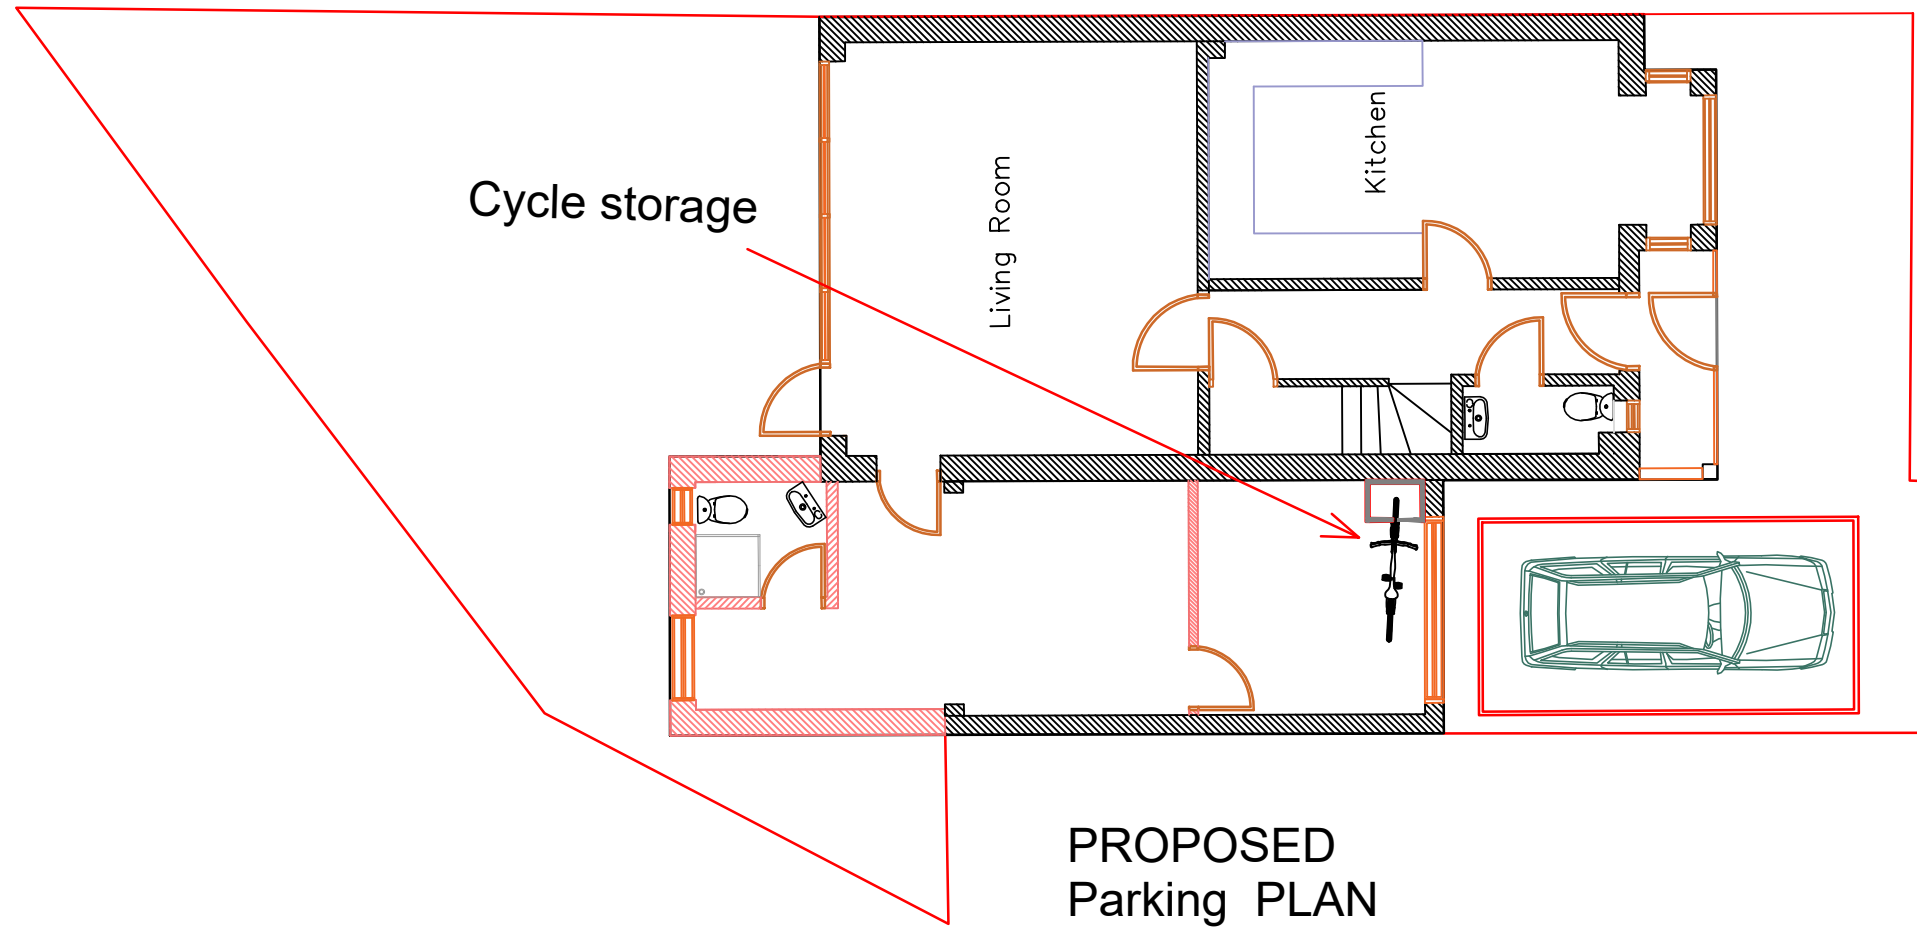

SCALE
BAR
1:100 0 1 2 3 4 5m



Client:--Mr.Hemachandran Ayyasamy and
Ms.Thenmozhi Rajendran

Drawing no:-1017 P

Revision-R1

Checked
by:YT
05/01/2026

Title:- Parking Plan - 54 Loudon Square RG6
1FN

Drawn by:-
Thineshkumar Yogarajah BSc (Hons)
Engineer – Ethi Ltd

Scale:-1:100
Org.size-A3