


Contractors and consultants are not to scale
dimensions from this drawing

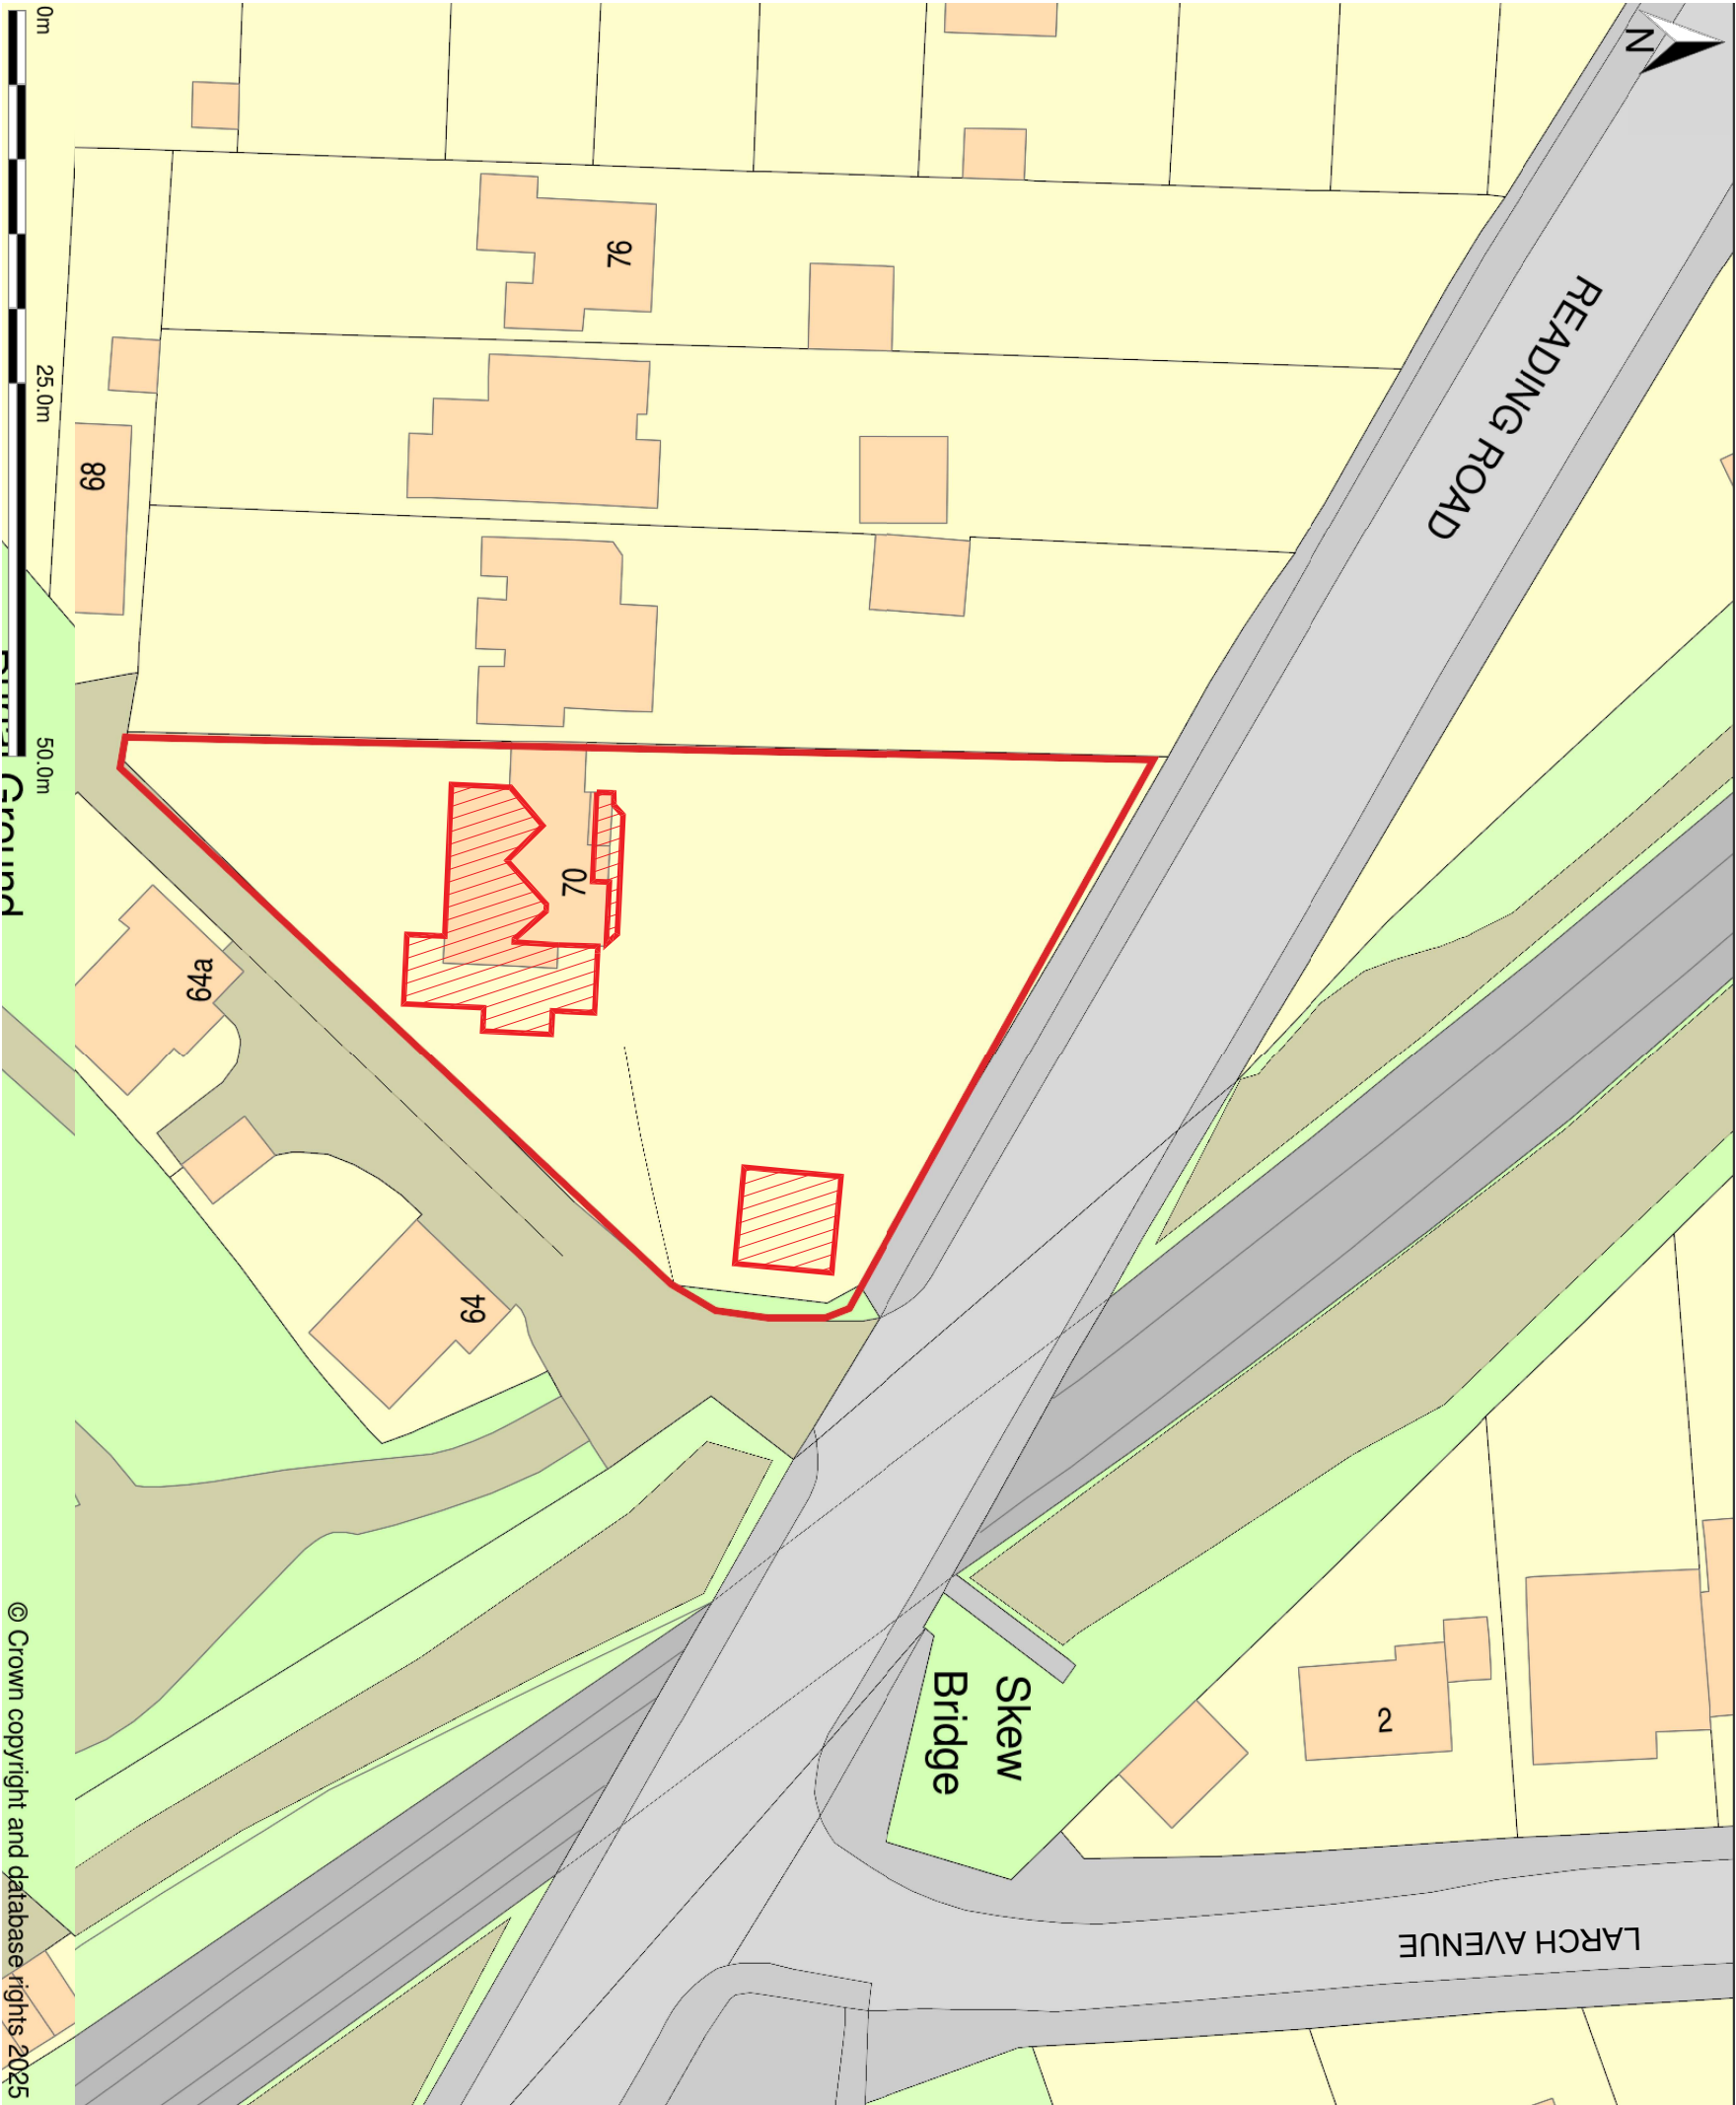

Block plan showing indicative
development area 1:500@A3

© Crown copyright and database rights 2025

B	22-06-25	Planning application
A	16-06-25	Planning application
-	27-01-25	For Information
Revision	Date	Description

Status

Planning

Scale
1:500@A3
Job Number
059

Drawn By
SG
Drawing Number
02-01

Date
Jan 25
Revision
B



sarahgouldarchitects@gmail.com

Client
R Joyce

Project
70 Reading Road, Wokingham

Description
Block plan