




Building 1

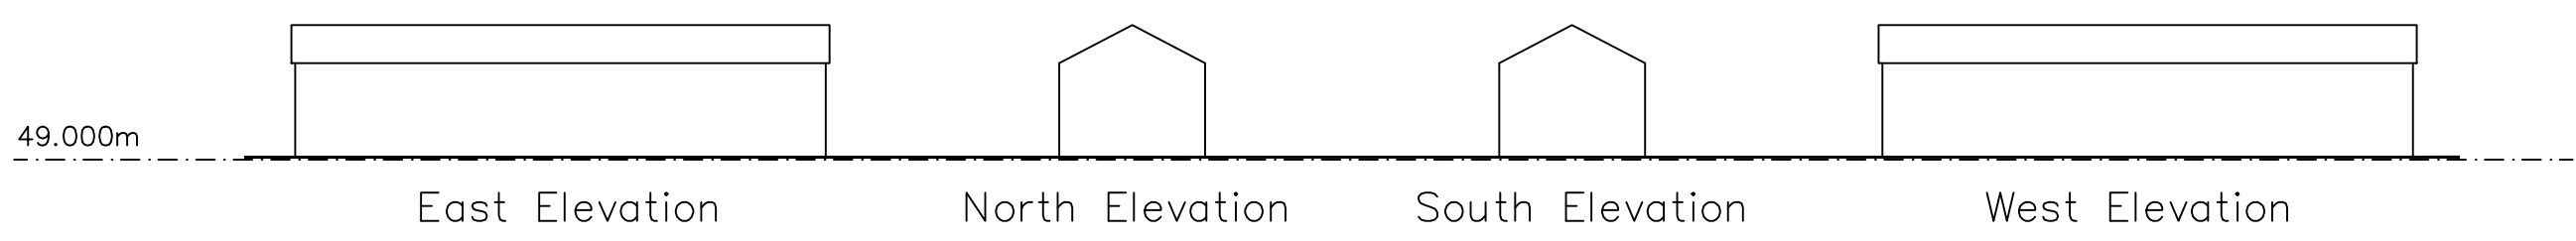


Building 2

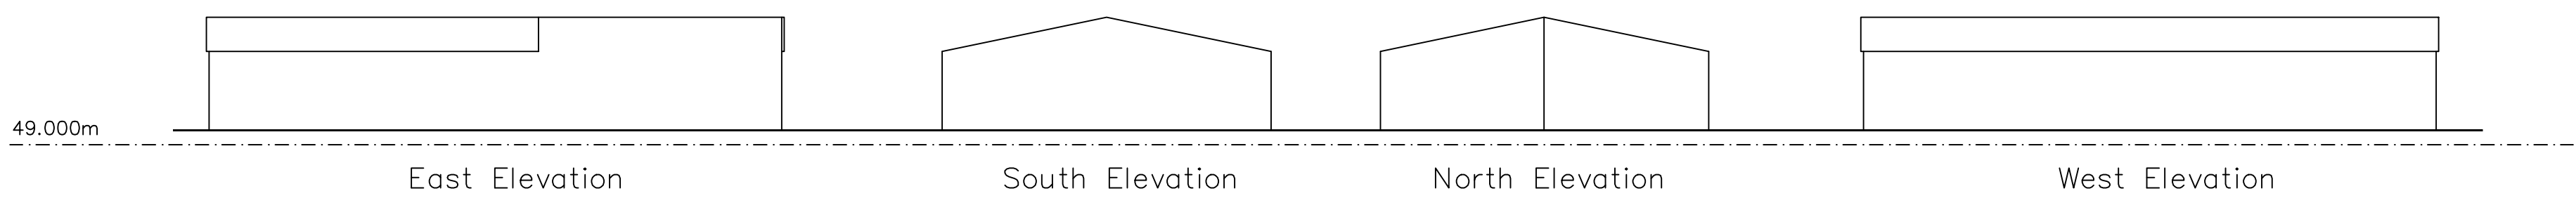


Building 3

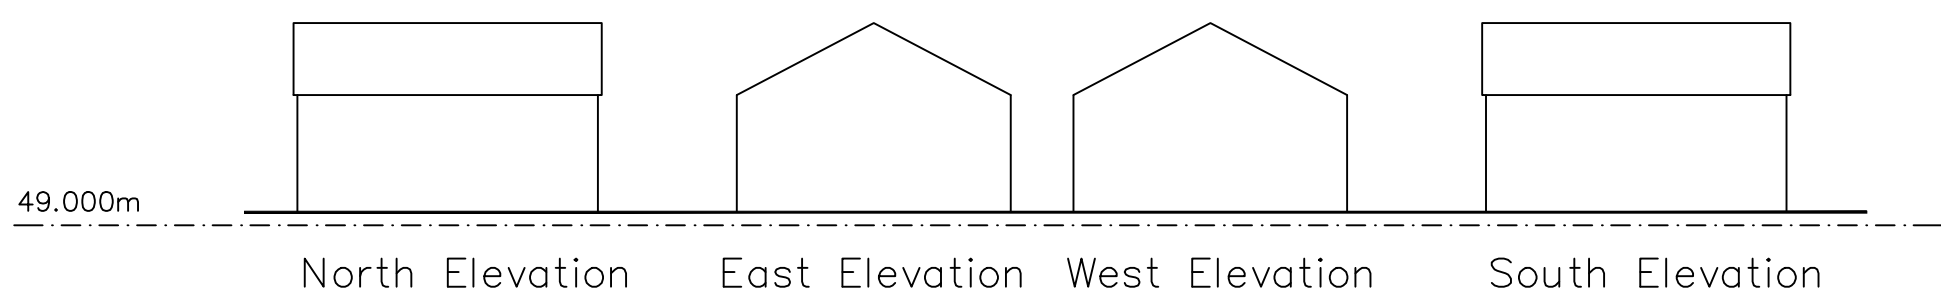


Building 4

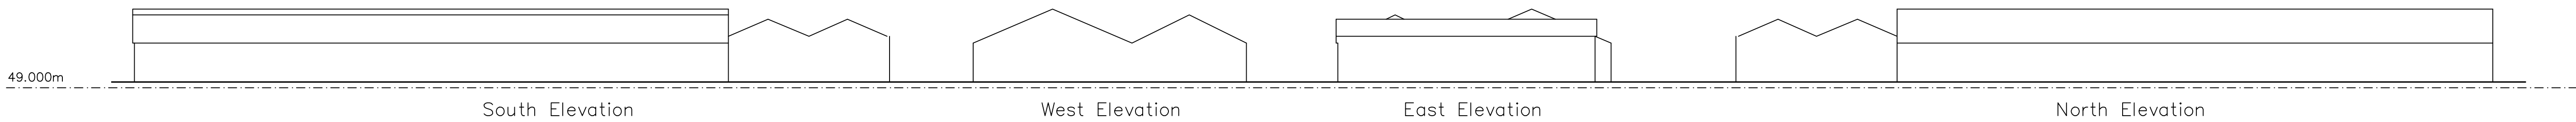


Building 5

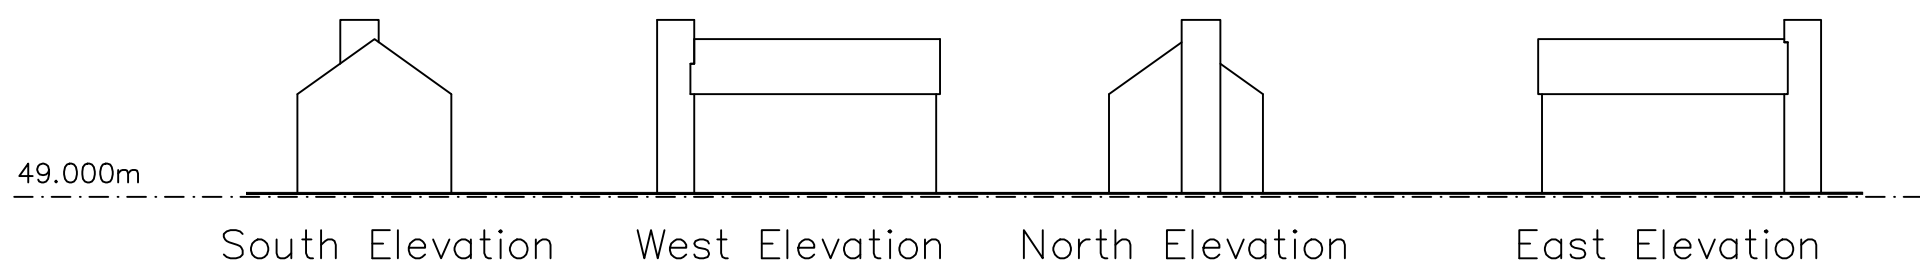


Building 6

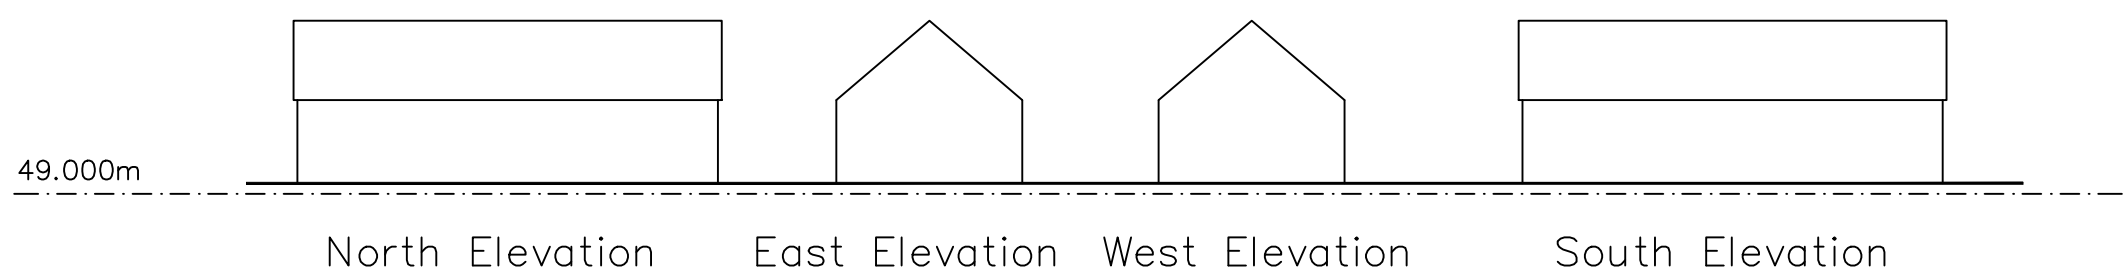


Building 7

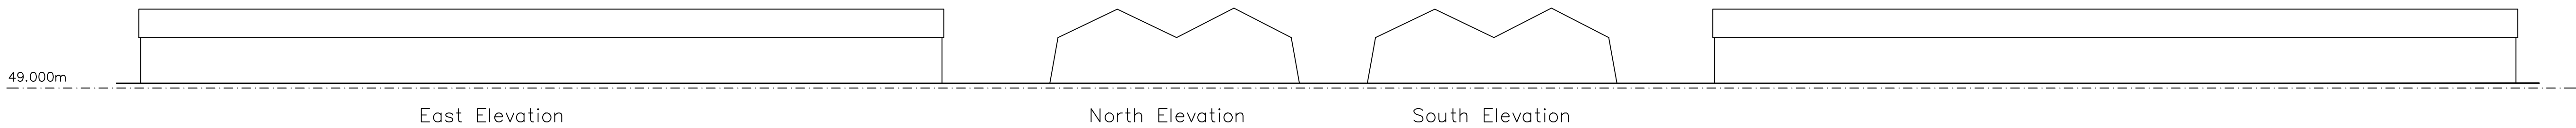


Building 8

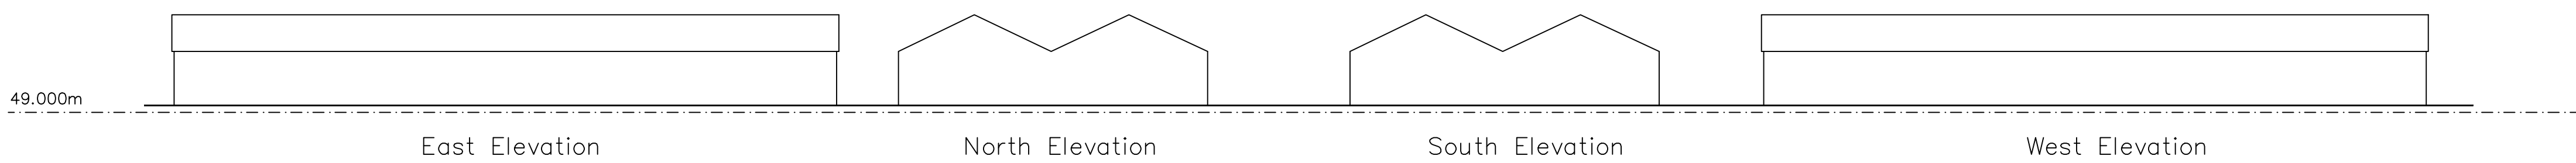


Building 9

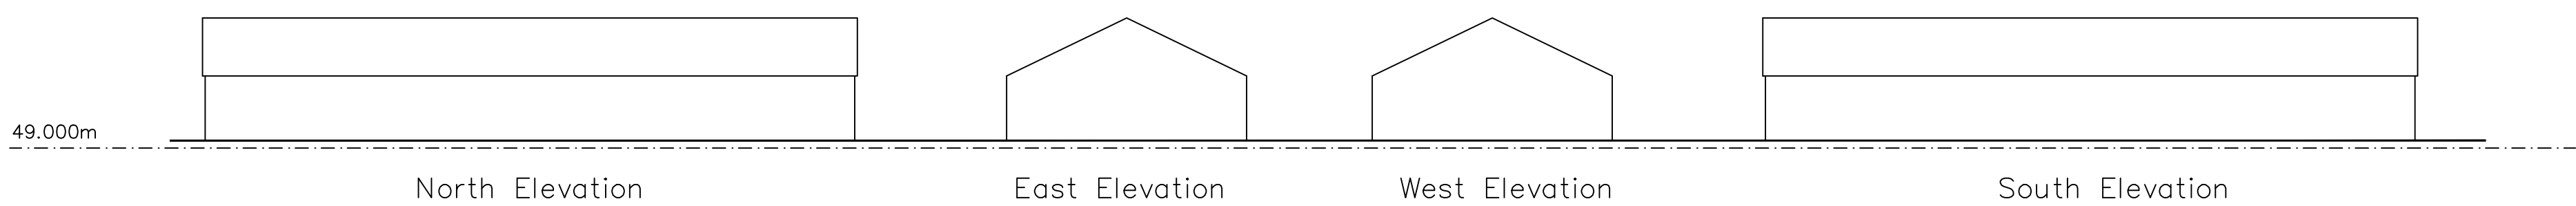


Building 10

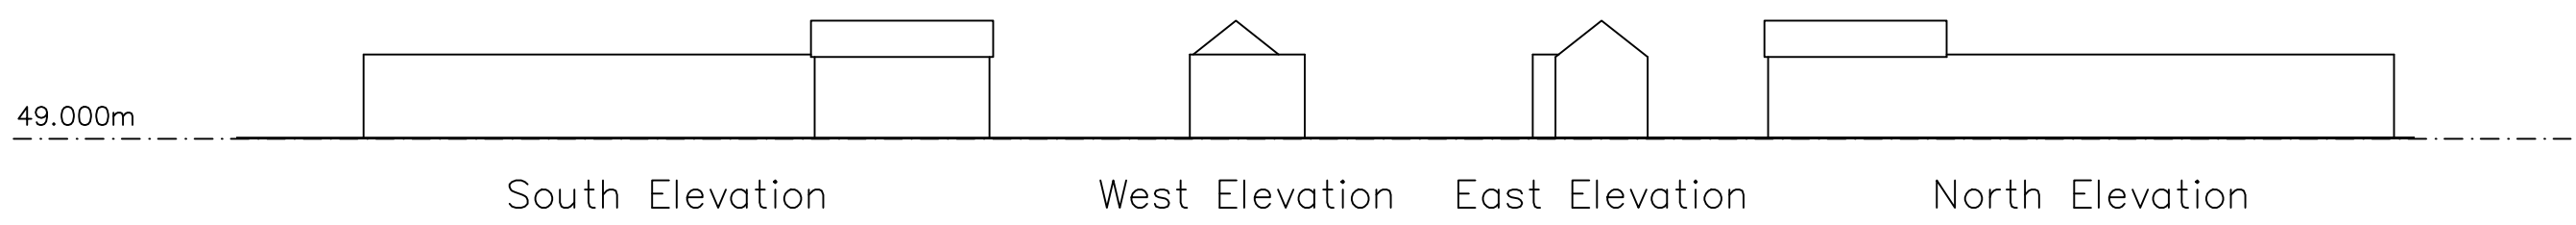

Building 11

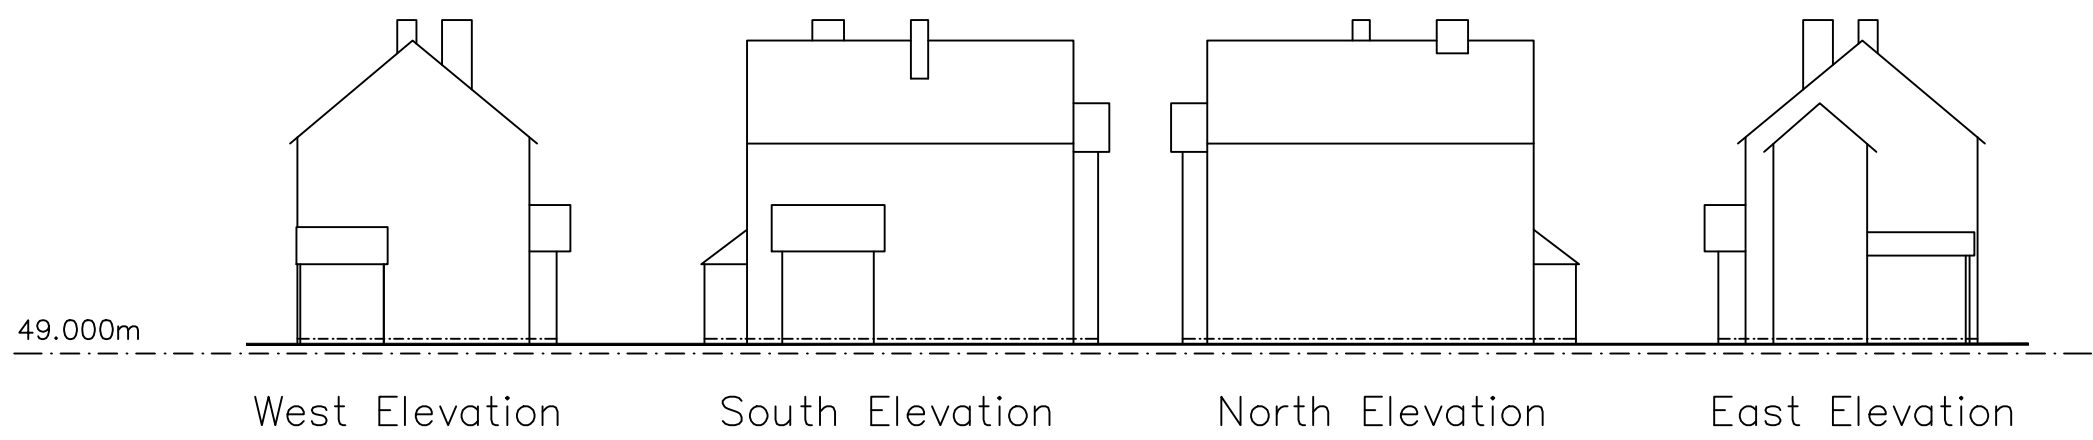

Building 12

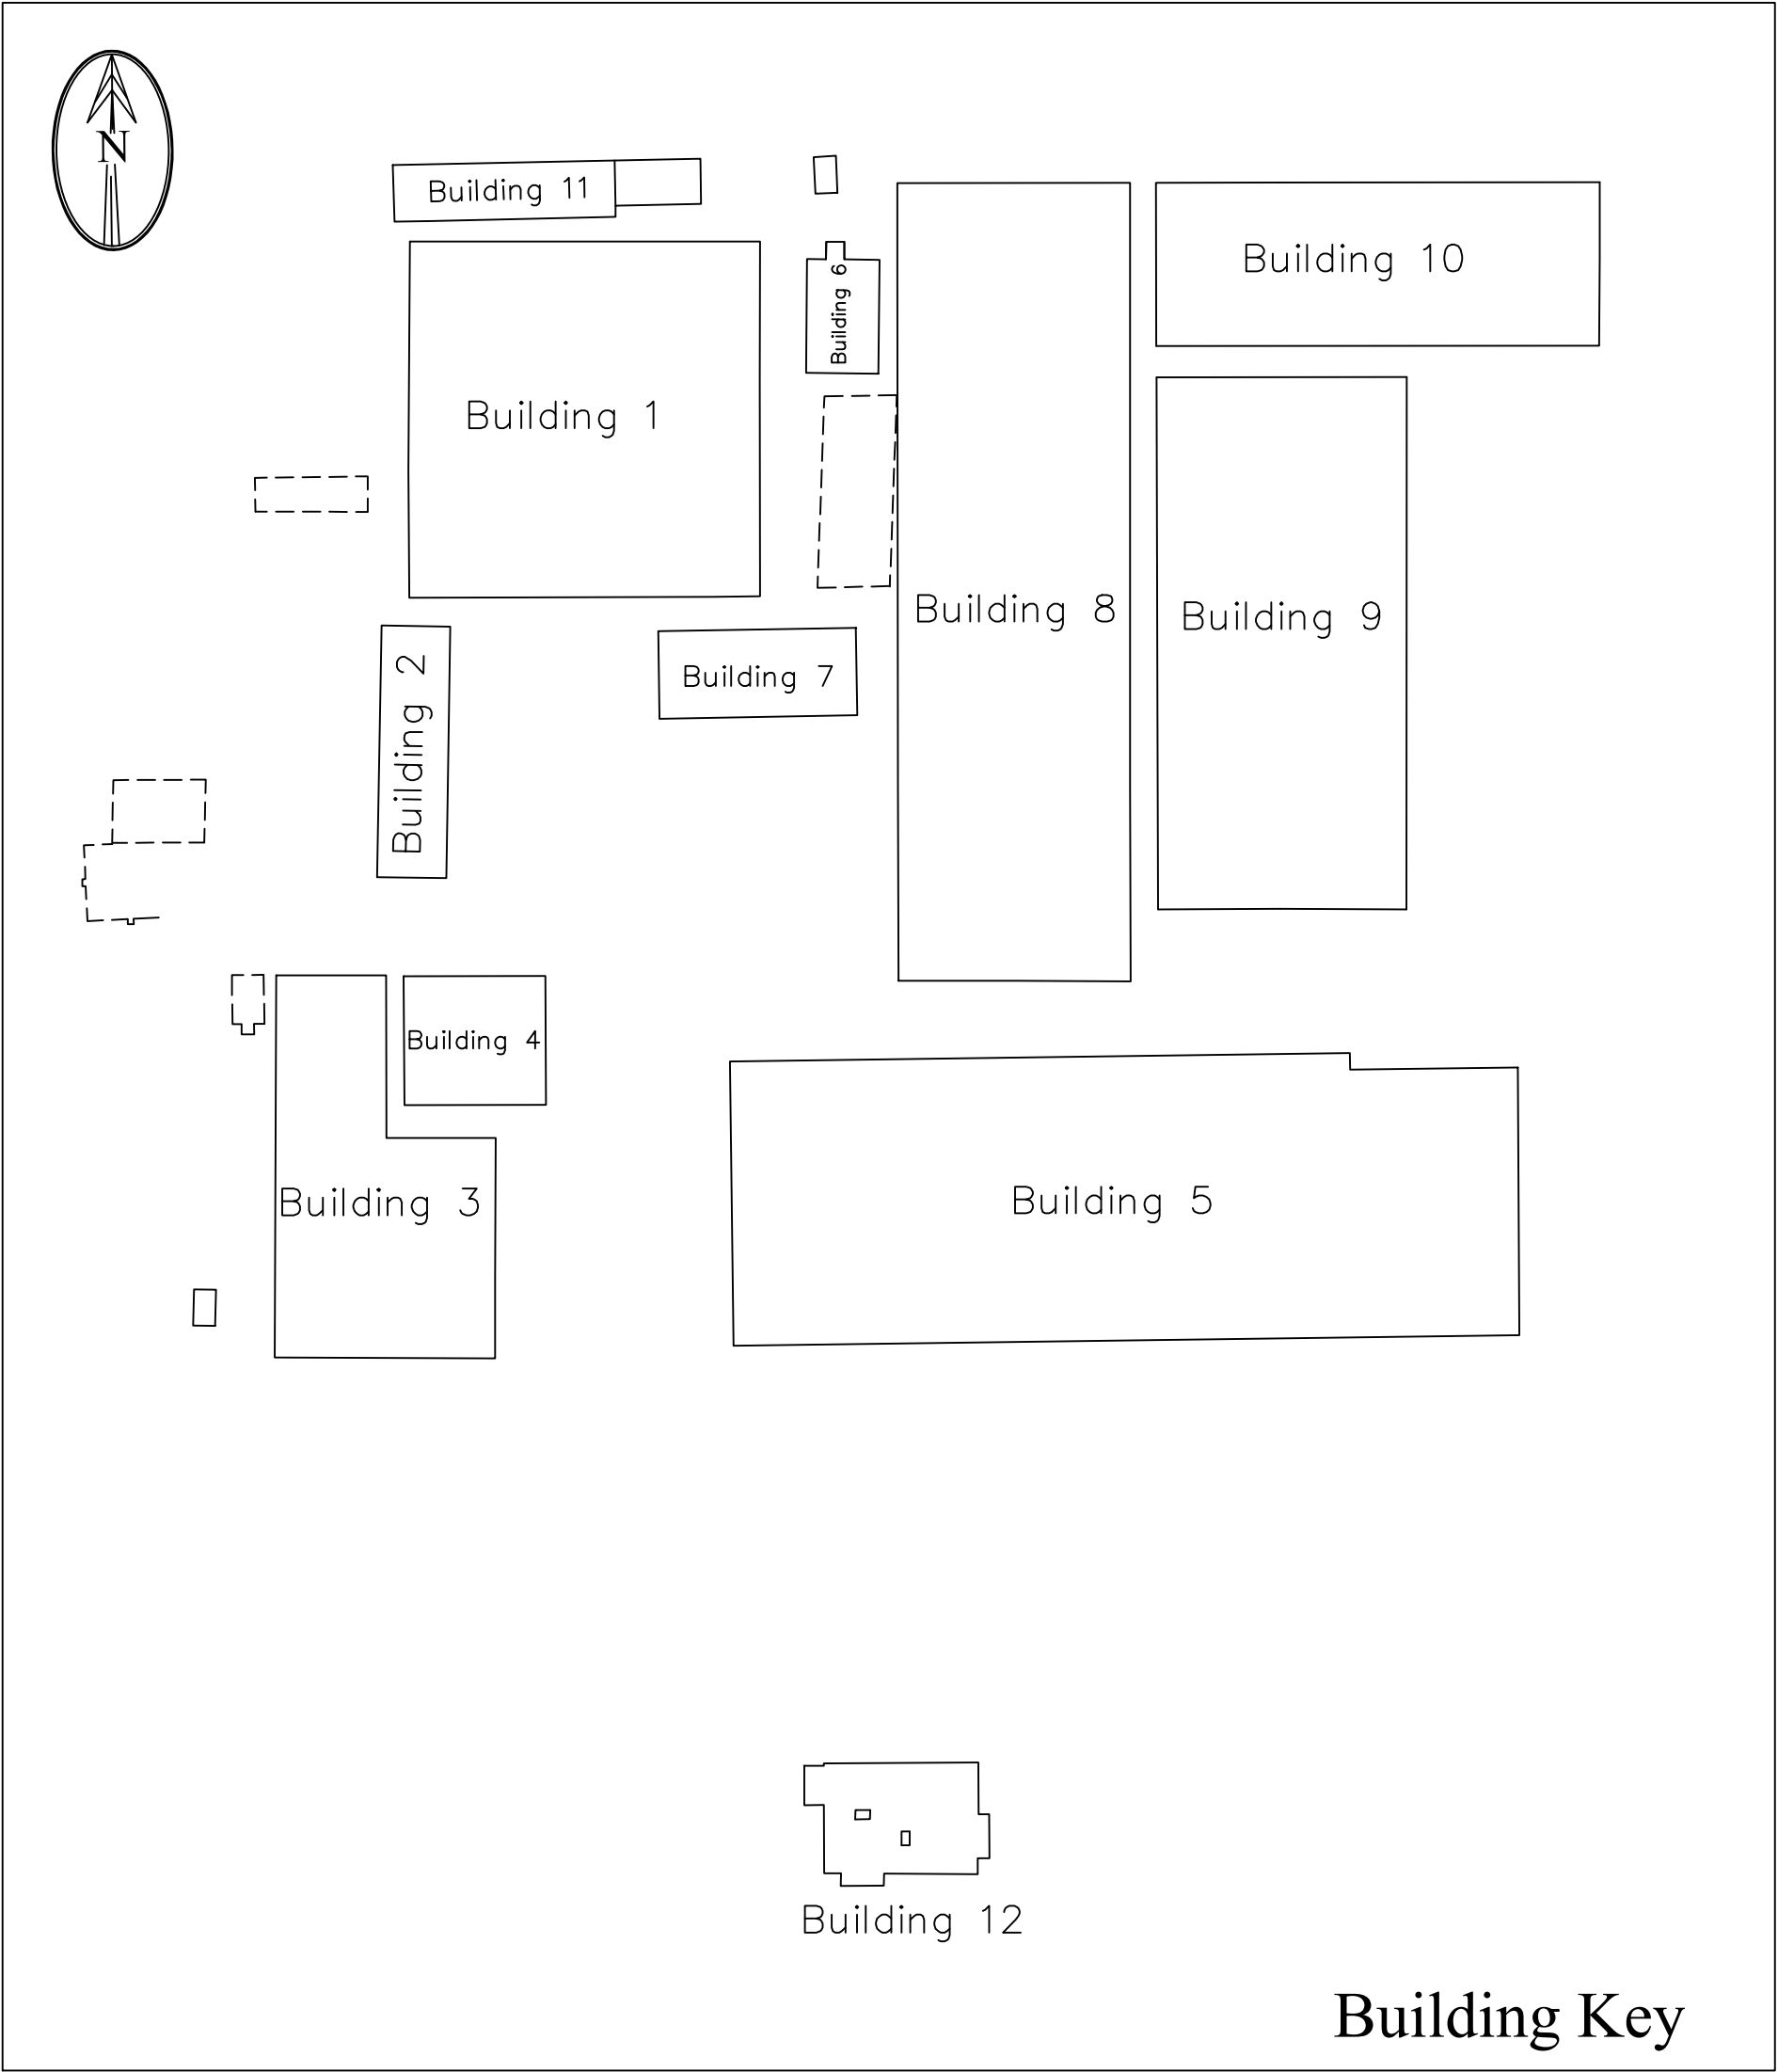

TO BE READ IN CONJUNCTION WITH: -		
ISSUE	REVISION	DATE
CHILTERN SURVEYS Ltd. LAND SURVEYS AND SITE ENGINEERING SERVICES Spurway Mill Farm, Oakford, Tiverton, Devon. EX16 9EU Tel: 01398 351277 Mobile: 07932 650676 E-mail: chilternsurveys@tiscali.co.uk OFFICES IN DEVON AND BUCKINGHAMSHIRE		
TITLE: -		
Outline Elevations		
PROJECT: - Hyde Nursery New Road Ruscombe		
SCALE: -	1:200	GENERAL NOTES: -
DRAWN: -	J.W.	ALL LEVELS RELATE TO OS DATUM BY GPS.
DWG. No.	RUSC2602_A	
DATE: -	20/01/26	