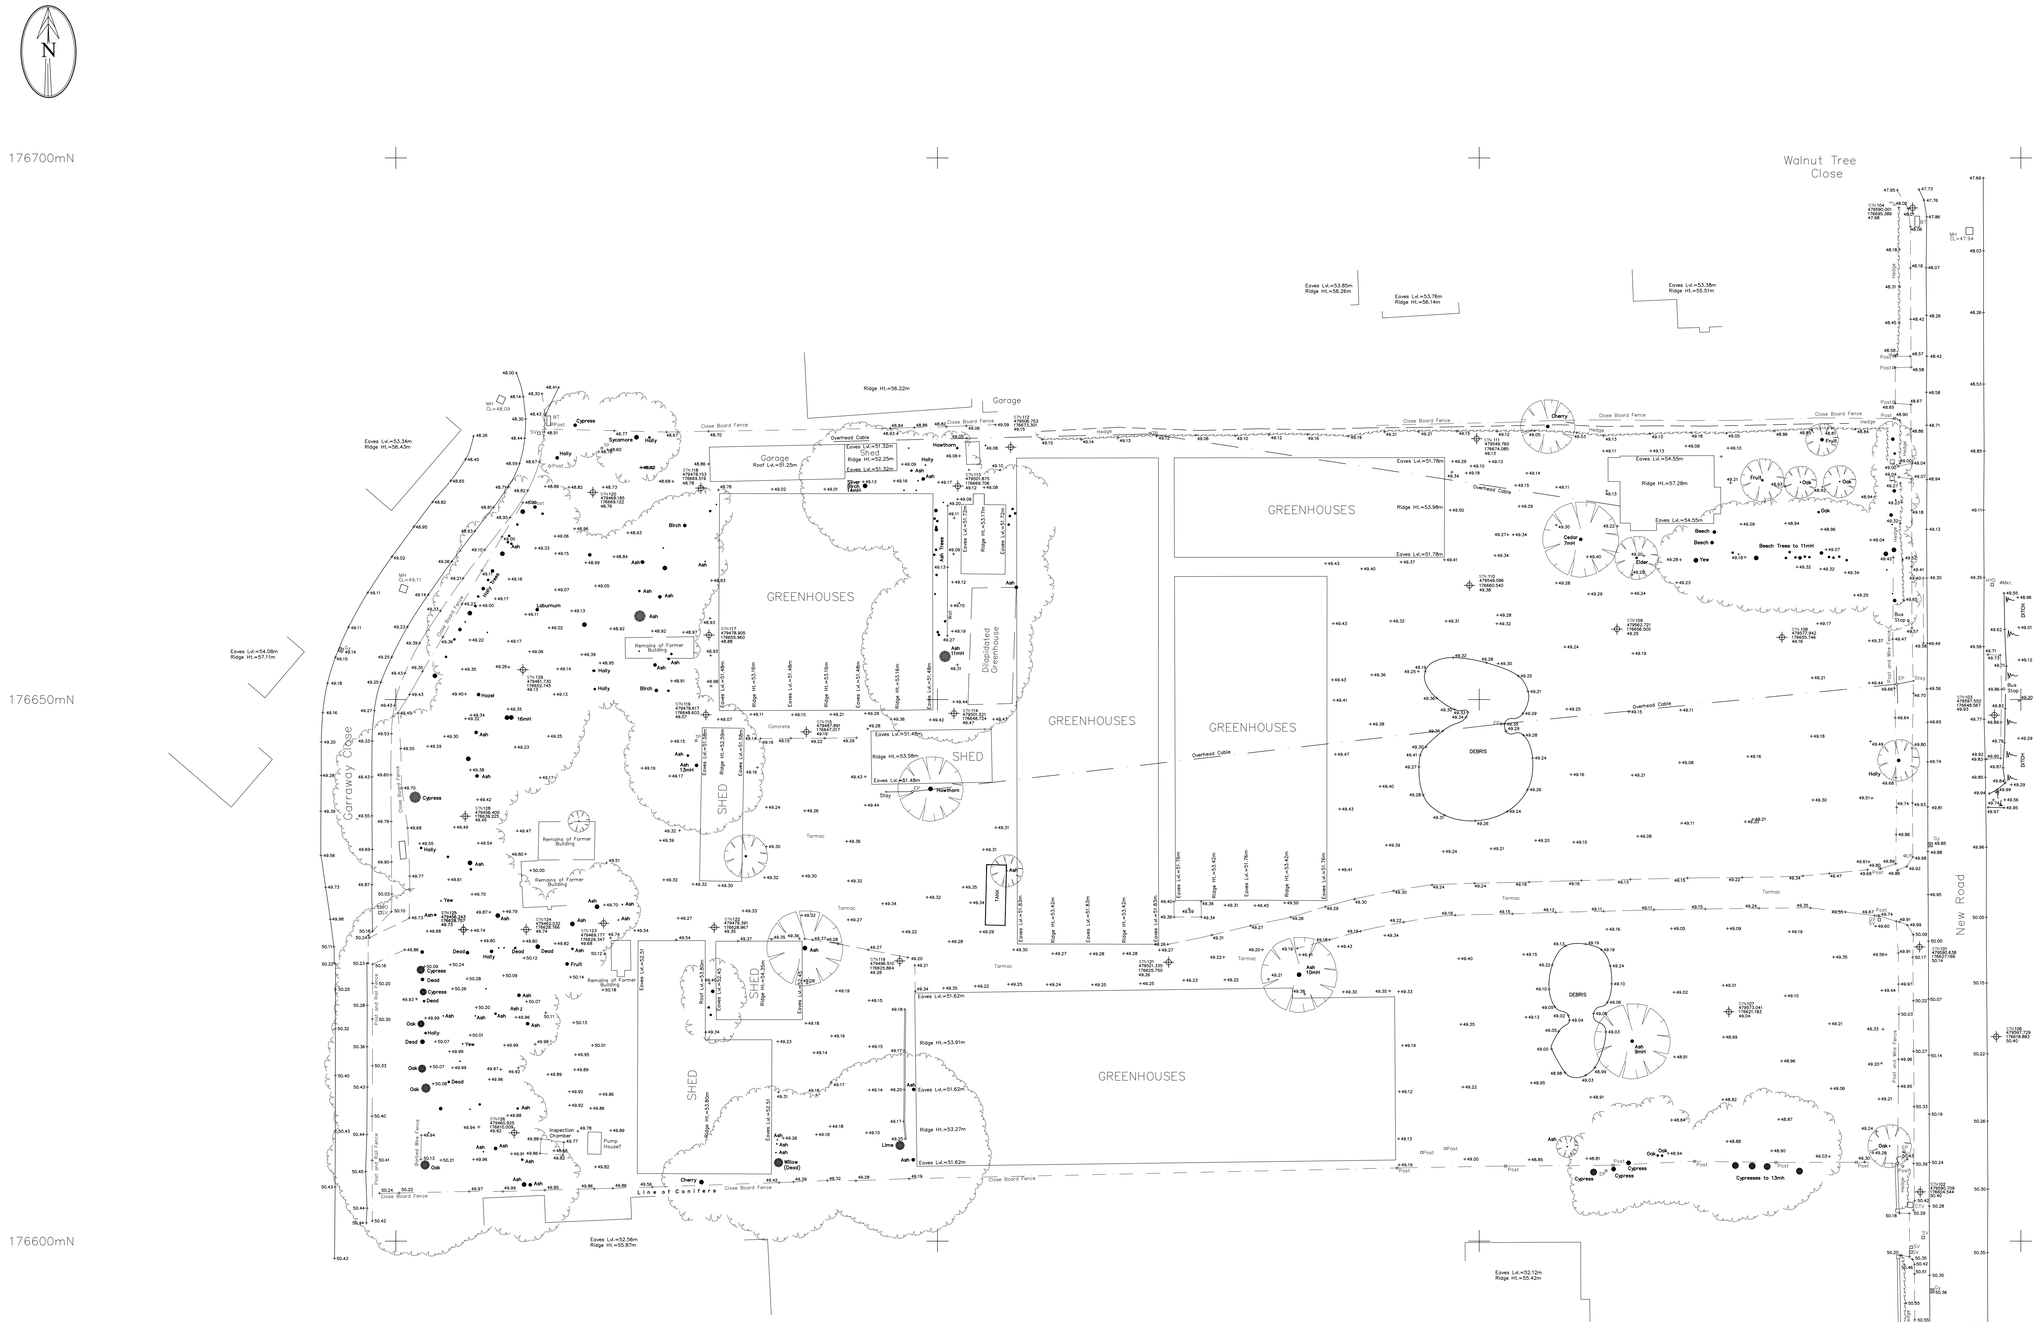

Station Information

STN.	EASTING	NORTHING	LEVEL	DESC.
101	479590.638	176627.166	50.14	HILTI NAIL
102	479590.710	176604.543	50.40	HILTI NAIL
103	479597.552	176648.567	49.93	HILTI NAIL
104	479590.001	176695.389	47.98	HILTI NAIL
105	479597.957	176586.766	50.66	NAIL
106	479597.729	176618.883	50.40	NAIL
107	479573.041	176621.183	49.04	NAIL
108	479577.942	176655.746	49.16	NAIL
109	479562.721	176656.500	49.25	NAIL
110	479549.096	176660.540	49.38	NAIL
111	479549.760	176674.085	49.13	NAIL
112	479506.753	176673.301	49.15	NAIL
113	479501.875	176669.706	49.12	NAIL
114	479501.521	176648.724	49.47	NAIL
115	479487.891	176647.017	49.19	HILTI NAIL
116	479478.617	176648.603	49.07	NAIL
117	479478.905	176655.960	48.88	NAIL
118	479478.153	176669.519	48.78	NAIL
119	479496.510	176625.864	49.28	NAIL
120	479468.185	176669.122	48.76	NAIL
121	479521.335	176625.750	49.26	HILTI NAIL
122	479479.391	176628.967	49.35	HILTI NAIL
123	479469.177	176629.347	49.68	NAIL
124	479462.032	176628.766	49.74	NAIL
125	479456.243	176628.757	49.73	NAIL
126	479460.925	176610.009	49.92	NAIL
127	479444.663	176621.167	50.30	NAIL
128	479456.400	176639.225	49.45	NAIL

Notes: –

TO BE READ IN CONJUNCTION WITH: –

ISSUE	REVISION	DATE

CHILTERN SURVEYS Ltd.
LAND SURVEYS AND SITE ENGINEERING SERVICES
Spurway Mill Farm, Oakford, Tiverton, Devon. EX16 9EU
Tel: 01398 351277 Mobile: 07932 650676
E-mail: chilternsurveys@tiscali.co.uk
OFFICES IN DEVON AND BUCKINGHAMSHIRE

TITLE: –

Site Survey

PROJECT: –
Hyde Nursey
New Road
Ruscombe

SCALE: – 1:200
DRAWN: – J.W.
DWG. No. RUSC2601
DATE: – 20:01:26

GENERAL NOTES: –
ALL LEVELS RELATE TO OS DATUM BY GPS.
GRID RELATES TO OS GRID BY GPS.