


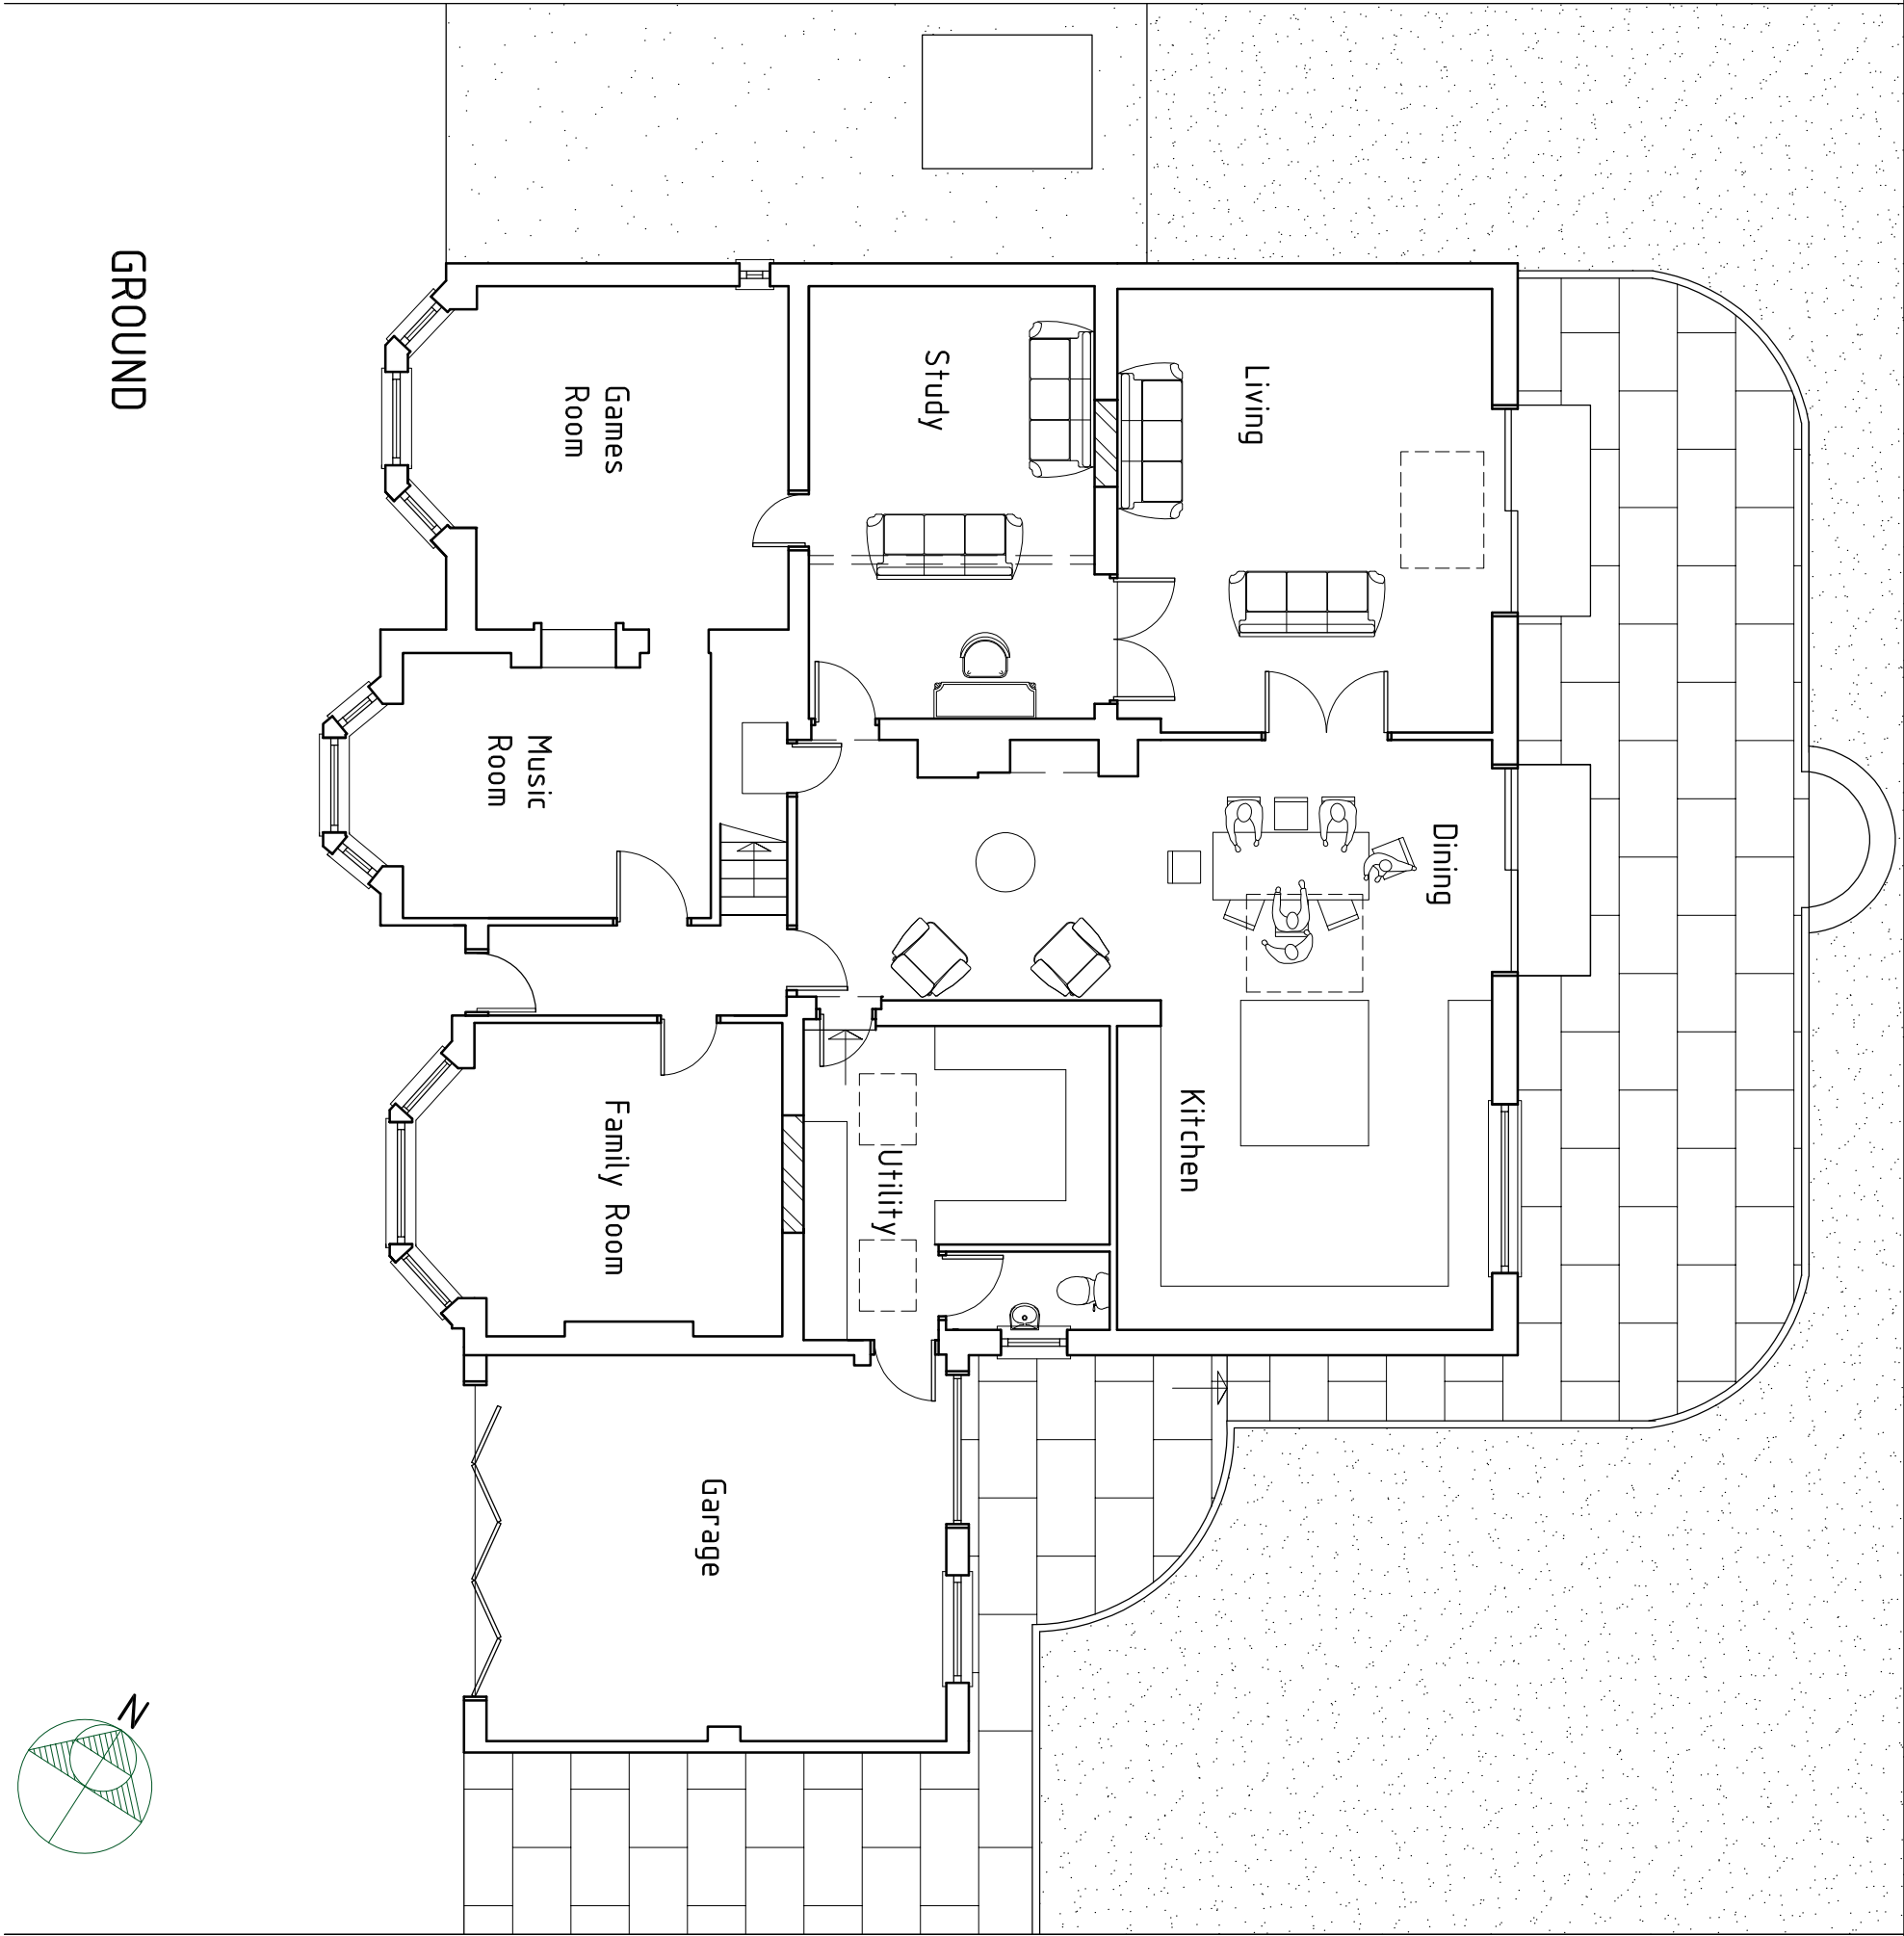


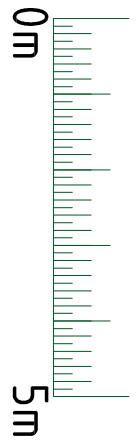


GROUND

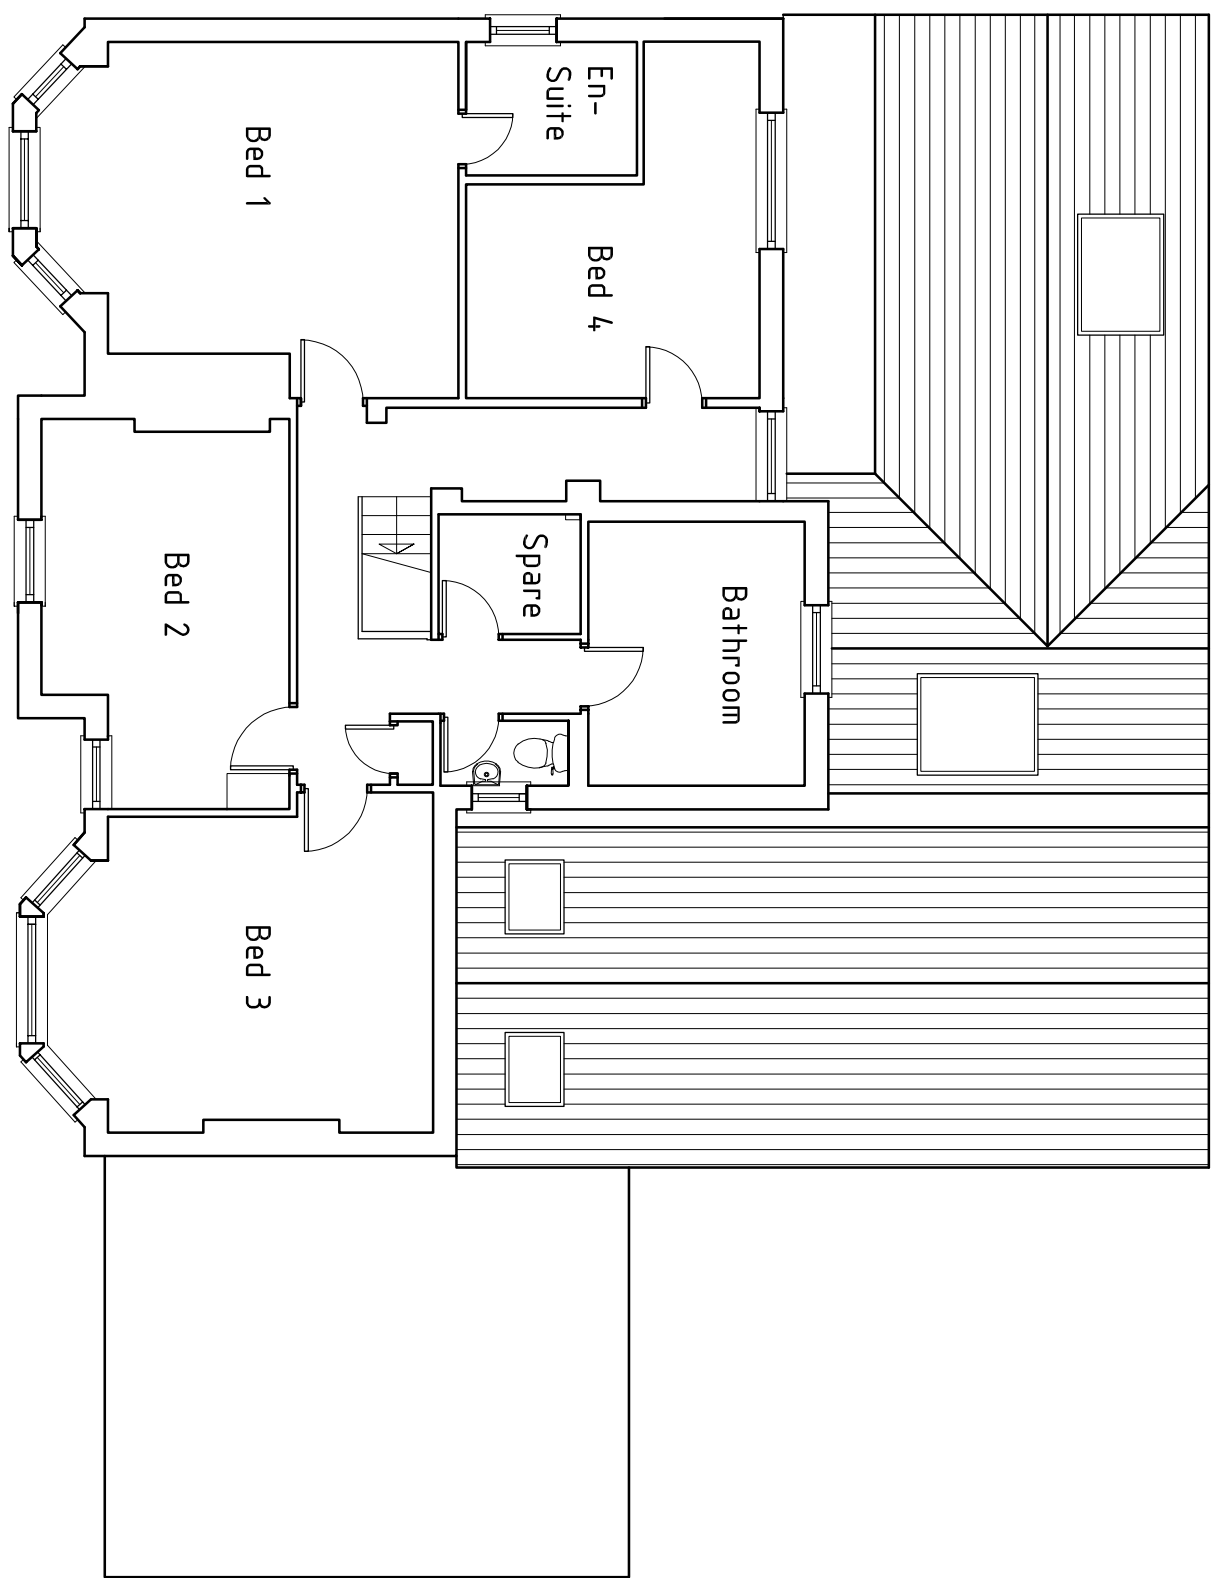


FIRST

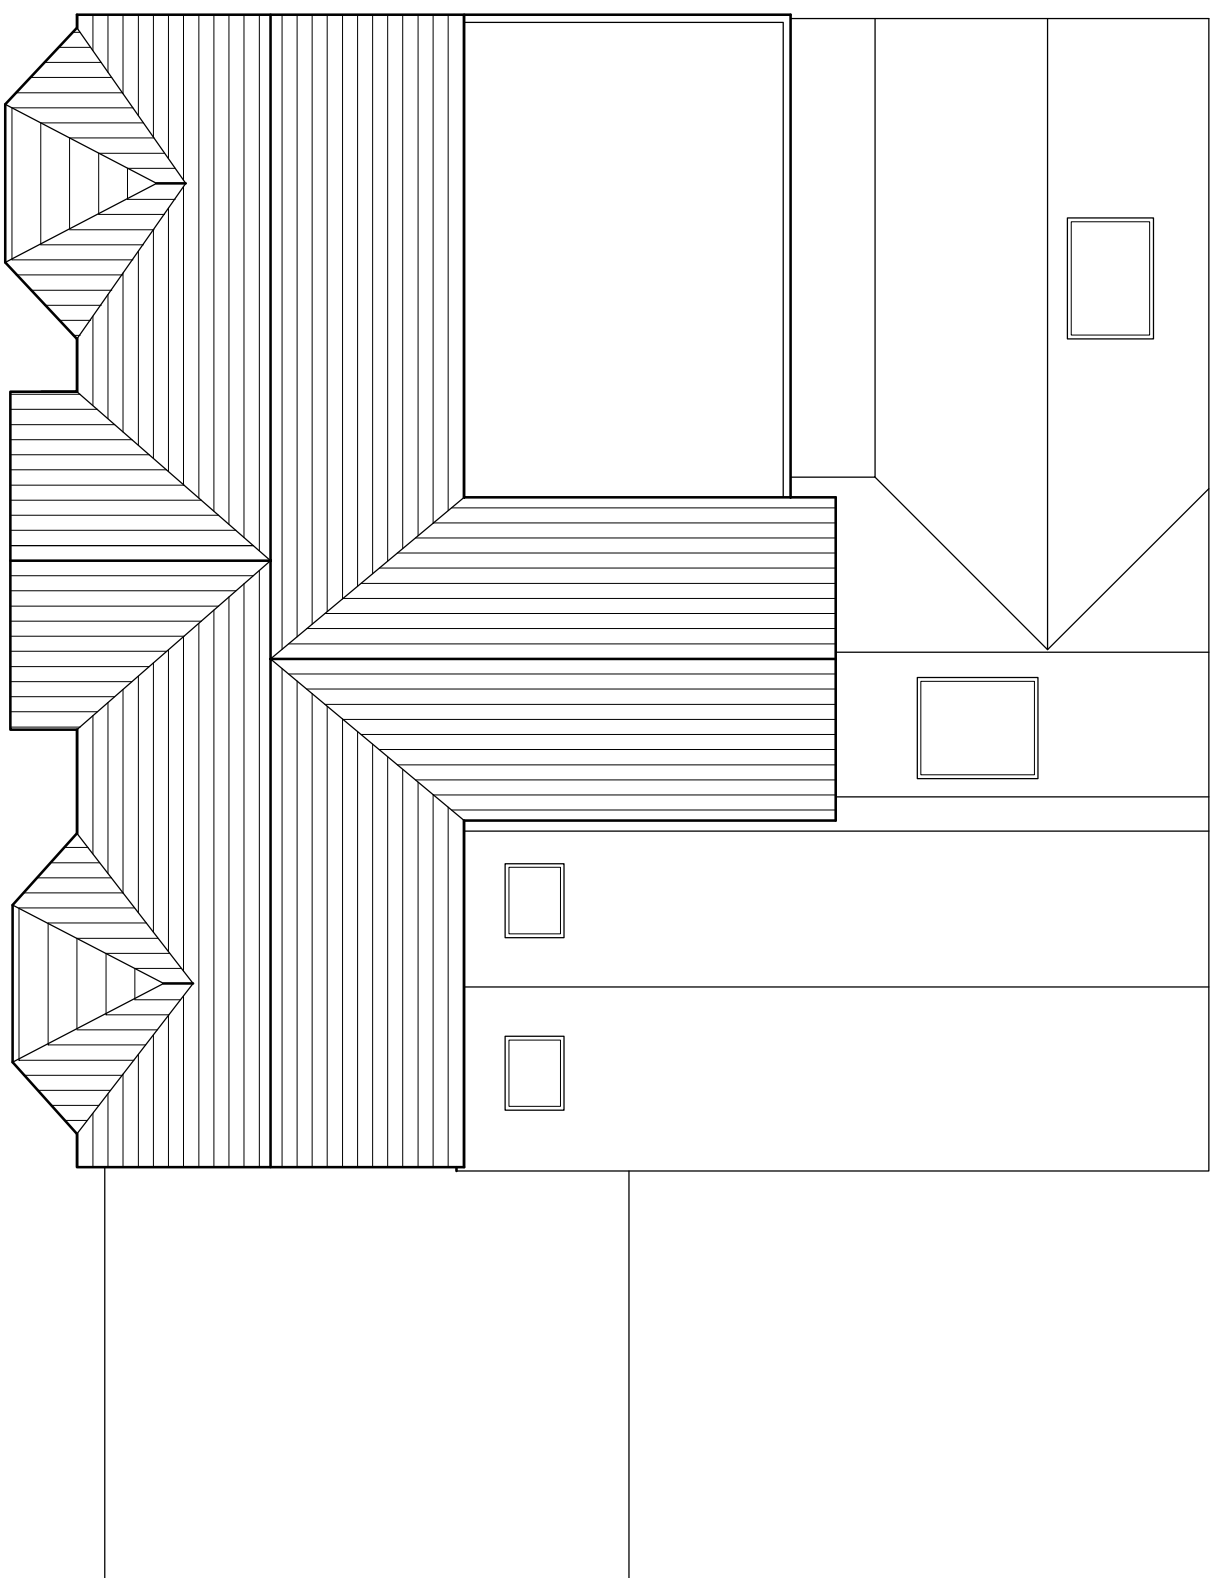


ROOF

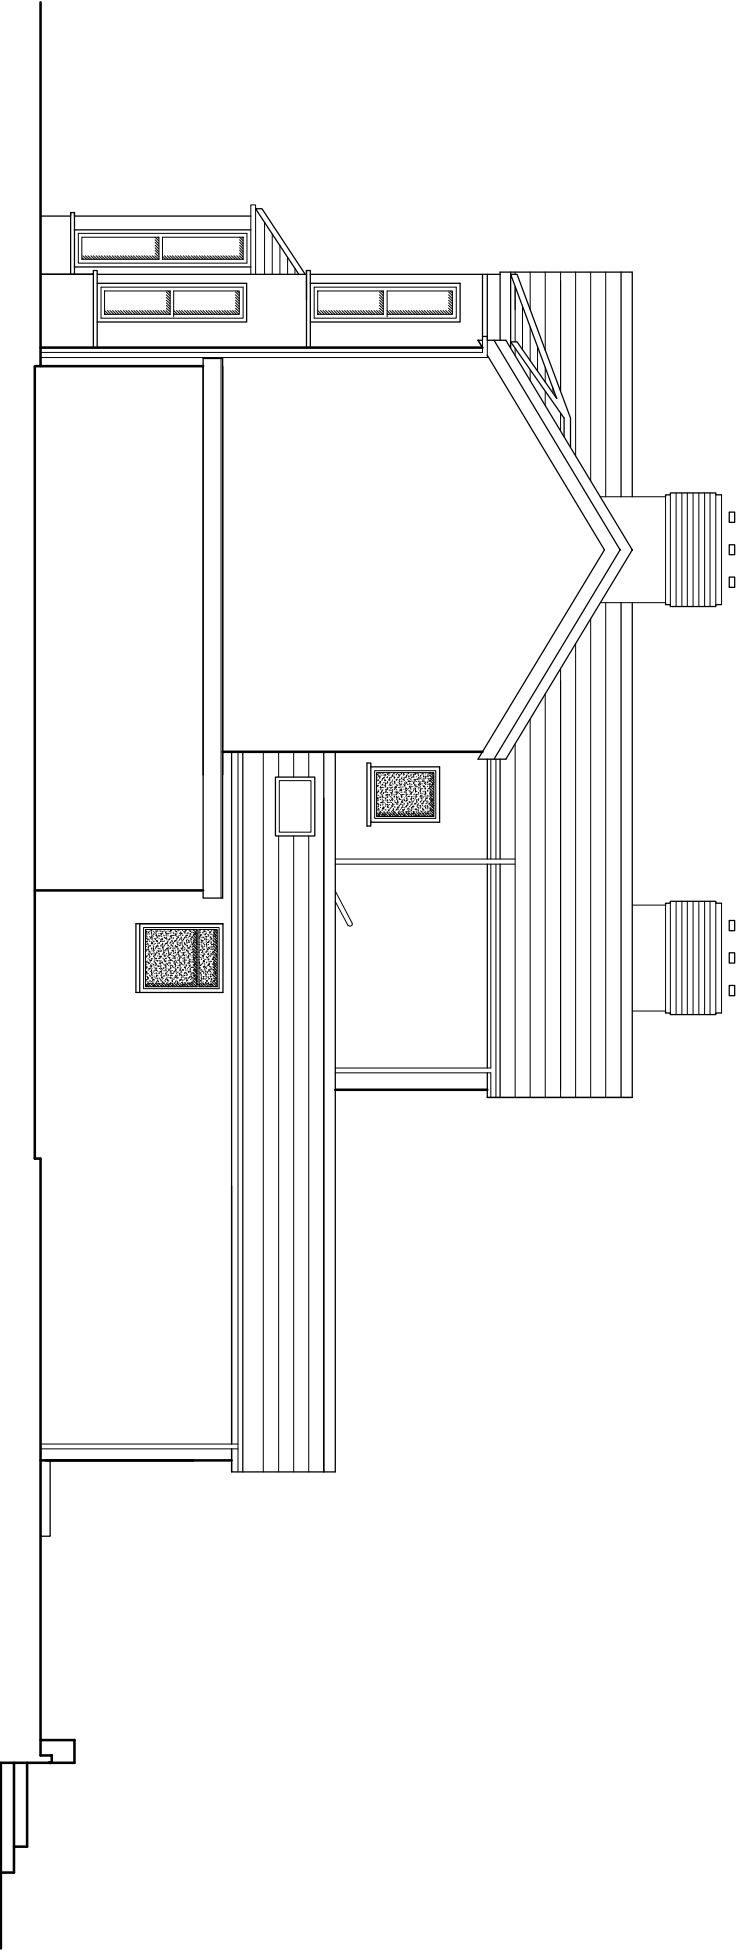


SIDE

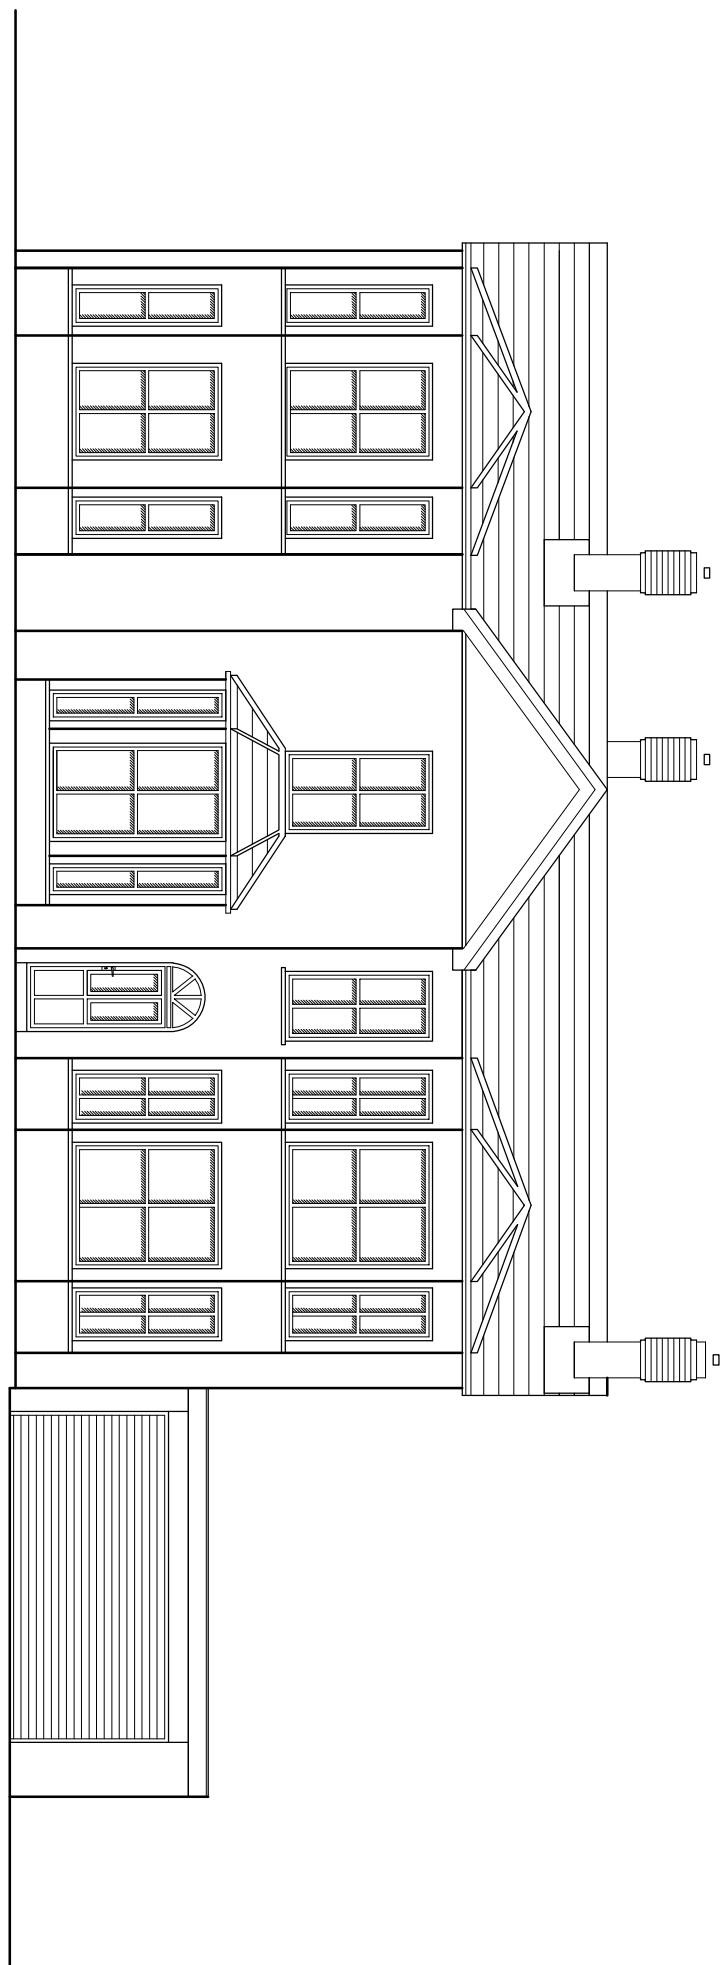

FRONT

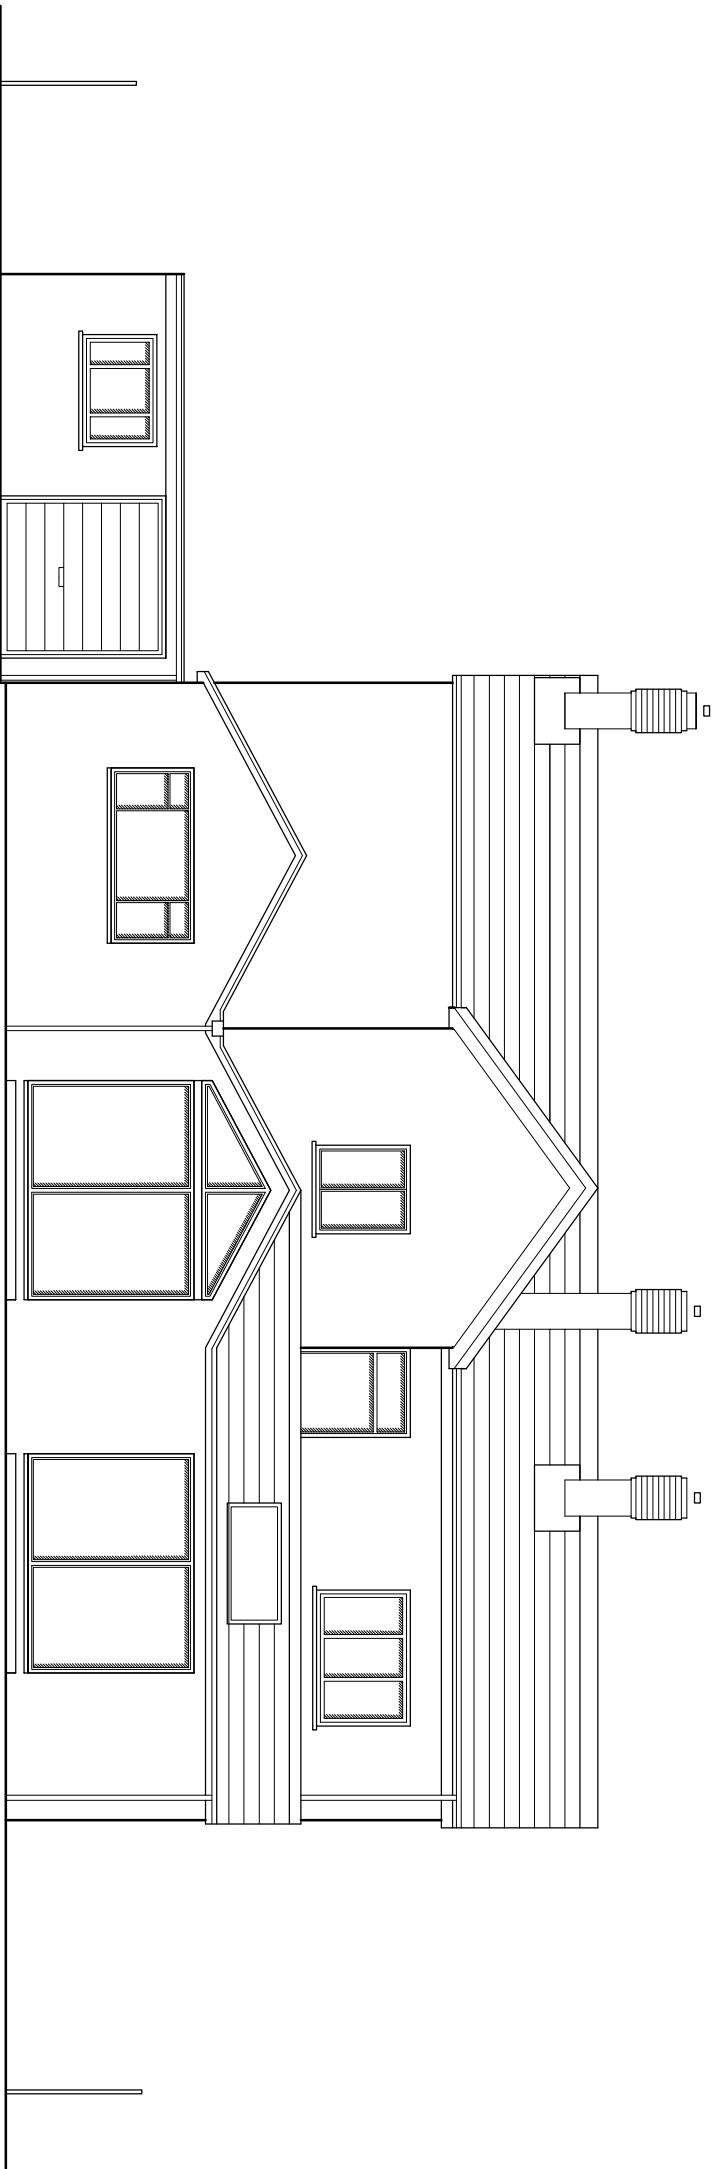

REAR

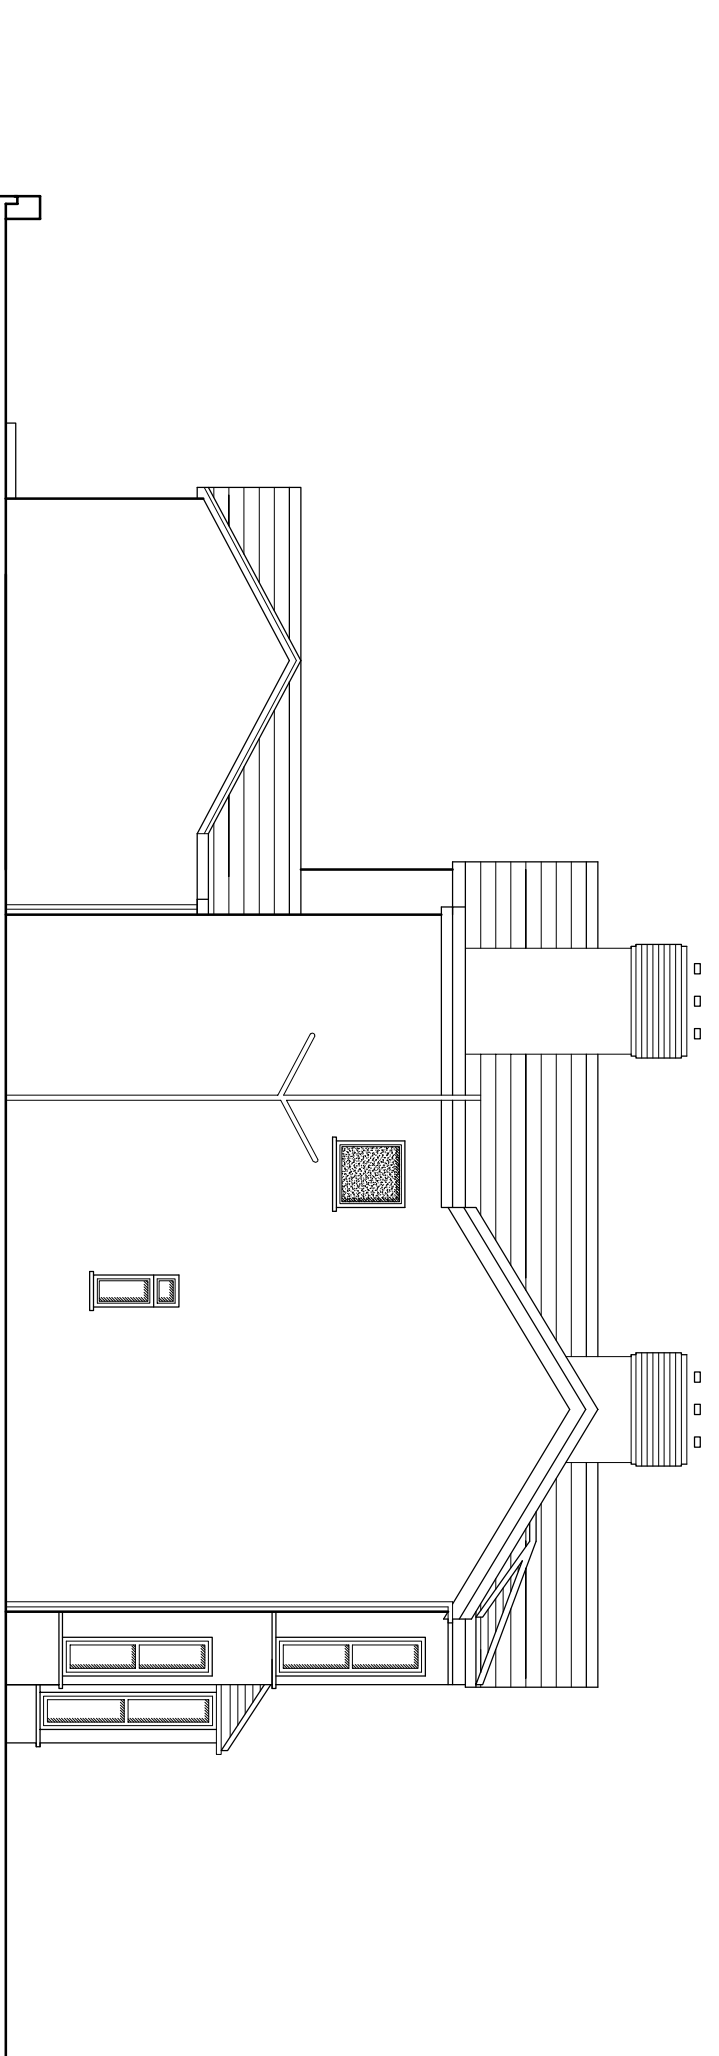

SIDE

W.M. GRAHAM ASSOCIATES RIBA CHARTERED ARCHITECTS W.M. GRAHAM ASSOCIATES ARCHITECTS W.M. GRAHAM ASSOCIATES ARCHITECTS Tel: 0118 9770464 Email: wmg.architects@bconnect.com Website: www.wmgraham-architects.co.uk			
JOB			
DENE HOLLOW BLAKES ROAD WARGRAVE RG10 8LA			
TITLE			
PROPOSED PLANS AND ELEVATIONS			
SCALE	DATE	DRAWN BY	
1:100 @ A1	JAN 25	CG	
JOB NO.	DRAWING NO.	REVISION	
3161	04	A	