

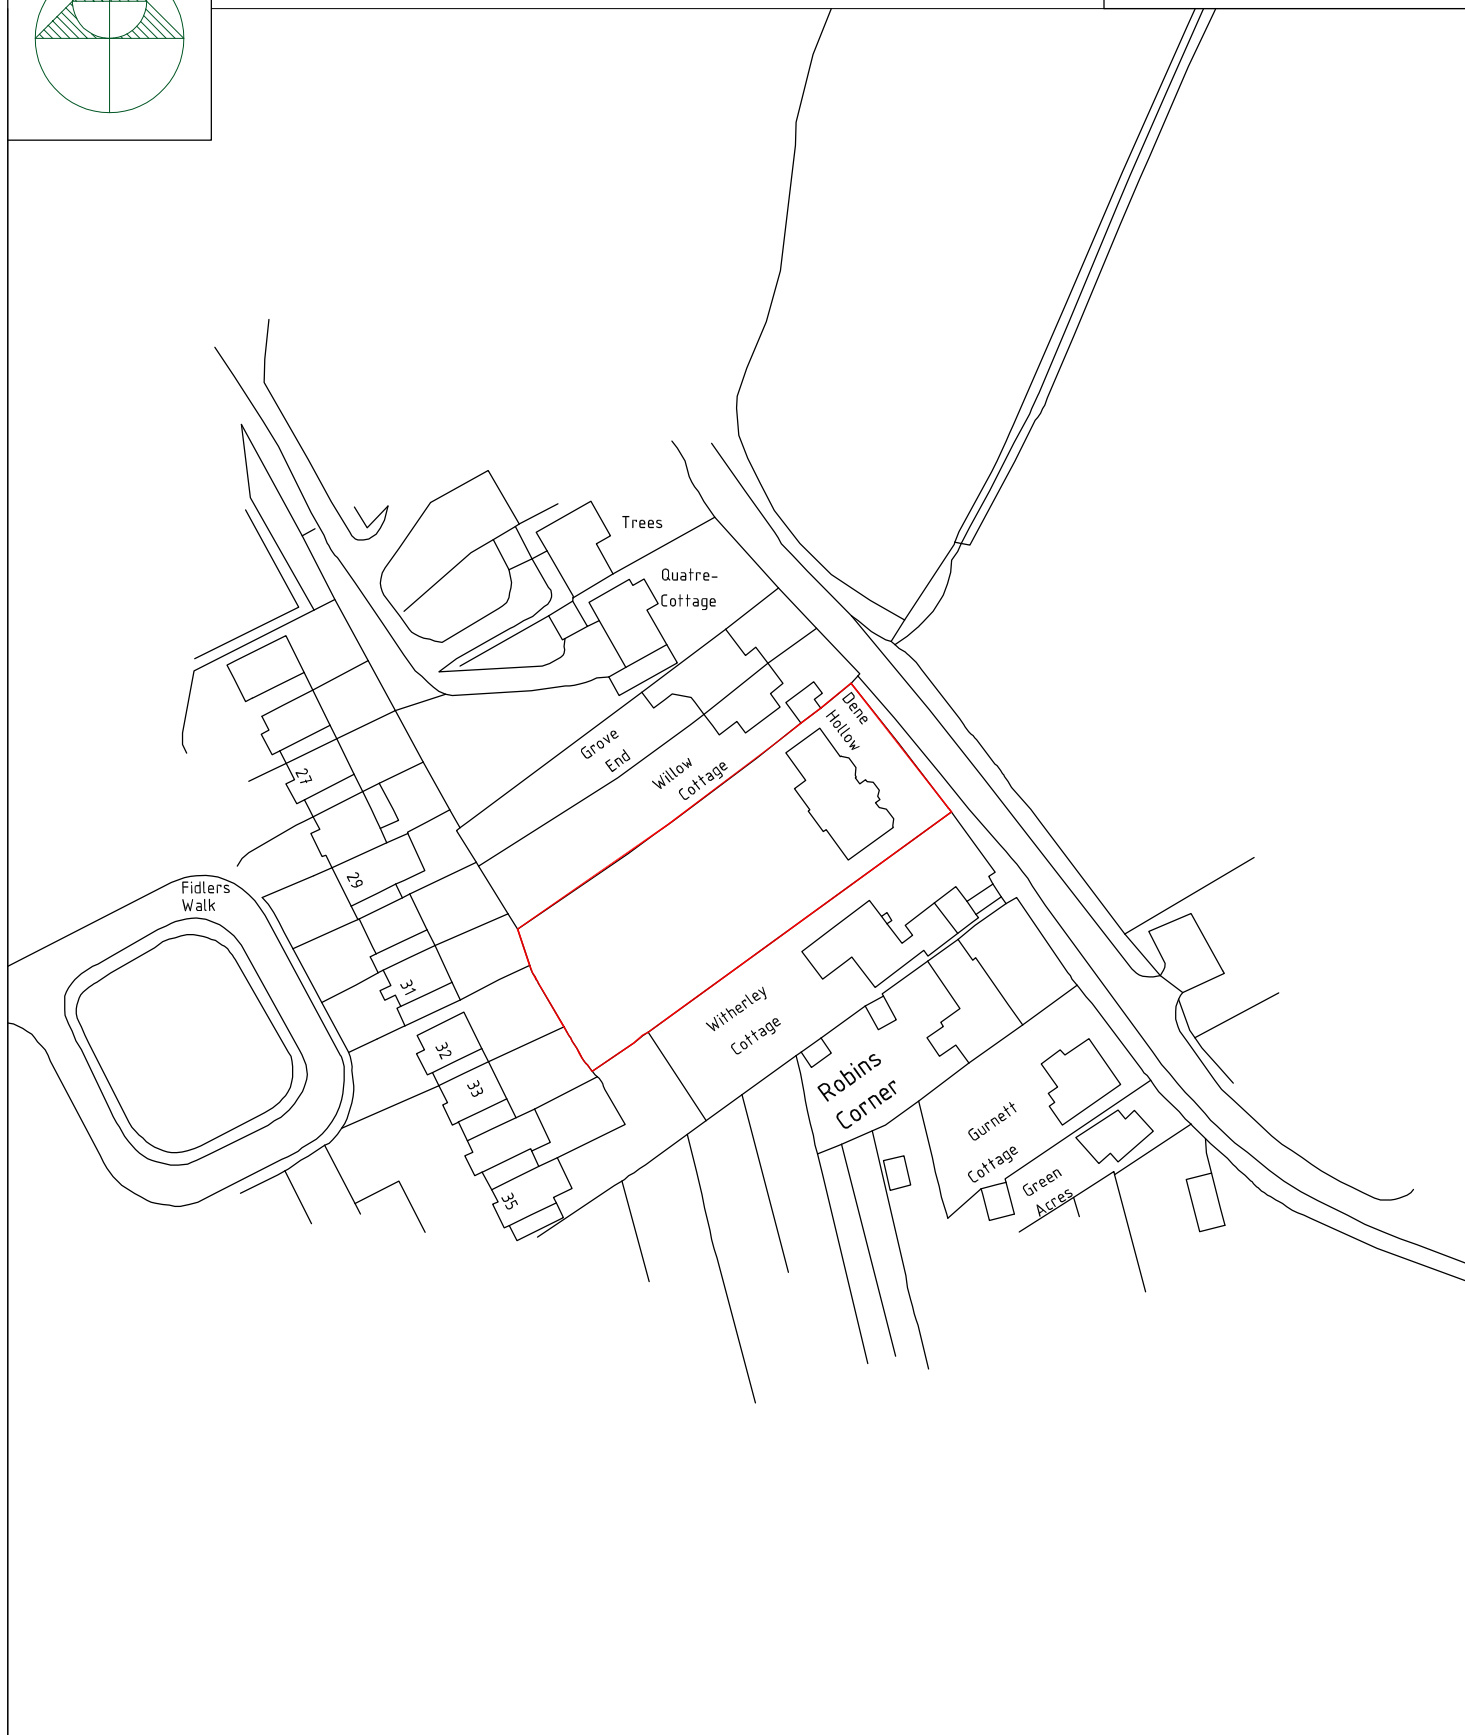
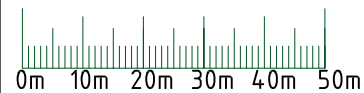


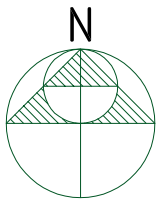

# LOCATION PLAN SCALE 1:1250 @ A4

THIS DRAWING IS COPYRIGHT AND MAY  
NOT BE REPRODUCED WITHOUT THE  
WRITTEN CONSENT OF THE ARCHITECT.

*W.M. GRAHAM ASSOCIATES*  
*RIBA CHARTERED ARCHITECTS*

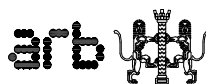

Tel: 0118 9770464  
Email: [wmg\\_architects@btconnect.com](mailto:wmg_architects@btconnect.com)  
Website: [www.wmgramham-architects.co.uk](http://www.wmgramham-architects.co.uk)

JOB  
DENE HOLLOW  
BLAKES ROAD  
WARGRAVE  
RG10 8LA

|         |      |          |        |
|---------|------|----------|--------|
| JOB NO  | 3161 | DATE     | JAN 25 |
| DRAWING | 01   | DRAWN BY | CG     |