


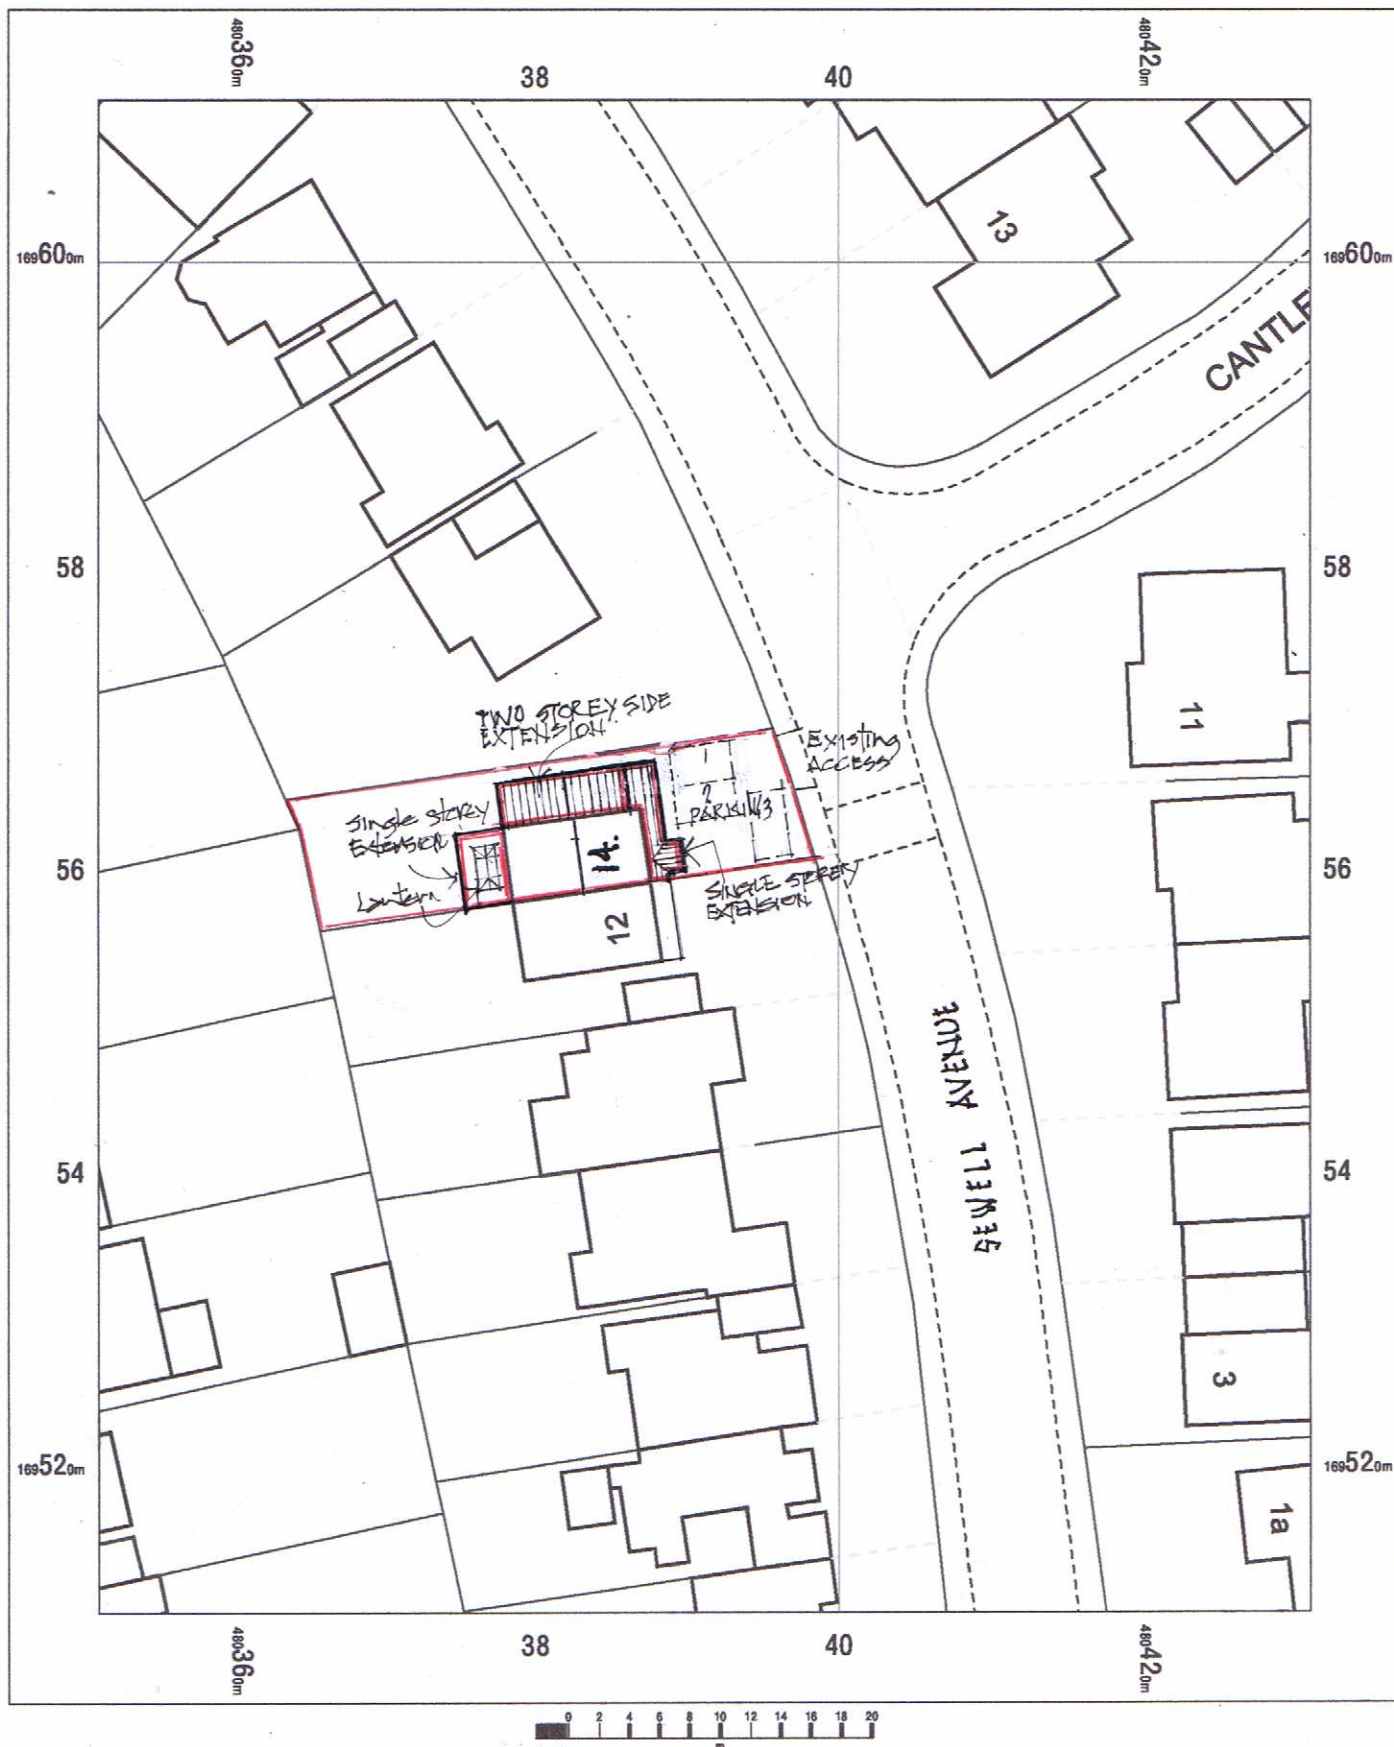

OS MasterMap 1250/2500/10000 scale
 Thursday, June 30, 2022, ID: BW1-01047704
maps.blackwell.co.uk

1:500 scale print at A4, Centre: 480391 E, 169561 N

©Crown Copyright Ordnance Survey. Licence no. 100041041



BLACKWELL'S
MAPPING SERVICES
 PERSONAL & PROFESSIONAL MAPPING
www.blackwellmapping.co.uk

TEL: 0800 151 2612
maps@blackwell.co.uk