


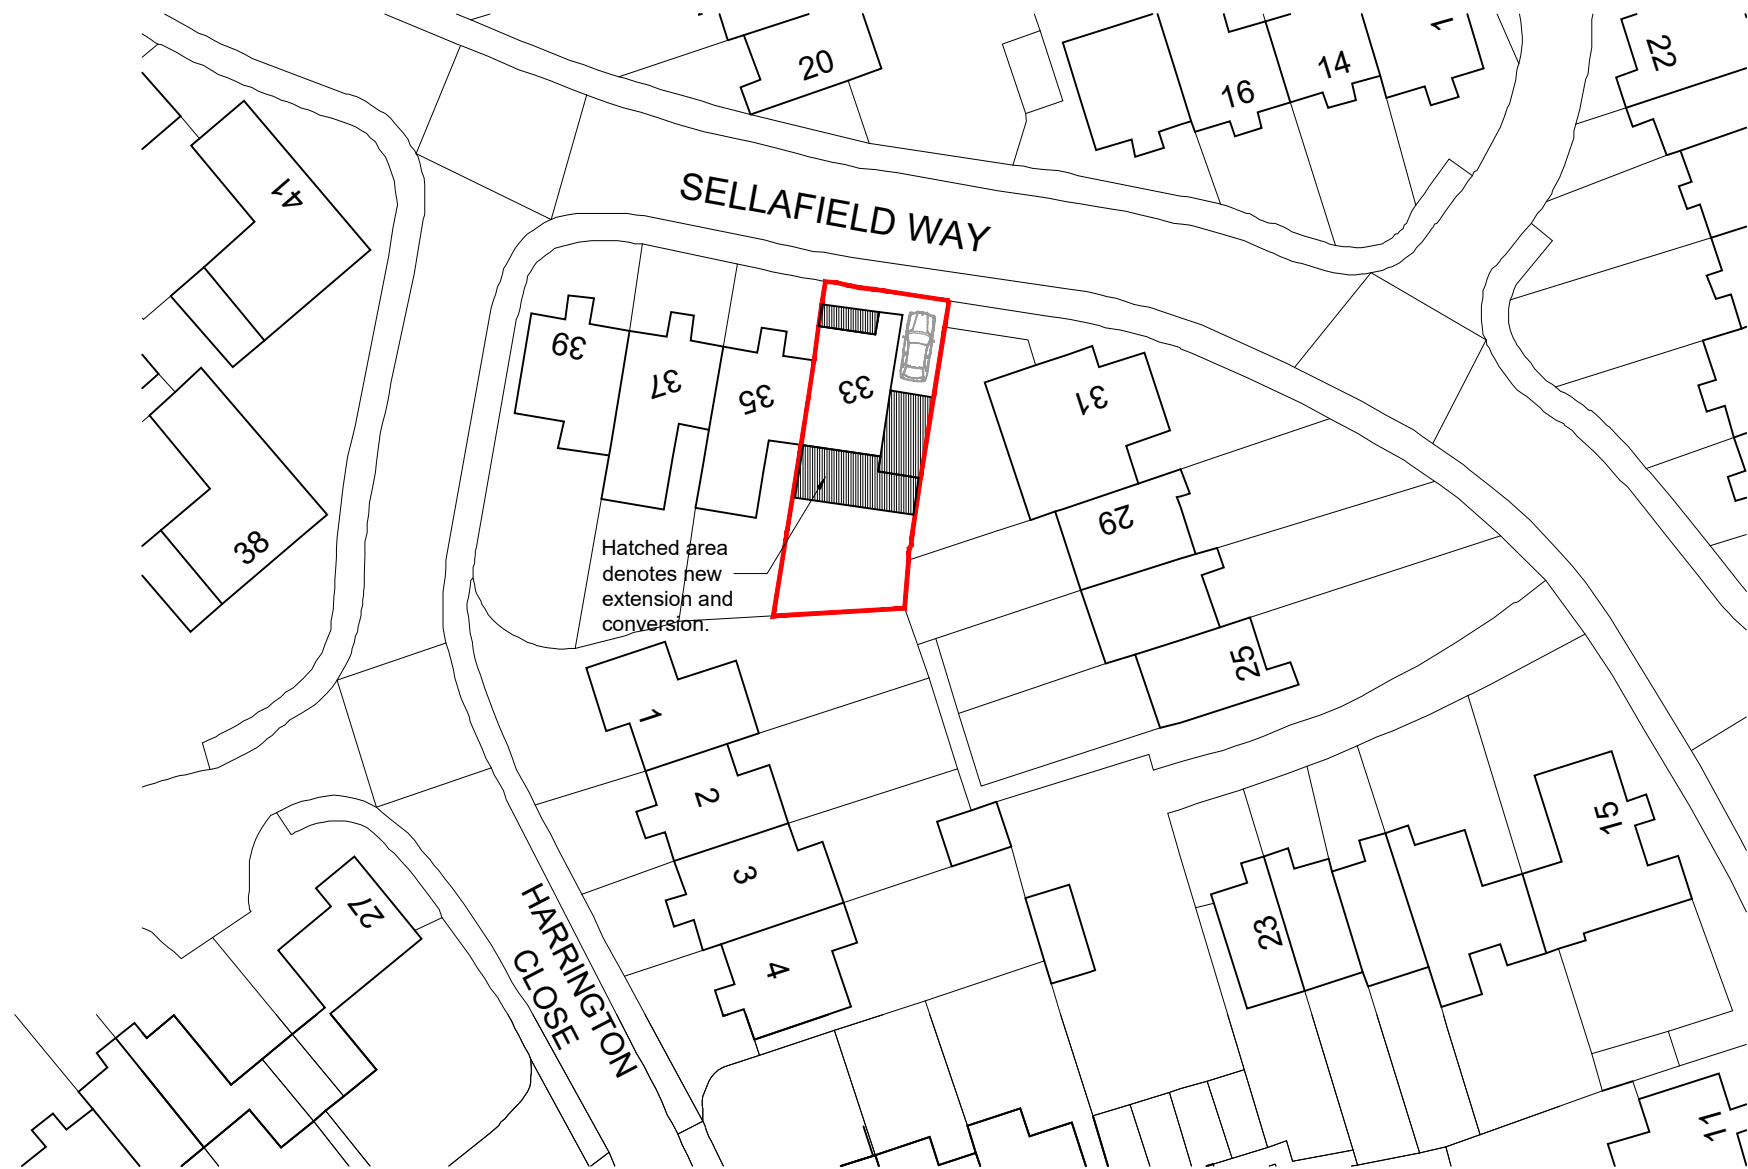

NOTES

© SK Design consultants - THIS DRAWING AND DESIGN REMAINS THE COPYRIGHT AND INTELLECTUAL PROPERTY OF SK CONSULTANTS AND SHALL NOT BE COPIED IN ANY FORMAT WITHOUT APPROVAL.

THIS DRAWING IS TO BE READ IN CONJUNCTION WITH ALL OTHER DRAWINGS AND DOCUMENTS PROVIDED. THE CONTRACTOR MUST CHECK ALL DIMENSIONS ON SITE BEFORE PLACING ORDERS FOR MATERIALS OR SHOP FABRICATIONS OR COMMENCING WORKS ON SITE. ANY DISCREPANCIES SHOULD BE NOTIFIED BEFORE PROCEEDING.

BLOCK PLAN

SCALE 1 : 500



SK Design Consultants
22 Netley close
Caversham
Reading RG4 6SR
Tel : 07821111602



Ordnance Survey, (c) Crown Copyright 2026. All rights reserved. Licence number 100022432

LOCATION PLAN

SCALE 1 : 1250

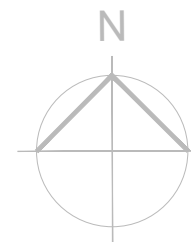 

Client:
Mr Amit Bijaykrishna Dutta

Project:
**Single storey rear and front extension.
and a Garage conversion.**

Location:
33 Sellafield Way, Lower Earley RG6 3 BT

Drawing Title:
LOCATION & BLOCK PLAN

Date: FEB 2026	Sheet Size: A3	Drawn: SK
--------------------------	--------------------------	---------------------

Drawing No: P1722-01	Revision: .
--------------------------------	-----------------------