

WITHDRAWN

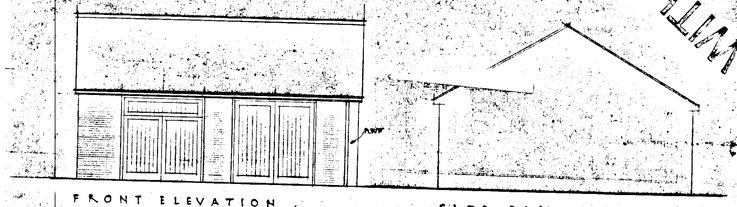


FRONT ELEVATION

SIDE ELEVATION

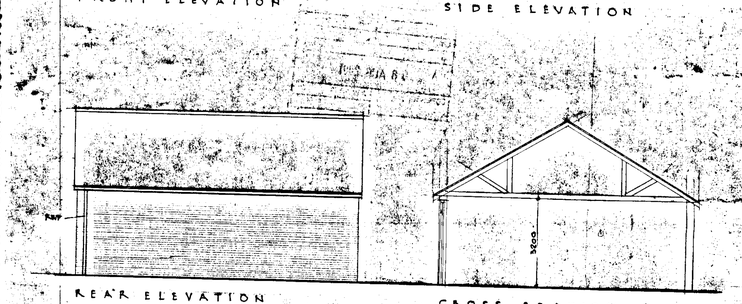

REAR ELEVATION

CROSS SECTION

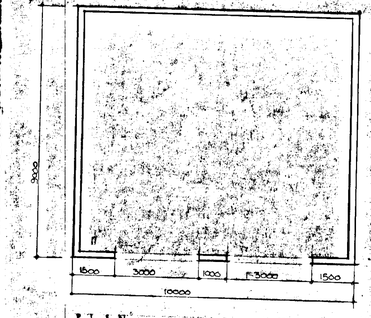

PLAN

1 GOOSE GREEN COTTAGES
PROPOSED DOUBLE GARAGE (REVISED SCHEME)

PROJECT NO	SHEET NO	REVISION
0130	2	A
SCALE 1:100	DATE AUGUST 2001	

GEORGE E THORNE
ARCHITECT

48 ST MICHAELS ROAD
SANDHURST
BERKSHIRE GU47 8HD
TELEPHONE 01252 875502

