
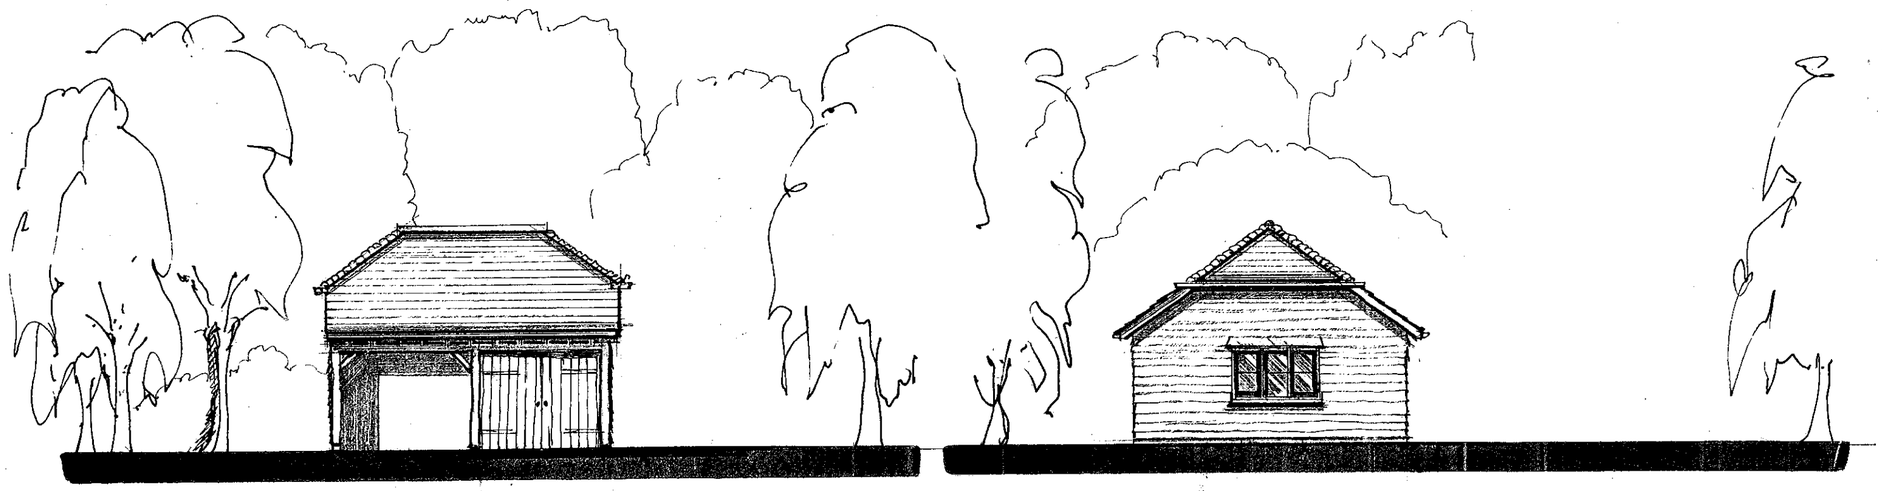



SOUTH ELEVATION

WEST ELEVATION

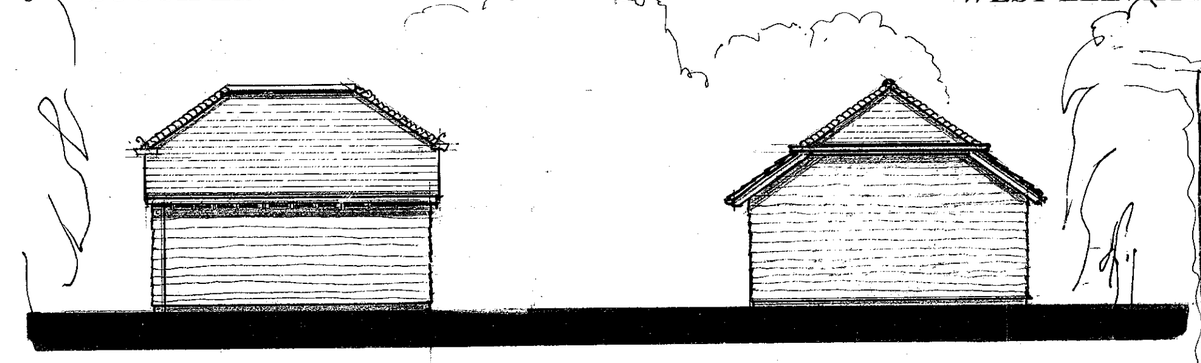


NORTH ELEVATION


EAST ELEVATION

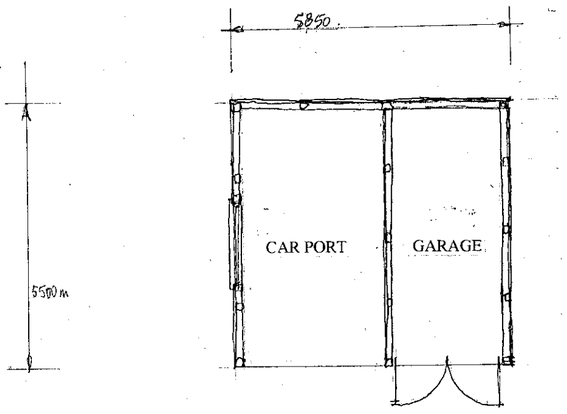

GROUND FLOOR PLAN

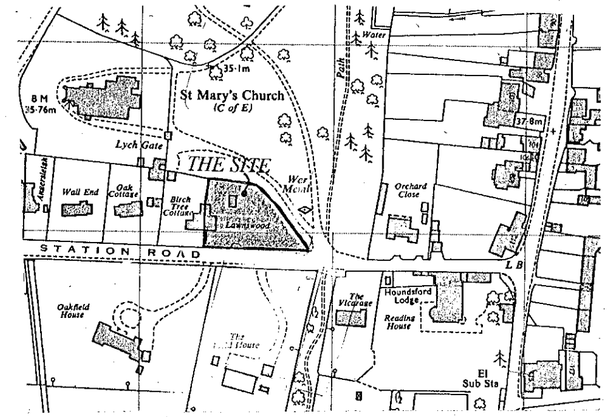

LOCATION PLAN **Scale 1:2500**

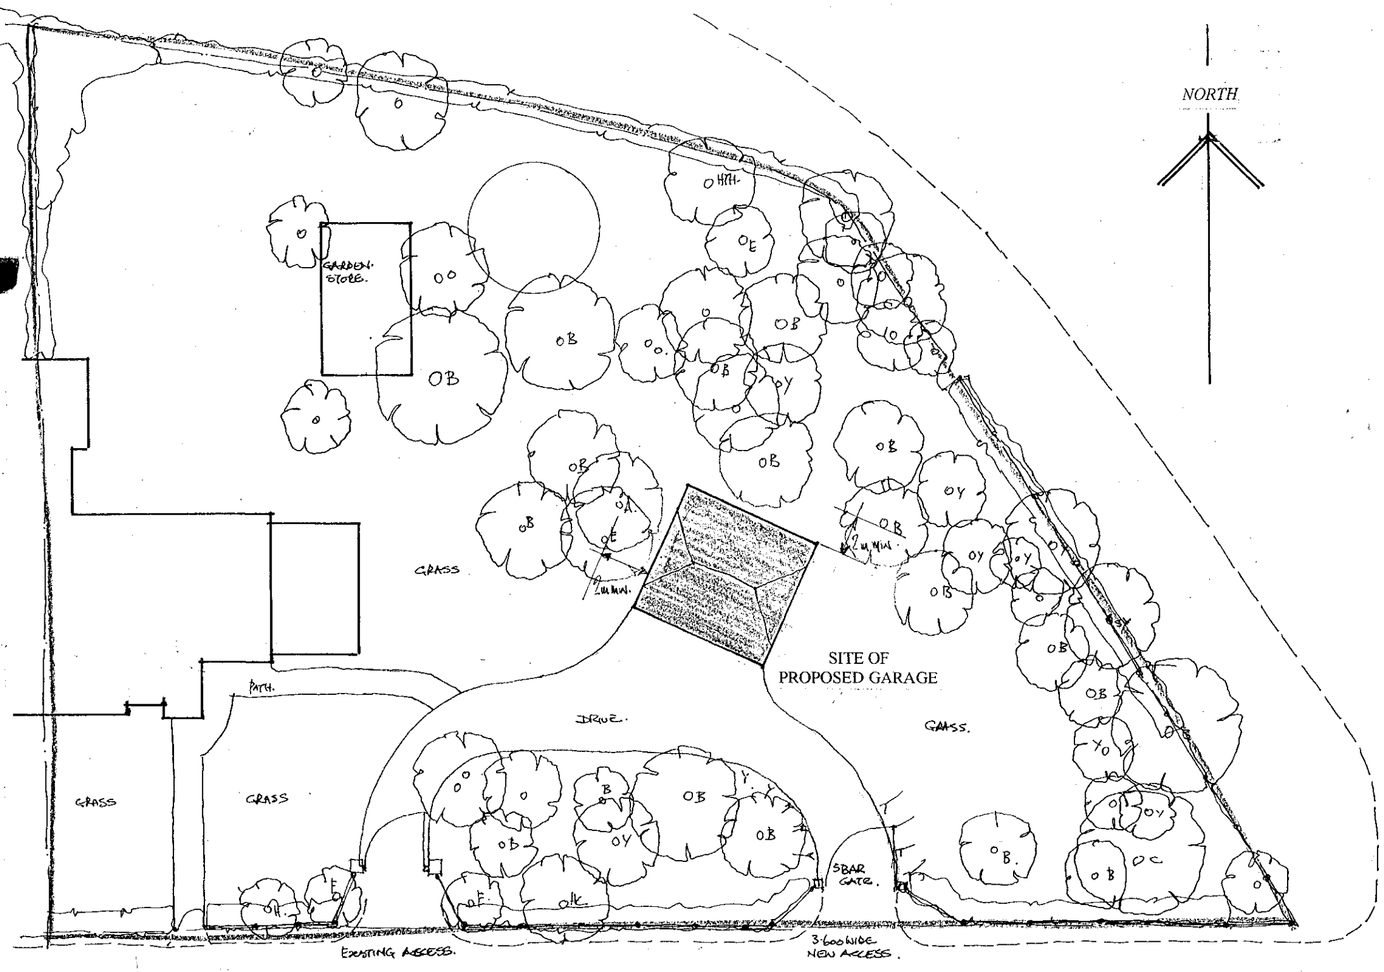

SITE PLAN **Scale 1:200**

COLIN DAWSON & ASSOCIATES
Architectural Design & Building Surveying.
MALVERN HOUSE
1 MALVERN WAY
TWYFORD
READING. BERKSHIRE. RG10 9PY.
Tel: **(0118) 9343322** *Fax:* **(0118) 9343322**

15.JAN.2001 ★ 3173

Proposal
NEW GARAGE & CARPORT.

Drawing
PLANNING PROPOSALS


Site
LAWNSWOOD STATION ROAD WARGRAVE BERKSHIRE .

Date ***July 00*** *Scale* ***1:100, 1:200 & 1:2500*** *Drawing No* ***D 505-02 B***




SOUTH ELEVATION

WEST ELEVATION

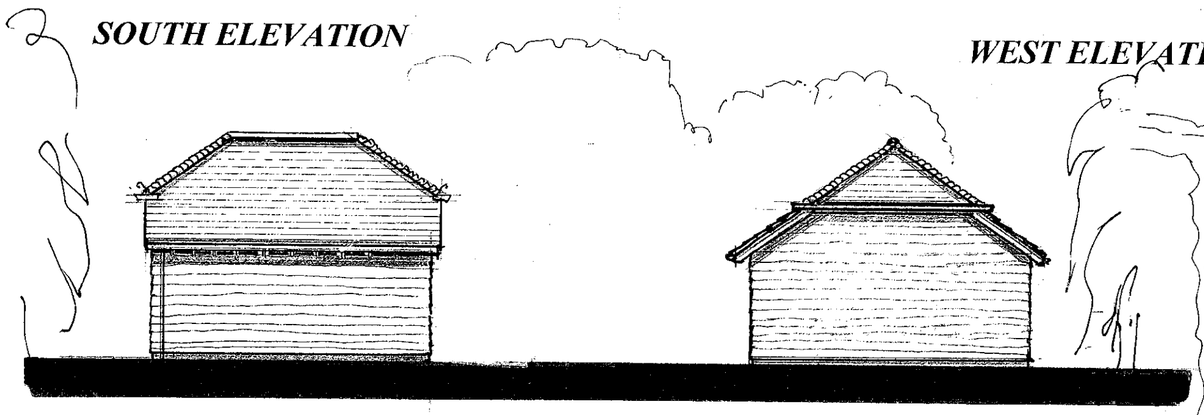


NORTH ELEVATION


EAST ELEVATION

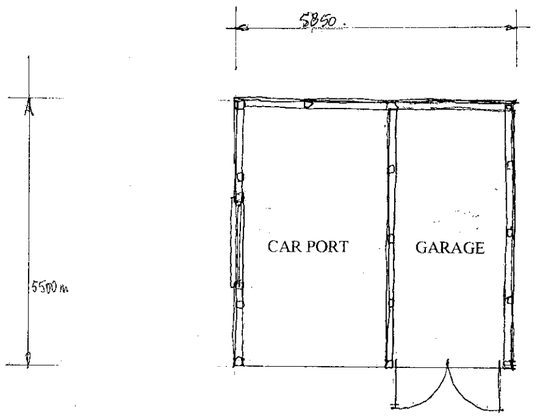

GROUND FLOOR PLAN

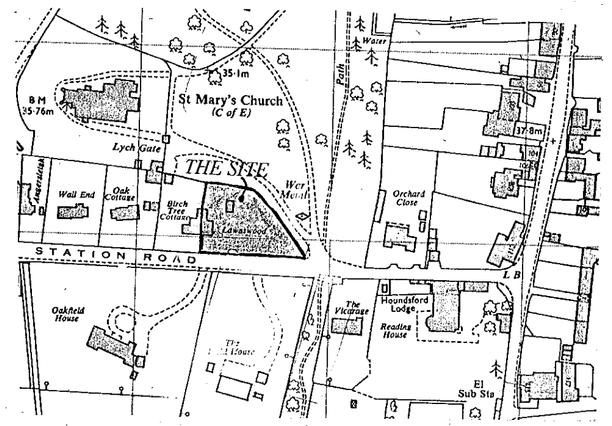

LOCATION PLAN **Scale 1:2500**

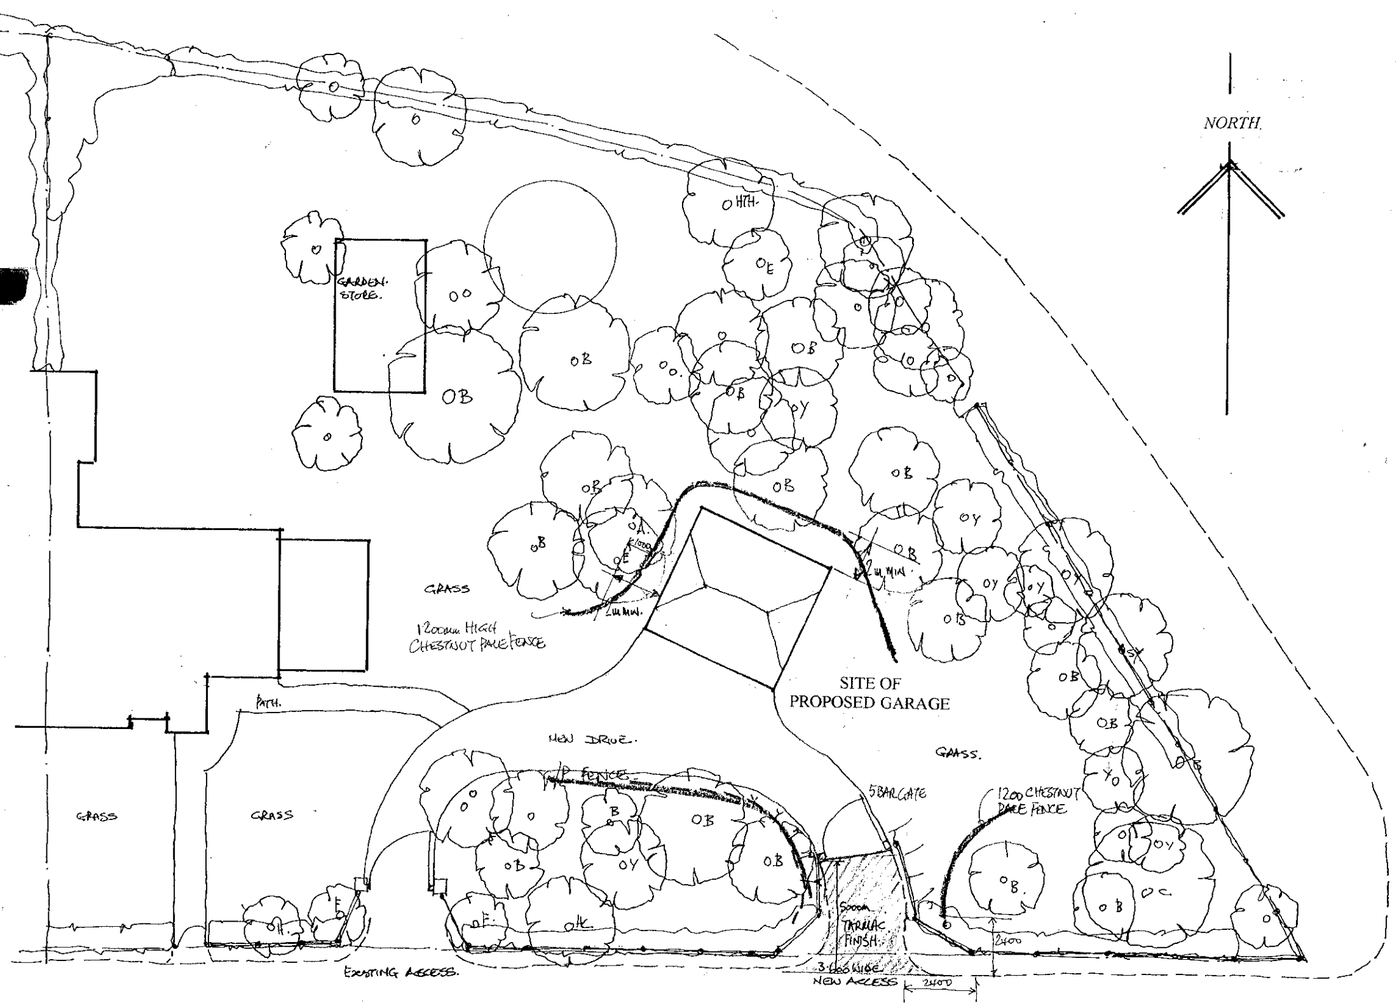

SITE PLAN **Scale 1:200**

COLIN DAWSON & ASSOCIATES
Architectural Design & Building Surveying.
MALVERN HOUSE
1 MALVERN WAY
TWYFORD
READING BERKSHIRE RG10 9PY
Tel: **(0118) 9343322** *Fax:* **(0118) 9343322**

Proposal
NEW GARAGE & CARPORT.

Drawing
PLANNING PROPOSALS

Site
LAWNSWOOD STATION ROAD WARGRAVE BERKSHIRE .

Date ***July 00*** *Scale* ***1:100, 1:200 & 1:2500*** *Drawing No* ***D 505-02c.***