





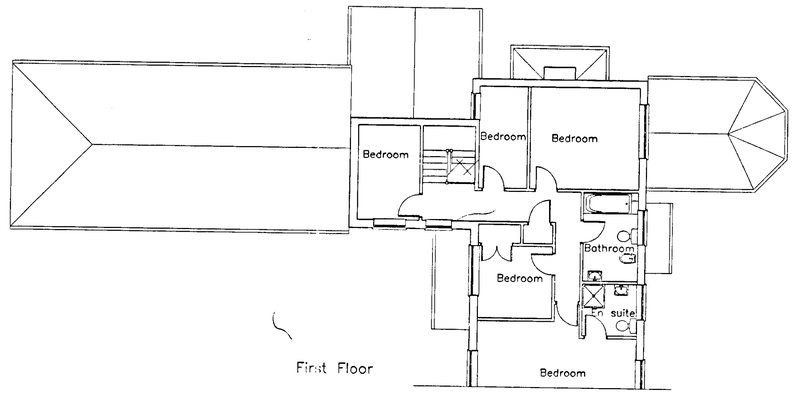

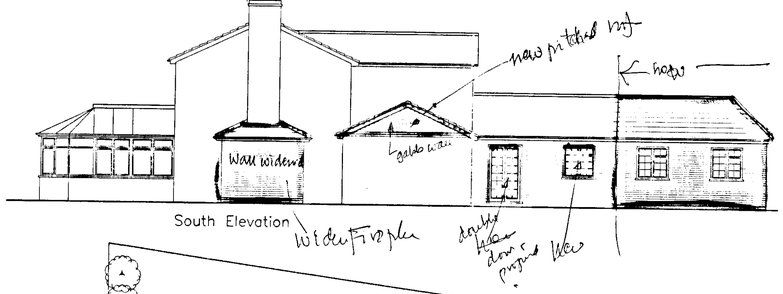

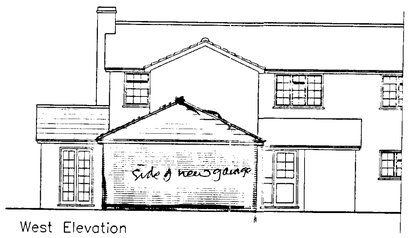

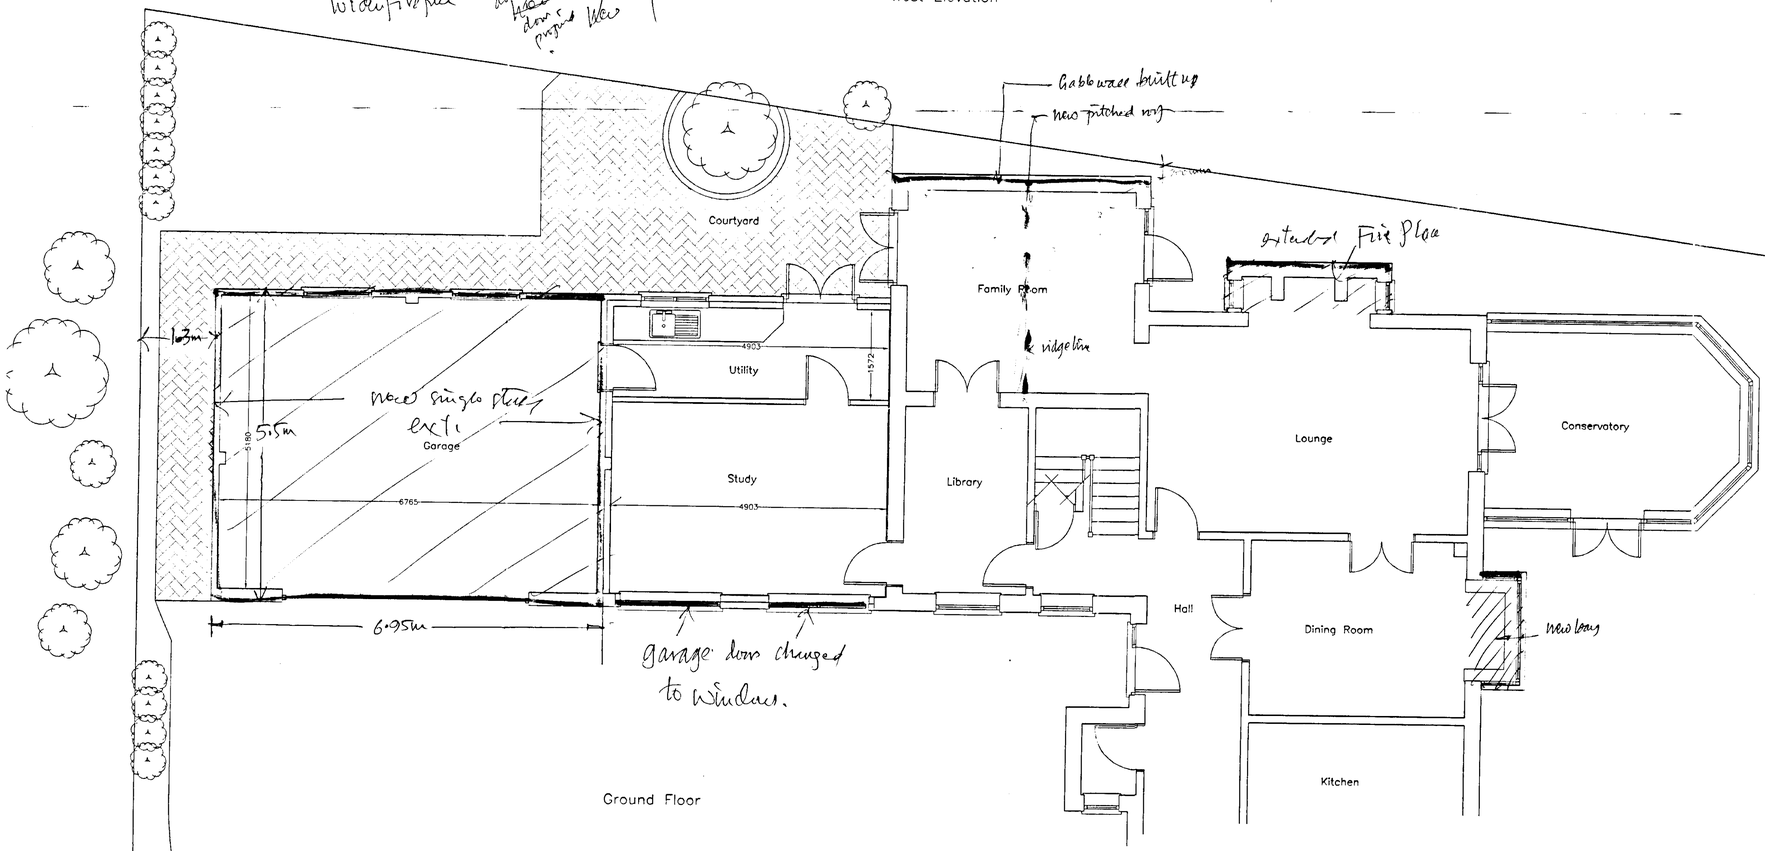

APPROVED

24.DEC.2001 5081

BDS

Chartered Surveyors & Property Consultants
Architectural & Building Design Services
Building & Structural Engineers

Windward House, Hollow Lane, Shinfield, Reading, RG2 9AB
Tel: 0118 988 4477 website: www.bdssurveyors.co.uk
Fax: 0118 988 5268 e-mail: mail@bdssurveyors.co.uk

Project
Extension and Alterations at:
84 DURAND ROAD
EARLEY
RG6 5YS

Drawing title
PROPOSED PLANS & ELEVATIONS

Client
MR & MRS K STARKEY


Date	Scale	
20.12.01	1:100 1:50	
Drawn by	Drawing number	Rev
JPM	5181:01:2	

General notes
1. Dimensions to be checked on site before any work commences
2. All dimensions in millimetres. (unless otherwise stated)
3. This drawing does not represent a full specification of works or materials
4. The drawing and design is copyright of this practice ©


Revisions

Ref	Date	Description


25/1/02

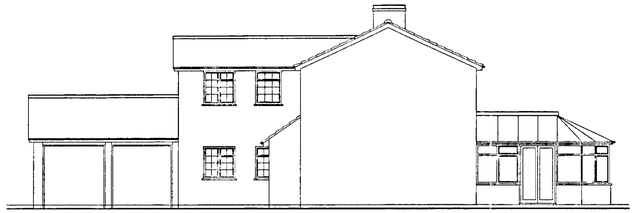

North Elevation

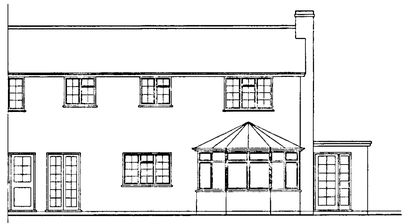


East Elevation

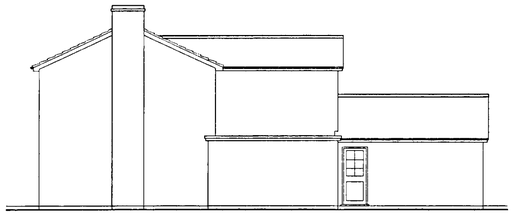


South Elevation



West Elevation

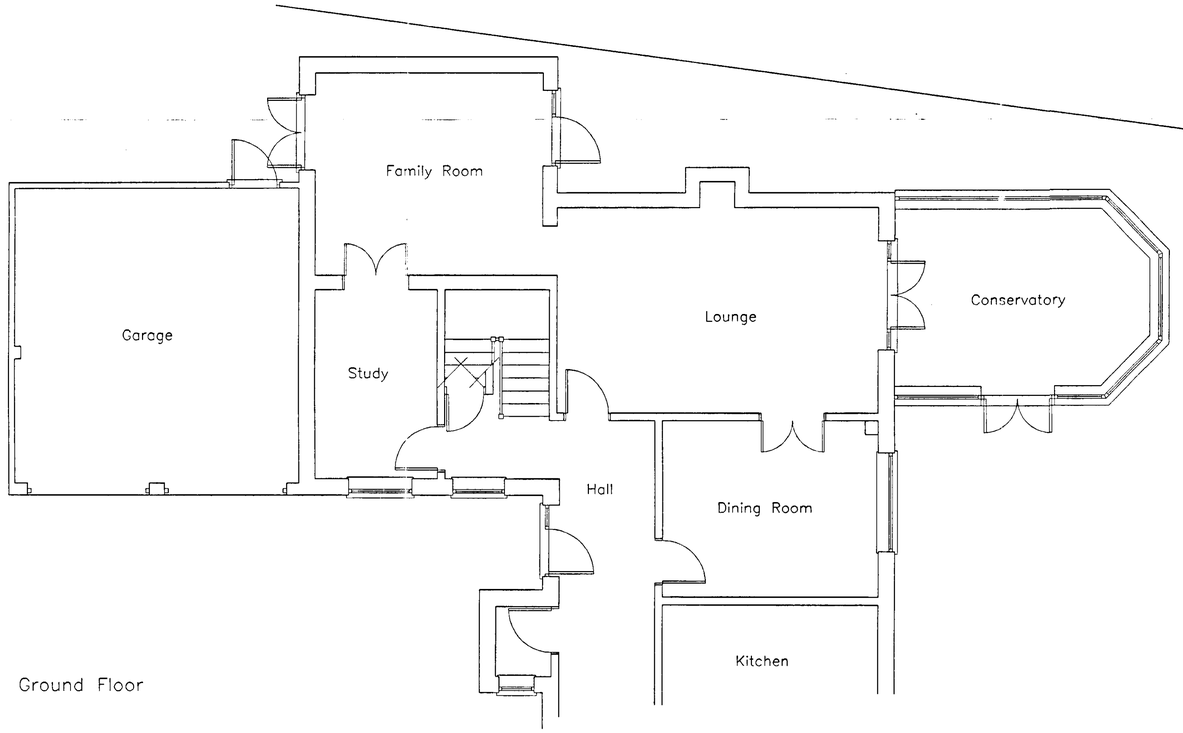


Ground Floor

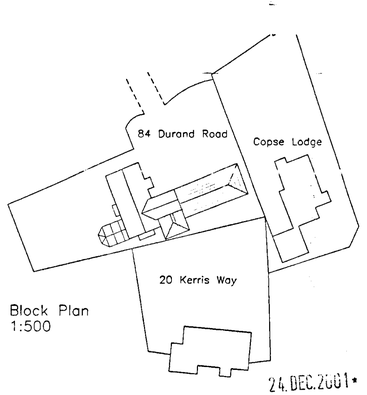

Location Plan
1:1250

Block Plan
1:500

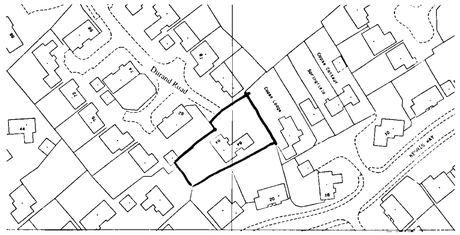

24.DEC.2001 5181

BDS

Chartered Surveyors & Property Consultants
Architectural & Building Design Services
Building & Structural Engineers

Windward House, Hollow Lane, Shinfield, Reading, RG2 9AB
Tel: 0118 988 4477 website: www.bdssurveyors.co.uk
Fax: 0118 988 5268 e-mail: mail@bdssurveyors.co.uk

Project
Extension & alterations at:
84 DURAND ROAD
EARLEY
RG5 5YS

APPROVED

Drawing title
EXISTING PLANS & ELEVATIONS

Client
MR & MRS STARKEY

Date	Scale
20.12.01	1:50 1:100

Drawn by	Drawing number	Rev
JPM	5181:1:01	

General notes
1. Dimensions to be checked on site before any work commences
2. All dimensions in millimetres. (unless otherwise stated)
3. This drawing does not represent a full specification of works or materials
4. The drawing and design is copyright of this practice ©

Revisions

Ref	Date	Description



25/1/02