

revision
A - REC 01 - PITCHED ROOF TO CHANGE

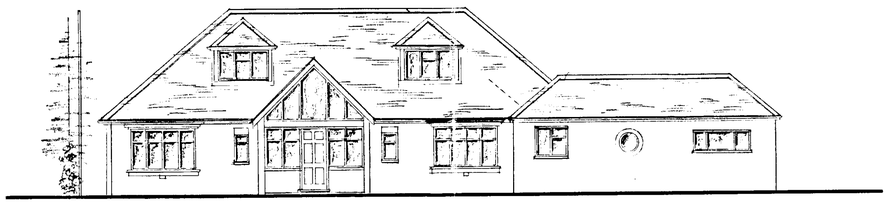


FRONT VIEW

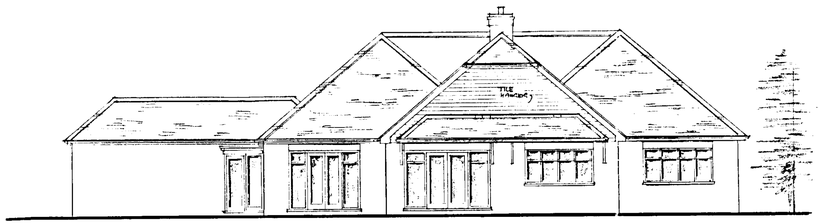


REAR VIEW


APPROVED

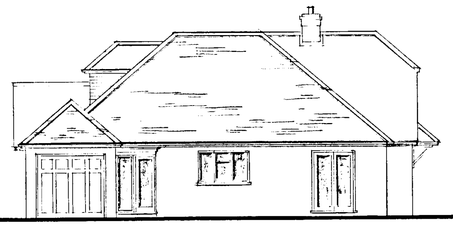


SIDE VIEW

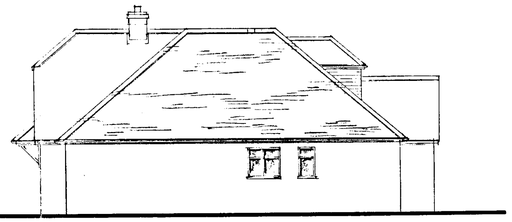

SIDE VIEW

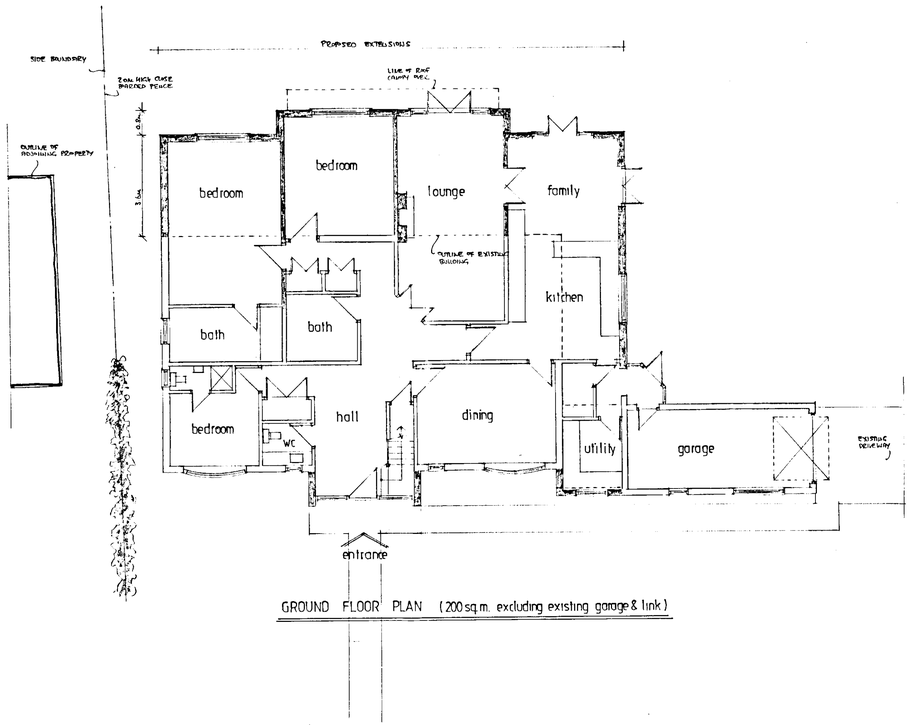

GROUND FLOOR PLAN (200 sq.m. excluding existing garage & link)

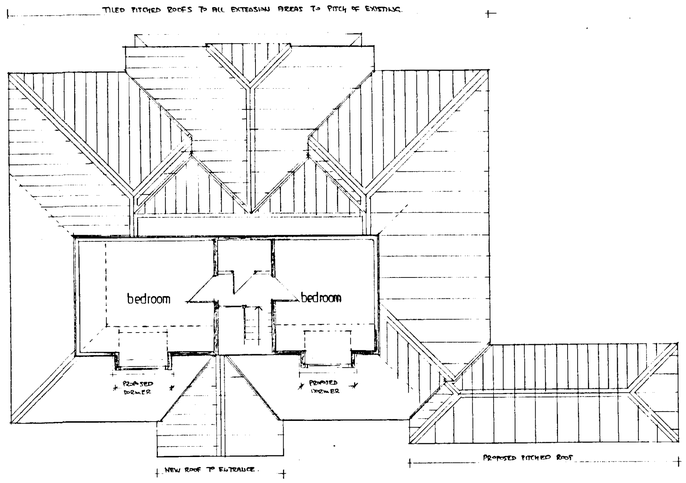

FIRST FLOOR PLAN (40 sq.m. as existing)

24.DEC.2001 5983

SIMPSON McHUGH
ARCHITECTS & SURVEYORS
Studio 4, Warmair House, Green Lane,
Northwood, Middx. HA6 2QB
Tel: 01923 835553
Fax: 01923 841625

CLIENT : MR. A. DUGDALE

PROJECT : 'LONCROFT'
CHURCH LANE, ARBORFIELD

TITLE : DESIGN PROPOSAL

drawing no: 2216|8

scale: 1:100

drawn:

revision: A

date: MAR. '01

checked:

0 10 20 30 40 50 60 70 80 90 100

DIANDA REPRO