BIM Transmittal Disclaimer
McBains Ltd makes no express or implied warranties with respect to the character, function, or capabilities of the data (inclusive of 3rd party data incorporated within), or the suitability of the data for any particular purpose beyond those originally intended by McBains Ltd. Please refer to our standard terms and conditions for further details.

NOTE:
ALL BATHROOMS & ENSUITE WINDOWS TO HAVE OBSCURED GLASS.

REFER TO EXTERNAL MATERIALS PLAN FOR SPECIFIC MATERIALS, WINDOWS COLOURS AND DOOR COLOURS.

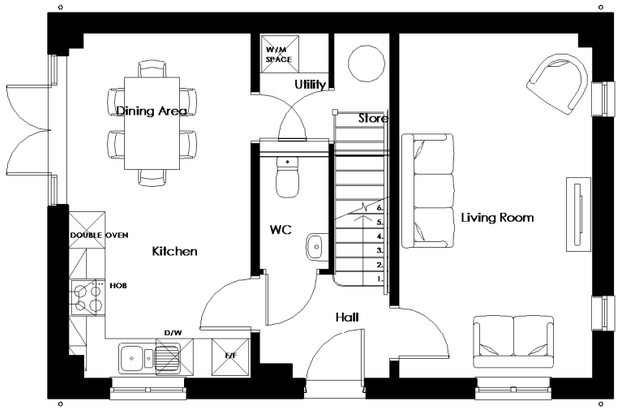

Ground Floor Plan

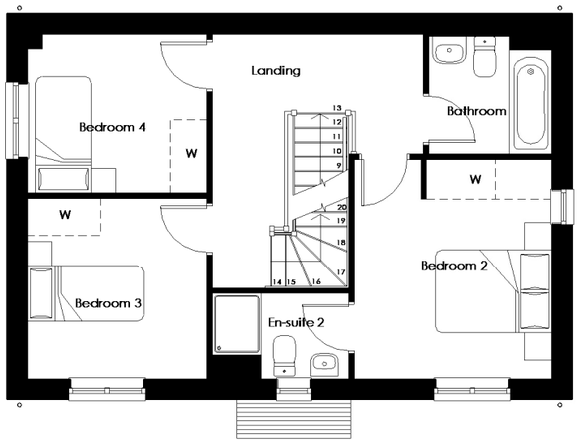

First Floor Plan

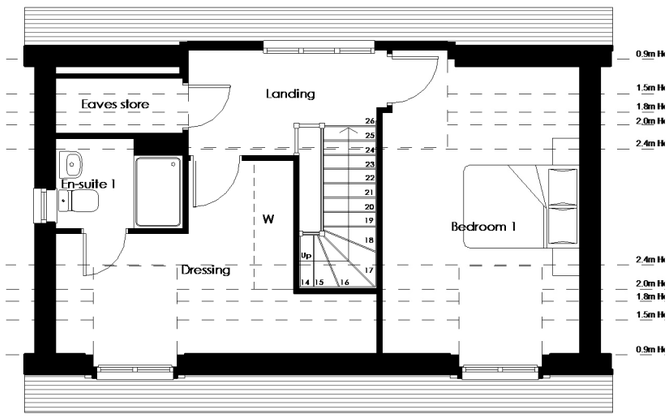

Second Floor Plan

Front Elevation

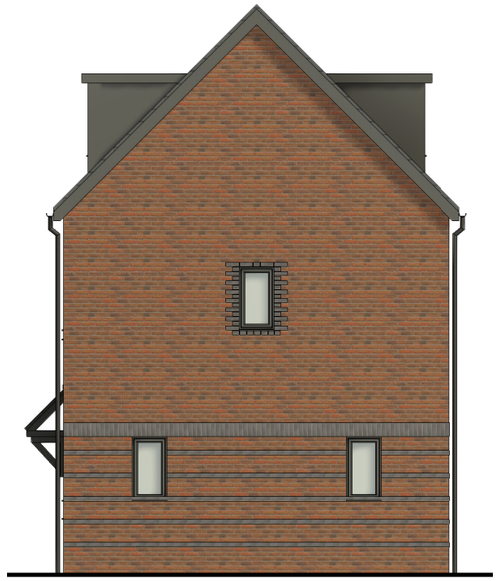

Right Elevation

Rear Elevation

Left Elevation

1 0 1 2 3 4 5
SCALE 1:100 m

Rev	Rev Description	Rev Date	Drawn by	Reviewed by
P01	Issued for planning	01.04.2026	JP	EC

Drawn By	Reviewed By	Approved By
JP	EC	PO'R
MCB Number	**Date Created**	**Scale @ A3**
100360	MAR '26	1 : 100 @ A3

McBains
McBains Ltd
5th Fl, 26 Finsbury Square London EC2A 1DS
+44 (0)20 7786 7900 mcbains.co.uk

Client
dandara

Project
"The Canopies"
Pinewood Campus
Nine Mile Ride - Wokingham

Drawing Title
Housetype Plans & Elevations
Lancaster
Plot 1

ARCHITECTURE

Drawing / Document Reference	Status
PIN100360 - MCB - ZZ - ZZ - DR - A - 0334	D5 - P01
Project Originator Frdr Sbdr Form Discipline Number	Status Revision