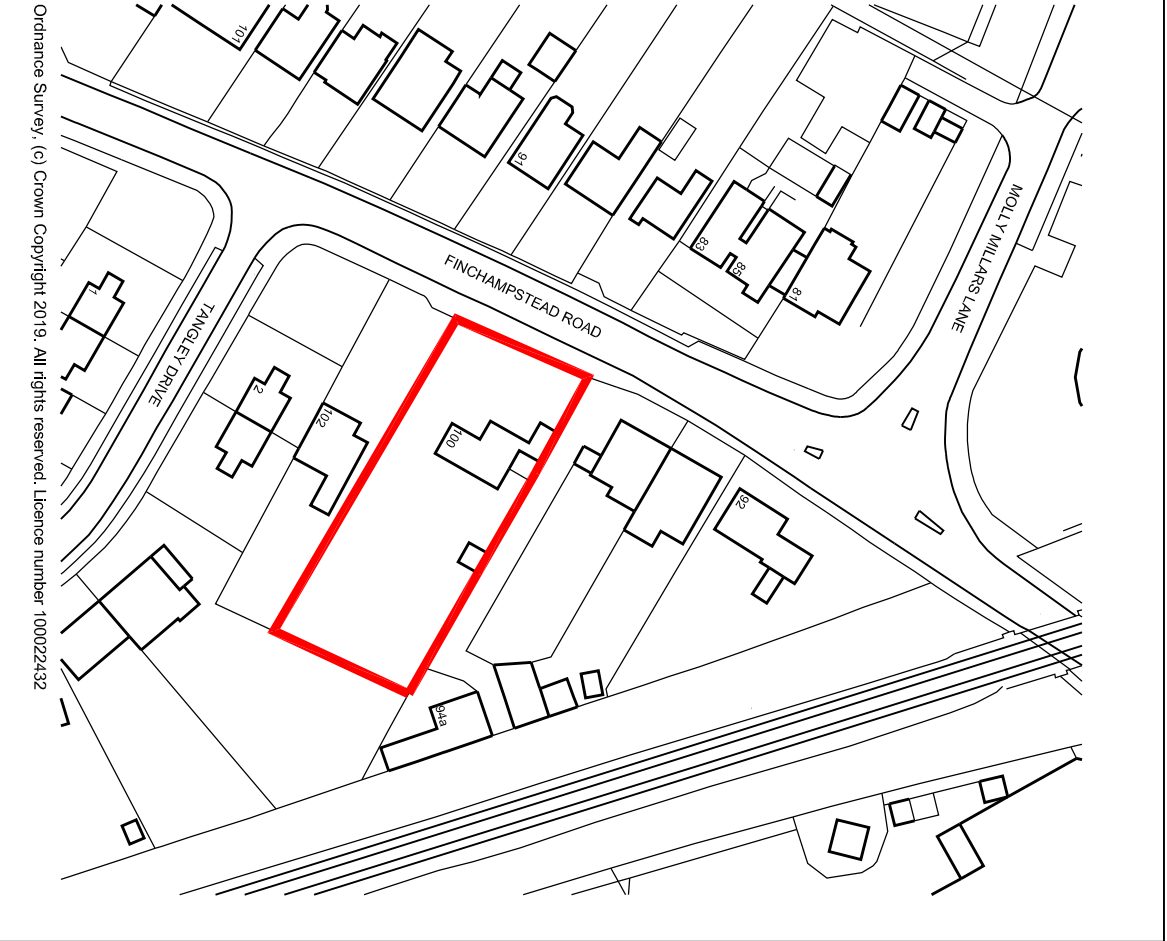
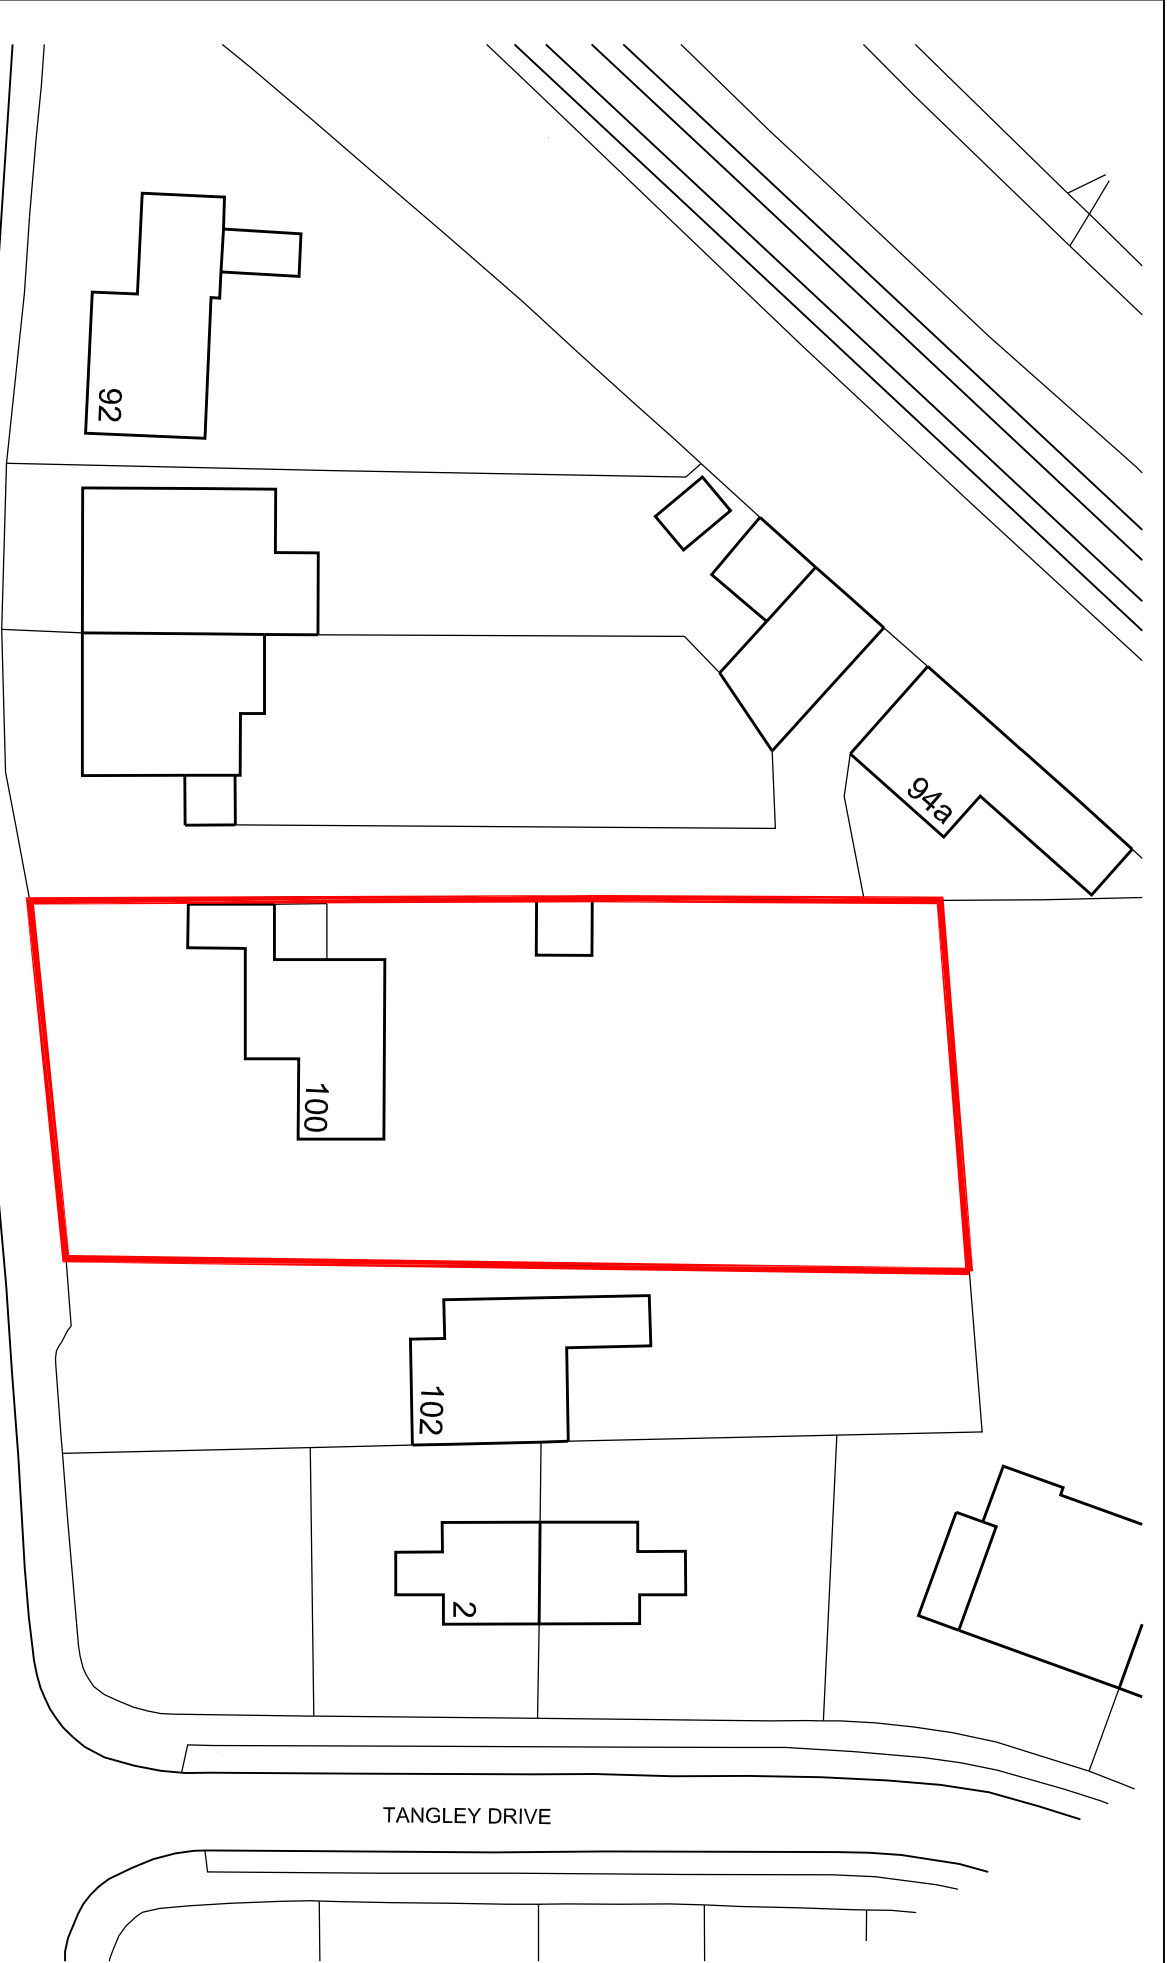


BLOCK PLAN
SCALE 1:500

Rev	-	Description	Date
Project Title	3x New Detached Houses		
Drawing Title	Location and Block Plans		
Job/Dwg No	1011-100	Rev	-
Scale	1:1250 + 1:500 @A3	Drawing Size	A3
Status	Planning	Date	07/2024

This drawing is copyright and may not be reproduced in whole or part without written authority.