


PROPOSED

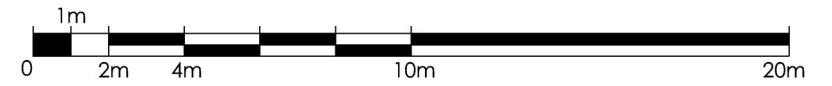

PROPOSED: ELEVATION A
SCALE 1:200



PROPOSED: ELEVATION B
SCALE 1:200

PLOT 2

PLOT 3



PROPOSED: ELEVATION C
SCALE 1:200

PLOT 3

					-	-	-
					Rev	Description	Date
Project Title	3x New Detached Houses				Address	100 Finchampstead Road Wokingham Berkshire RG40 2NT	
Drawing Title	Proposed Street Elevations						
Job-Dwg No	1011-118			Rev	-	Status	Planning
Scale	1:200 @A3		Drawing Size	A3	Date	07/2024	