


Existing Block Plan - 1:200

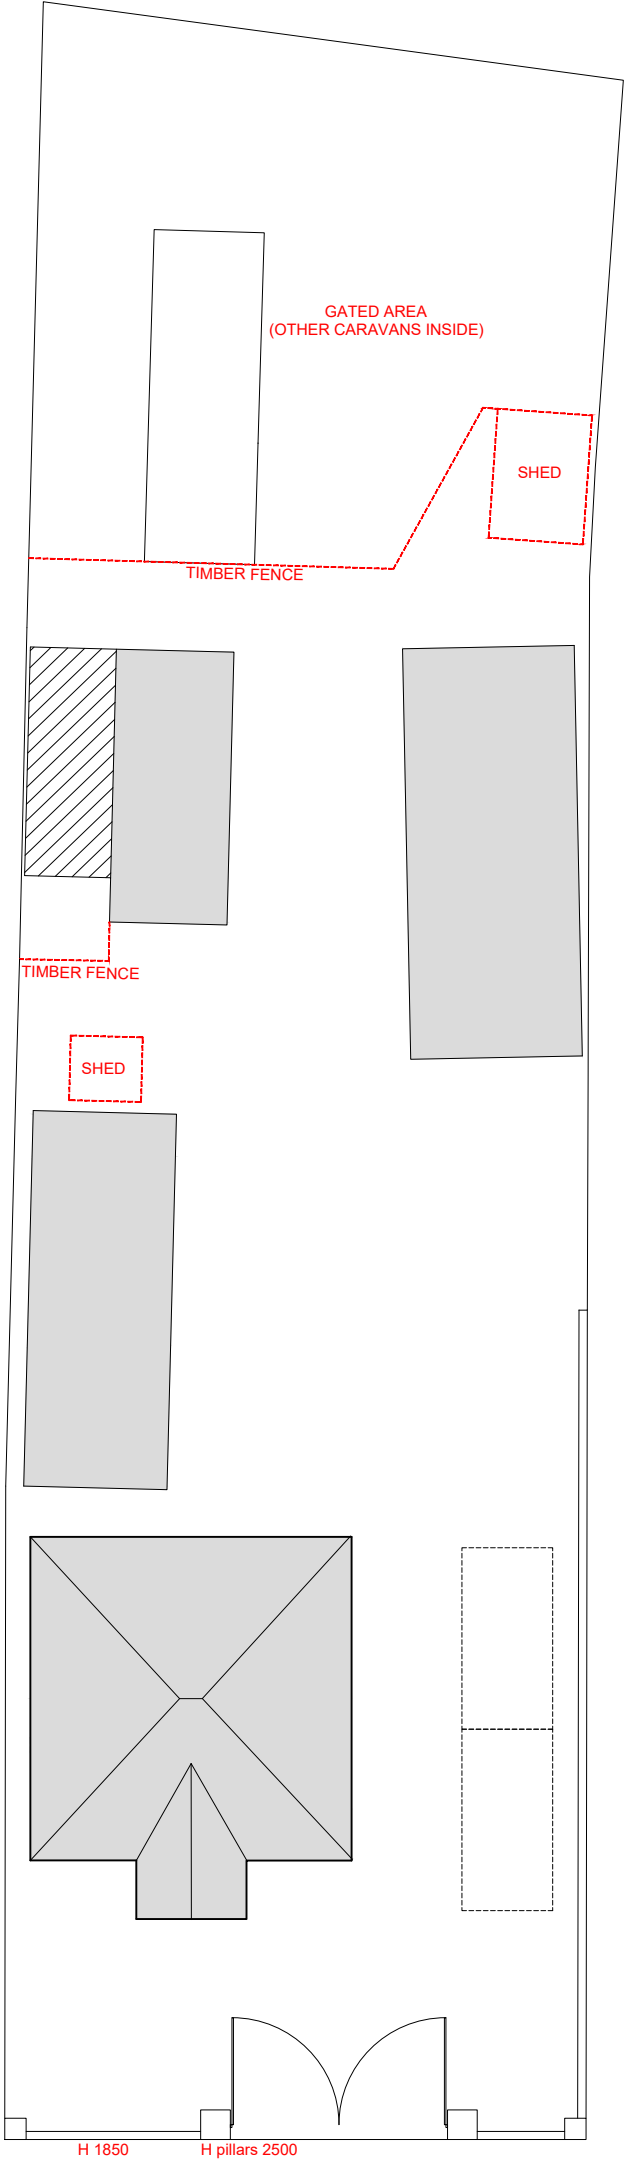


Location Plan - 1:1250



Ordnance Survey, (c) Crown Copyright 2025. All rights reserved. Licence number 100022432



artichoke: architectural consultancy
71 Clewer Hill Road - Windsor - SL4 4DE
office@artichoke-design.co.uk
www.artichoke-design.co.uk
t: 01753 830422

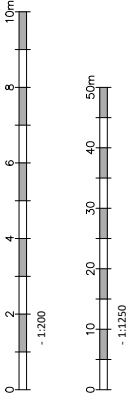

Rev	Date	By	Note
A	05.02.26	GP	Parking spaces added

PLANNING APP

Drawing Number
25A035/PL01

Revision

Project
- 8 New Acres

Title
**LOCATION PLAN
and EXISTING BLOCK PLAN**

Drawn

Scale

Date

GP

STATED

A3

NOTE

This drawing is the property and copyright of artichoke: architectural consultancy and written consent must be obtained before divulging to a third party or copying whole or part of the drawing by any method whatsoever. All dimensions are in millimeters. Do not scale dimensions.