




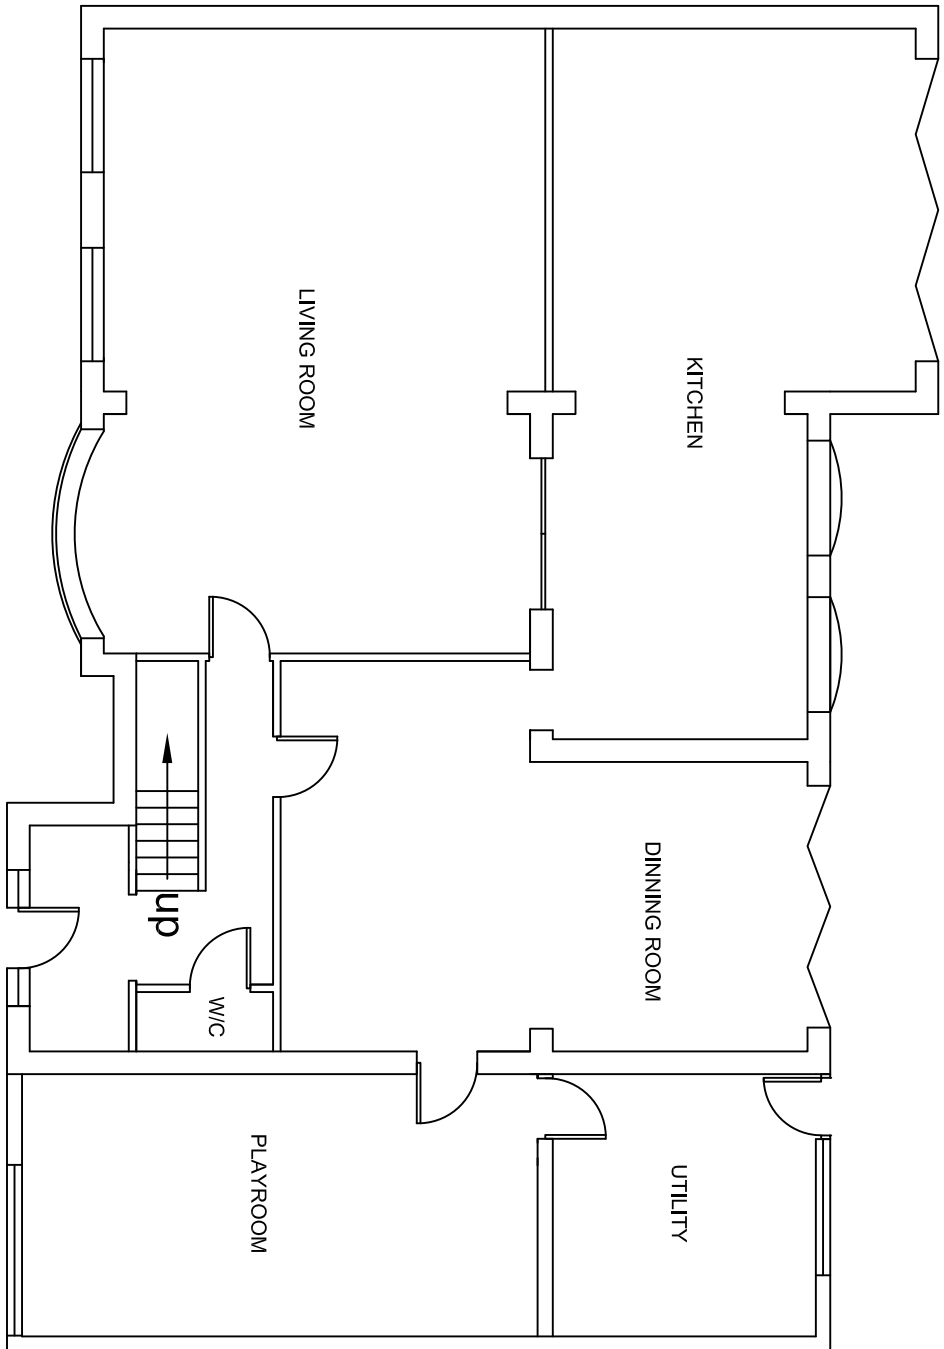


EXISTING GROUND FLOOR LAYOUT 1:100 SCALE

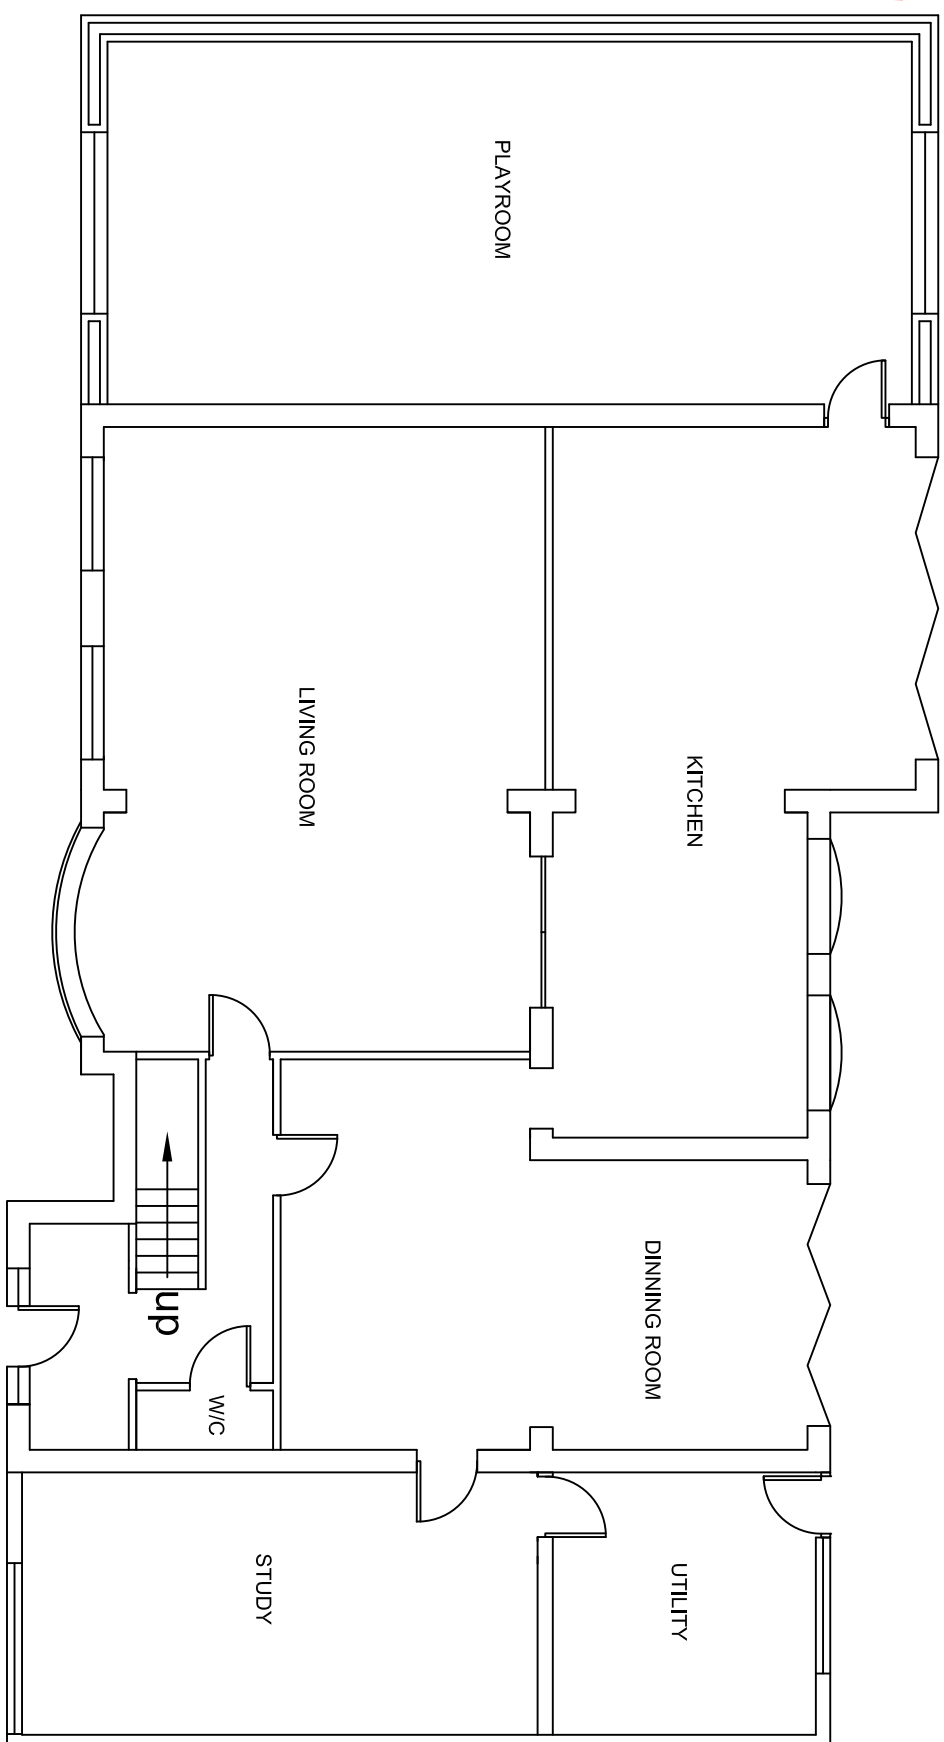


PROPOSED GROUND FLOOR LAYOUT 1:100 SCALE

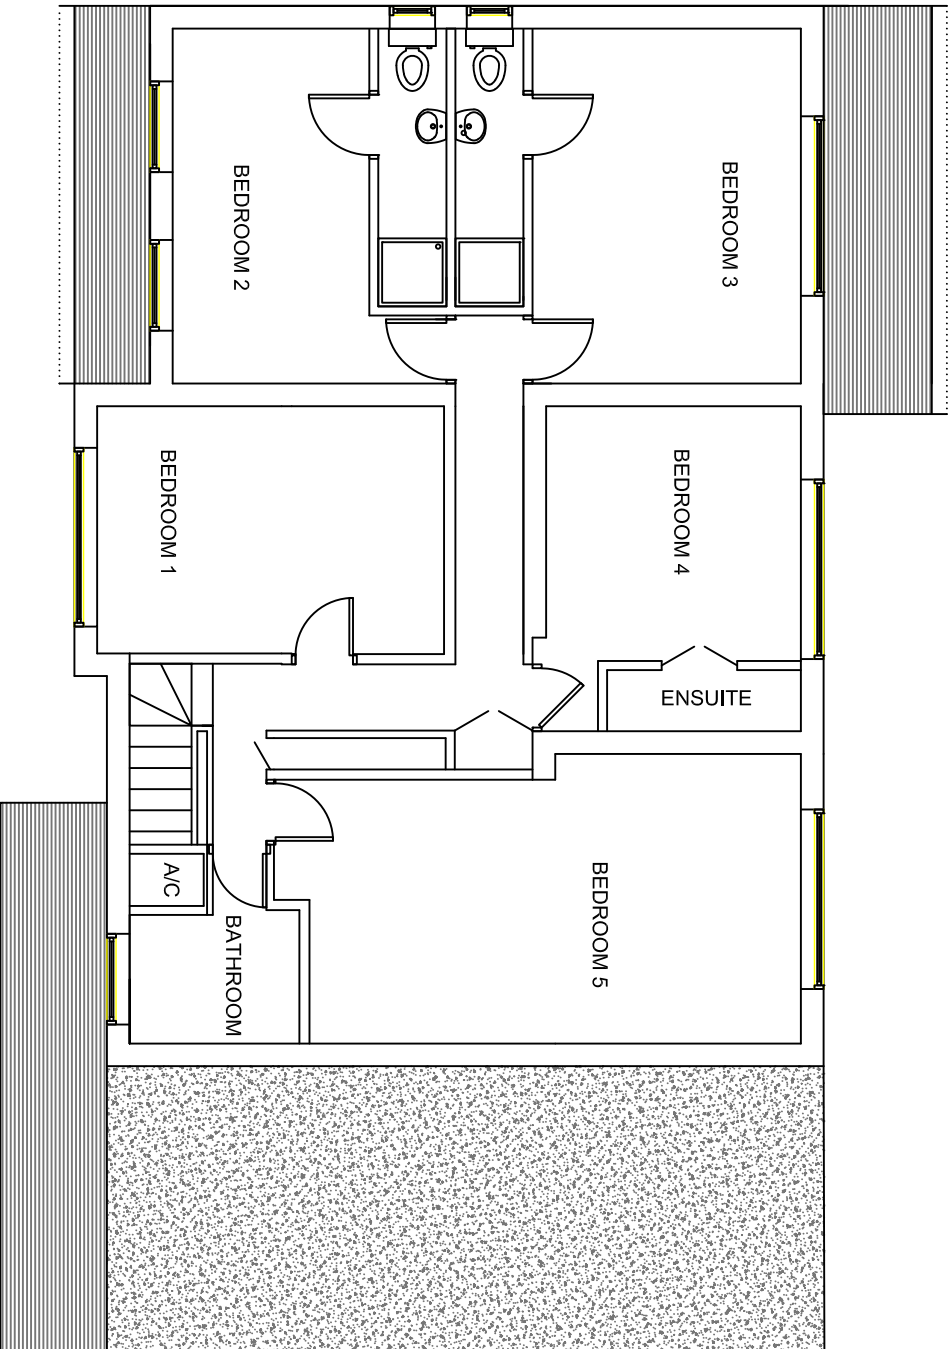


EXISTING FIRST FLOOR LAYOUT 1:100 SCALE

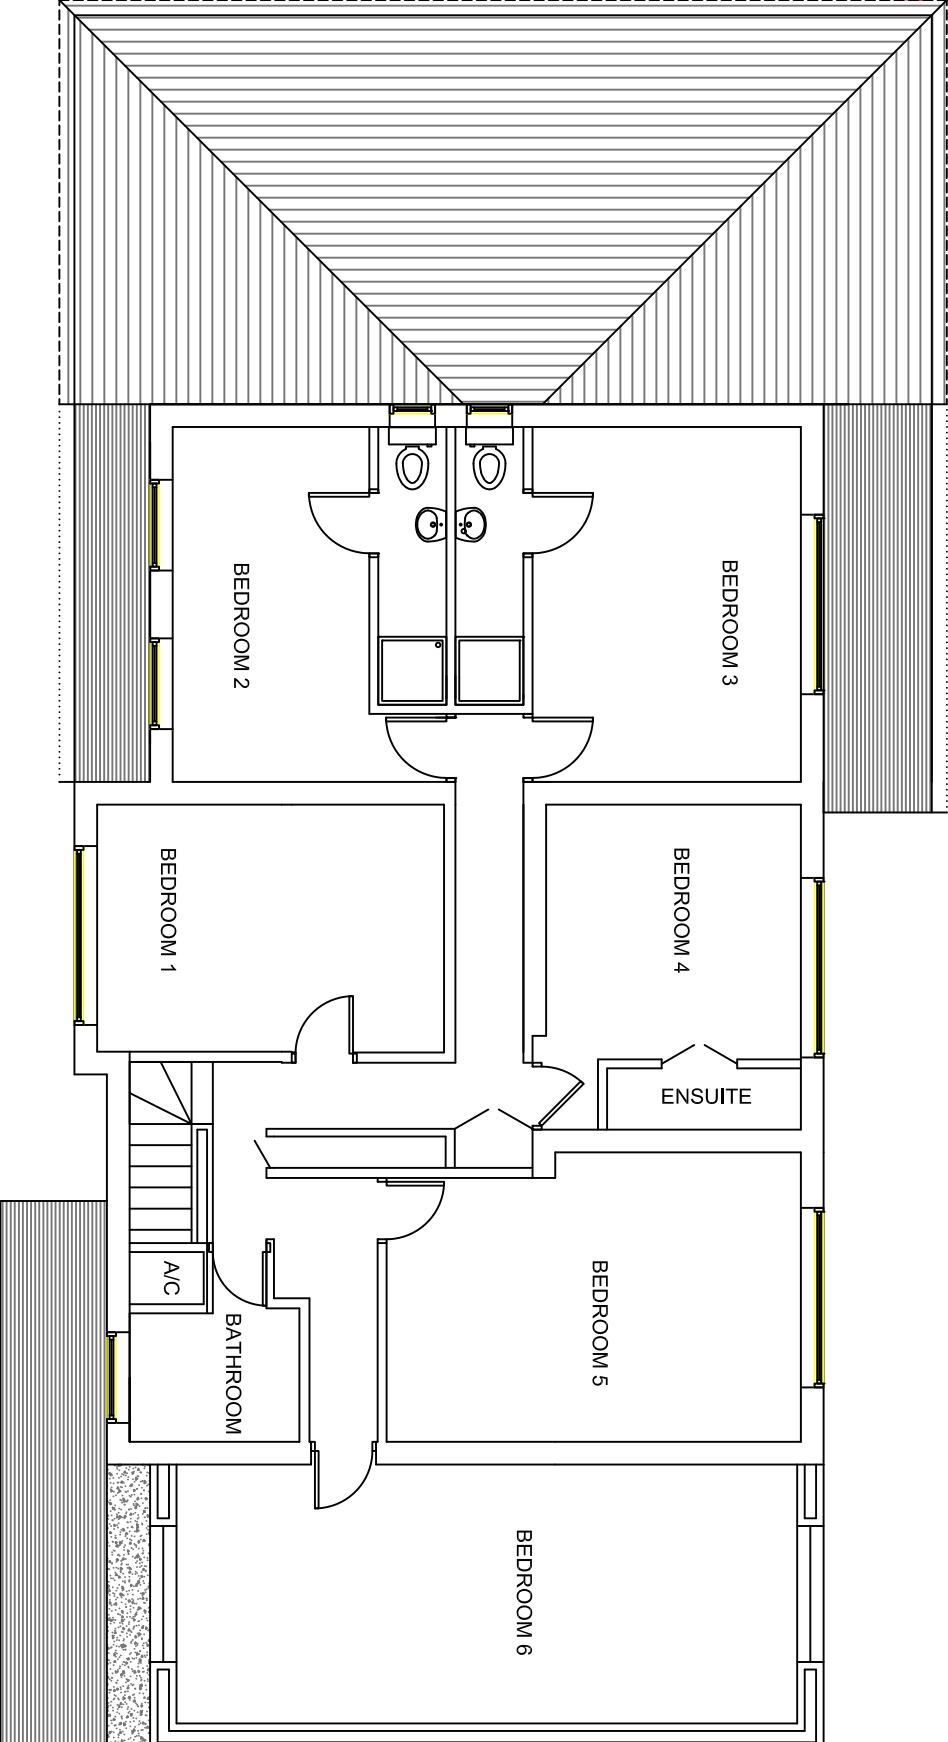


PROPOSED FIRST FLOOR LAYOUT 1:100 SCALE

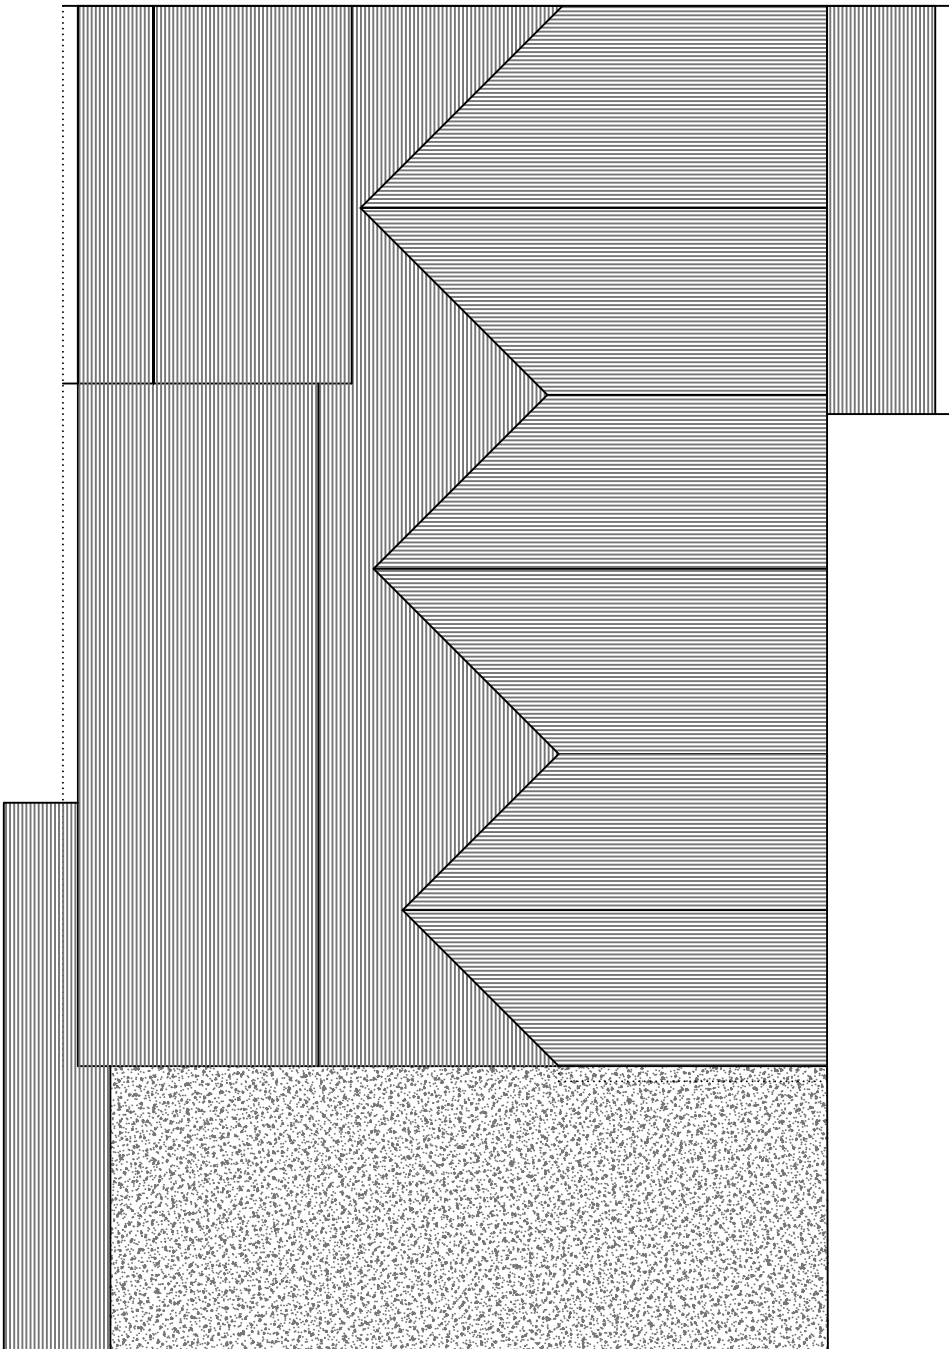

EXISTING ROOF LAYOUT 1:100 SCALE

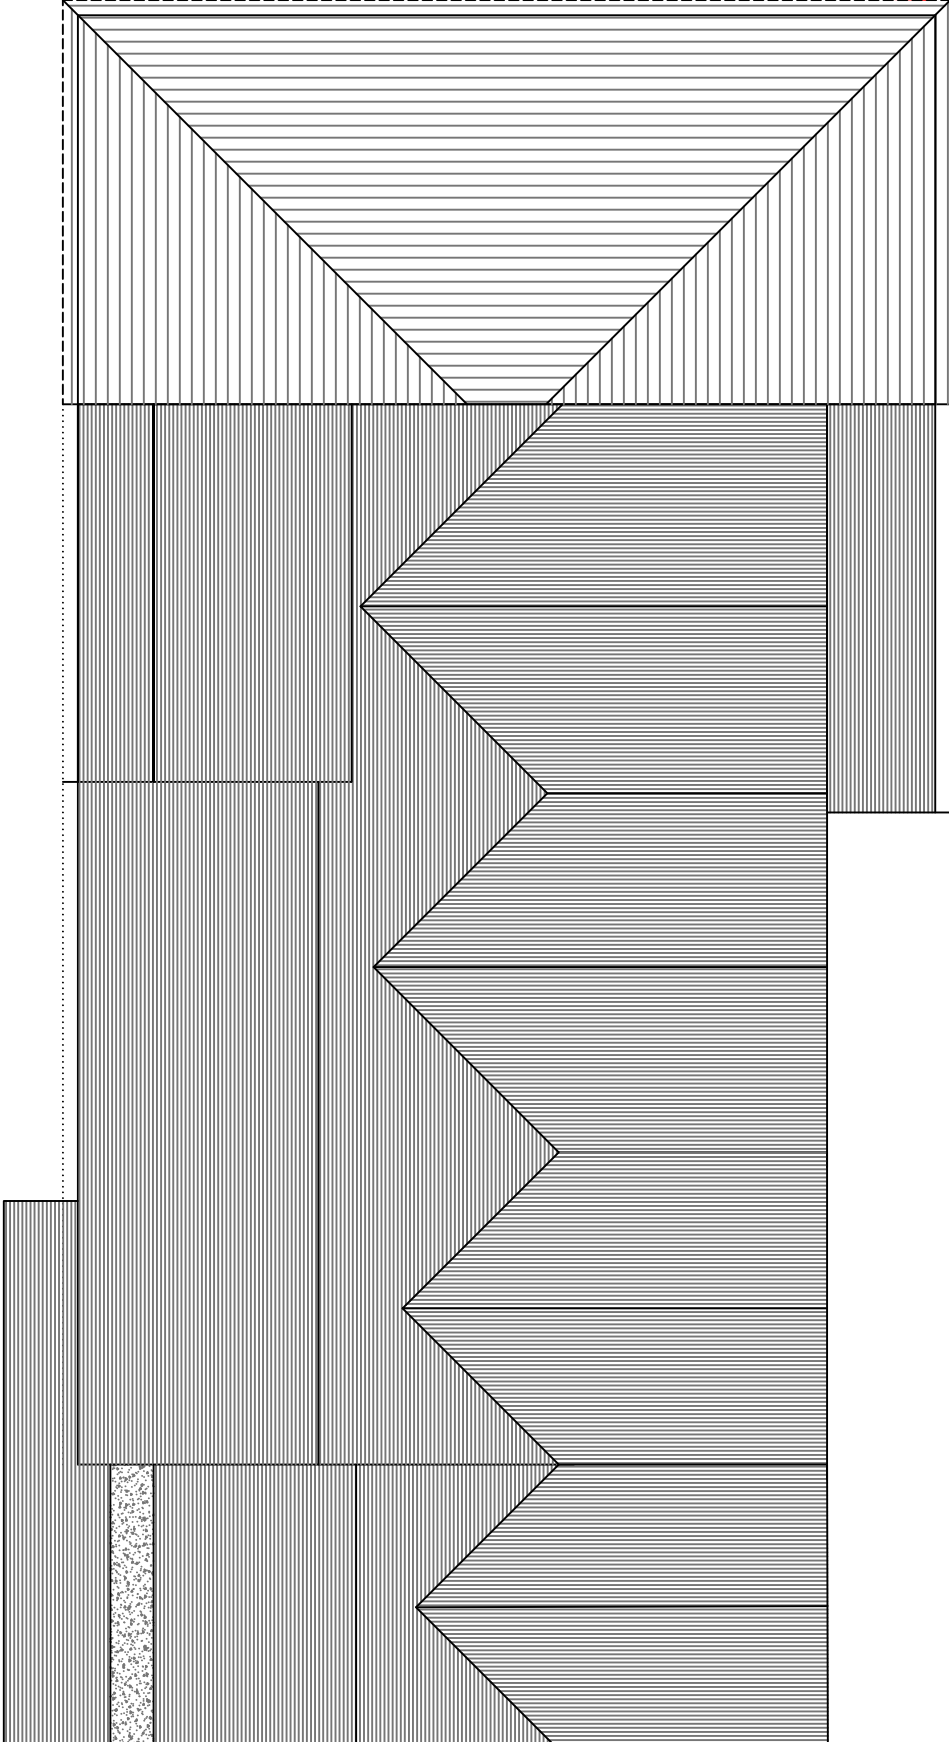

PROPOSED ROOF LAYOUT 1:100 SCALE

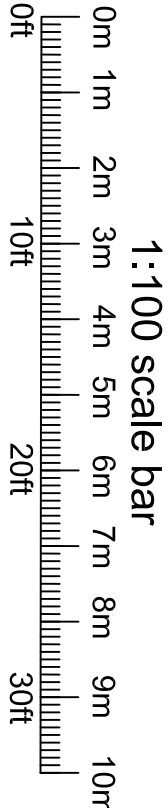

DESCRIPTION:

PROPOSED SINGLE STOREY SIDE AND  
FIRST FLOOR SIDE EXTENSION

CLIENT: MR & MRS BASRA

SITE ADDRESS:

109 BEAN OAK ROAD  
WORKINGHAM


RG40 1RJ

SCALE: 1:100 @A1

DRAWING NUMBER: PLASB/1

DATE: SEP 2024

REVISIONS:

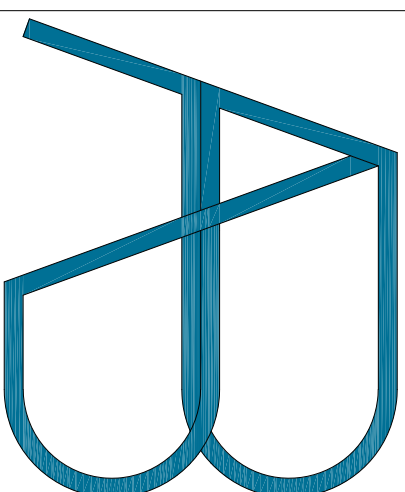

e-mail: [astucturaldesigns@gmail.com](mailto:astucturaldesigns@gmail.com)  
Tel: 0770 2167000

DISCLAIMER:

THESE DRAWING SHOULD BE APPROVED  
BY LOCAL AUTHORITY OR APPROVED  
INSPECTOR BEFORE WORK CAN START.

DO NOT SCALE FROM DRAWING  
MEASUREMENTS TO BE TAKEN ON SITE.

PARTY WALL(ECT) ACT 1997 TO BE  
AGREED WITH ADJOINING NEIGHBORS BY  
CLIENT BEFORE COMMENCING WORKS.

ALL WORKS INCLUDING FOUNDATIONS,  
WASTE LINES, ETC. ARE TO BE WITHIN  
BOUNDARY LINES OF SITE.