

	RIVERSIDE						
	Trees						
No.	Species	Form	Girth	Clear stem	Rootball	Height	Code
7	Salix alba	1/2 pollard	35-40cm	1.2	wrb	2.5m	S01
12	Salix alba	Multi-stem	n/a	n/a	wrb	1.2m	S01
3	Alnus glutinosa	Multi-stem	n/a	n/a	wrb	4.5m	S01
12	Salix alba	Multi-stem	n/a	n/a	wrb	1.2m	S01

	Wetland meadow seed		
	Species	Area m2	Spec code
	Wetland meadow seed	1300	S07c




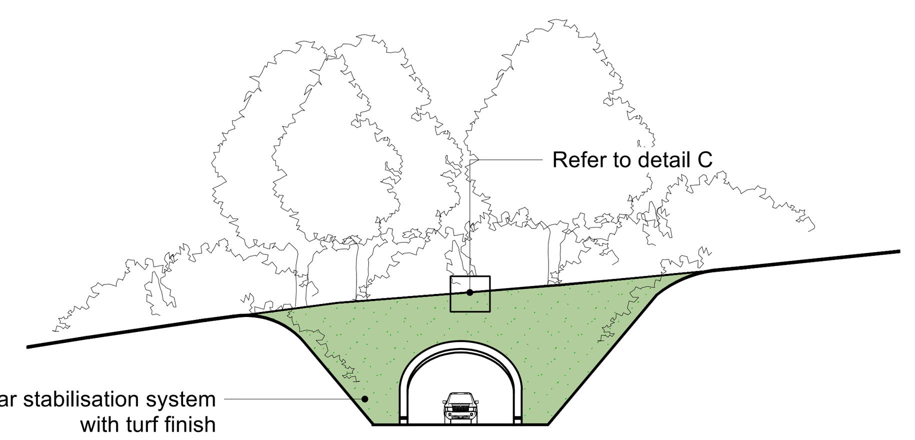

A Tunnel short section
Scale: 1/250

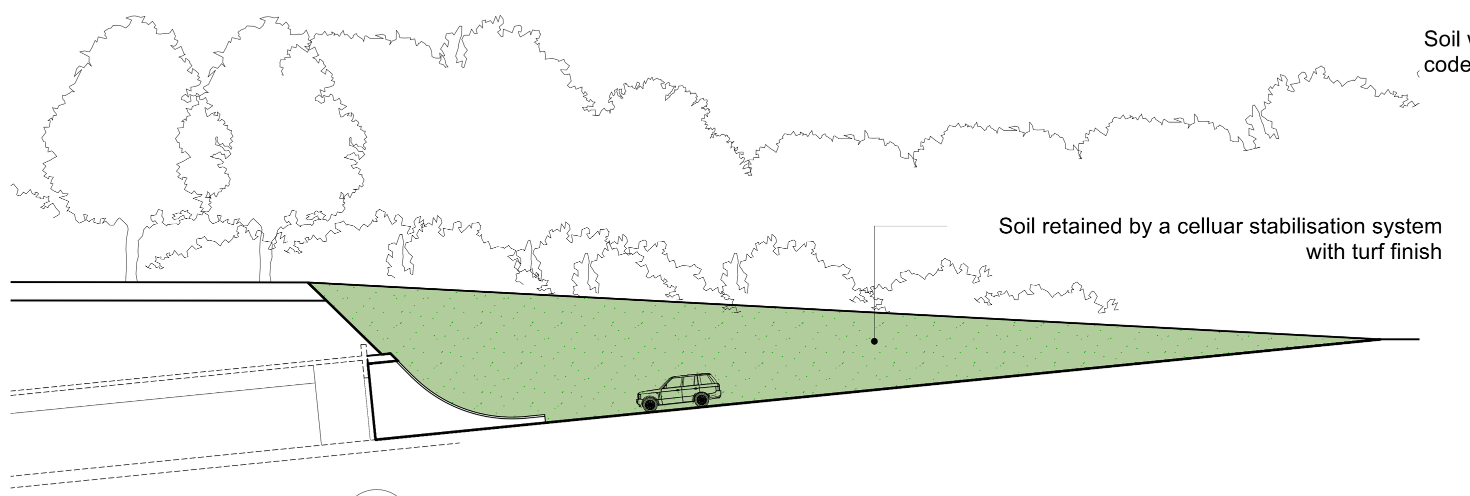

B Tunnel long section
Scale: 1/250

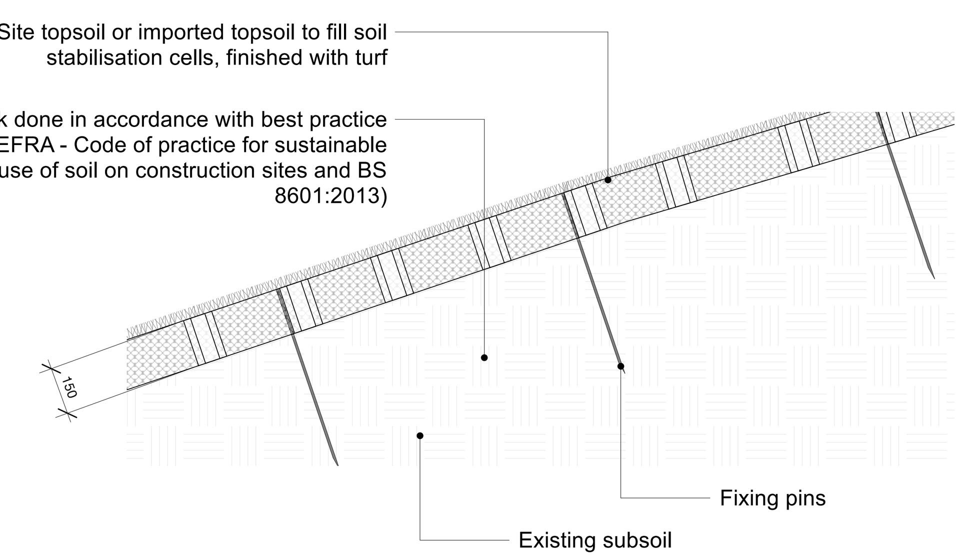

C Soil stabilisation system
Scale: 1/20

Do not scale from this drawing – use written dimensions only. All Dimensions are in millimetres unless otherwise stated. All setting out, levels and dimensions to be checked and agreed on site. Order of construction and setting out to be agreed on site. Bradley-Hole Schoenaich Landscape shall be notified of any discrepancies.

© All information contained in this drawing is copyright and may not be reproduced in whole or part without prior written permission of Bradley-Hole Schoenaich Landscape.

This drawing is to be read in conjunction with the relevant specifications and detail drawings prepared by Bradley-Hole Schoenaich Landscape and other consultants.

Drawing notes


- GL / 53.4 — Proposed levels
- EX / 53.4 — Existing levels
- 1 in 50 — Falls indicator
- Application boundary
- Ownership line

Existing
- Existing trees
- Existing grass
- Existing gravel track

Hard surfaces - proposed
- Proposed boardwalk and deck
- Proposed pontoon

Soft landscape - proposed
- S01 Proposed trees
- Proposed Salix alba shrubs
- Proposed Salix alba 1/2 standard
- S05 Turf
- S09 Wetland meadow MG8
- Soil stabilisation celluar system

Water bodies
- River thames

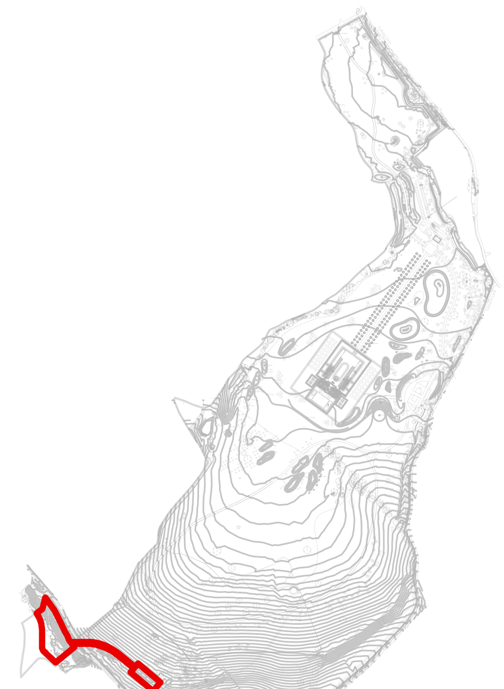

Location plan

N

0 5 10 15 20 M
1 to 400

NOT FOR CONSTRUCTION

Rev	Date	Description	By	Chk
A	24/03/25	for Planning		

Bradley-Hole Schoenaich Landscape
10 Stoney Street
London
SE1 9AD
+44 (0)20 8939 1749
info@bhsla.co.uk
www.bhsla.co.uk

Project	Project Conway
Client	Private client
Scale @ A3	1:400
Status	for Planning
Drawing title	Landscape GA plan - Riverside
Drawing nr	PC-BHS-ZZ-XX-DR-L-0104 A