


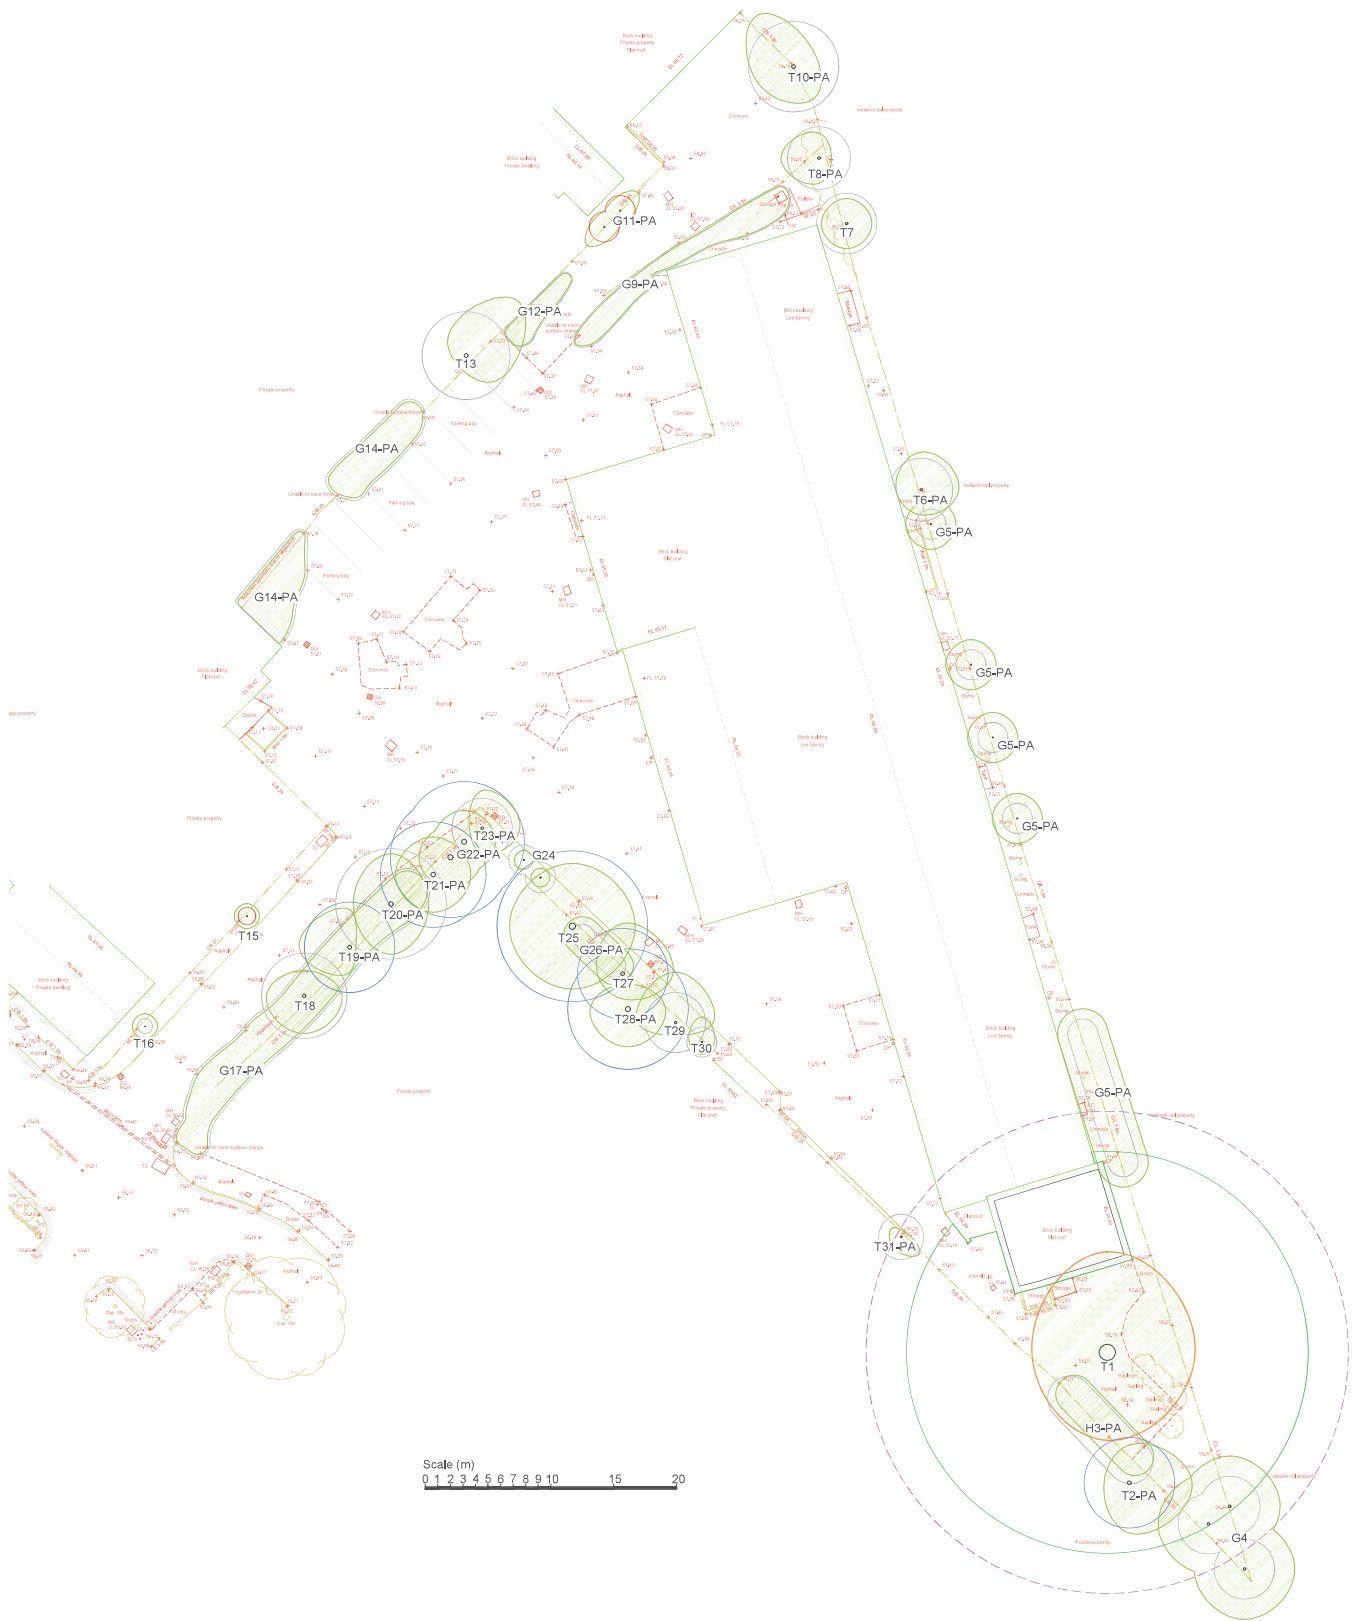

* Tree categorised in accordance with BS 5837:2012 'Trees in relation to design, demolition and construction - Recommendations'.

Tree survey schedule contained within the arboricultural report contains further information for each tree.

This drawing should be viewed in colour.

Tree numbers suffixed with PA indicate the tree position is approximate.

Key:

- Root protection area for category A* tree
- Root protection area for category B* tree
- Root protection area for category C* tree
- Root protection area for category U* tree
- Canopy of tree with TPO
- Canopy of tree without TPO
- Veteran tree buffer

Drawing no: 6133/22/A Rev: - Sheet number: 1 of 1

Site:

Land at Latimer Road
Wokingham
Berkshire
RG41

Drawing title: Tree Constraints Plan

Date drawn: 02/11/2022

Scale: 1:200 at A1

Drawn by: PD

Checked by: LW

