


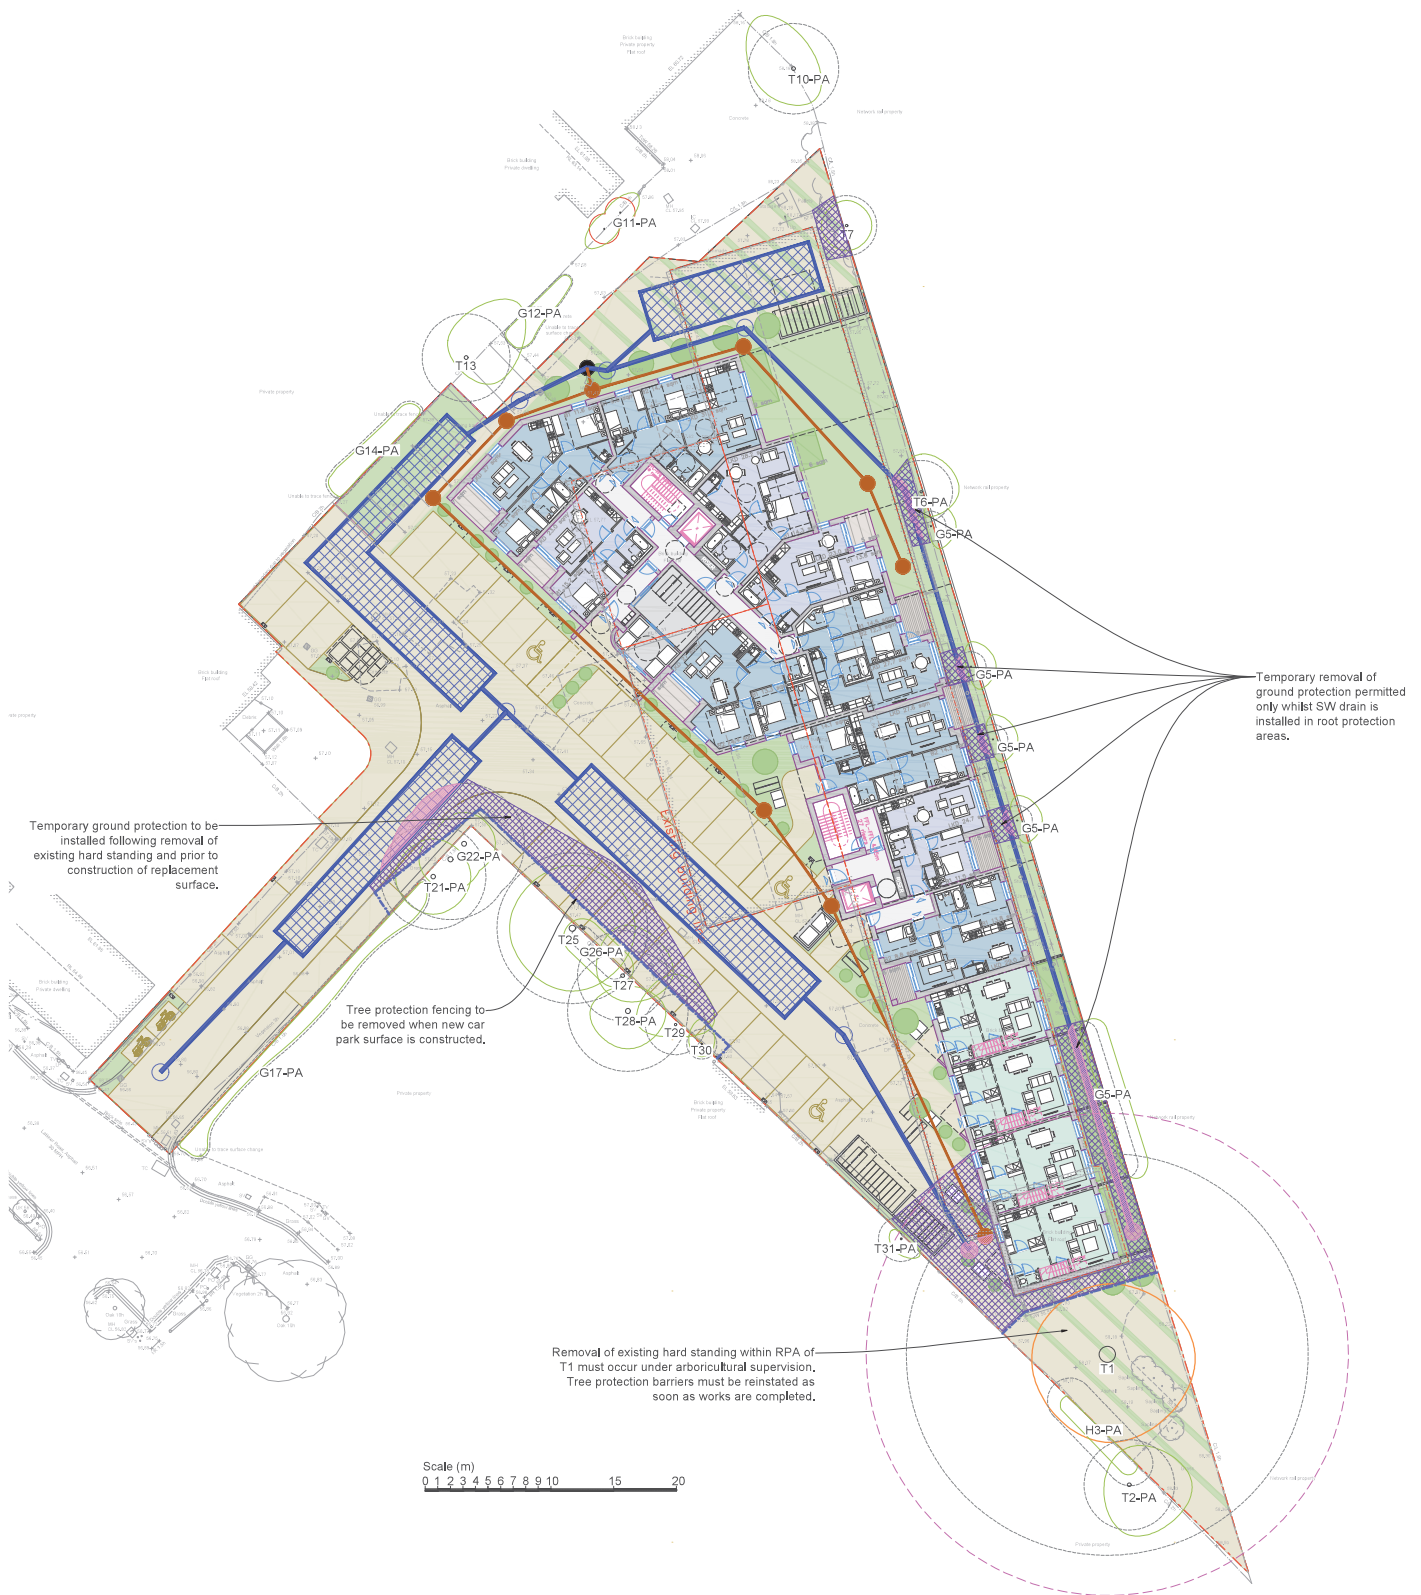

Tree survey schedule contained within the arboricultural report contains further information for each tree.

This drawing should be viewed in colour.

Tree numbers suffixed with PA indicate the tree position is approximate.

Key:

- Root protection area for tree to be retained
- Canopy of tree with TPO to be retained
- Canopy of tree without TPO to be retained
- Tree protection fencing
- Temporary ground protection
- Excavation for services within root protection area

Drawing no: 6133/22/D Rev: - Sheet number: 1 of 1

Site:

Land at Latimer Road
Wokingham
Berkshire
RG41

Drawing title: Tree Protection Plan

Date drawn: 01/12/2022

Scale: 1:200 at A1

Drawn by: PD

Checked by: LW

