


- NOTES GENERAL:
- Work to figured dimensions and relative position only, confirm to designer
 - This drawing is to be read in conjunction with all relevant drawings, detailed specifications where applicable and all associated drawings in this series (if any)
 - Any discrepancy on this drawing is to be reported immediately to Oakman Architecture Ltd for clarification
 - The contractor is responsible for all temporary works and for the stability of the works in progress

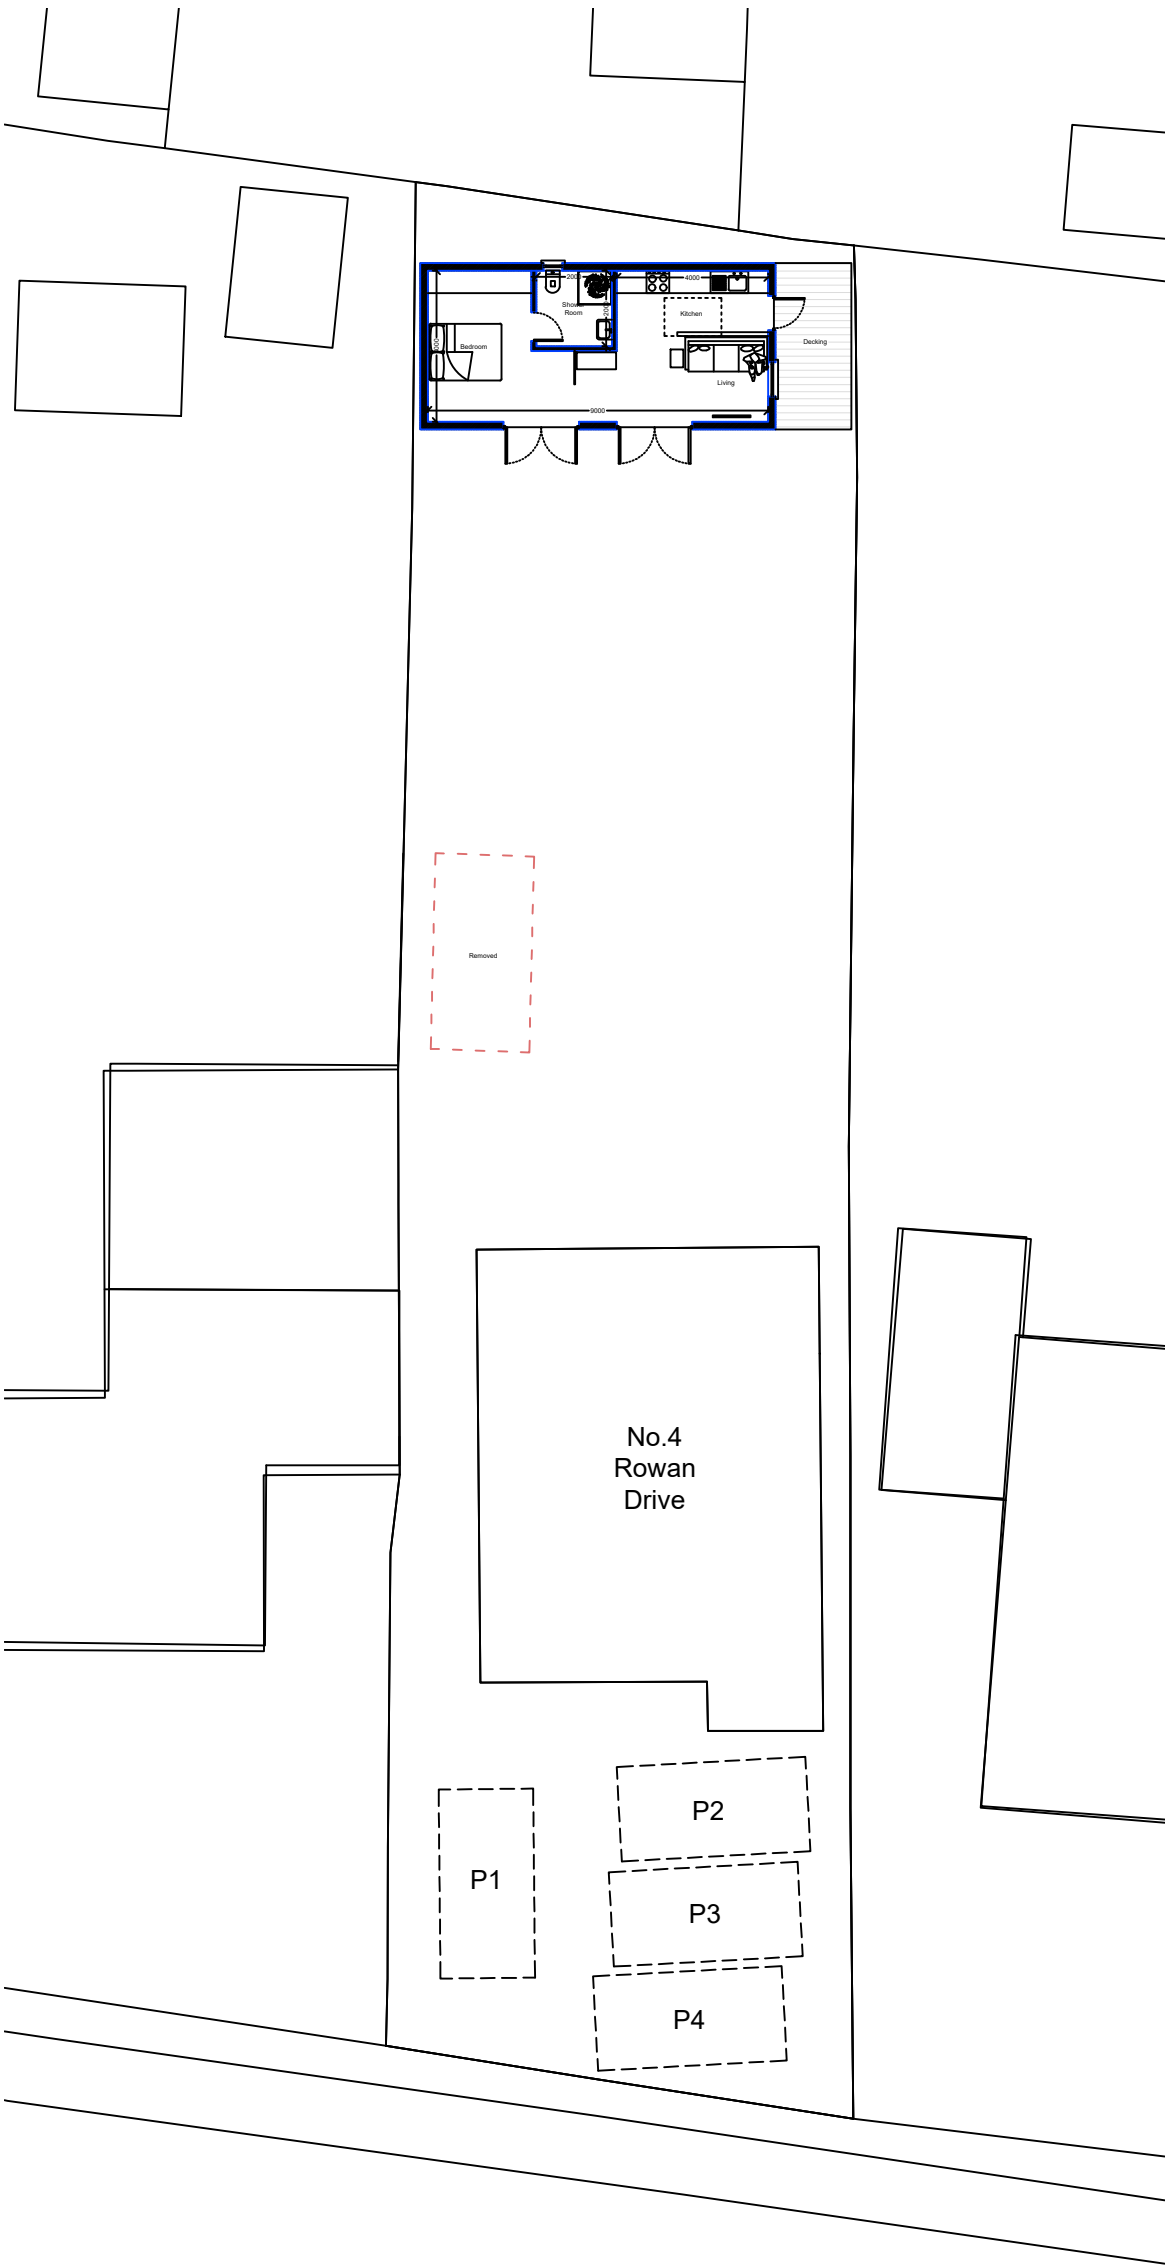

○ Parking Provision
1 : 2 0 0

	20.03.25	BJS			
Revision	Date	Drawn	Designer	Checked	Approved

● Address: 7 Denham Way, Denham UB9 5AX
● Mob : 07787197752
E_mail : benjamin@oakmanltd.com

OAKMAN
ARCHITECTURE.

Project Address:

4 Rowan Drive
Crowthorne
RG45 6RZ

Client:

Mr and Mrs Edwards

PARKING

Drawing Number:

2428-PL-Parking

Scales:

1:50 © A3

Rev. No.

A