


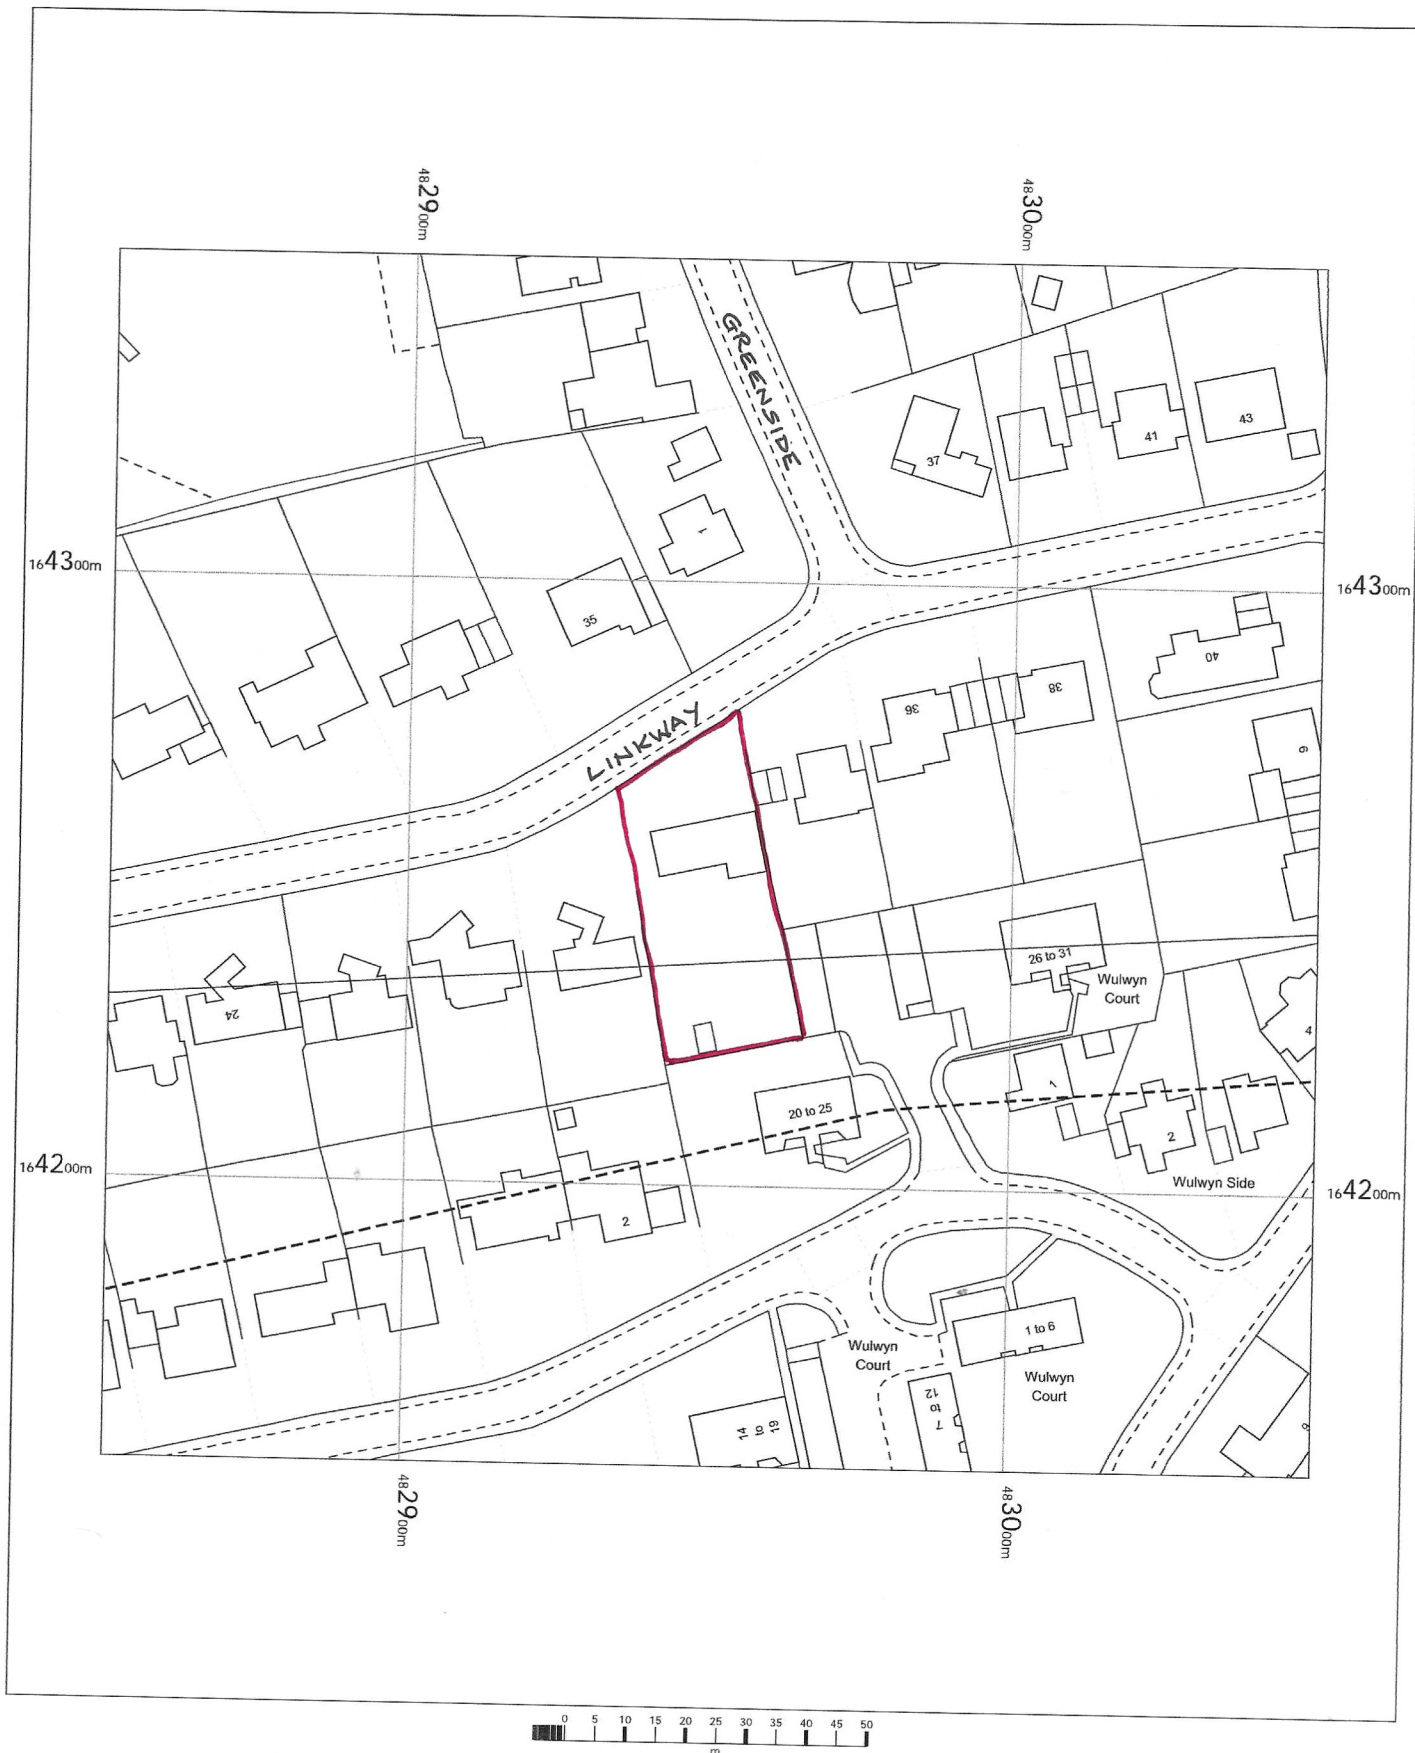

OS MasterMap 1250/2500/10000 scale
 Friday, February 14, 2025, ID: CM-01207534
www.centremapslive.co.uk

1:1250 scale print at A4, Centre: 482951 E, 164253 N

©Crown Copyright Ordnance Survey. Licence no.
 AC0000849896

